




Front Elevation




Rear Elevation




Side Elevation (RHS)

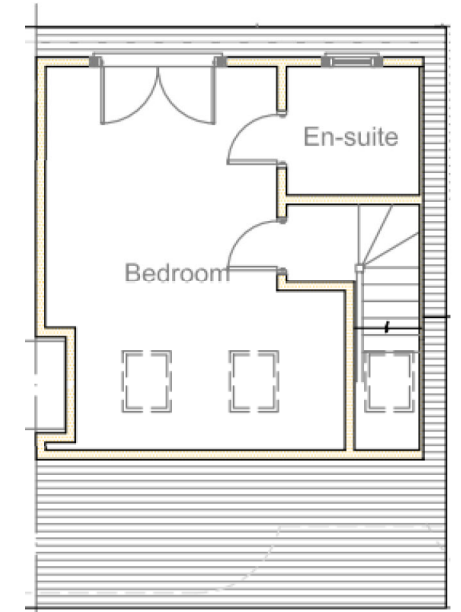


Second Floor Plan

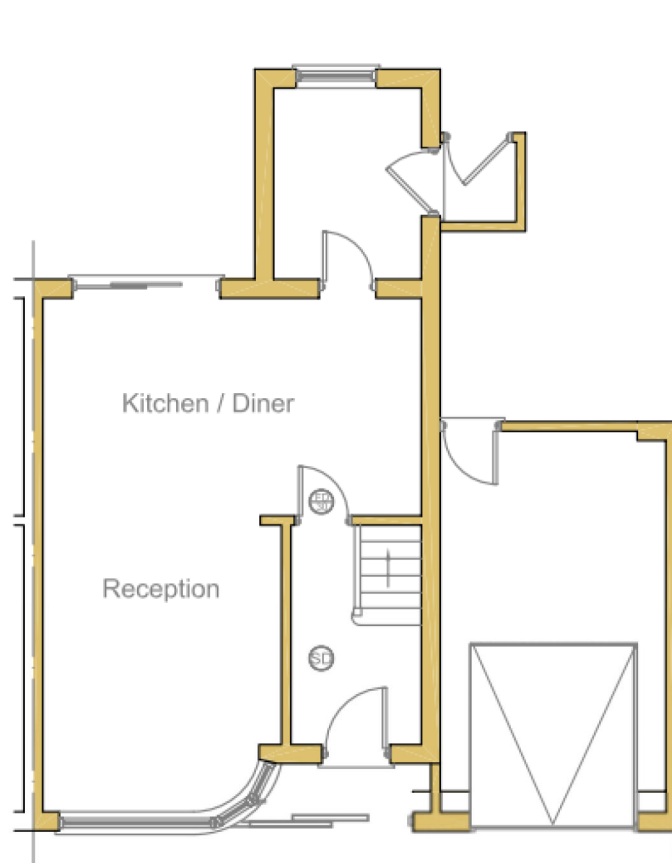


Ground Floor Plan

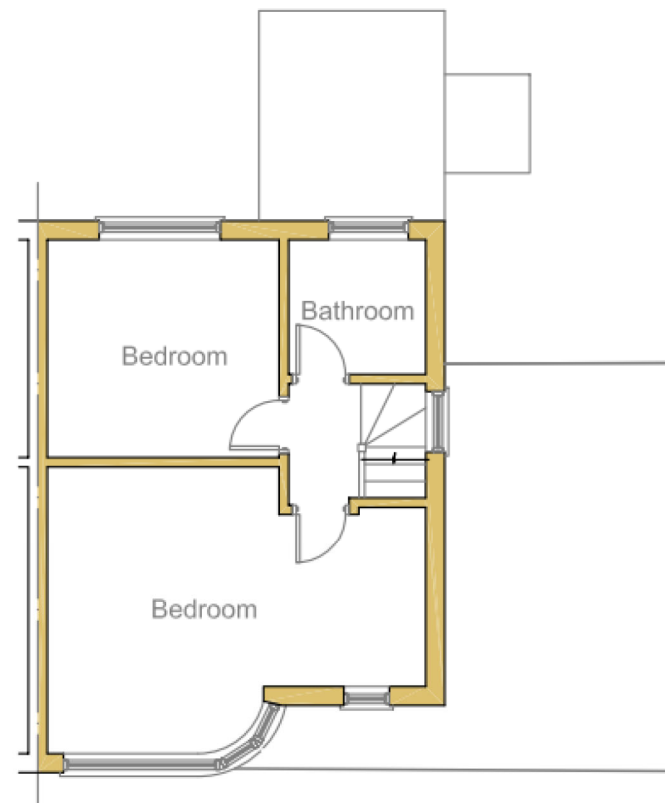

First Floor Plan

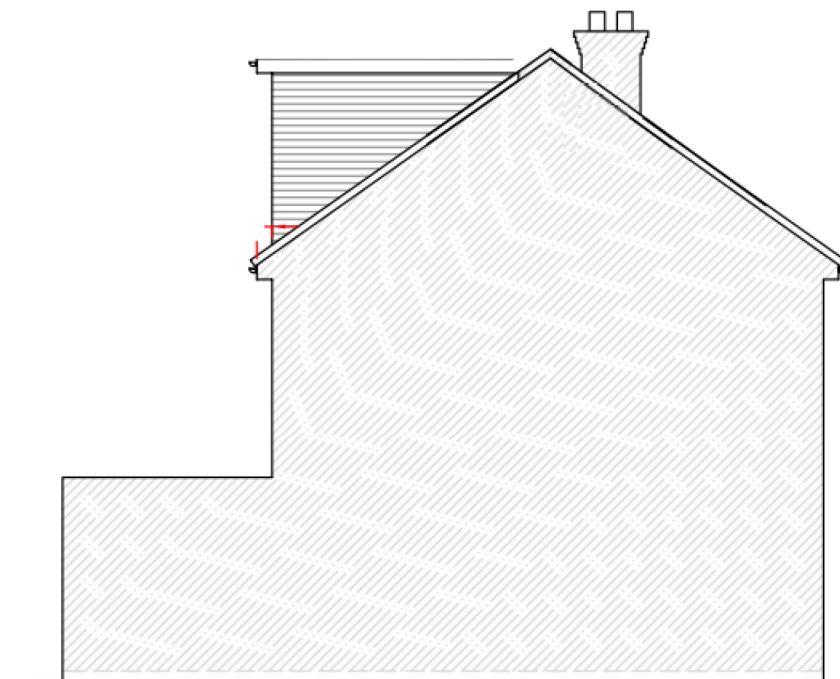

Side Elevation (LHS)

 

Millimetres Scale 1 to 100

rev: _____
These drawings should be approved by local Authority
No dimensions to be scaled from this drawing. All dimensions to be checked on site. This drawing is copyright and should not be reproduced without permission of the Architects.
client:

Mr. B. S. Kalsi

project:
**27 Flamborough Road
Ruislip
HA4 0DN**

drawing:

**Existing Elevations
Floor & Roof Plans**

scale: 1:100 date: April 2019 drawn:

02 / 10

rev: