




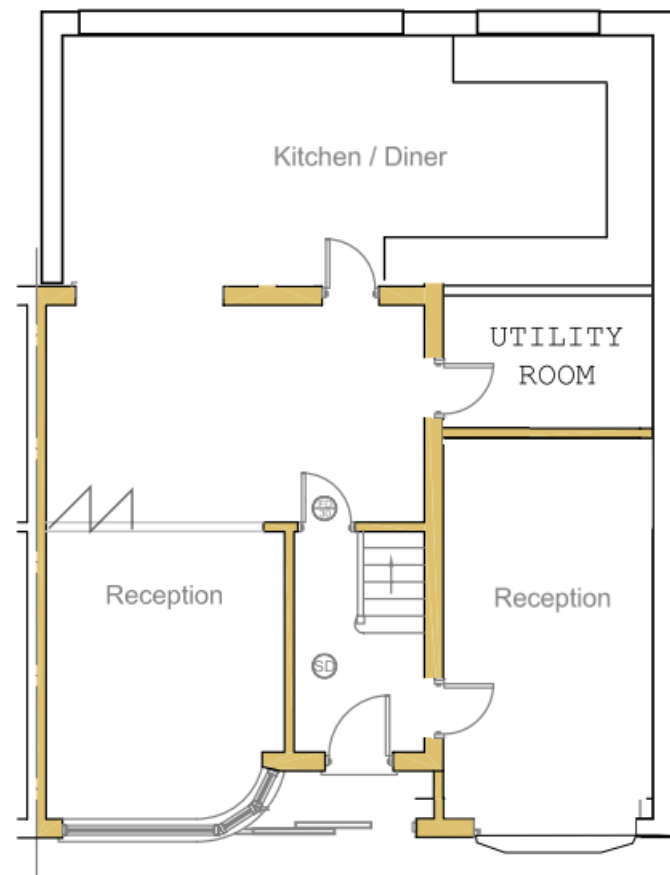


Ground Floor Plan

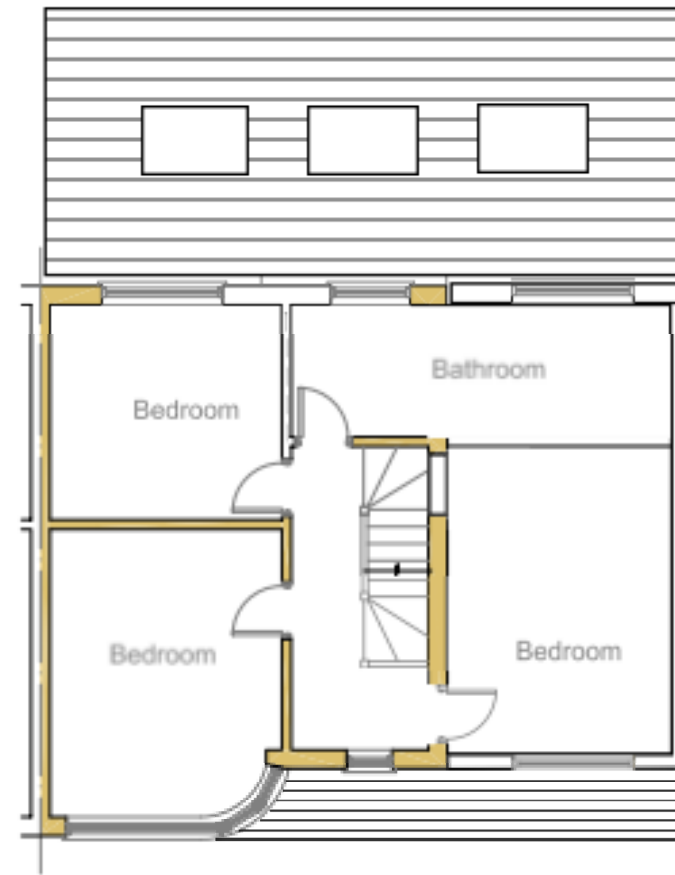

First Floor Plan

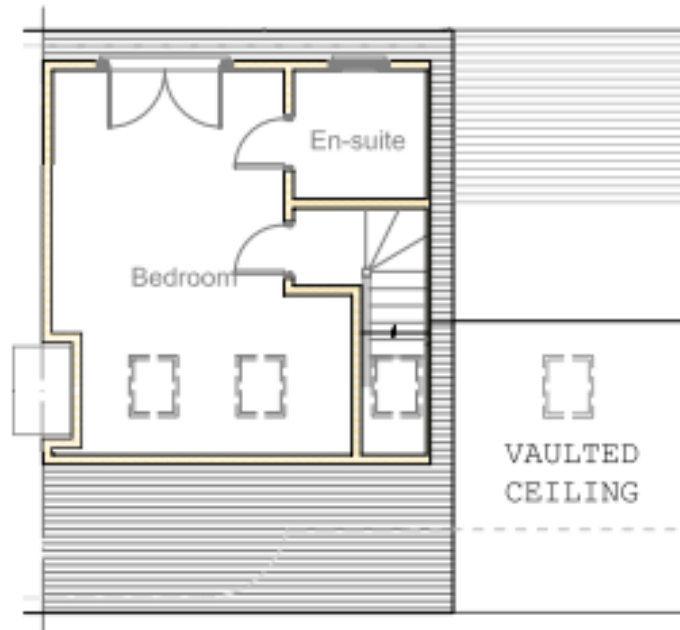

Second Floor Plan

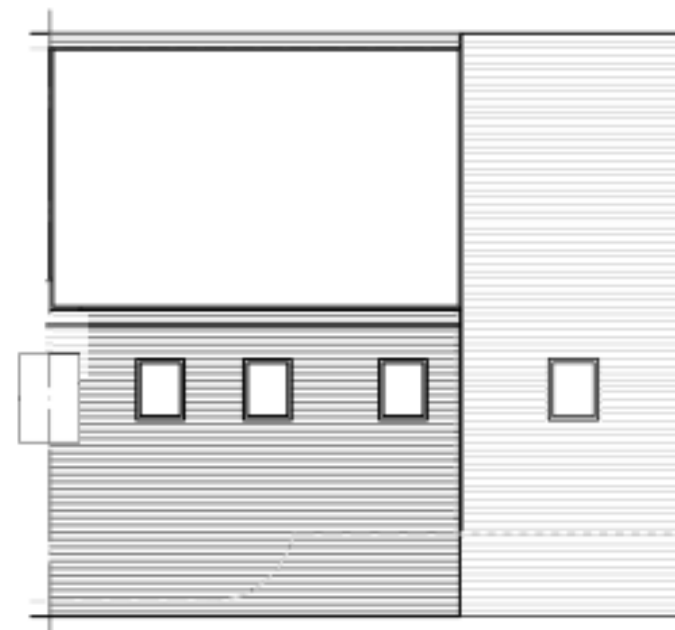


Roof Plan


Drainage Route
of Neighbouring Properties
unchanged.

Build over existing Manholes
(Thames Water)

New Manhole with drainage diversion
from existing Manholes
(Thames Water)

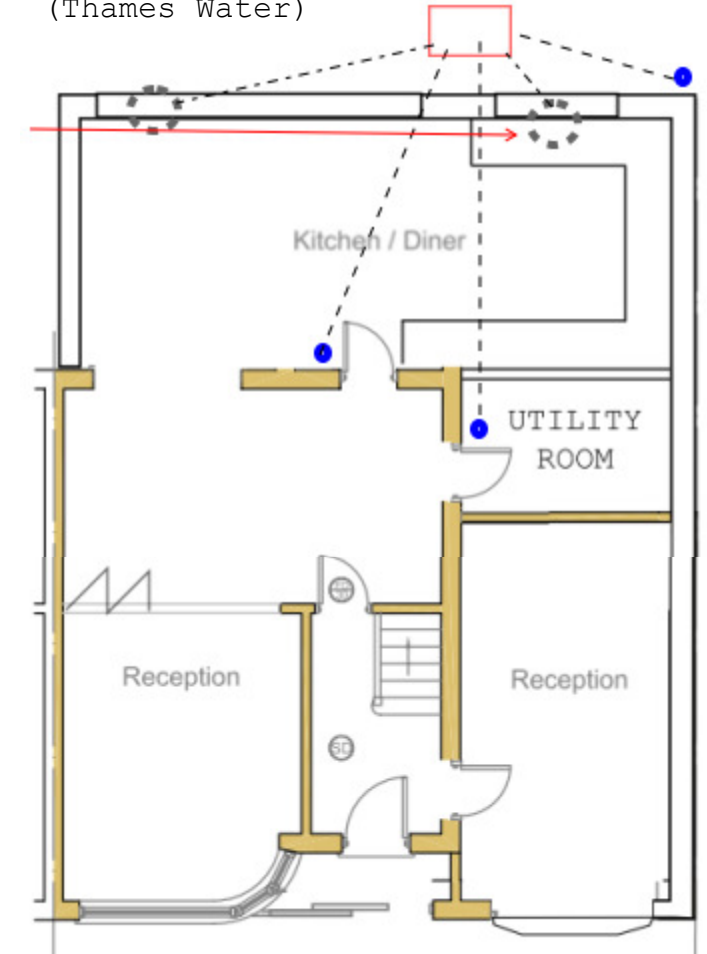

Ground Floor Plan

 

Millimetres Scale 1 to 100

rev: These drawings should be approved by local Authority
No dimensions to be scaled from this drawing. All dimensions to be checked on site. This drawing is copyright and should not be reproduced without permission of the Architects.
client:

Mr. B. S. Kalsi

project: **27 Flamborough Road
Ruislip
HA4 0DN**

drawing:

**Proposed Structural
Floor & Roof Plans**

scale: 1:100 date: Aug 2019 drawn:

04 / 10 rev: