




EXISTING FRONT ELEVATION 1:100 SCALE

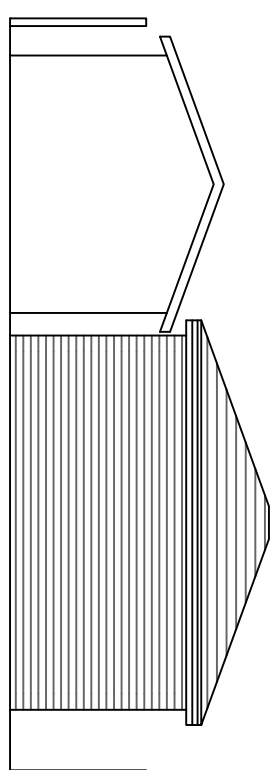


EXISTING REAR ELEVATION 1:100 SCALE

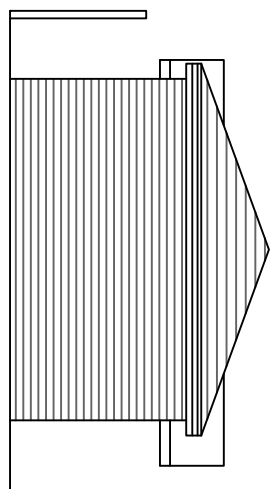


EXISTING LEFT HAND SIDE ELEVATION 1:100 SCALE

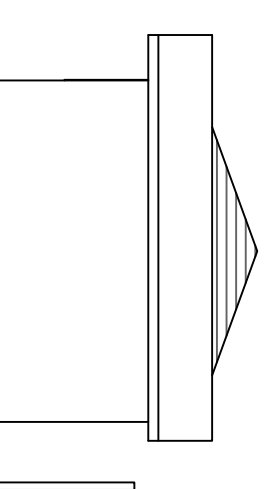


EXISTING RIGHT HAND SIDE ELEVATION 1:100 SCALE

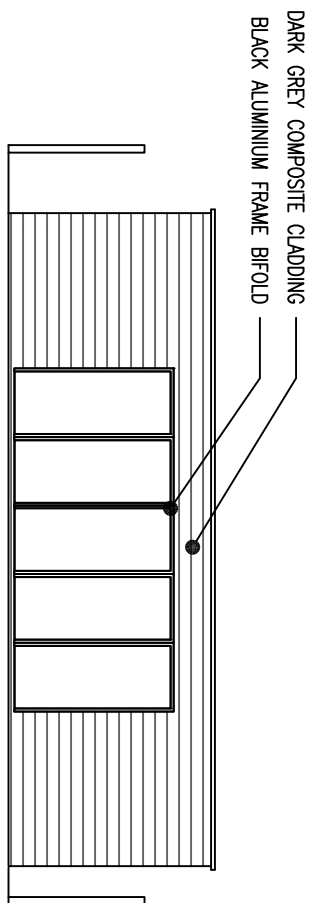


PROPOSED FRONT ELEVATION 1:100 SCALE

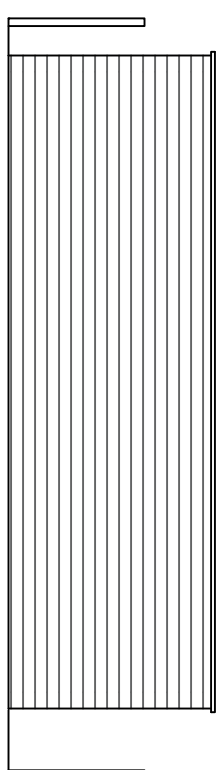


PROPOSED REAR ELEVATION 1:100 SCALE

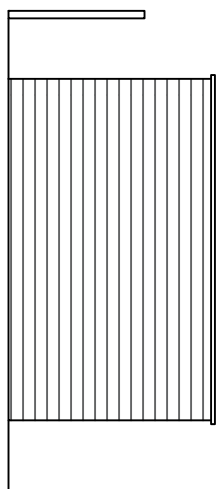


PROPOSED LEFT HAND SIDE ELEVATION 1:100 SCALE

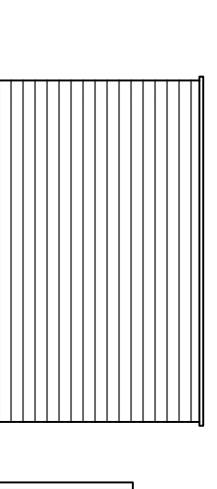


PROPOSED RIGHT HAND SIDE ELEVATION 1:100 SCALE

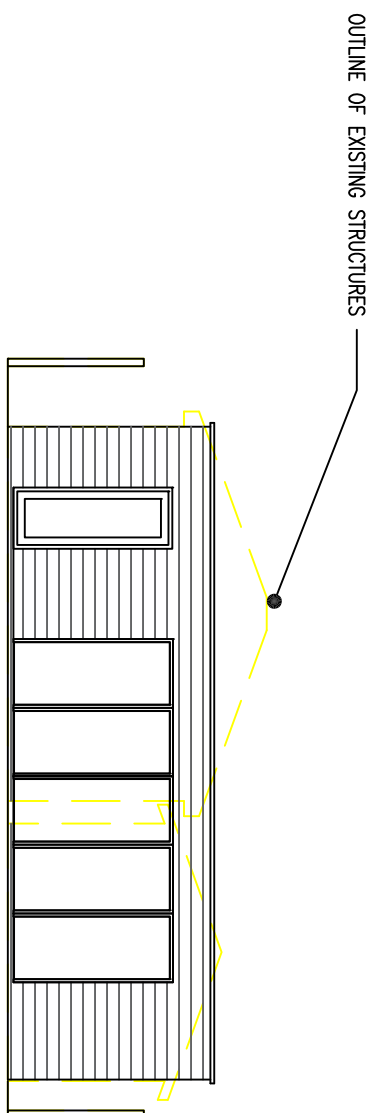


EXISTING AND PROPOSED FRONT ELEVATION 1:100 SCALE

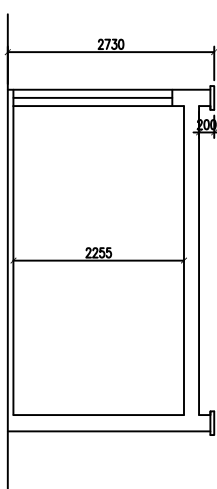


SECTION 1:100 SCALE

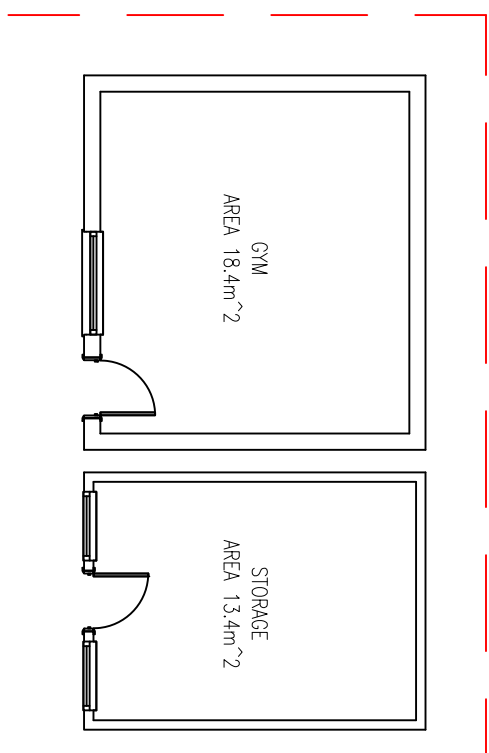


EXISTING GROUND FLOOR LAYOUT 1:100 SCALE

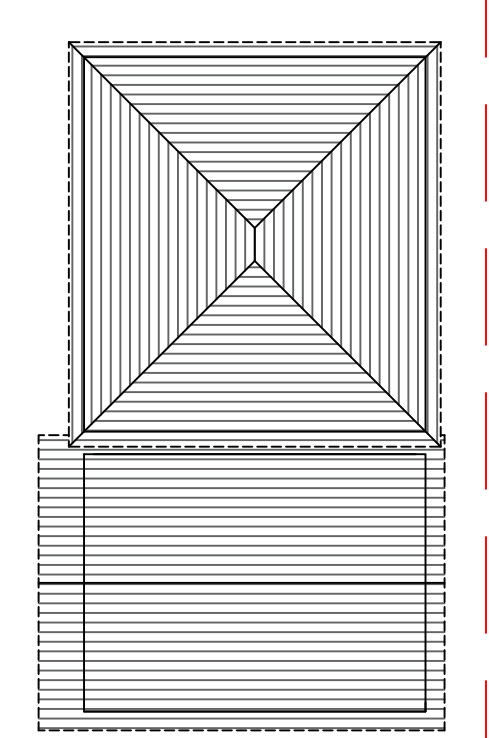


EXISTING ROOF PLAN 1:100 SCALE

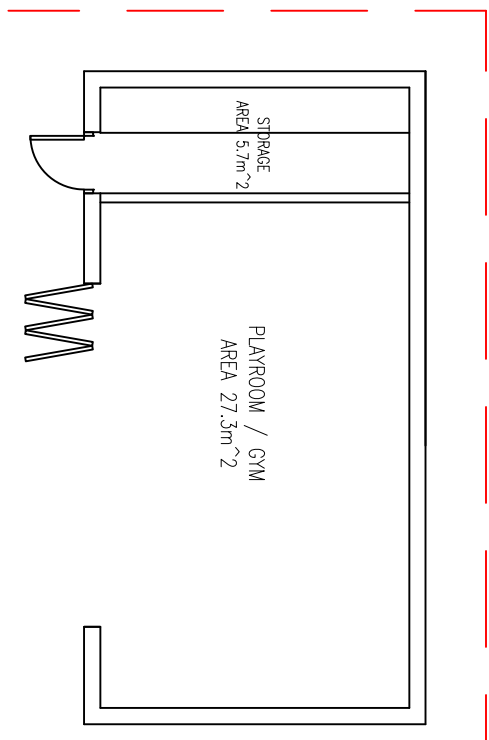


PROPOSED GROUND FLOOR LAYOUT 1:100 SCALE

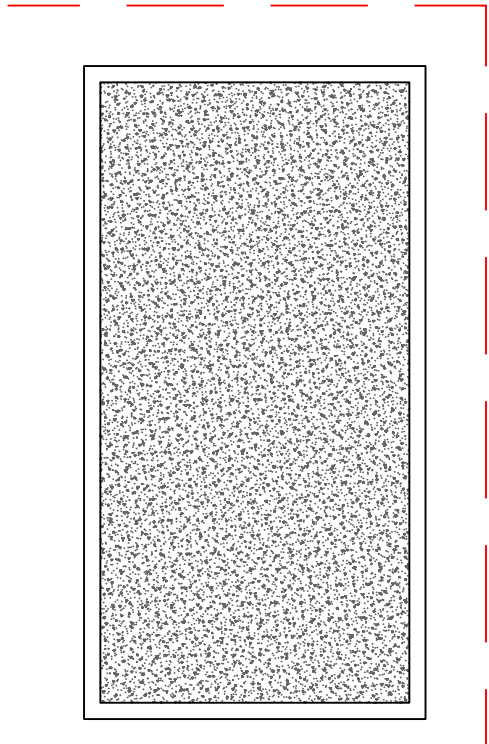

PROPOSED ROOF PLAN 1:100 SCALE

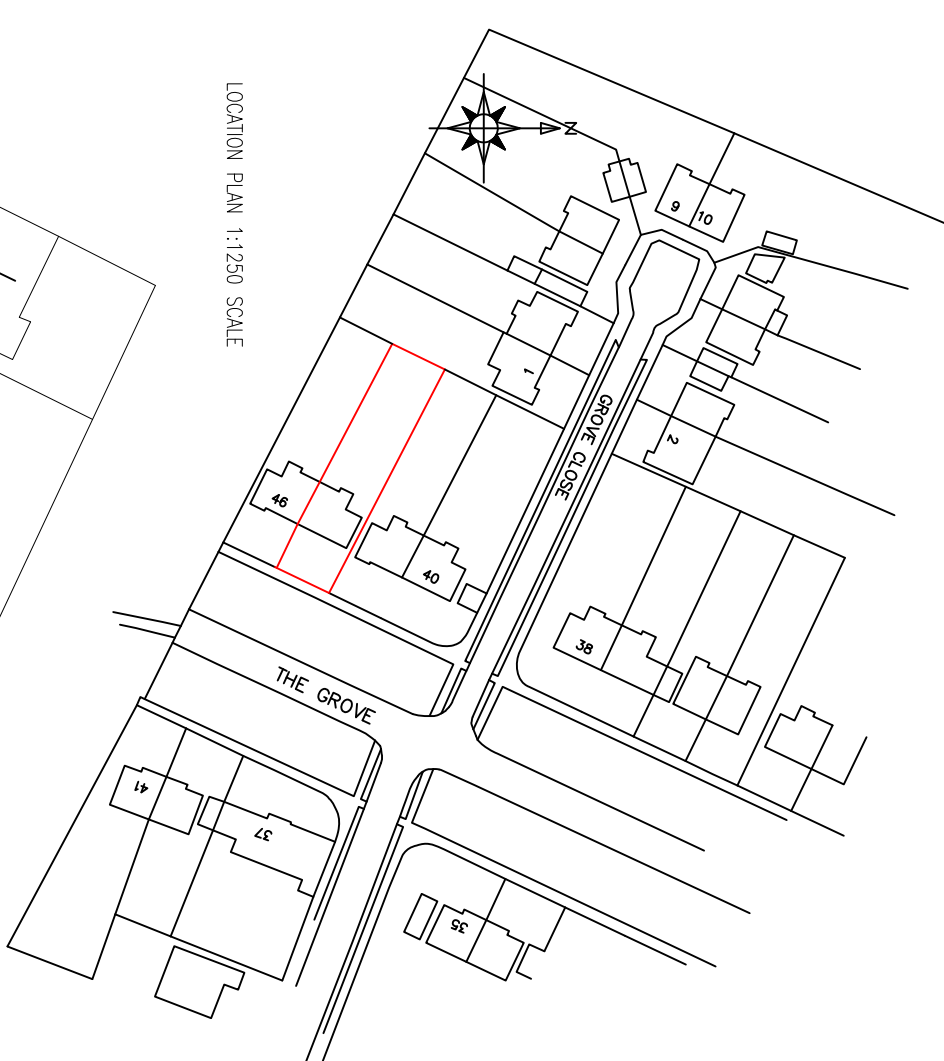

LOCATION PLAN 1:1250 SCALE

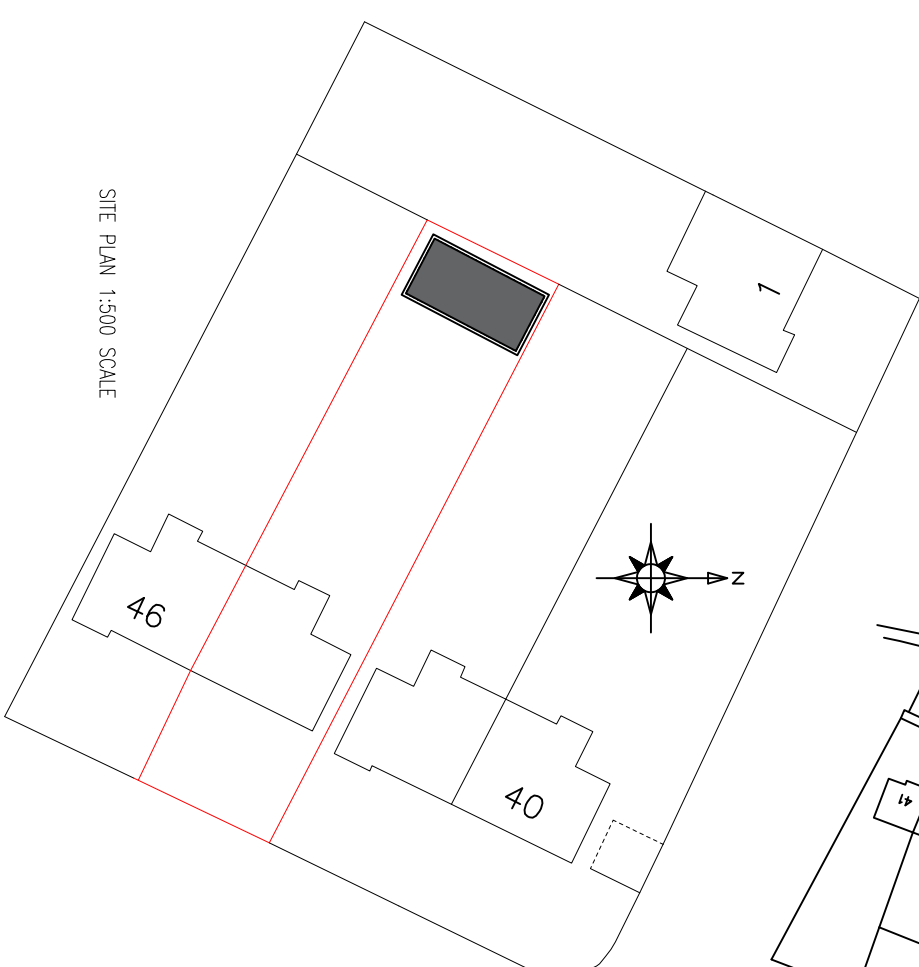

SITE PLAN 1:500 SCALE

DESCRIPTION:

PROPOSED DEMOLISHMENT OF EXISTING OUTBUILDING AND SHED AND CONSTRUCTION OF OUTBUILDING FOR USE AS GYM AND STORAGE

CLIENT: MR H PUREWAL


SITE ADDRESS:

44 THE GROVE
ICKENHAM

UB10 8QL

SCALE: 1:100 @A1
DRAWING NUMBER: PLASB/1

DATE: SEP 2021
REVISIONS:

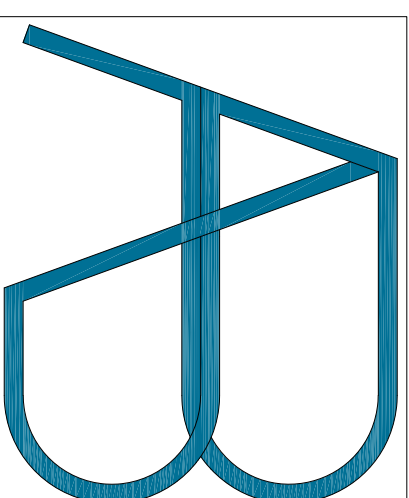

e-mail: abstructuralsdesigns@gmail.com
Tel: 07710 2167000

DISCLAIMER:
THESE DRAWING SHOULD BE APPROVED BY LOCAL AUTHORITY OR APPROVED INSPECTOR BEFORE WORK CAN START.

DO NOT SCALE FROM DRAWING MEASUREMENTS TO BE TAKEN ON SITE.

PARTY WALL(ECT) ACT 1997 TO BE AGREED WITH ADJOINING NEIGHBORS BY CLIENT BEFORE COMMENCING WORKS.

ALL WORKS INCLUDING FOUNDATIONS, WASTE LINES, SPOILING TO BE WITHIN BOUNDARY LINES OF SITE.

1:100 scale bar

