


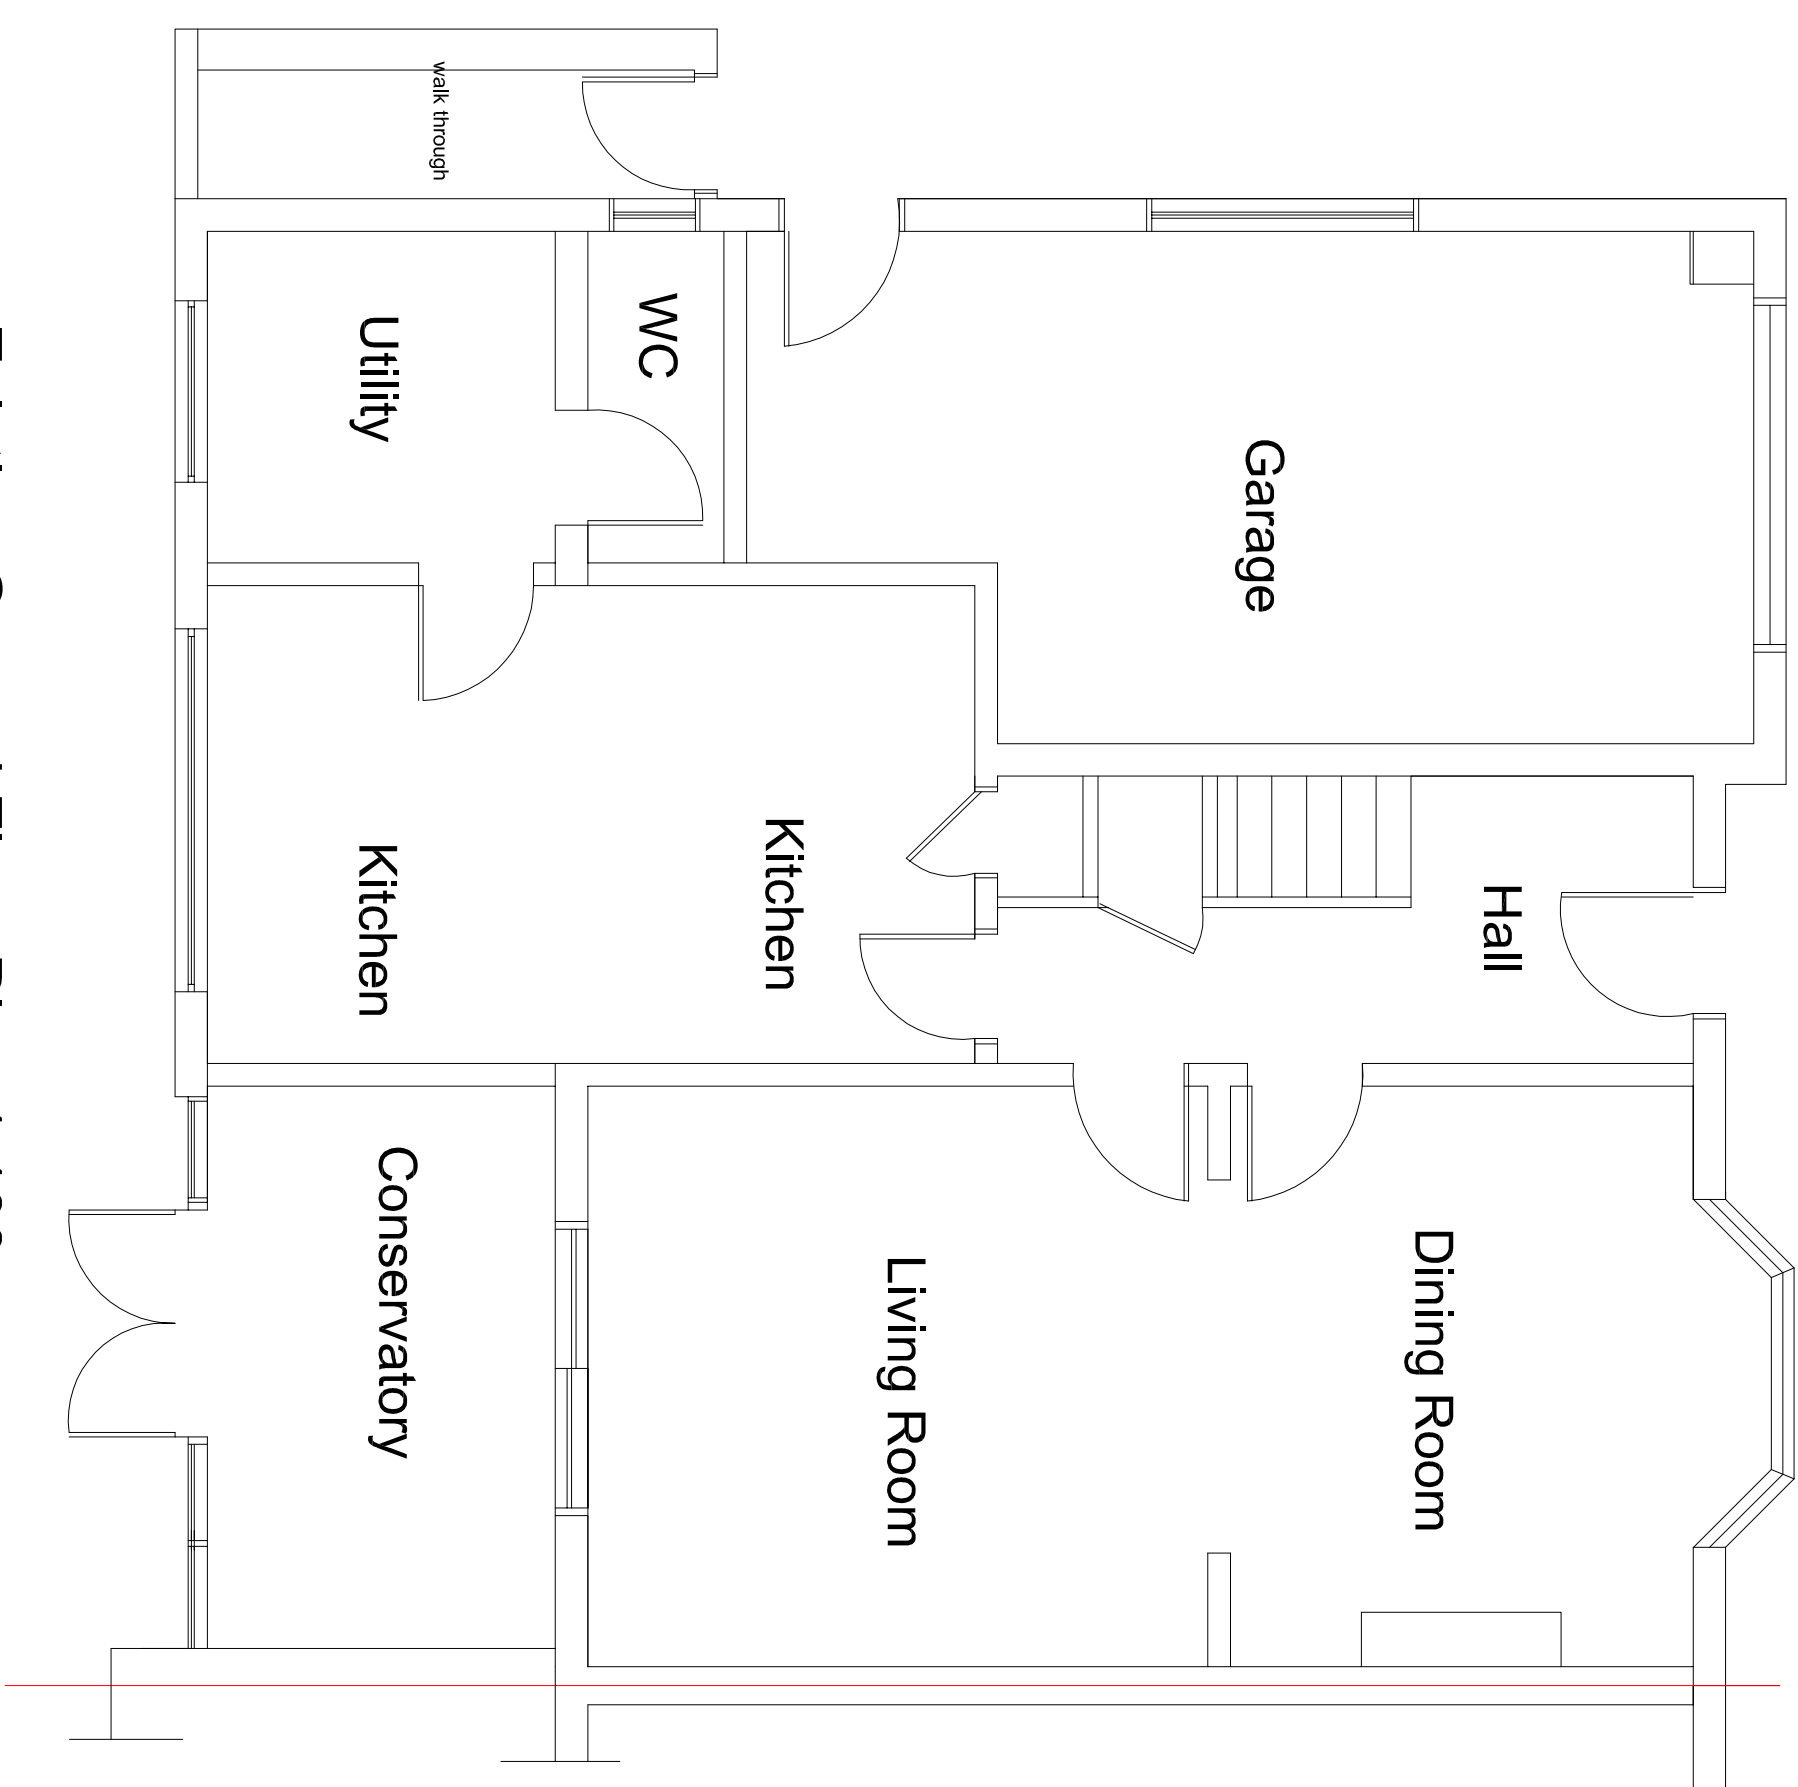


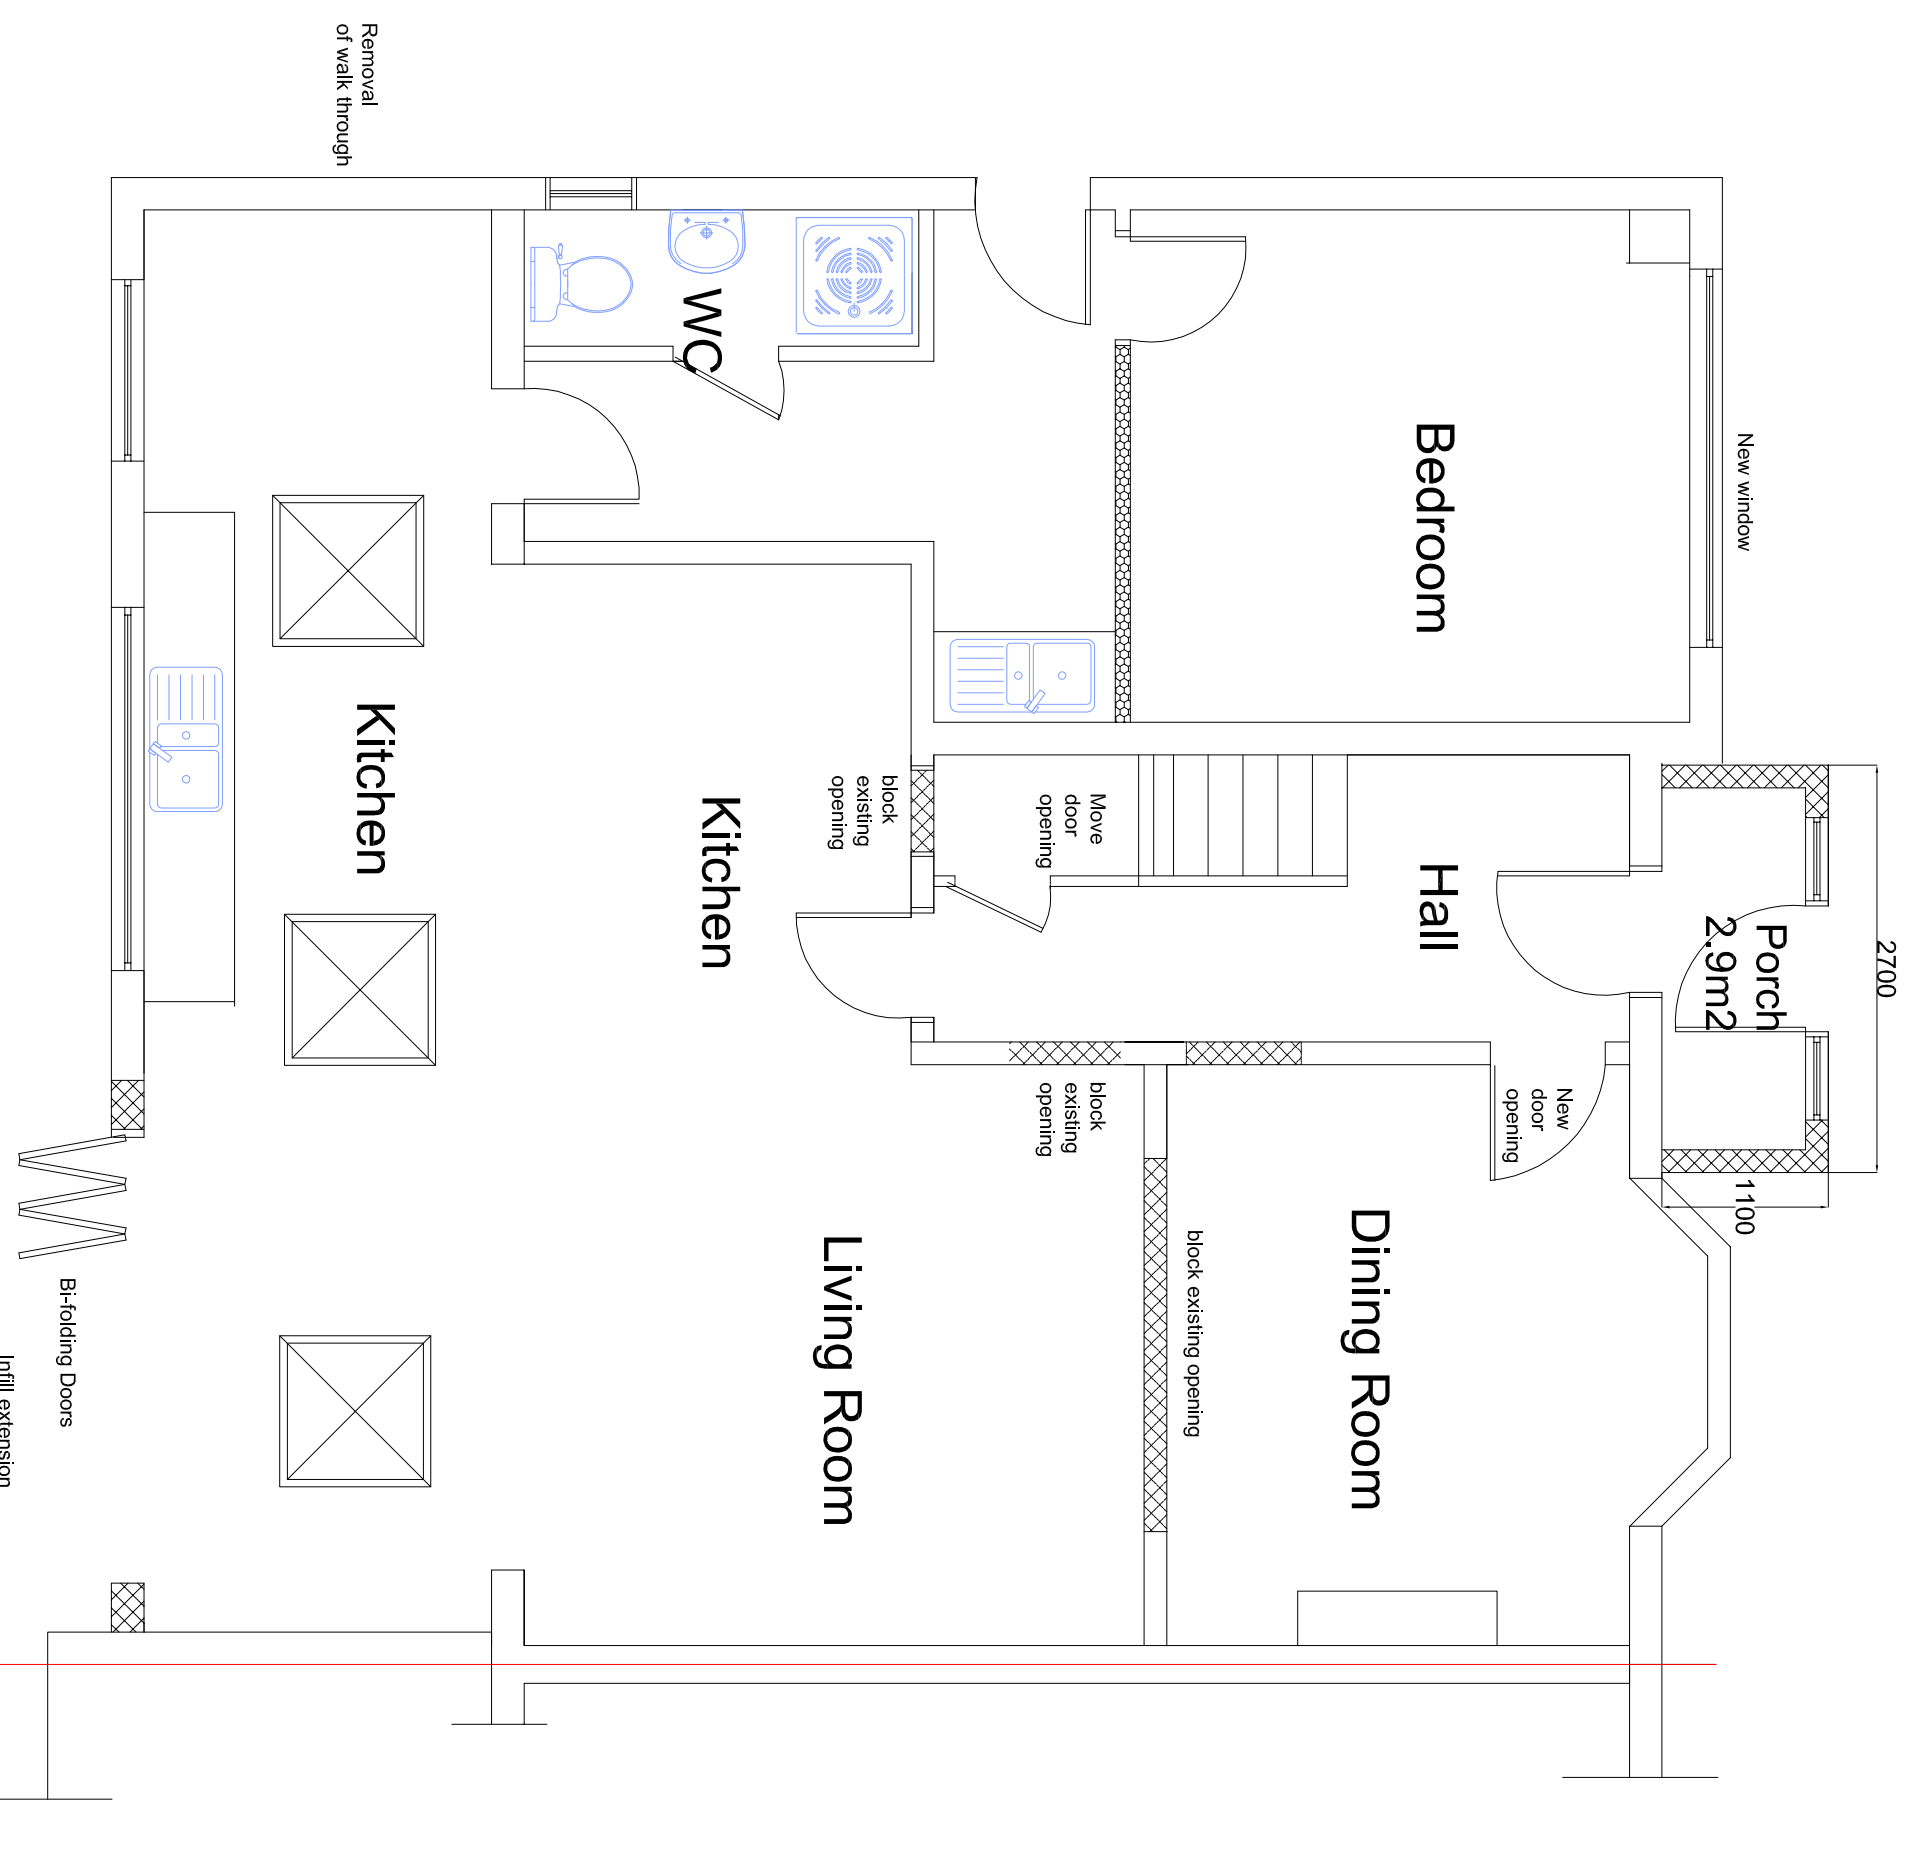


Existing Ground Floor Plan 1:100

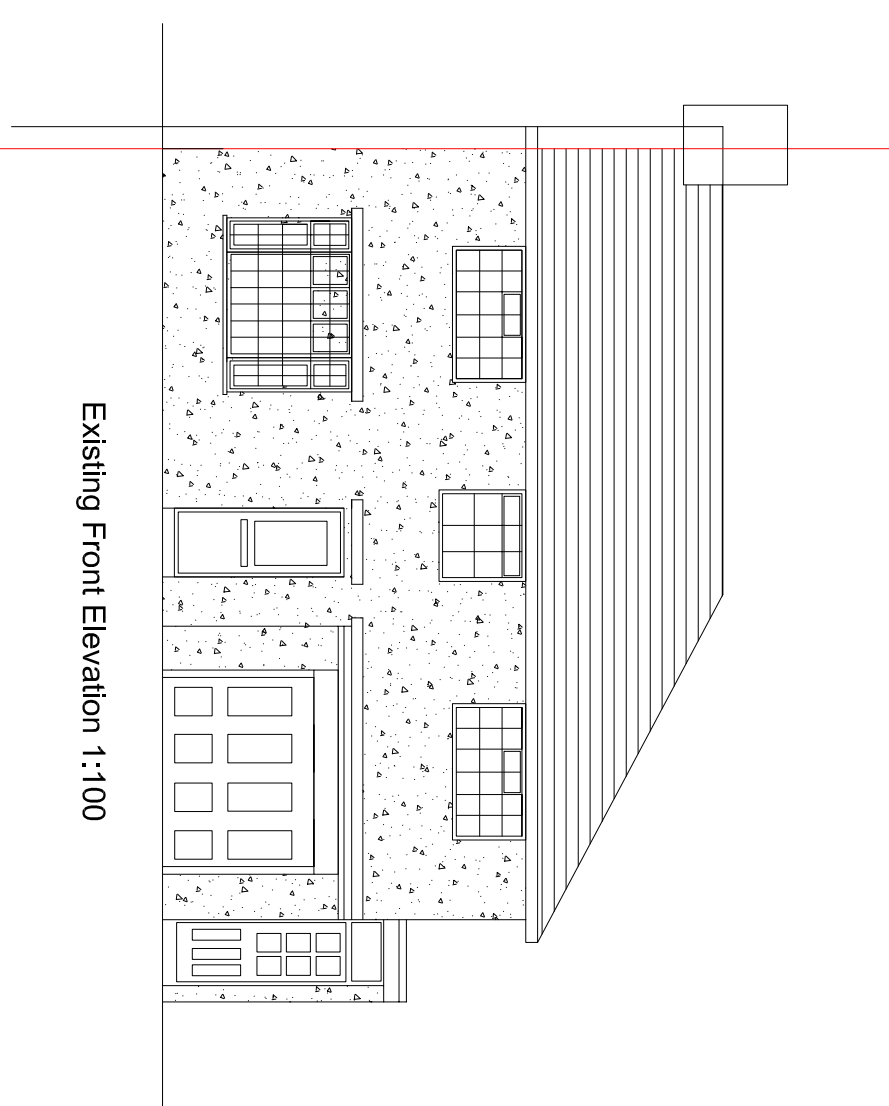


Proposed Ground Floor Plan 1:100

 


Existing Front Elevation 1:100

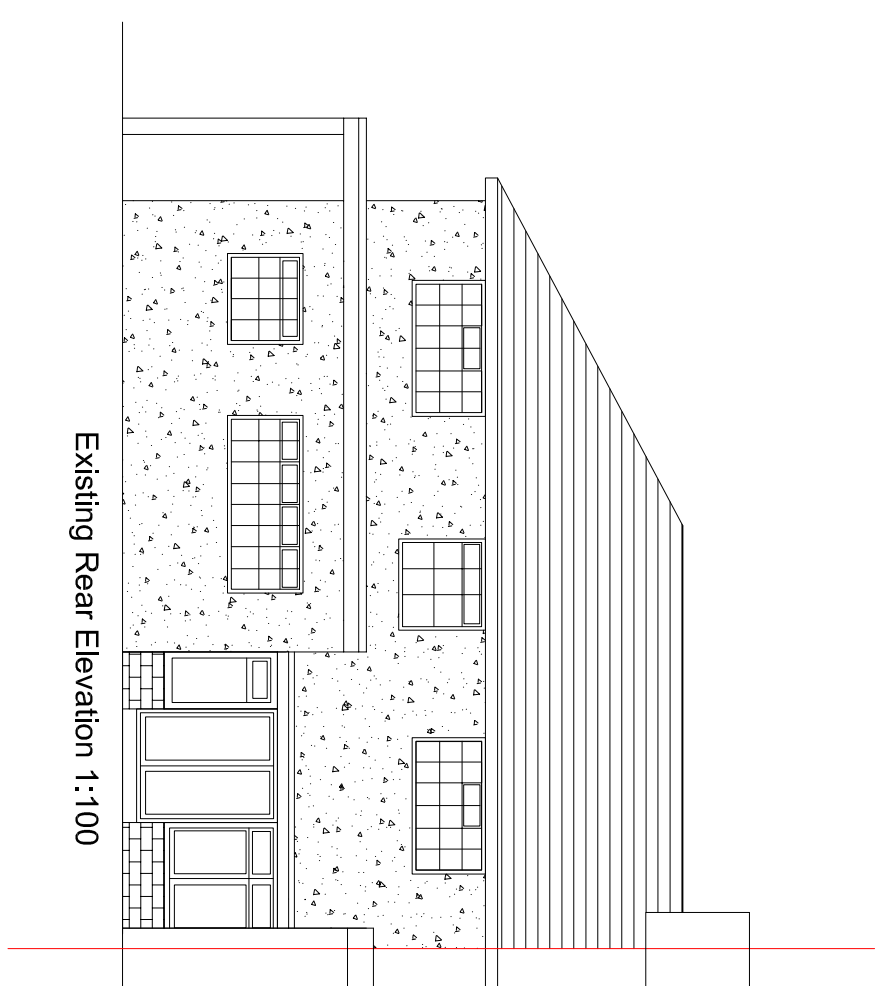


Existing Rear Elevation 1:100

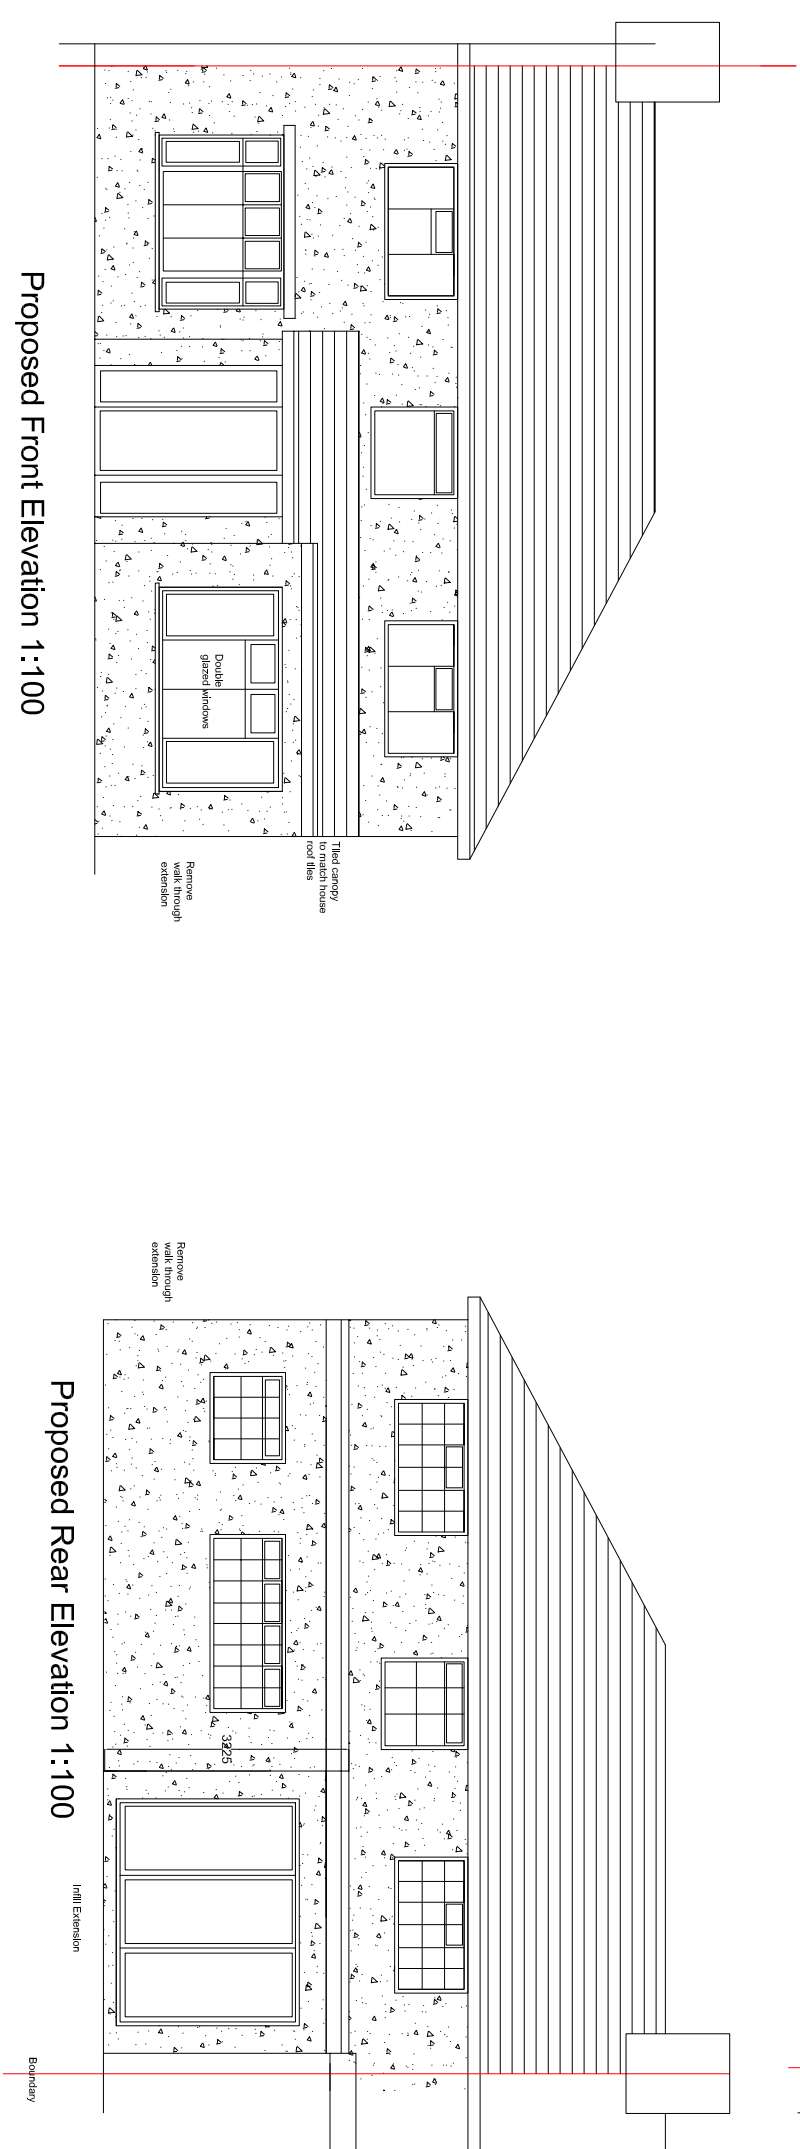


Proposed Front Elevation 1:100

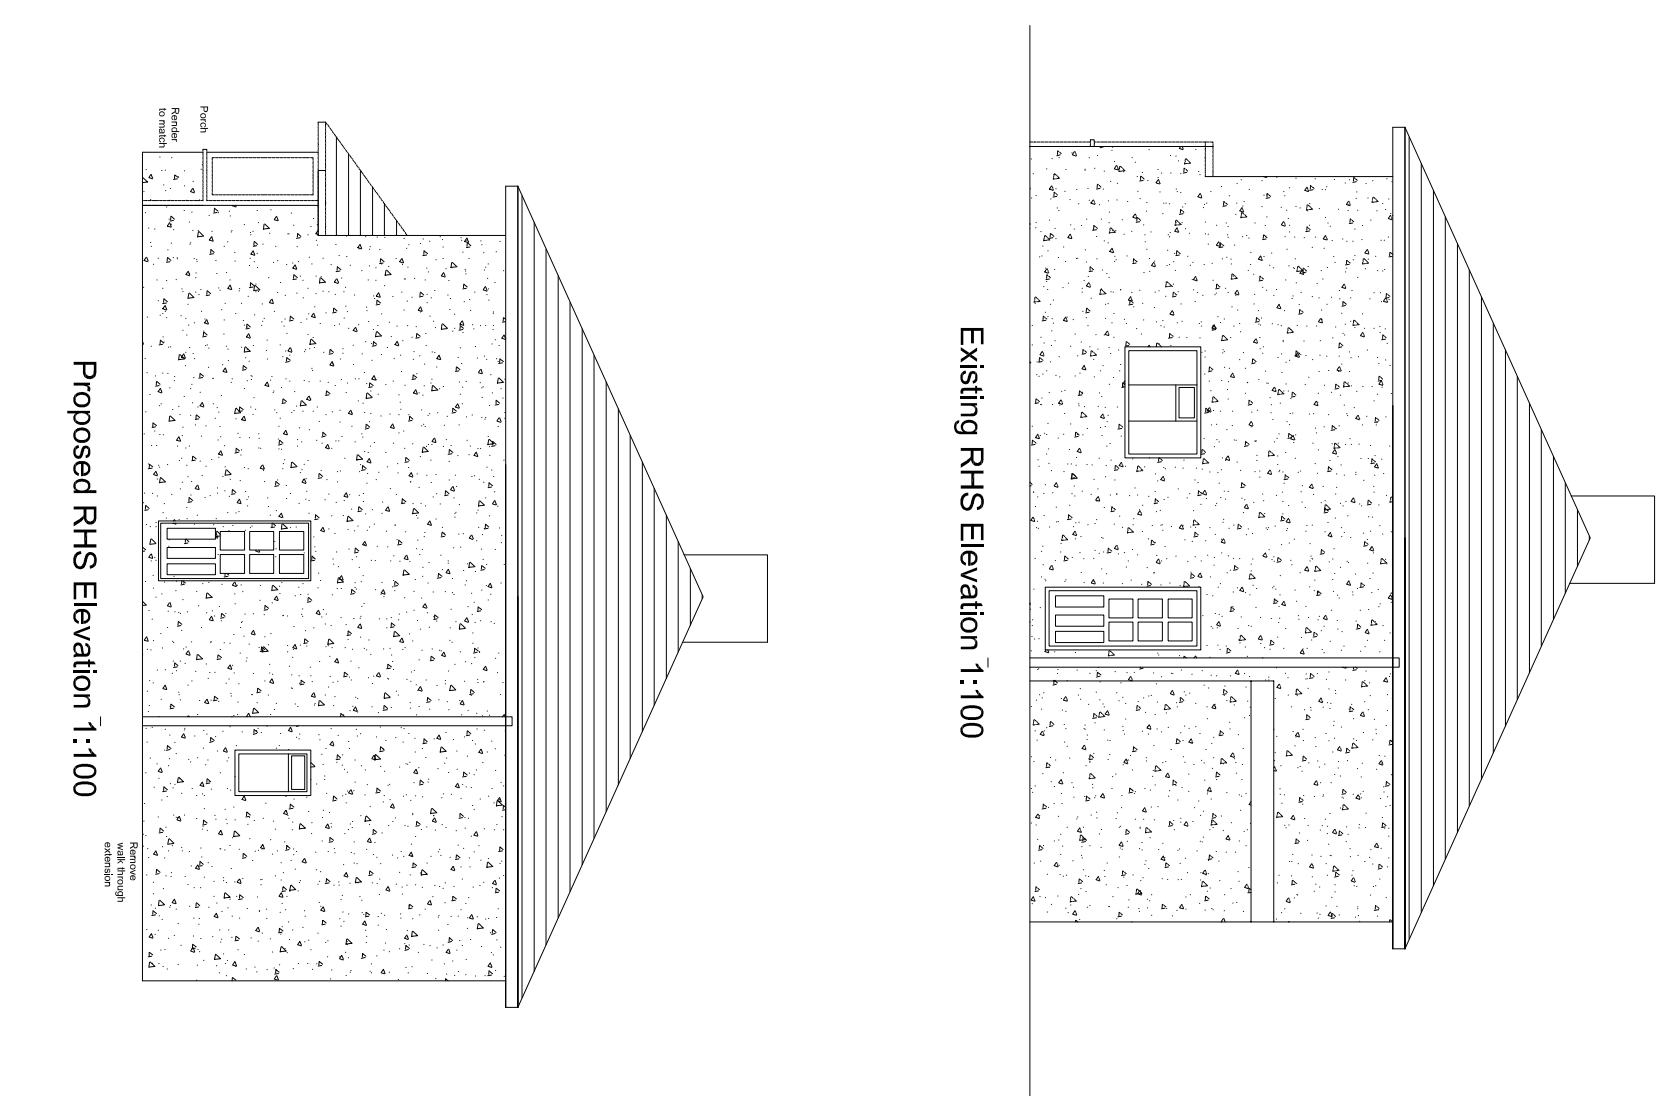


Existing RHS Elevation 1:100

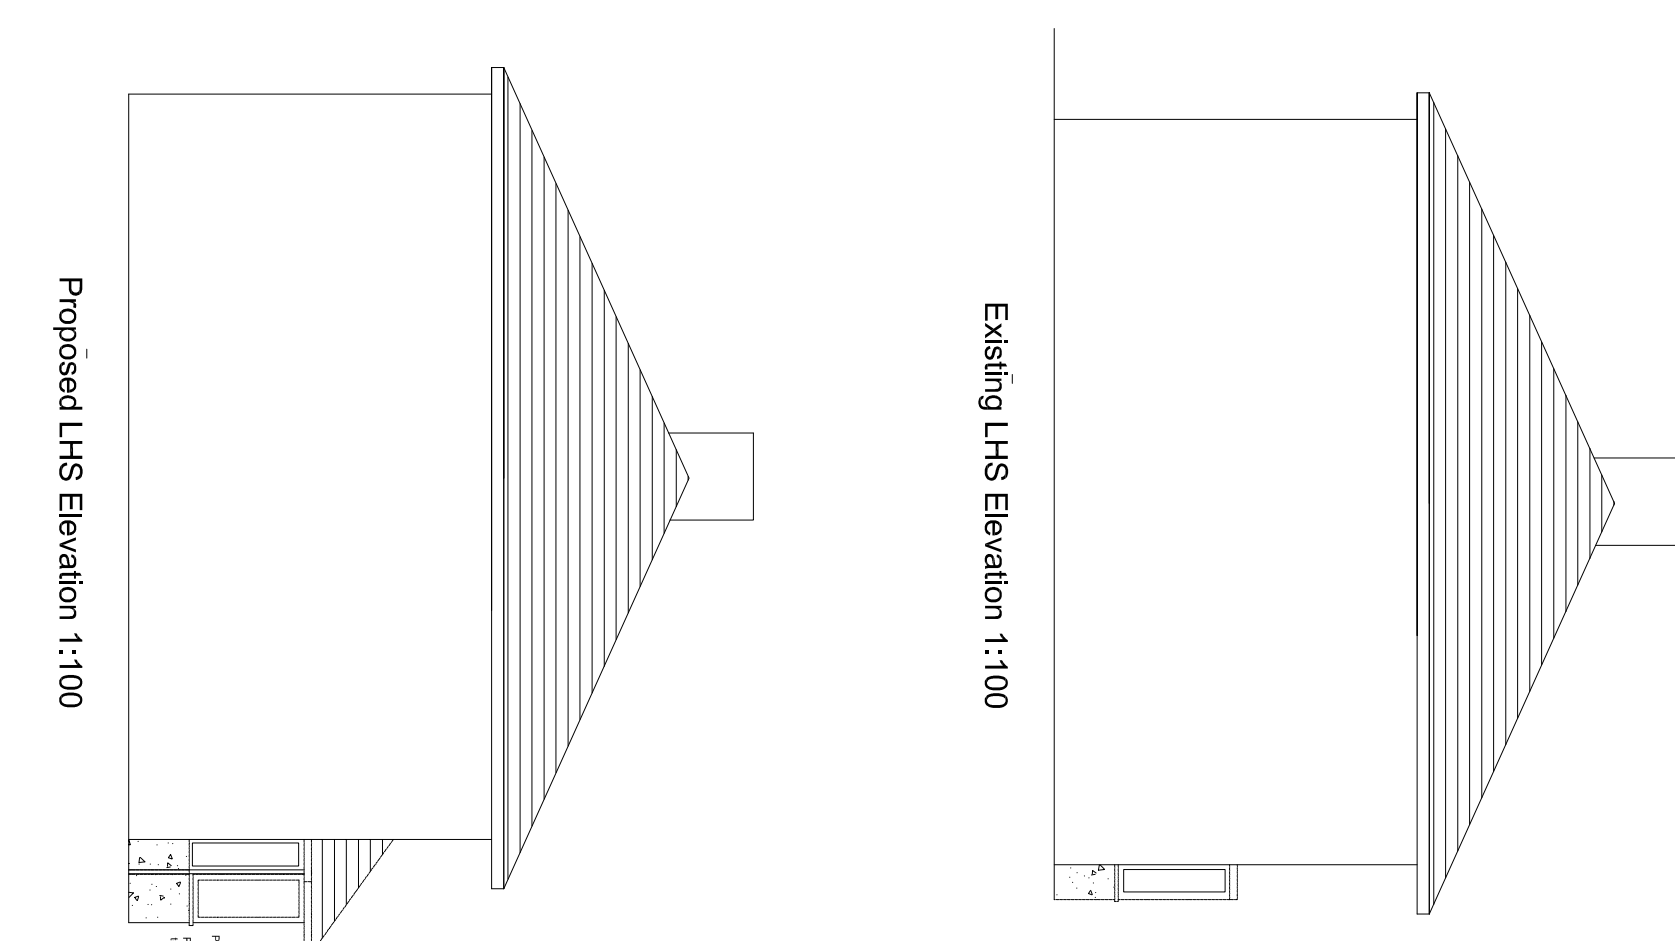


Existing LHS Elevation 1:100

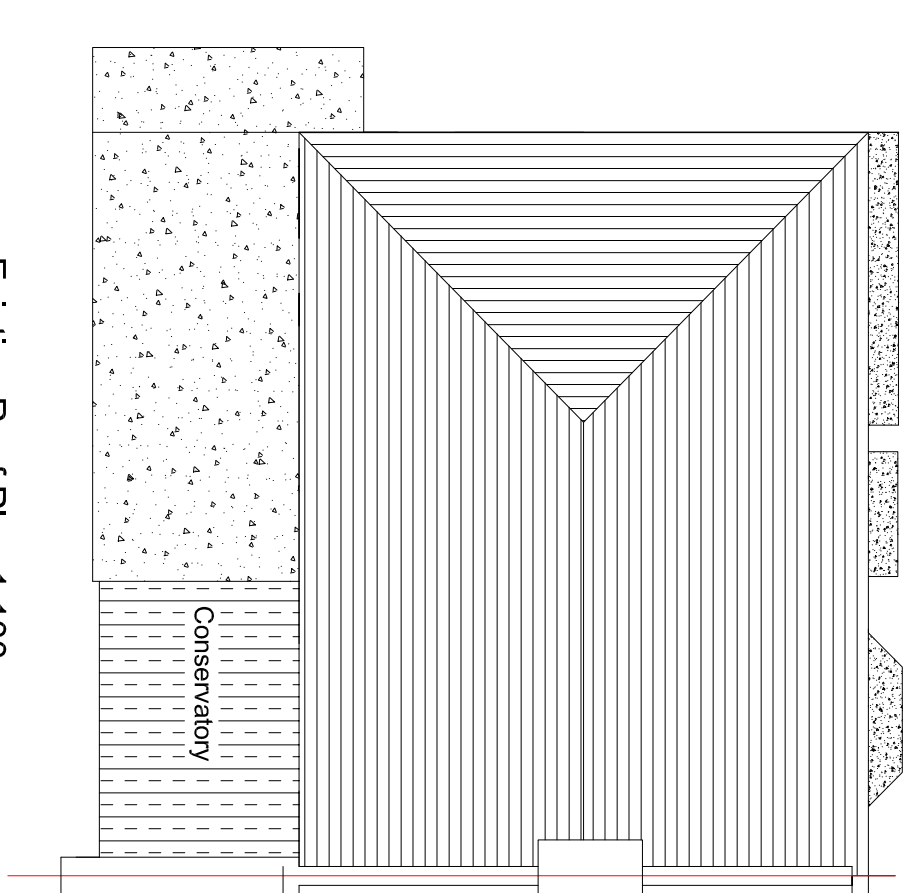

Existing Roof Plan 1:100

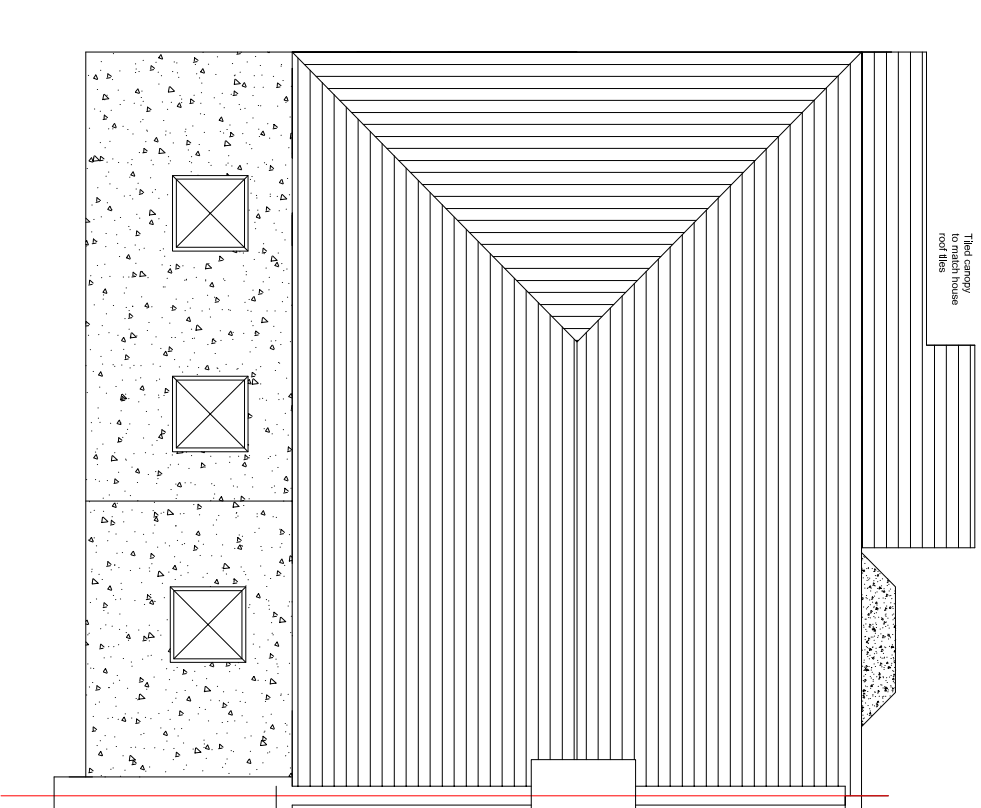

Proposed Roof Plan 1:100

 

38WALLASEY CRESCENT PLANNING DWG

Client : Adam Abouzeid

Property: 38 Wallasey Crescent Ickenham ub10 8SA

Description of Work: Removal of Conservatory and infill single storey rear extension. New front canopy with new porch and conversion of garage into habitable space and removal of side walk through extension

Scale: 1/100, 1/ 50 Date: March 2021 Drawn :AF