




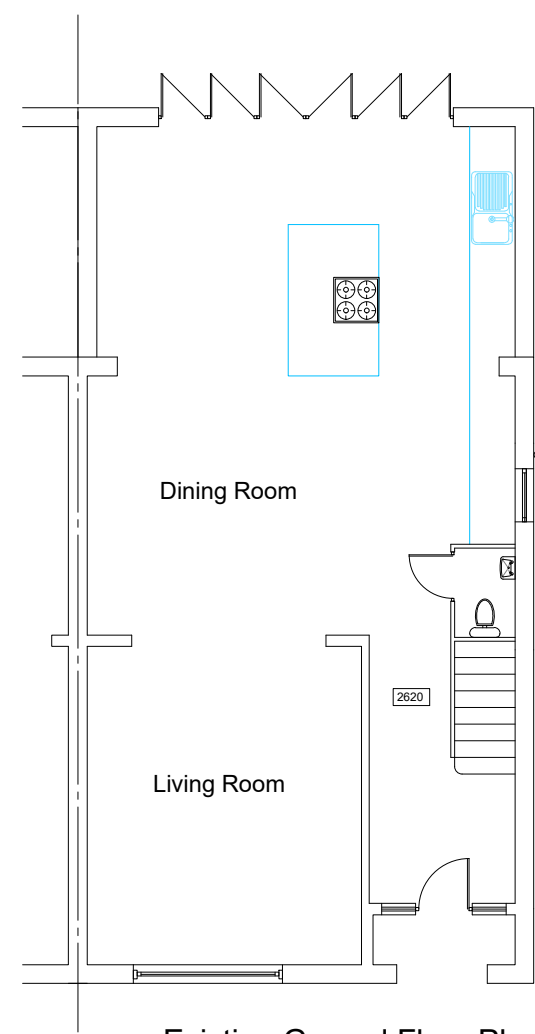

Existing Ground Floor Plan
SCALE 1/100

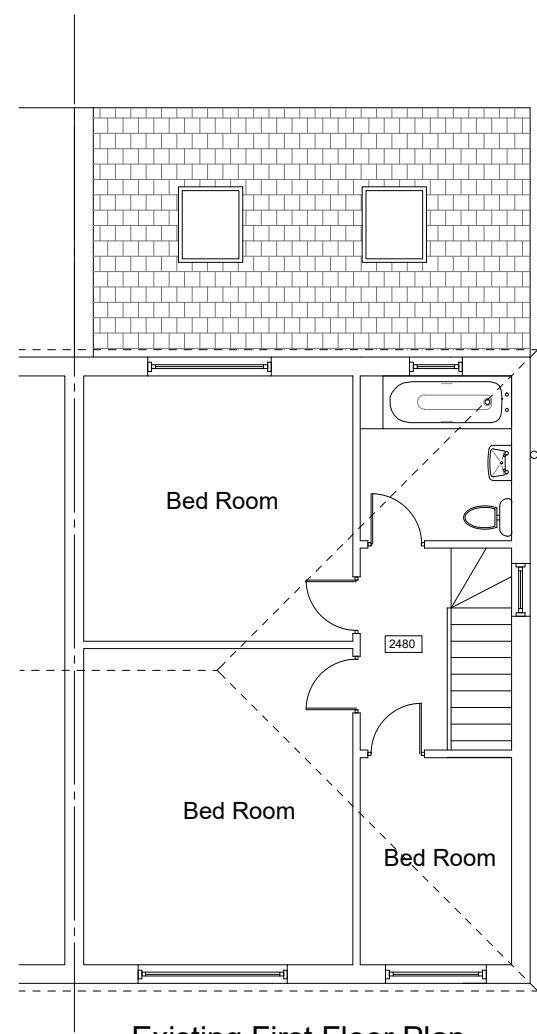

Existing First Floor Plan
SCALE 1/100

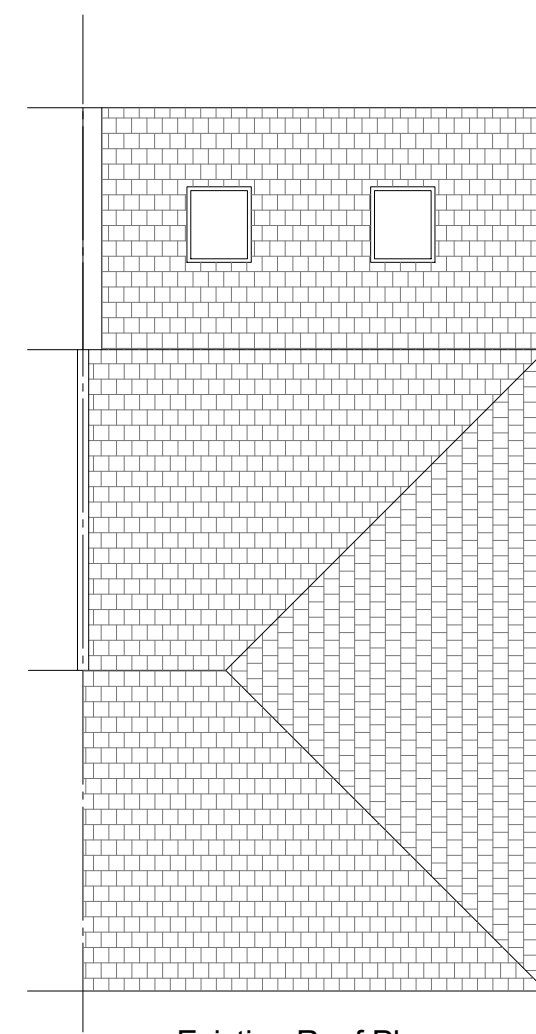


Existing Roof Plan
SCALE 1/100




Existing Front Elevation
SCALE 1/100




Existing Rear Elevation
SCALE 1/100

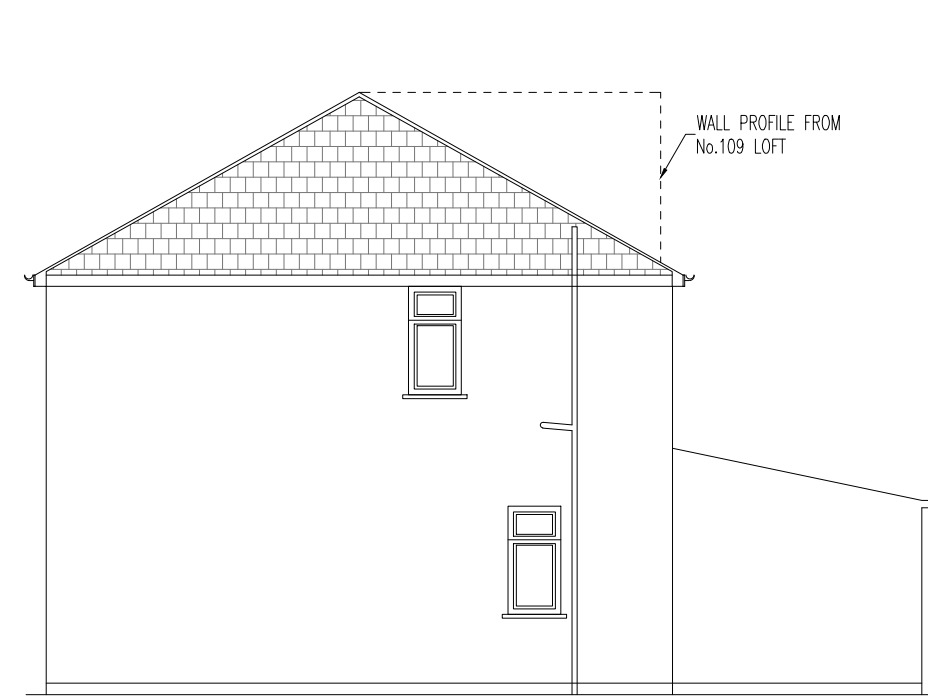


Existing Side Elevation
SCALE 1/100

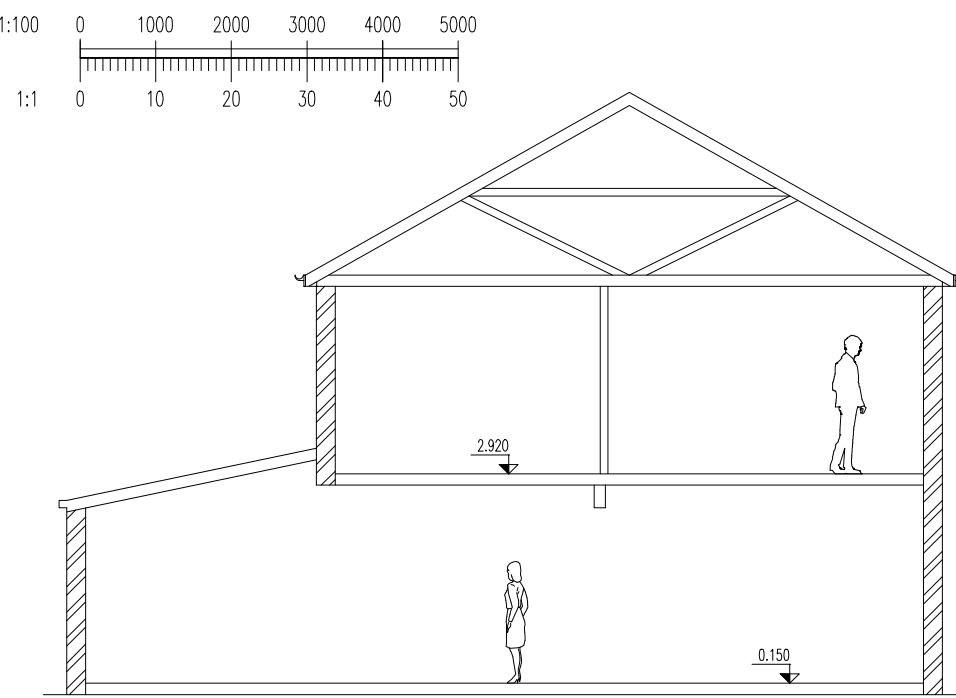


Existing Flank Side Elevation
SCALE 1/100

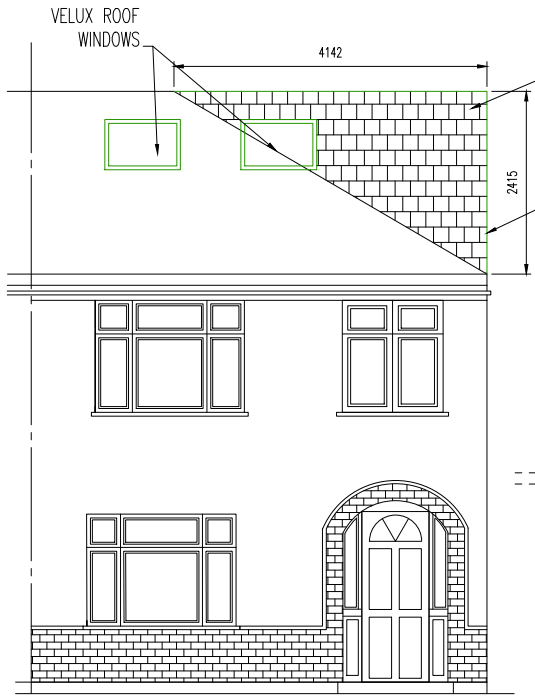

Proposed Front Elevation
SCALE 1/100

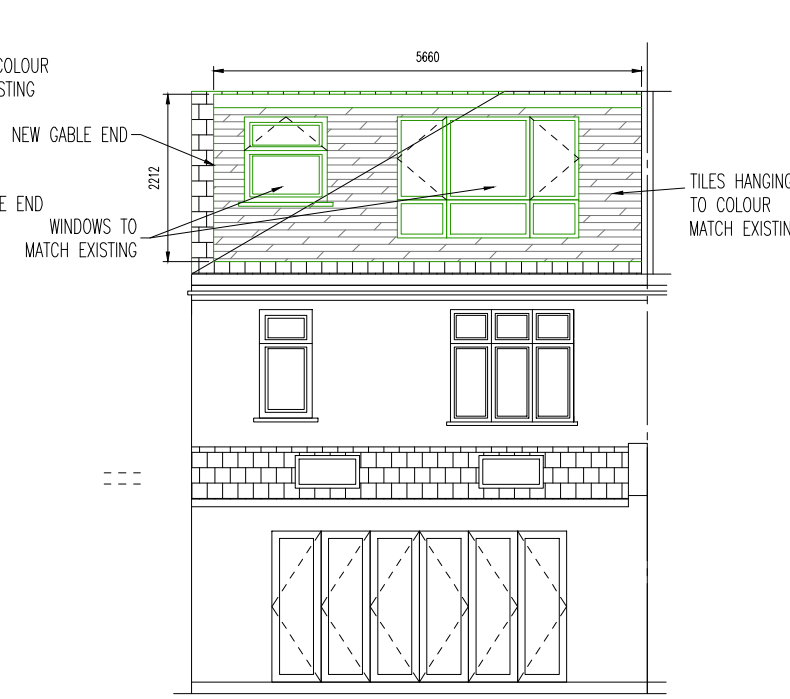


Proposed Rear Elevation
SCALE 1/100

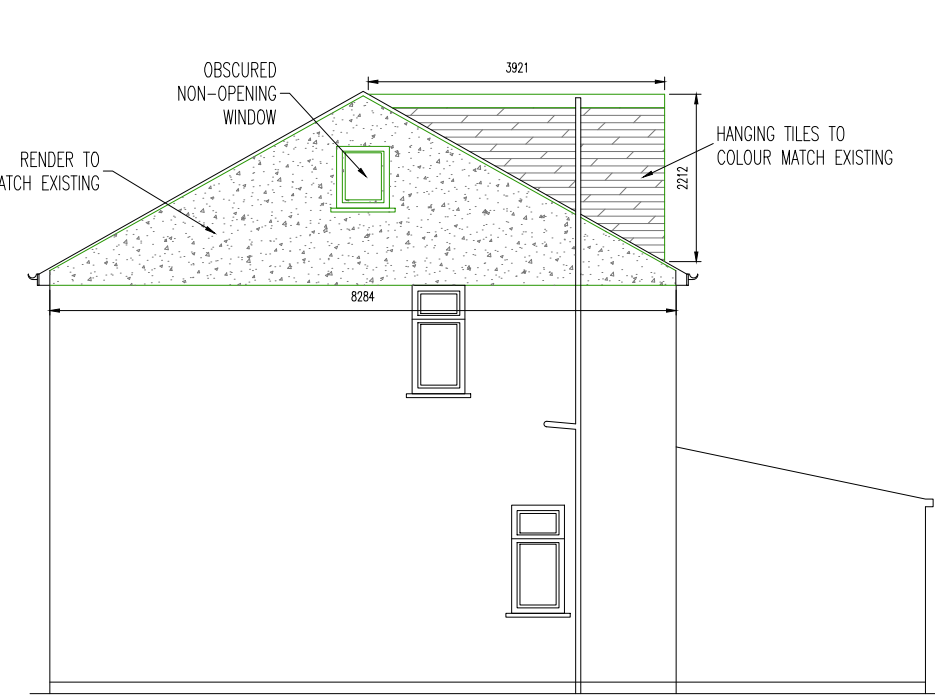


Proposed Side Elevation
SCALE 1/100

VOLUME CALCULATION
New Porch
 $4.14 \times 2.41 \times 8.284 = 13.77 \text{ cu/m}^3$
6
New Dormer
 $5.66 \times 2.212 \times 3.921 = 24.54 \text{ cu/m}^3$
2
Total = $13.77 + 24.54 = 38.31 \text{ cu/m}^3$

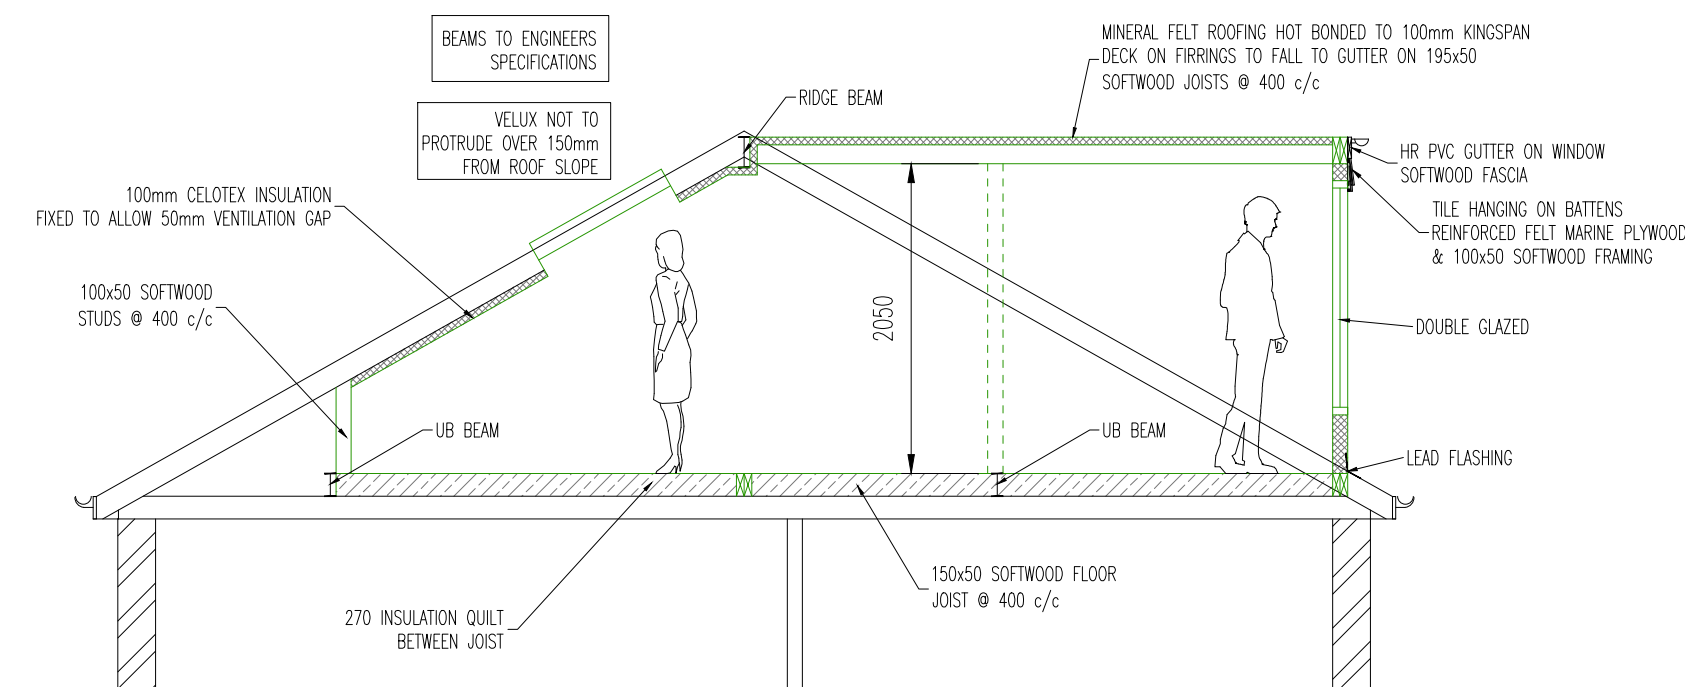


Proposed Section
SCALE 1/100

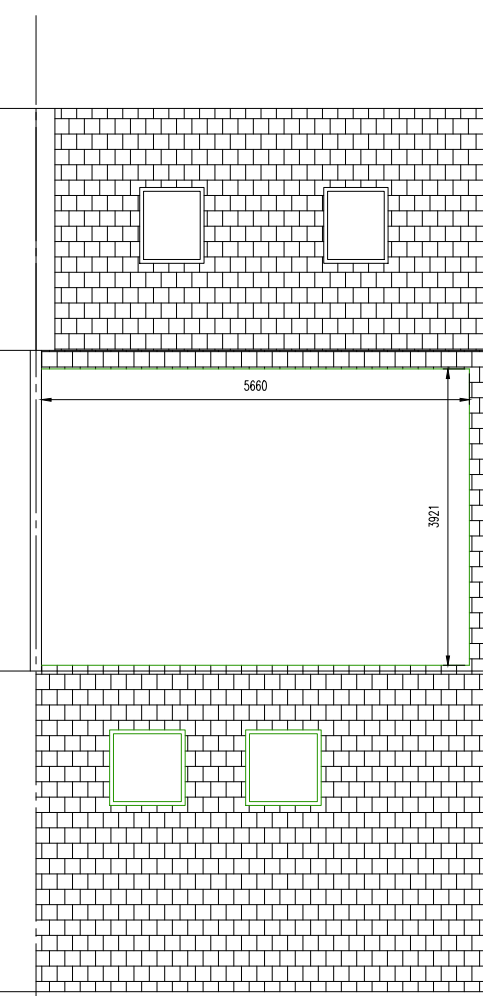


Proposed Roof Plan
SCALE 1/100




Location Plan Scale 1/1250

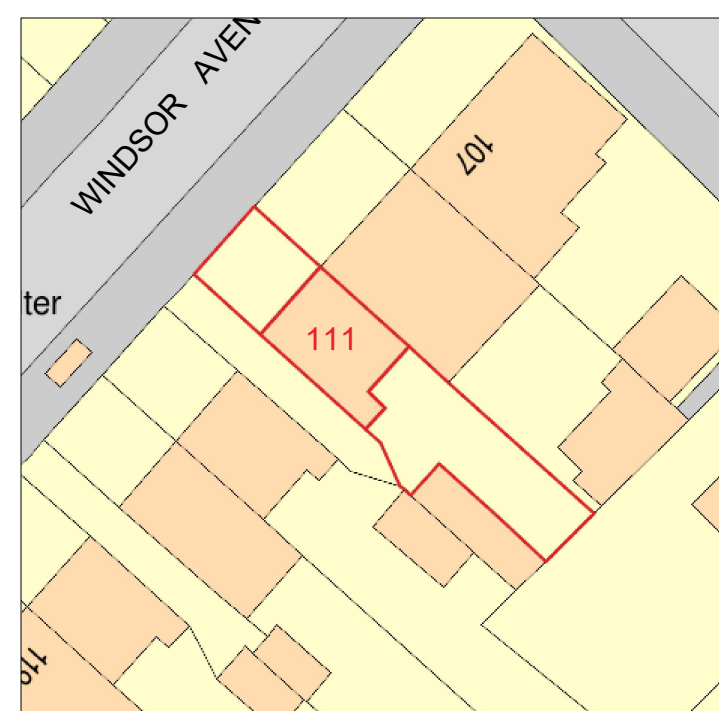


Block Plan Scale 1/500

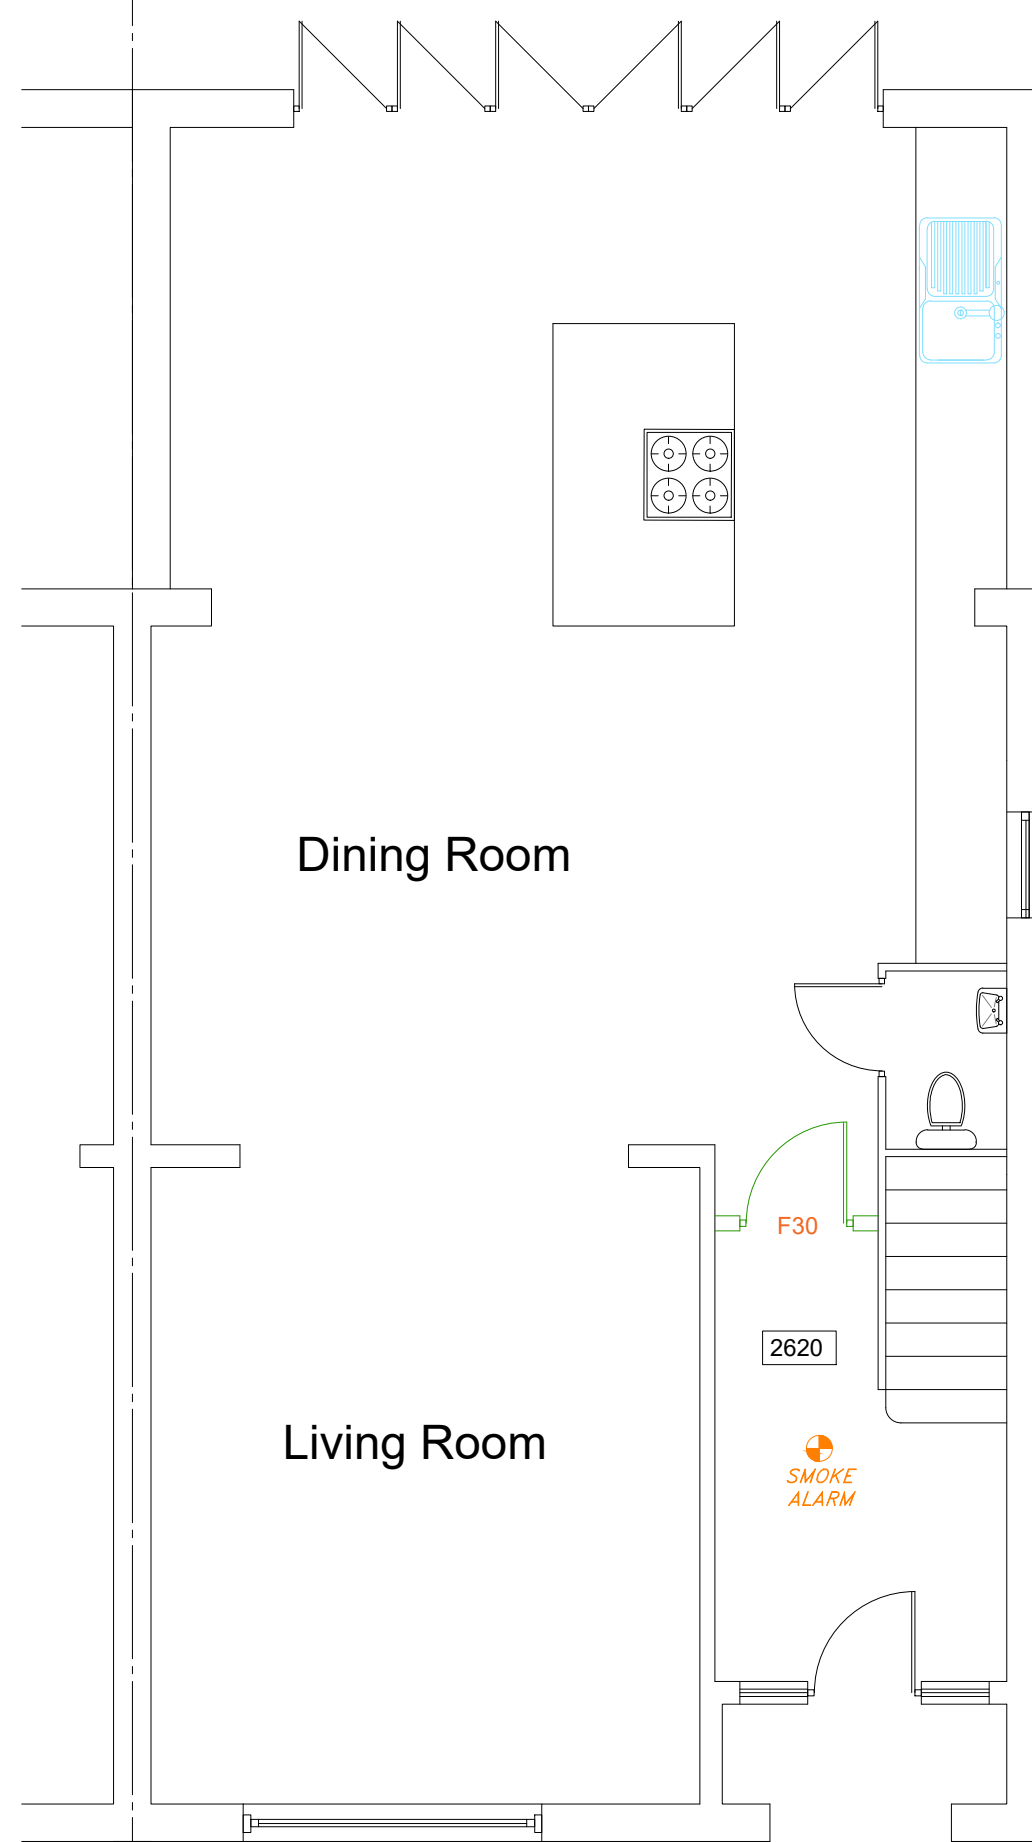

Proposed Ground Floor Plan
SCALE 1/50

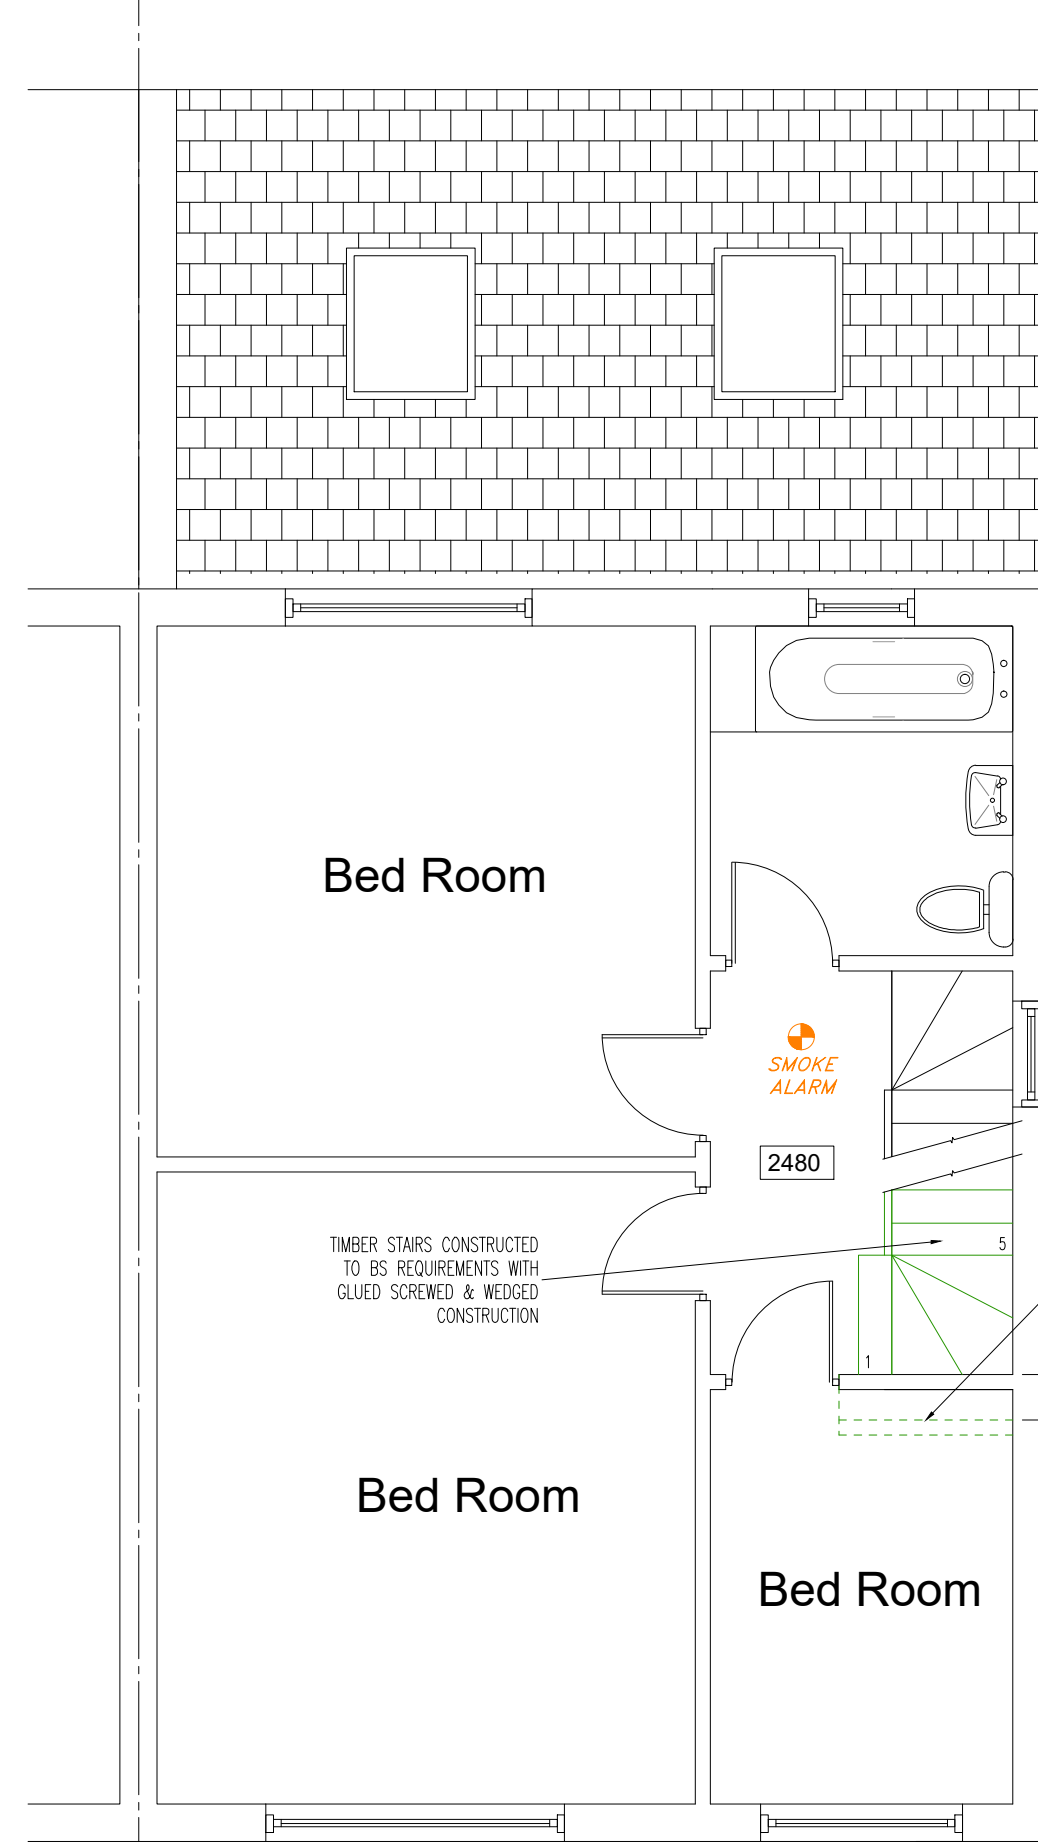

Proposed First Floor Plan
SCALE 1/50

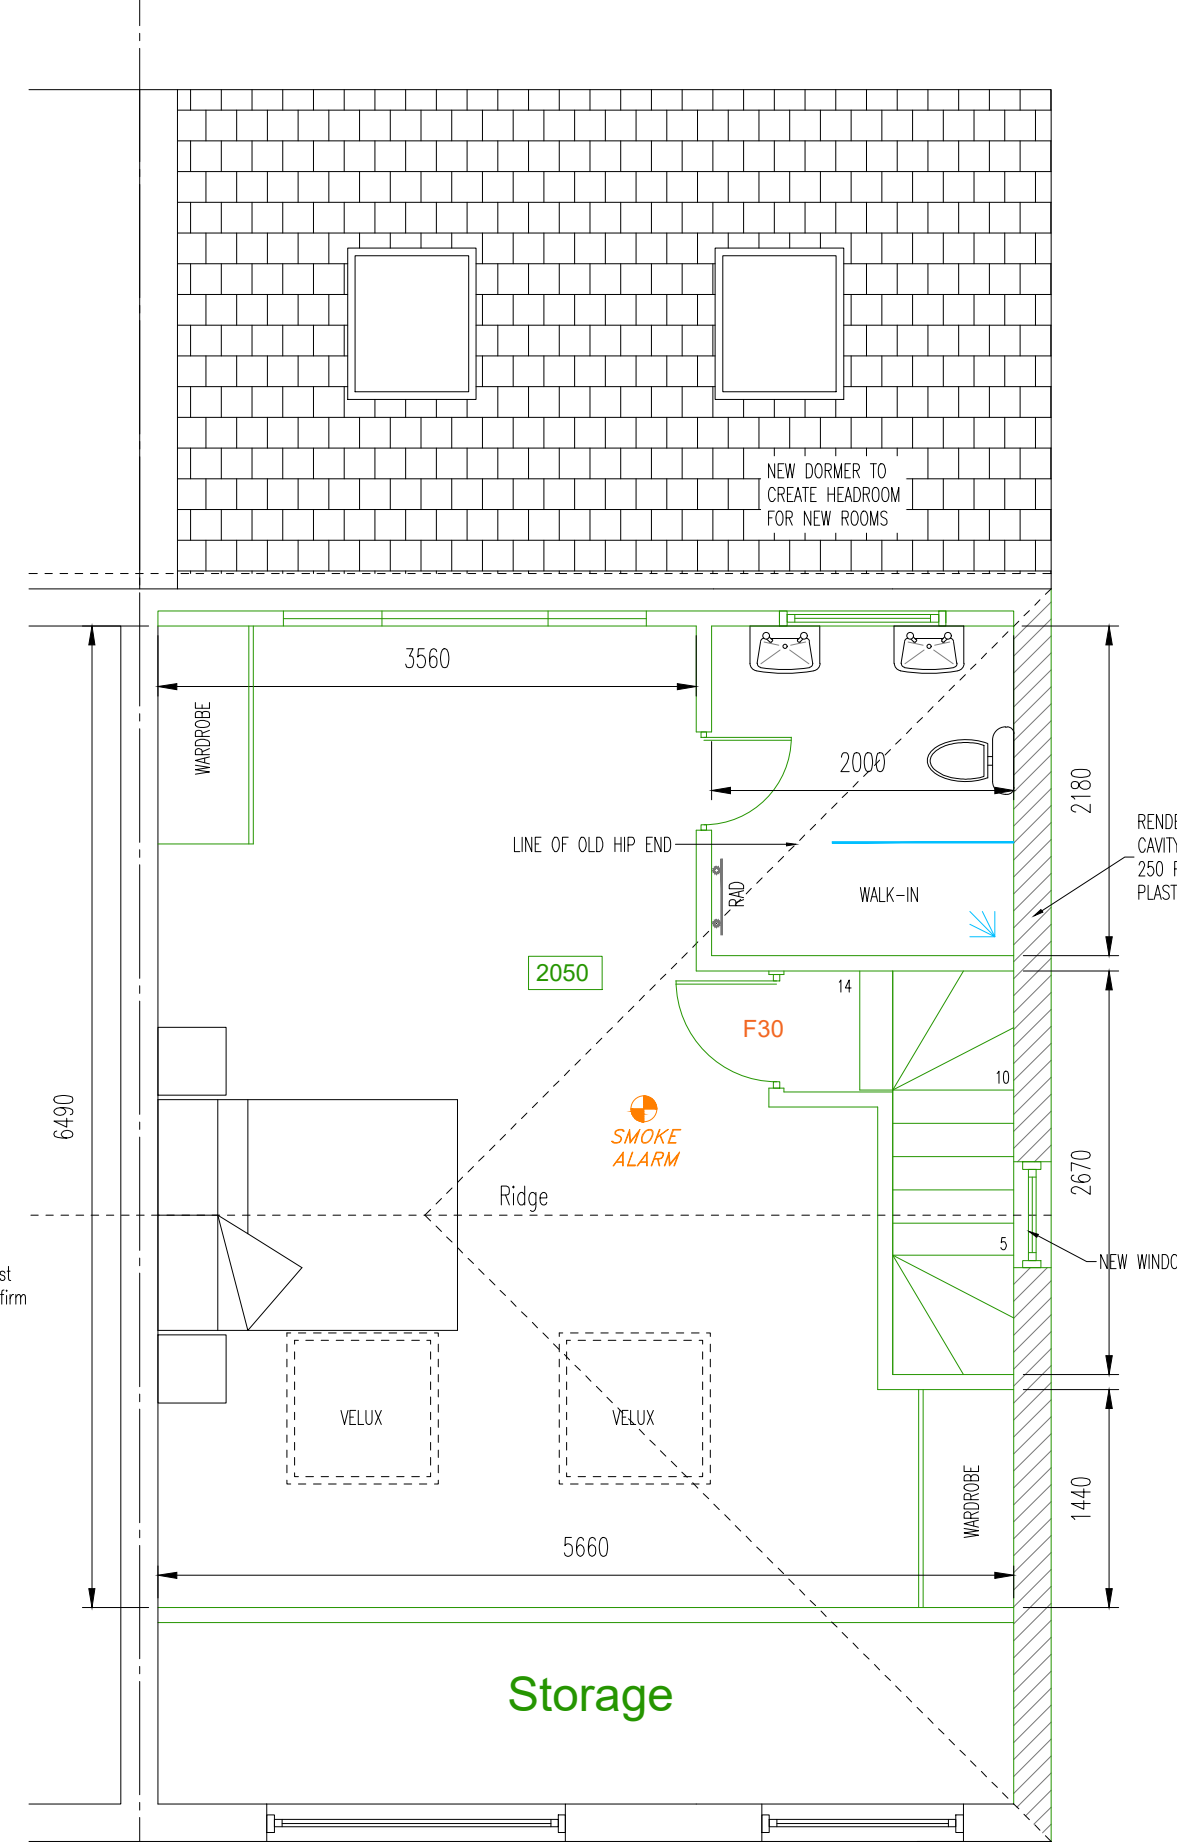

Proposed Loft Floor Plan
SCALE 1/50

DISCLAIMER
This drawing is a true representation of your loft or extension but all dimensions will be confirmed during construction when we have full access to the loft or extension area.

14 February 2019
-- Record Copy --
11:52

A02	14.02.19	MINOR REVISIONS TO SUIT CLIENT MARK-UP.	AKL
A01	11.02.19	ISSUED FOR PLANNING.	AKL
REV:	DATE	DESCRIPTION	BY

PROJECT:--
LOFT CONVERSION
TITLE:--
111 WINDSOR AVENUE
UXBRIDGE UB10 9AY
EXISTING & PROPOSED

Drew Design
37c Ravensbourn Park, London SE6 4XY
Mobile: 07985 498 155

Drawing Status:-- PLANNING			
Designed by:-- A. LUNDIE	Checked by:-- Tomas	Project No:-- AKL/01/PRO	
Drawn by:-- A. LUNDIE	Date:-- Feb 2019	Computer File No:-- 01	
Scales:-- with 1:1250 dimensions only			Revision

WINDSOR/01 2019 A02