


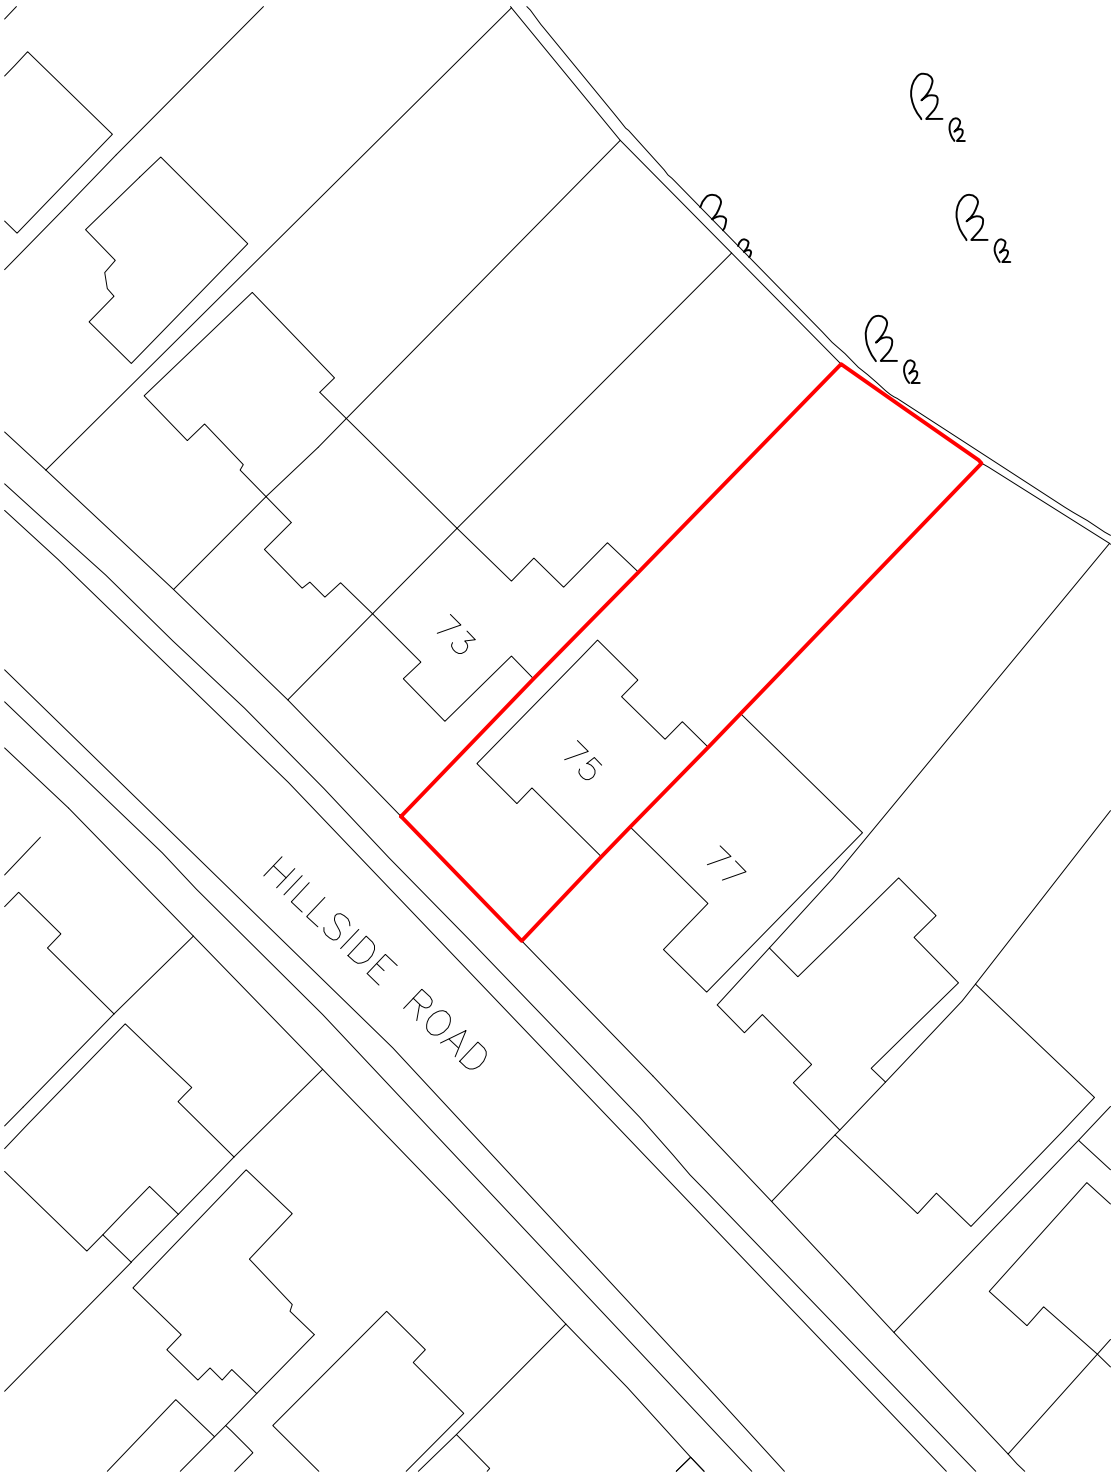


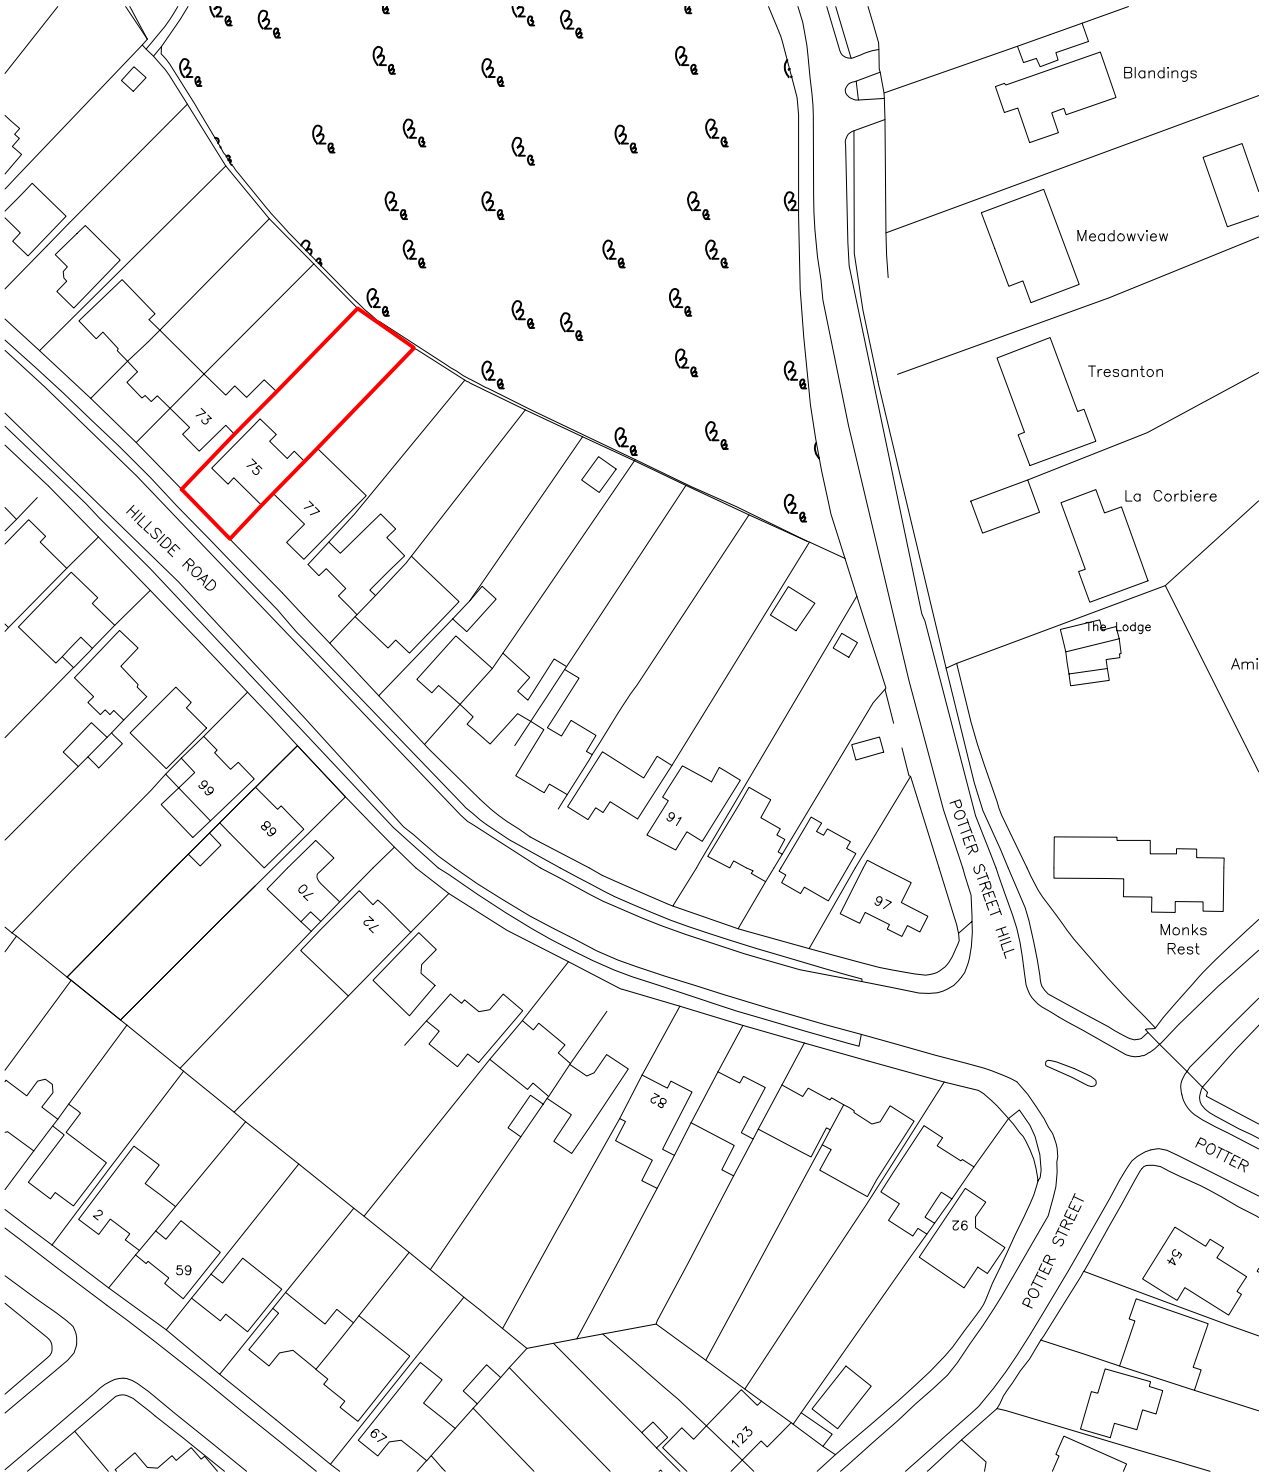


Block Plan

 

Site Location

 

Rev Date Comments

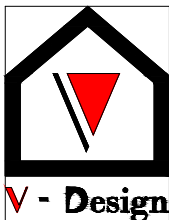

Dimensions to be verified on site
DO NOT SCALE FROM THIS DRAWING.
Any areas indicated on this drawing are for guidance only.
No responsibility is taken for their accuracy.

This drawing is the property of **V-DESIGN CAD Services Ltd** Copyright is reserved by them and the drawing is issued on the condition that it is not copied, reproduced, retained or disclosed to any unauthorized person, either wholly or in part without the consent in writing of **V-DESIGN CAD Services Ltd**


Email: vishal.p@vdesigncad.co.uk Mobile: 07971083395

Site Address:

75, Hillside Road,
Northwood,
HA6 1PZ

Title:		N	
Block and Location Plans			
Scale:	1:500, 1:1250	Paper Size:	A3

Drawn By:	VP
Job Ref:	21119
Date:	Oct 2021
Drawing No.	LW - 05

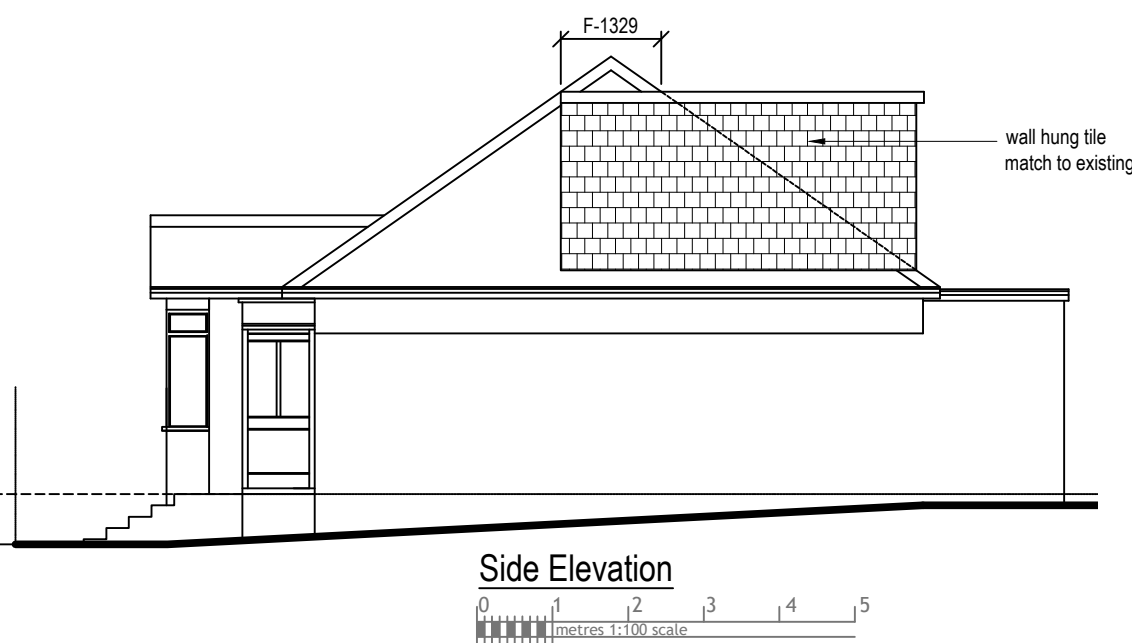

$$\text{TOTAL :- } 30.20 + 5.30 + 5.30 = 40.80 \text{ m}^3$$


1. OBSCURE P GLAZED
2. NON- OPENING UNLESS THE PARTS OF THE WINDOW WHICH CAN BE OPENED ARE MORE THAN 1.7 METERS ABOVE THE FLOOR OF THE ROOM IN WHICH THE WINDOW IS INSTALLED.
3. ROOF WINDOWS WILL NOT PROTRUDE MORE THAN 150MM

Rev	Date	Comments
-----	------	----------



	Dimensions to be verified on site DO NOT SCALE FROM THIS DRAWING. Any areas indicated on this drawing are for guidance only. No responsibility is taken for their accuracy.	Site Address: 75, Hillside Road, Northwood, HA6 1PZ	Title: Proposed Elevations			Drawn By: VP
	This drawing is the property of V-DESIGN CAD Services Ltd Copyright is reserved by them and the drawing is issued on the condition that it is not copied, reproduced, retained or disclosed to any unauthorized person, either wholly or in part without the consent in writing of V-DESIGN CAD Services Ltd Email: vishal.p@vdesigncad.co.uk Mobile: 07971083395	Scale: 1:100	Paper Size: A3	Job Ref: 21119 Date: Oct 2021 Drawing No. LW - 04		




Front Elevation

 


Rear Elevation

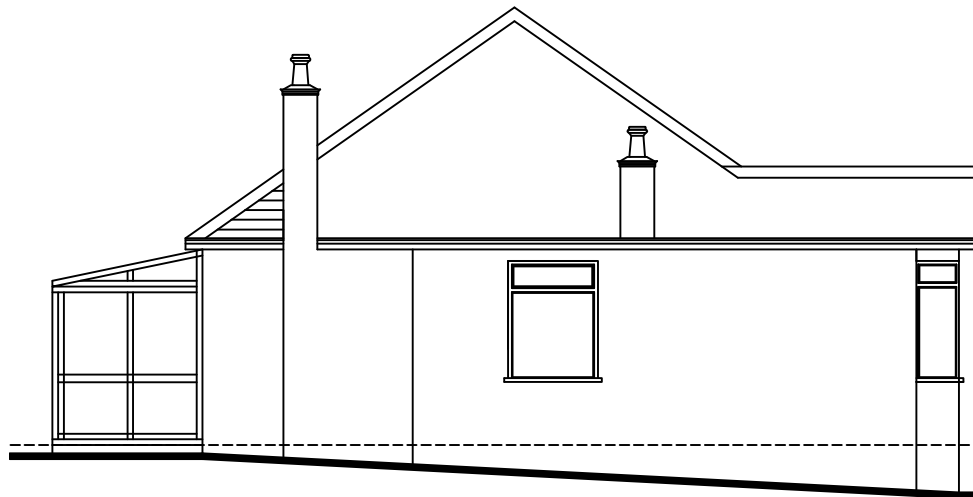 

Side Elevation

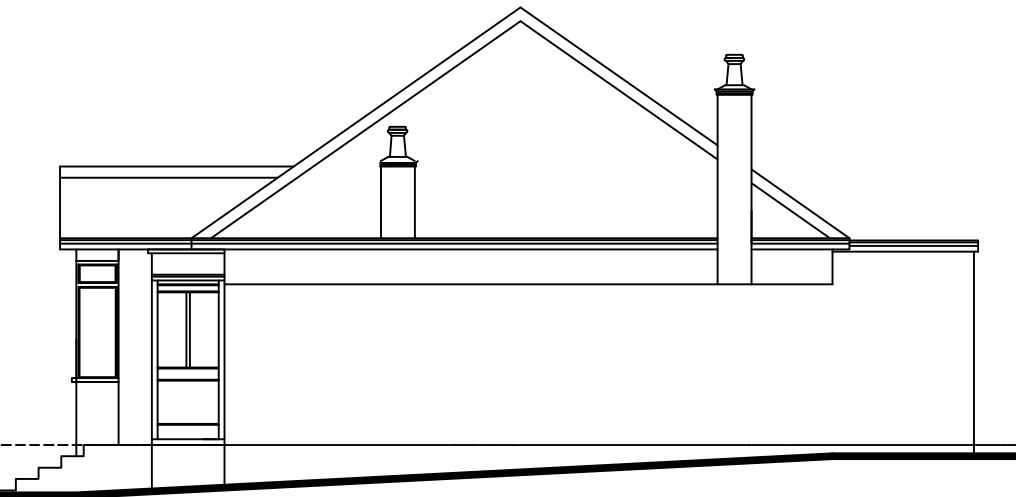


Side Elevation


 


Rev Date Comments

 V - Design	Dimensions to be verified on site DO NOT SCALE FROM THIS DRAWING. Any areas indicated on this drawing are for guidance only. No responsibility is taken for their accuracy.	Site Address:	Title:				Drawn By:	VP
	This drawing is the property of V-DESIGN CAD Services Ltd Copyright is reserved by them and the drawing is issued on the condition that it is not copied, reproduced, retained or disclosed to any unauthorized person, either wholly or in part without the consent in writing of V-DESIGN CAD Services Ltd	75, Hillside Road, Northwood, HA6 1PZ	Existing Elevations				Job Ref:	21119
	Email: vishal.p@vdesigncad.co.uk Mobile: 07971083395		Scale:	1:100	Paper Size:	A3	Date:	Oct 2021
							Drawing No.	LW - 03

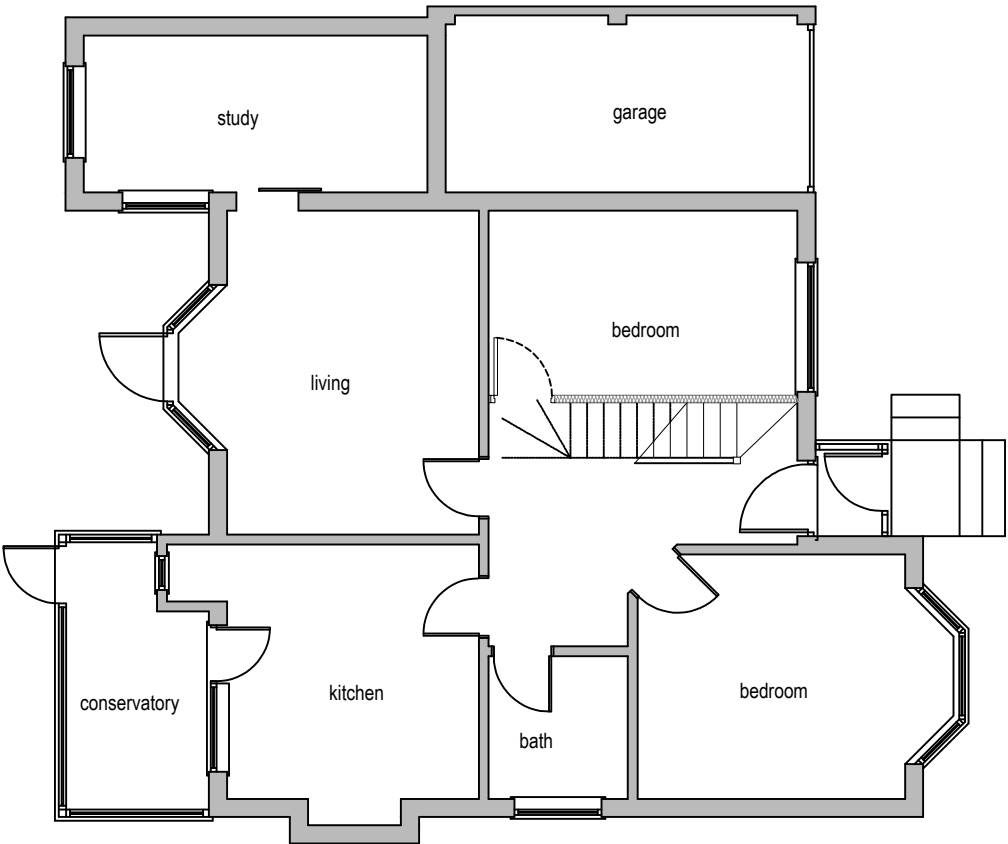


Proposed Ground Floor Plan

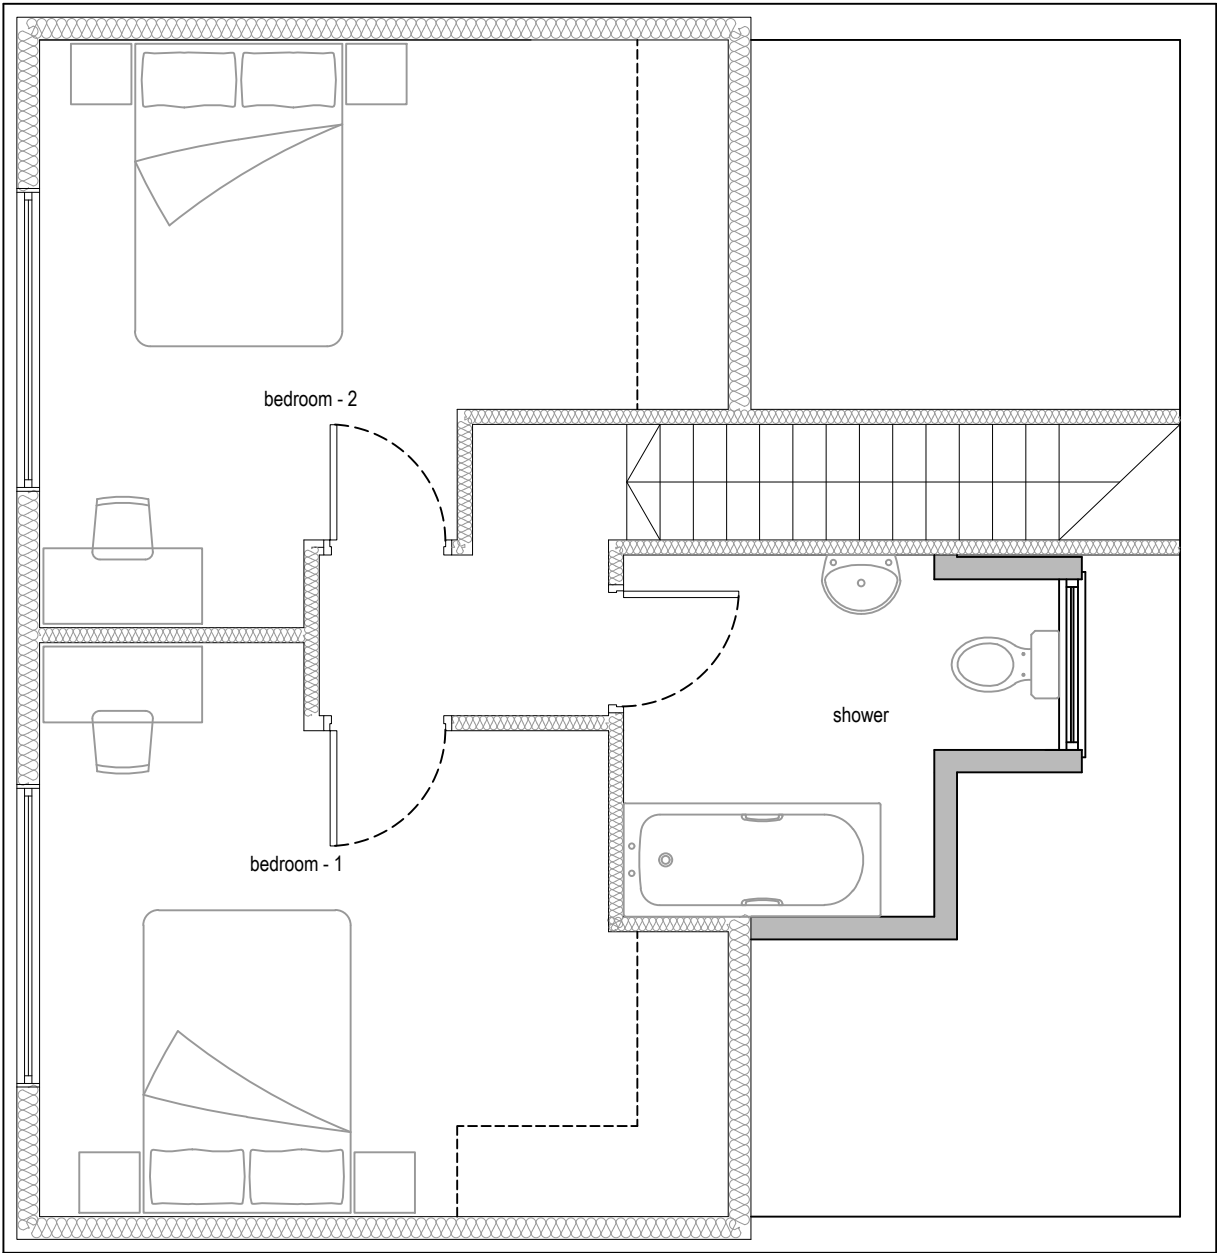 

Proposed Loft Plan



Rev Date Comments

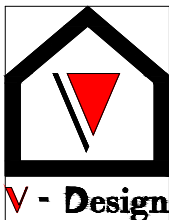

Dimensions to be verified on site
DO NOT SCALE FROM THIS DRAWING.
Any areas indicated on this drawing are for guidance only.
No responsibility is taken for their accuracy.

This drawing is the property of **V-DESIGN CAD Services Ltd** Copyright is reserved by them and the drawing is issued on the condition that it is not copied, reproduced, retained or disclosed to any unauthorized person, either wholly or in part without the consent in writing of **V-DESIGN CAD Services Ltd**

Email: vishal.p@vdesigncad.co.uk Mobile: 07971083395

Site Address:


75, Hillside Road,
Northwood,
HA6 1PZ

Title:



Proposed Ground & Loft Floor Plans

Scale:	1:50, 1:100	Paper Size:	A3
--------	-------------	-------------	----

Drawn By:	VP
Job Ref:	21119
Date:	Oct 2021
Drawing No.	LW - 02

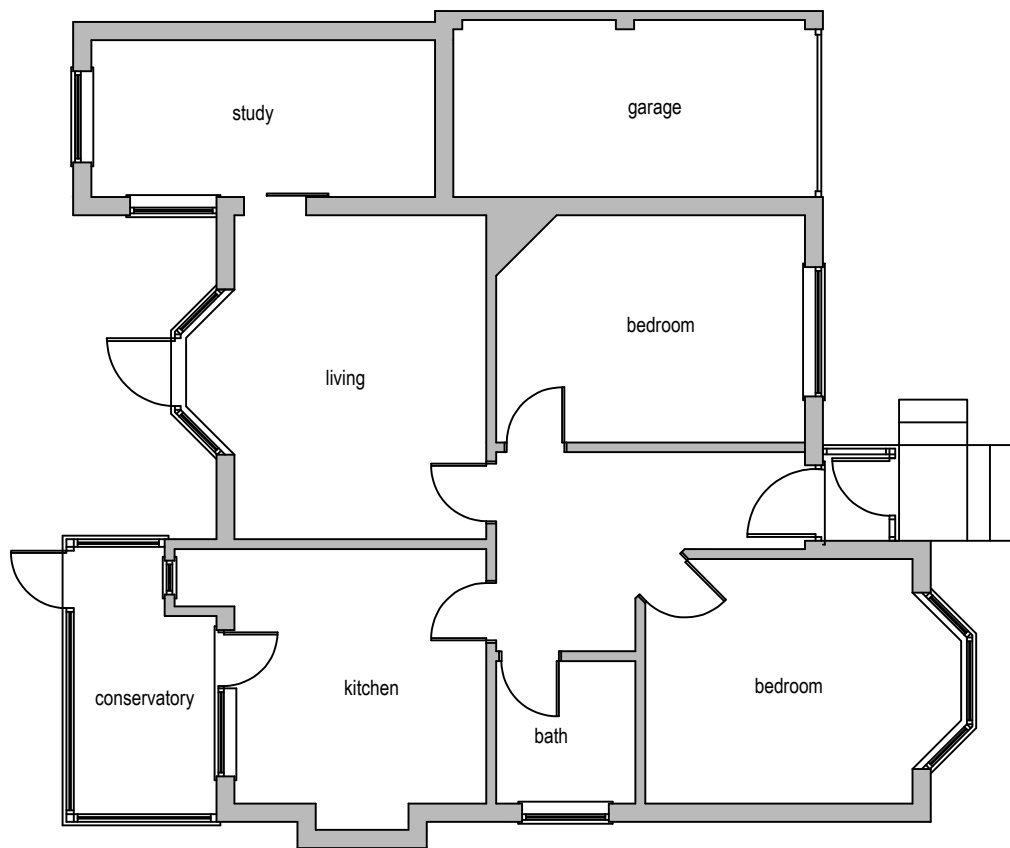

Existing Ground Floor Plan

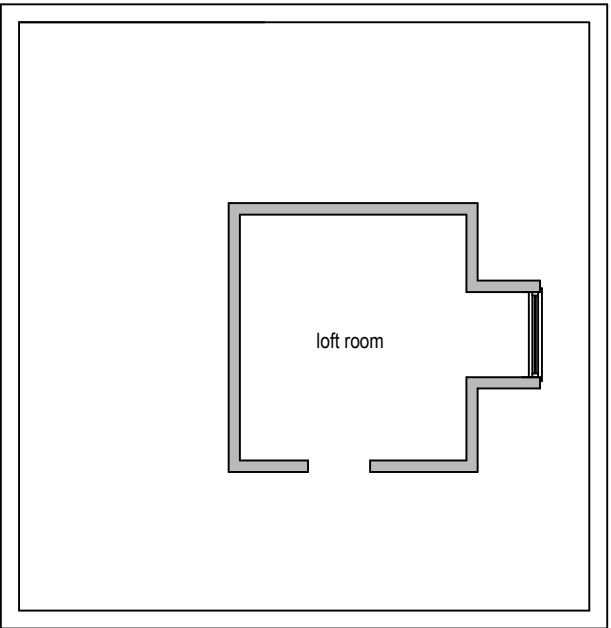 

Existing Loft Plan



Rev Date Comments

 V - Design	Dimensions to be verified on site DO NOT SCALE FROM THIS DRAWING. Any areas indicated on this drawing are for guidance only. No responsibility is taken for their accuracy.	Site Address:	Title:				Drawn By:	VP
	This drawing is the property of V-DESIGN CAD Services Ltd Copyright is reserved by them and the drawing is issued on the condition that it is not copied, reproduced, retained or disclosed to any unauthorized person, either wholly or in part without the consent in writing of V-DESIGN CAD Services Ltd	75, Hillside Road, Northwood, HA6 1PZ	Existing Ground & Loft Floor Plans				Job Ref:	21119
	Email: vishal.p@vdesigncad.co.uk Mobile: 07971083395		Scale:	1:100	Paper Size:	A3	Date:	Oct 2021
							Drawing No.	LW - 01