

VOLUME CALCULATION :-


1. DORMER :-

A-3.375 X B-2.364 X C-1.329 X $\frac{1}{2}$ = 5.30


D-3.375 X E-2.364 X F-1.329 X $\frac{1}{2}$ = 5.30

X-8.081 X Y-3.376 X Z-2.214 X $\frac{1}{2}$ = 30.20


TOTAL :- 30.20 + 5.30 + 5.30 = 40.80 m³

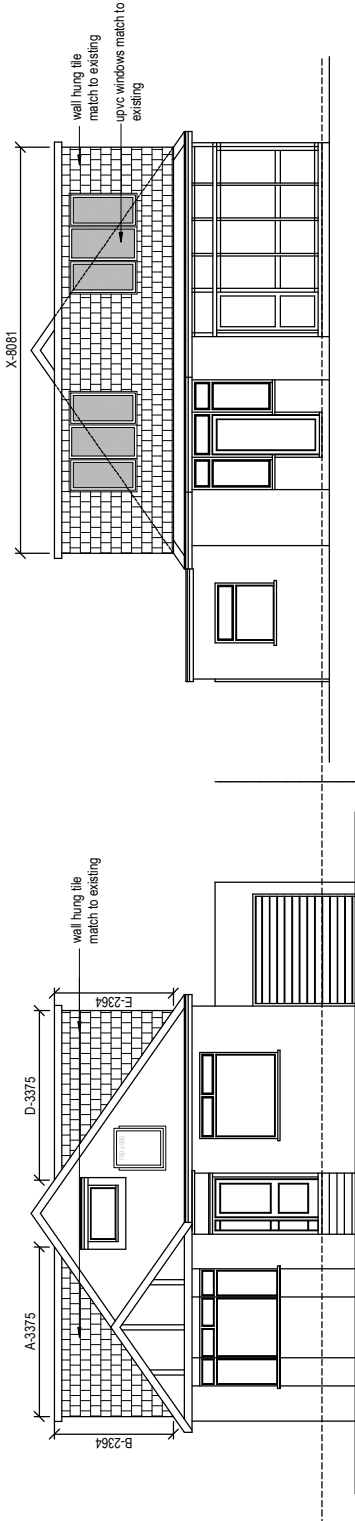

Front Elevation

 


Rear Elevation

 


NOTE:

ANY WINDOW INSERTED ON WALL OR ROOF SLOPE FORMING A SIDE ELEVATION OF THE DWELLING SHALL BE:


1. OBSCURE P GLAZED
2. NON- OPENING UNLESS THE PARTS OF THE WINDOW WHICH CAN BE OPENED ARE MORE THAN 1.7 METERS ABOVE THE FLOOR OF THE ROOM IN WHICH THE WINDOW IS INSTALLED.
3. ROOF WINDOWS WILL NOT PROTRUDE MORE THAN 150MM

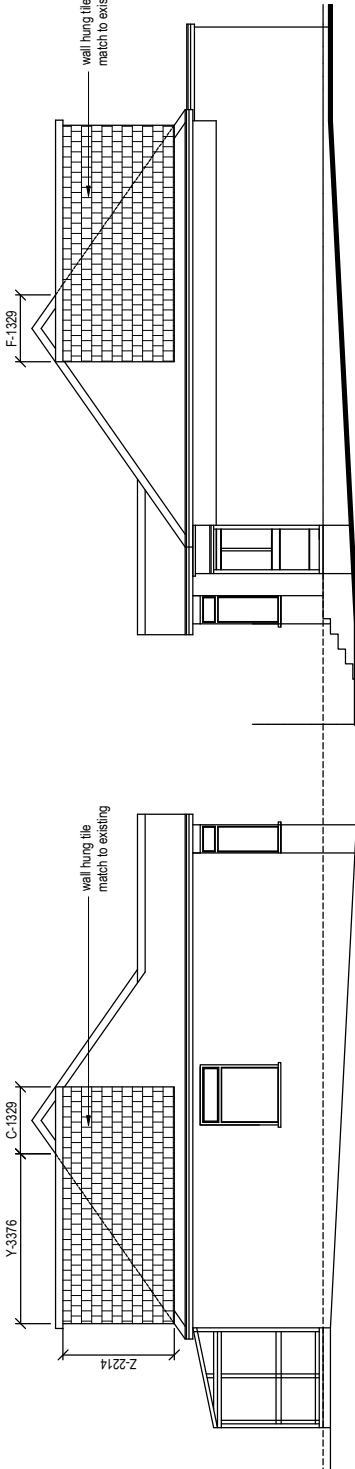

Side Elevation

 

Side Elevation

 

Rev Date Comments



Dimensions to be verified on site.
DO NOT SCALE FROM THIS DRAWING.
Any areas indicated on this drawing are for guidance only.
No responsibility is taken for their accuracy.
This drawing is the property of **V-DESIGN CAD SERVICES**
Ltd Copyright is reserved by them and the drawing is issued on the understanding that it is not to be reproduced or used in any way without the consent in writing of **V-DESIGN CAD SERVICES** Ltd
Email: veihal_r@vdesigncad.co.uk Mobile: 07971063395

Site Address:
75, Hillside Road,
Northwood,
HAG 1PZ

Title:
Proposed Elevations

Drawn By: VP
Job Ref: 21119
Date: Oct 2021
Drawing No. LW - 04

Scale: 1:100

Paper Size: A3