


Proposed Extension




Block Plan




45 Degree Line from Neighbour's Extension

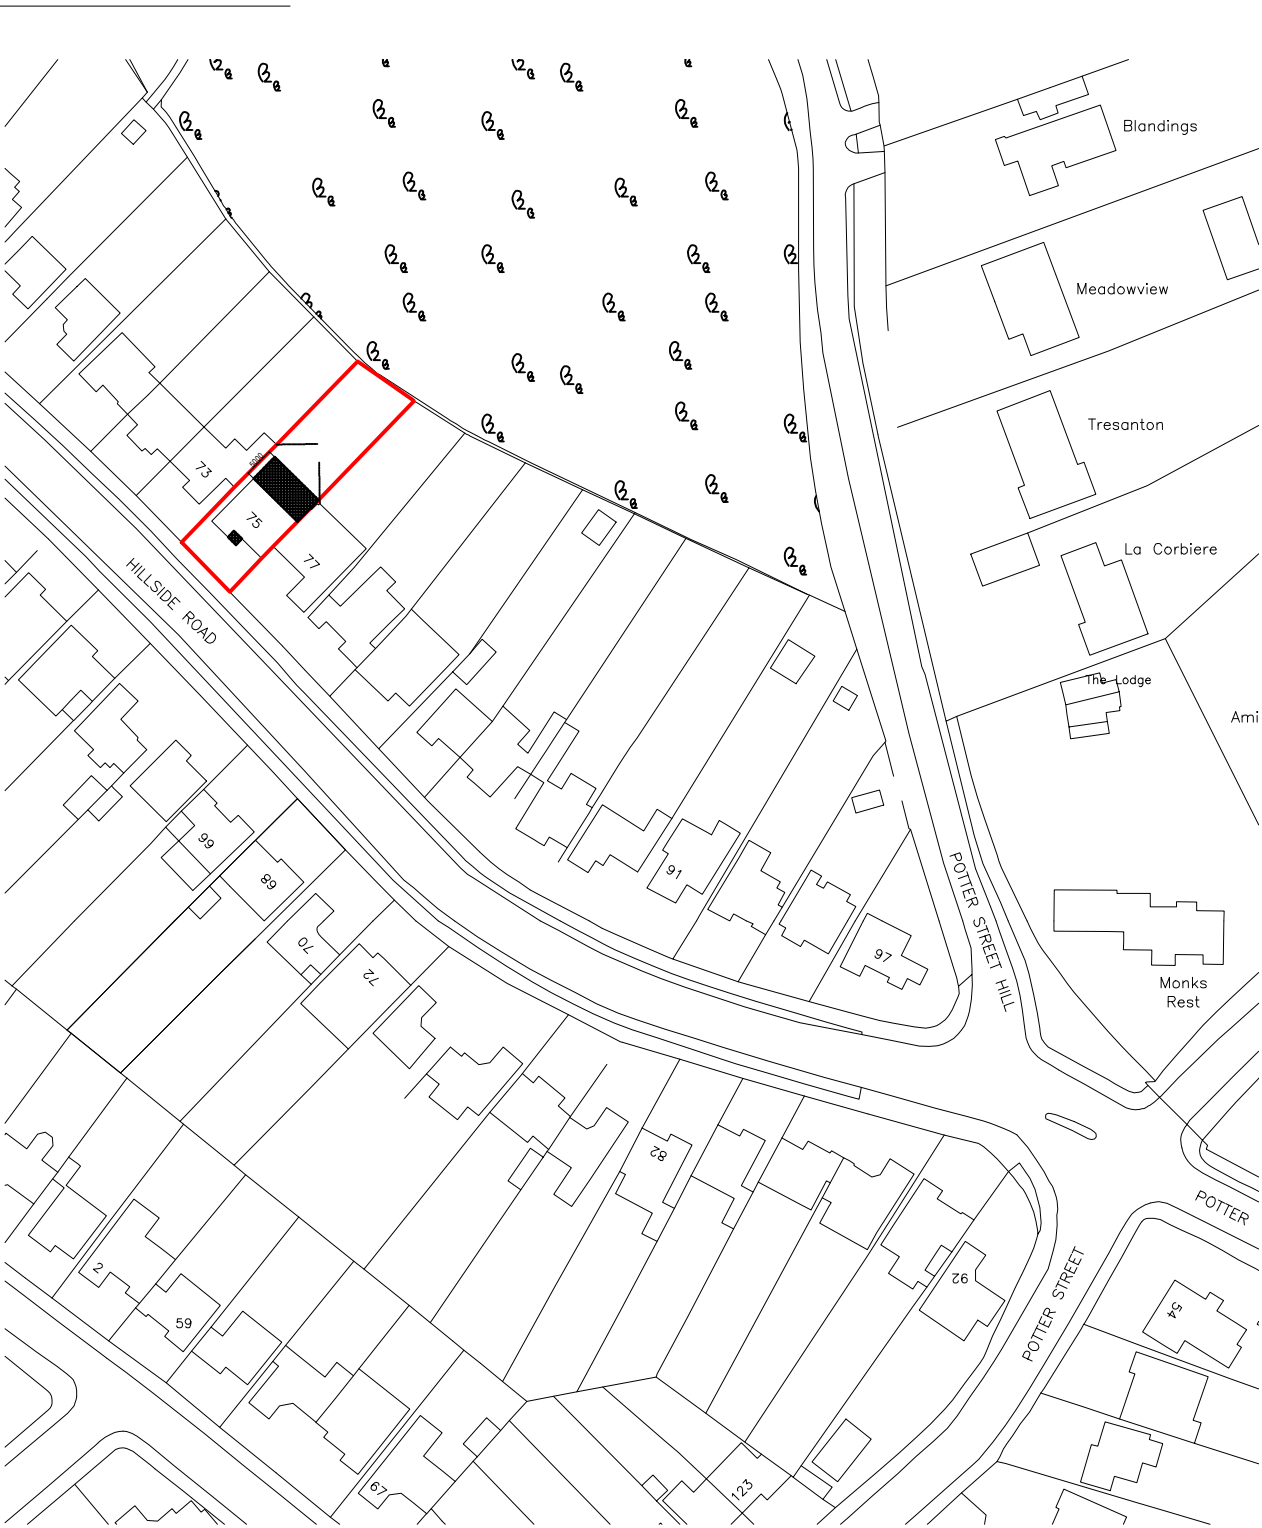

Site Location

 

Rev Date Comments

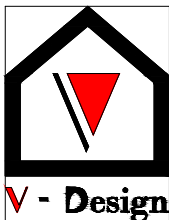

Dimensions to be verified on site
DO NOT SCALE FROM THIS DRAWING.
Any areas indicated on this drawing are for guidance only.
No responsibility is taken for their accuracy.

This drawing is the property of **V-DESIGN CAD Services Ltd** Copyright is reserved by them and the drawing is issued on the condition that it is not copied, reproduced, retained or disclosed to any unauthorized person, either wholly or in part without the consent in writing of **V-DESIGN CAD Services Ltd**

Email: vishal.p@vdesigncad.co.uk Mobile: 07971083395

Site Address:

75, Hillside Road,
Northwood,
HA6 1PZ

Title:


Block and Location Plans

Scale:

1:500, 1:1250

Paper Size:

A3

 


Drawn By: VP


Job Ref: 21119

Date: Oct 2021

Drawing No. PL - 01

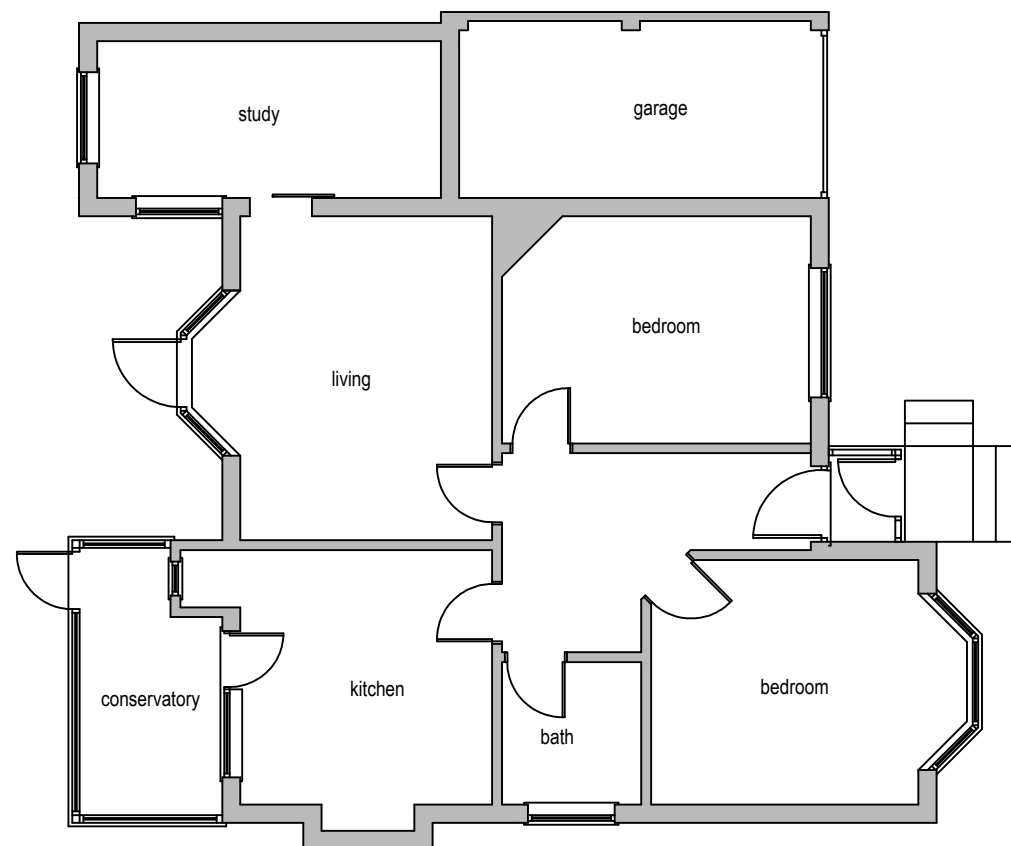

Existing Ground Floor Plan

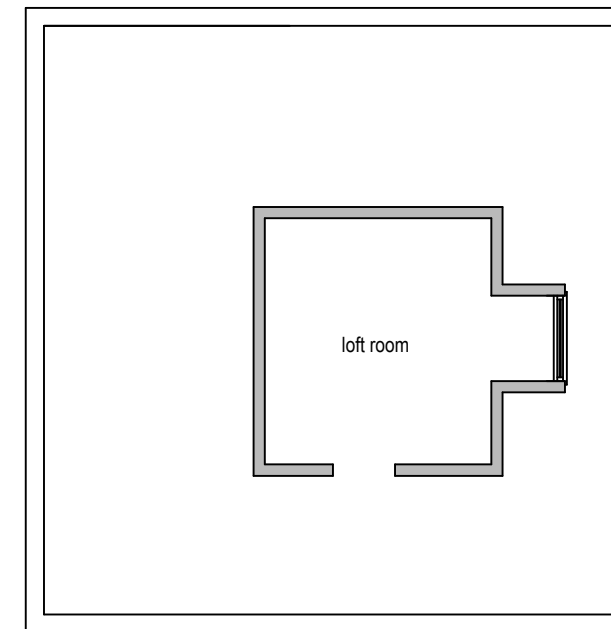


Existing Loft Plan



Rev Date Comments

	Dimensions to be verified on site DO NOT SCALE FROM THIS DRAWING. Any areas indicated on this drawing are for guidance only. No responsibility is taken for their accuracy.		Site Address:		Title:				Drawn By: VP	
	This drawing is the property of V-DESIGN CAD Services Ltd Copyright is reserved by them and the drawing is issued on the condition that it is not copied, reproduced, retained or disclosed to any unauthorized person, either wholly or in part without the consent in writing of V-DESIGN CAD Services Ltd		75, Hillside Road, Northwood, HA6 1PZ		Existing Ground & Loft Floor Plans				Job Ref: 21119	
	Email: vishal.p@vdesigncad.co.uk Mobile: 07971083395				Scale:	1:100	Paper Size:	A3	Date: Oct 2021	
									Drawing No. PL - 02	

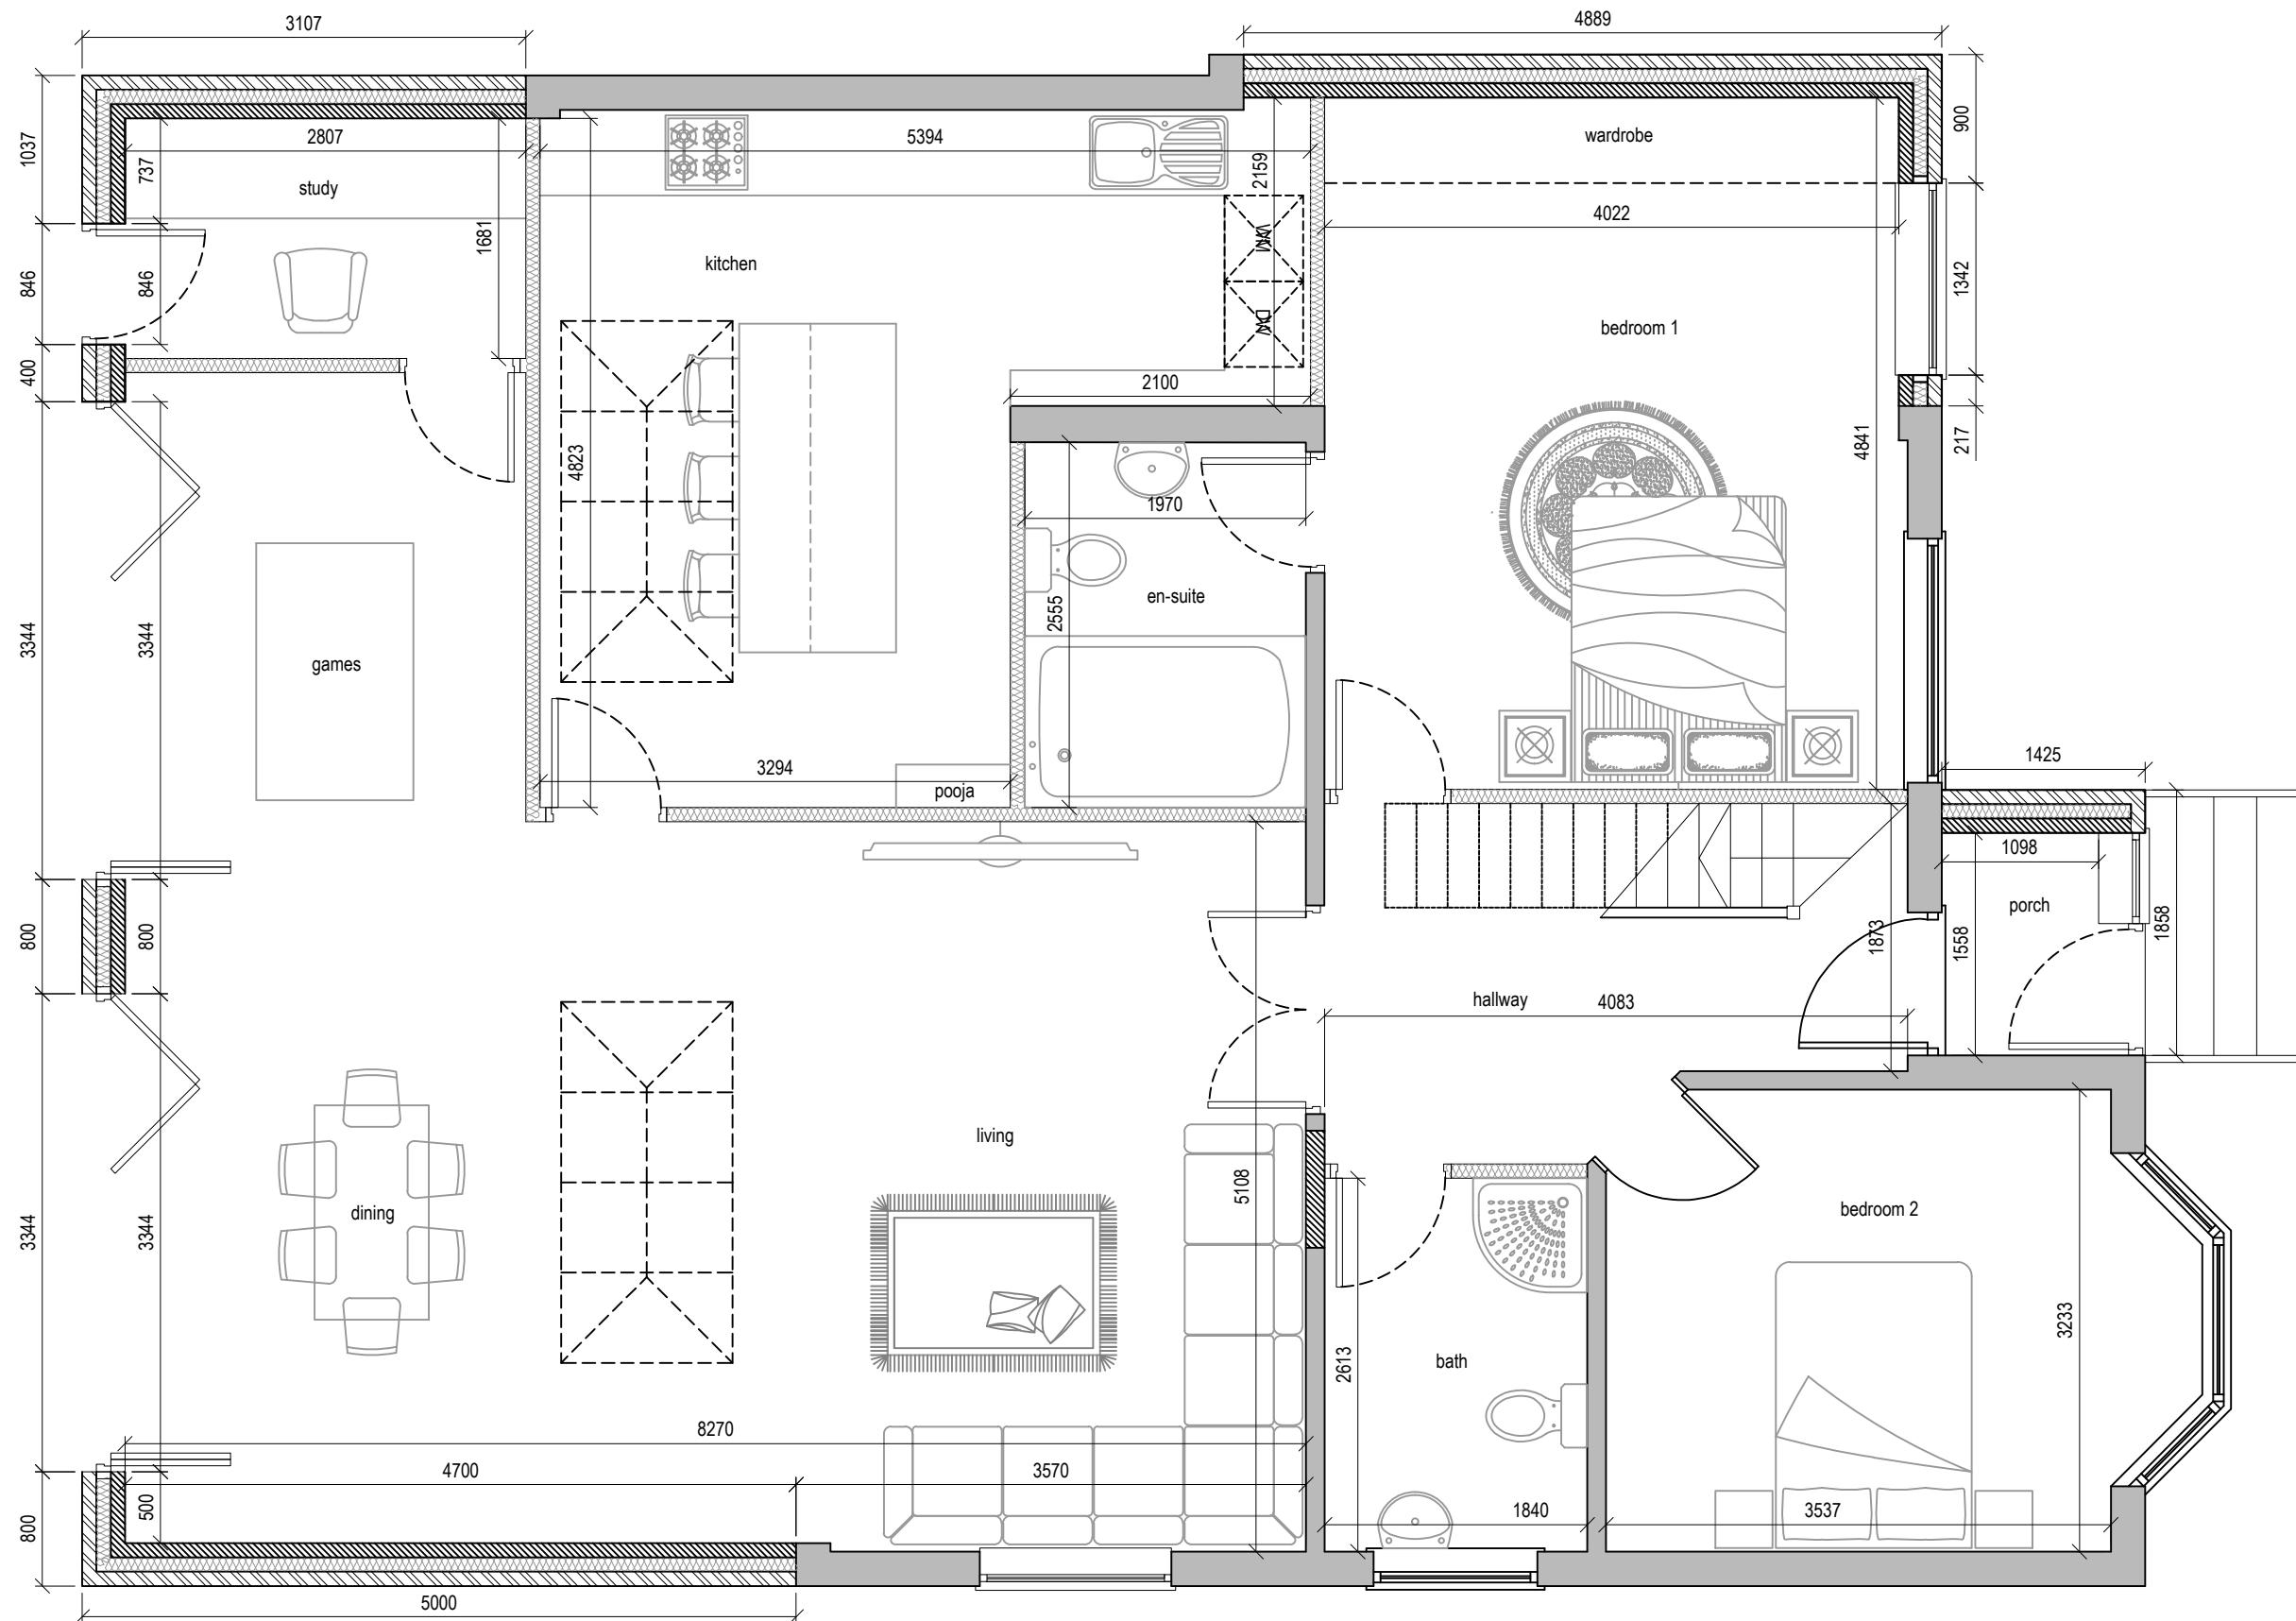

Proposed Ground Floor Plan



Rev Date Comments



Dimensions to be verified on site
DO NOT SCALE FROM THIS DRAWING.
Any areas indicated on this drawing are for guidance only.
No responsibility is taken for their accuracy.

This drawing is the property of **V-DESIGN CAD Services Ltd** Copyright is reserved by them and the drawing is issued on the condition that it is not copied, reproduced, retained or disclosed to any unauthorized person, either wholly or in part without the consent in writing of **V-DESIGN CAD Services Ltd**

Email: vishal.p@vdesigncad.co.uk Mobile: 07971083395

Site Address:

75, Hillside Road,
Northwood,
HA6 1PZ

Title:

Proposed Ground Floor Plan

Scale:

1:50, 1:100

Paper Size:

A3

Drawn By: VP


Job Ref: 21119

Date: Oct 2021


Drawing No. PL - 03





Front Elevation

 


Rear Elevation

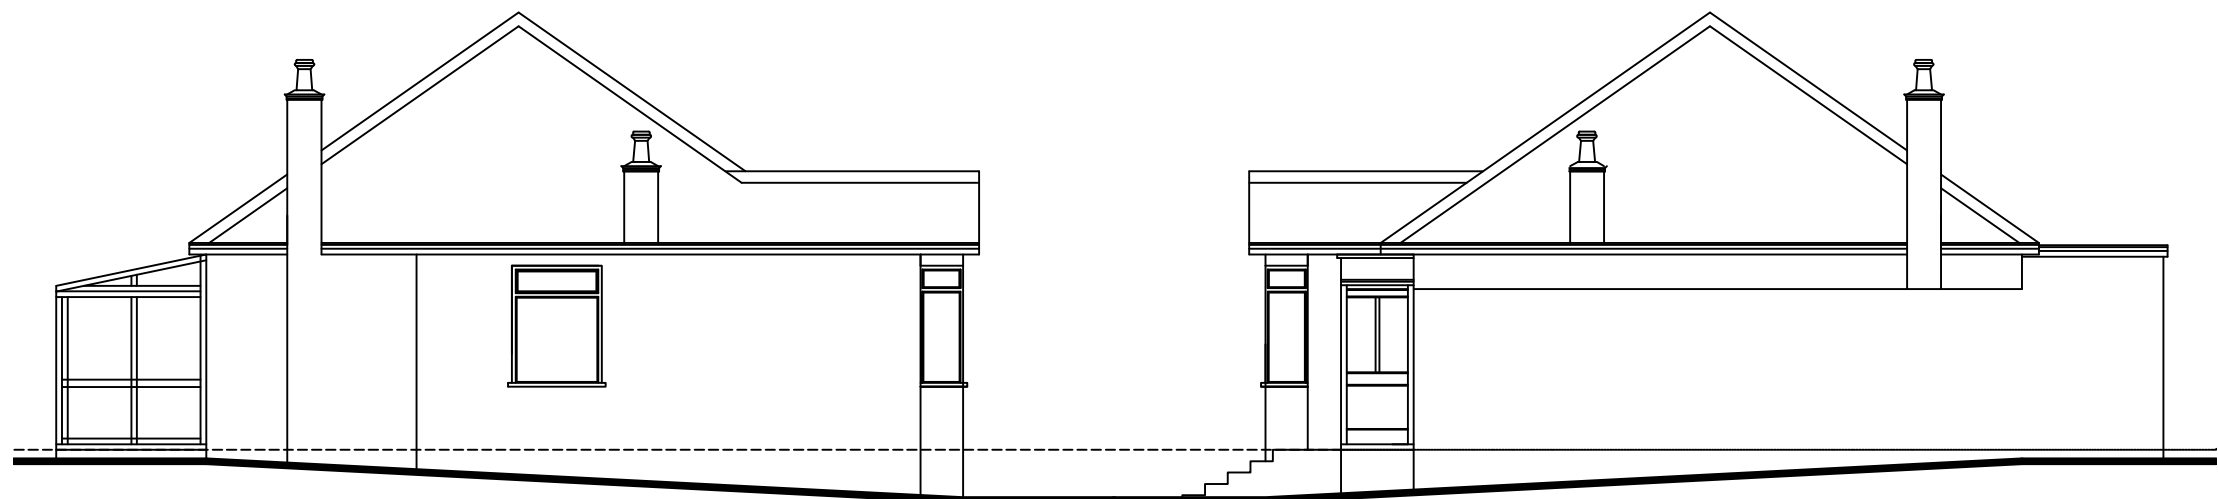


Side Elevation

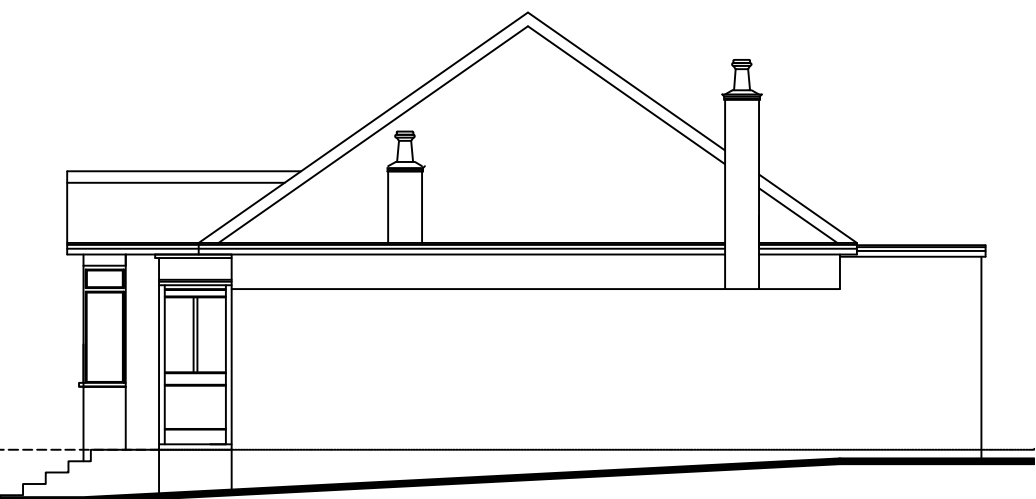 

Side Elevation

 

Rev Date Comments

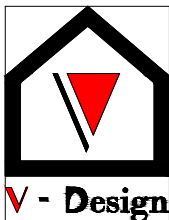

Dimensions to be verified on site
DO NOT SCALE FROM THIS DRAWING.
Any areas indicated on this drawing are for guidance only.
No responsibility is taken for their accuracy.

This drawing is the property of **V-DESIGN CAD Services Ltd** Copyright is reserved by them and the drawing is issued on the condition that it is not copied, reproduced, retained or disclosed to any unauthorized person, either wholly or in part without the consent in writing of **V-DESIGN CAD Services Ltd**

Email: vishal.p@vdesigncad.co.uk Mobile: 07971083395

Site Address:

75, Hillside Road,
Northwood,
HA6 1PZ

Title:

Existing Elevations


Scale: 1:100 Paper Size: A3

Drawn By: VP


Job Ref: 21119

Date: Oct 2021


Drawing No. PL - 04

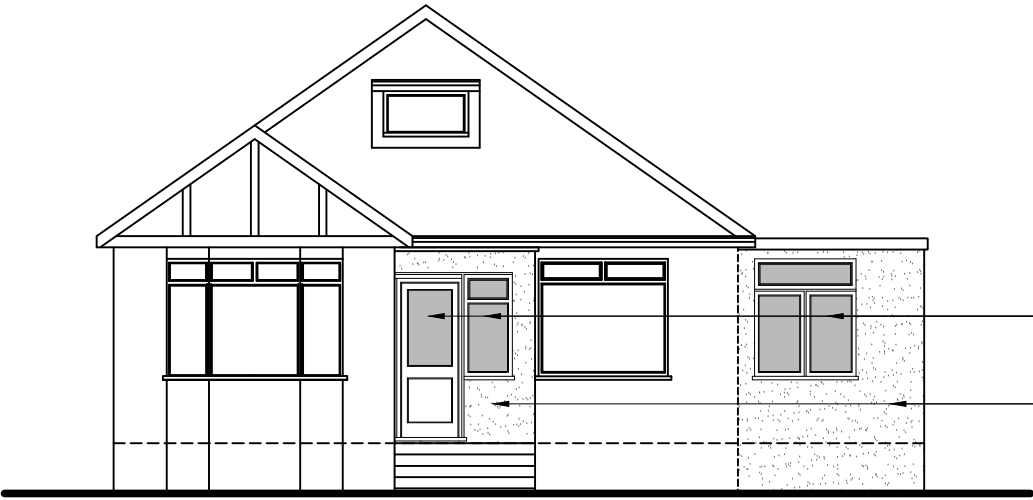



Front Elevation

 


roof lantern
UPVC door/window match to existing
rendering match to existing

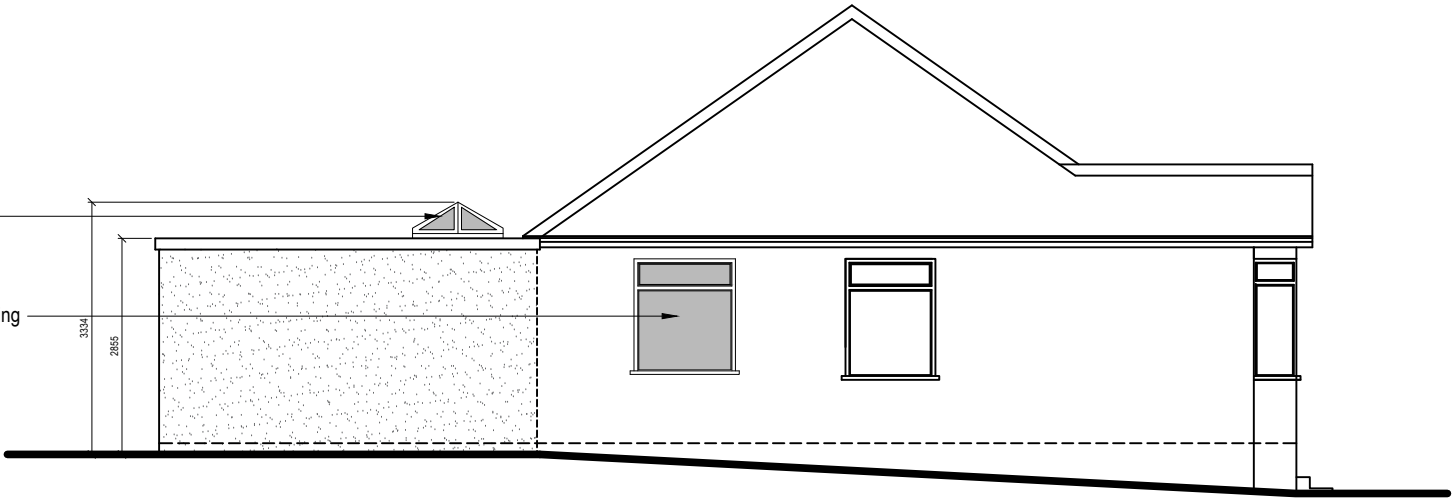


Side Elevation

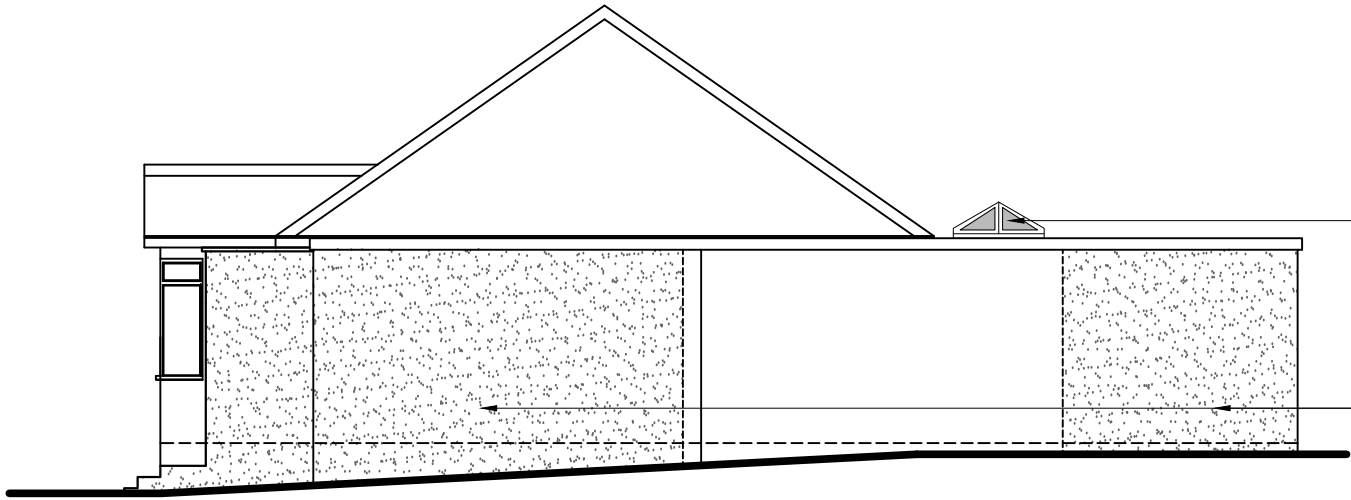 

Side Elevation (neighbouring)

 


roof lantern
UPVC door/window match to existing
rendering match to existing

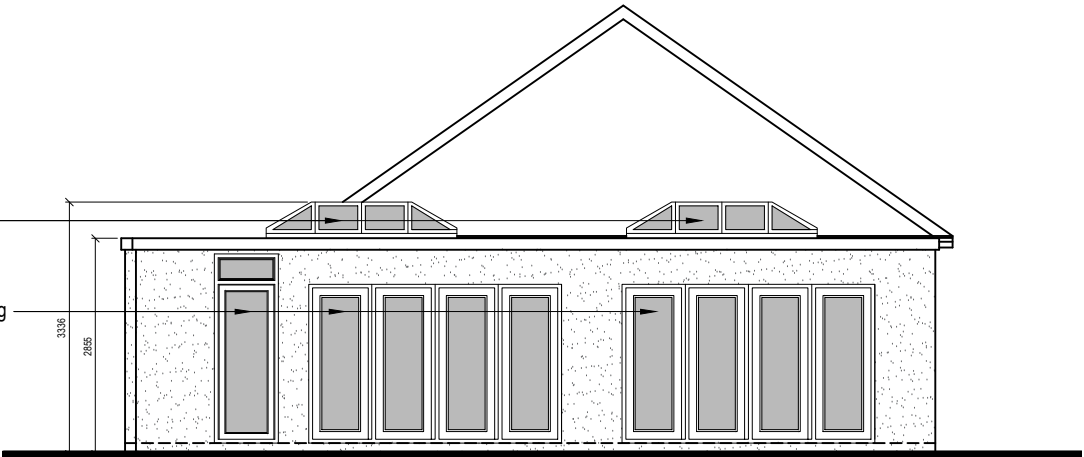

Rear Elevation



Rev Date Comments

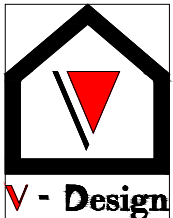

Dimensions to be verified on site
DO NOT SCALE FROM THIS DRAWING.
Any areas indicated on this drawing are for guidance only.
No responsibility is taken for their accuracy.

This drawing is the property of **V-DESIGN CAD Services Ltd** Copyright is reserved by them and the drawing is issued on the condition that it is not copied, reproduced, retained or disclosed to any unauthorized person, either wholly or in part without the consent in writing of **V-DESIGN CAD Services Ltd**

Email: vishal.p@vdesigncad.co.uk Mobile: 07971083395

Site Address:

75, Hillside Road,
Northwood,
HA6 1PZ

Title:

Proposed Elevations

Scale: 1:100 Paper Size: A3

Drawn By: VP

Job Ref: 21119

Date: Oct 2021

Drawing No. PL - 05