


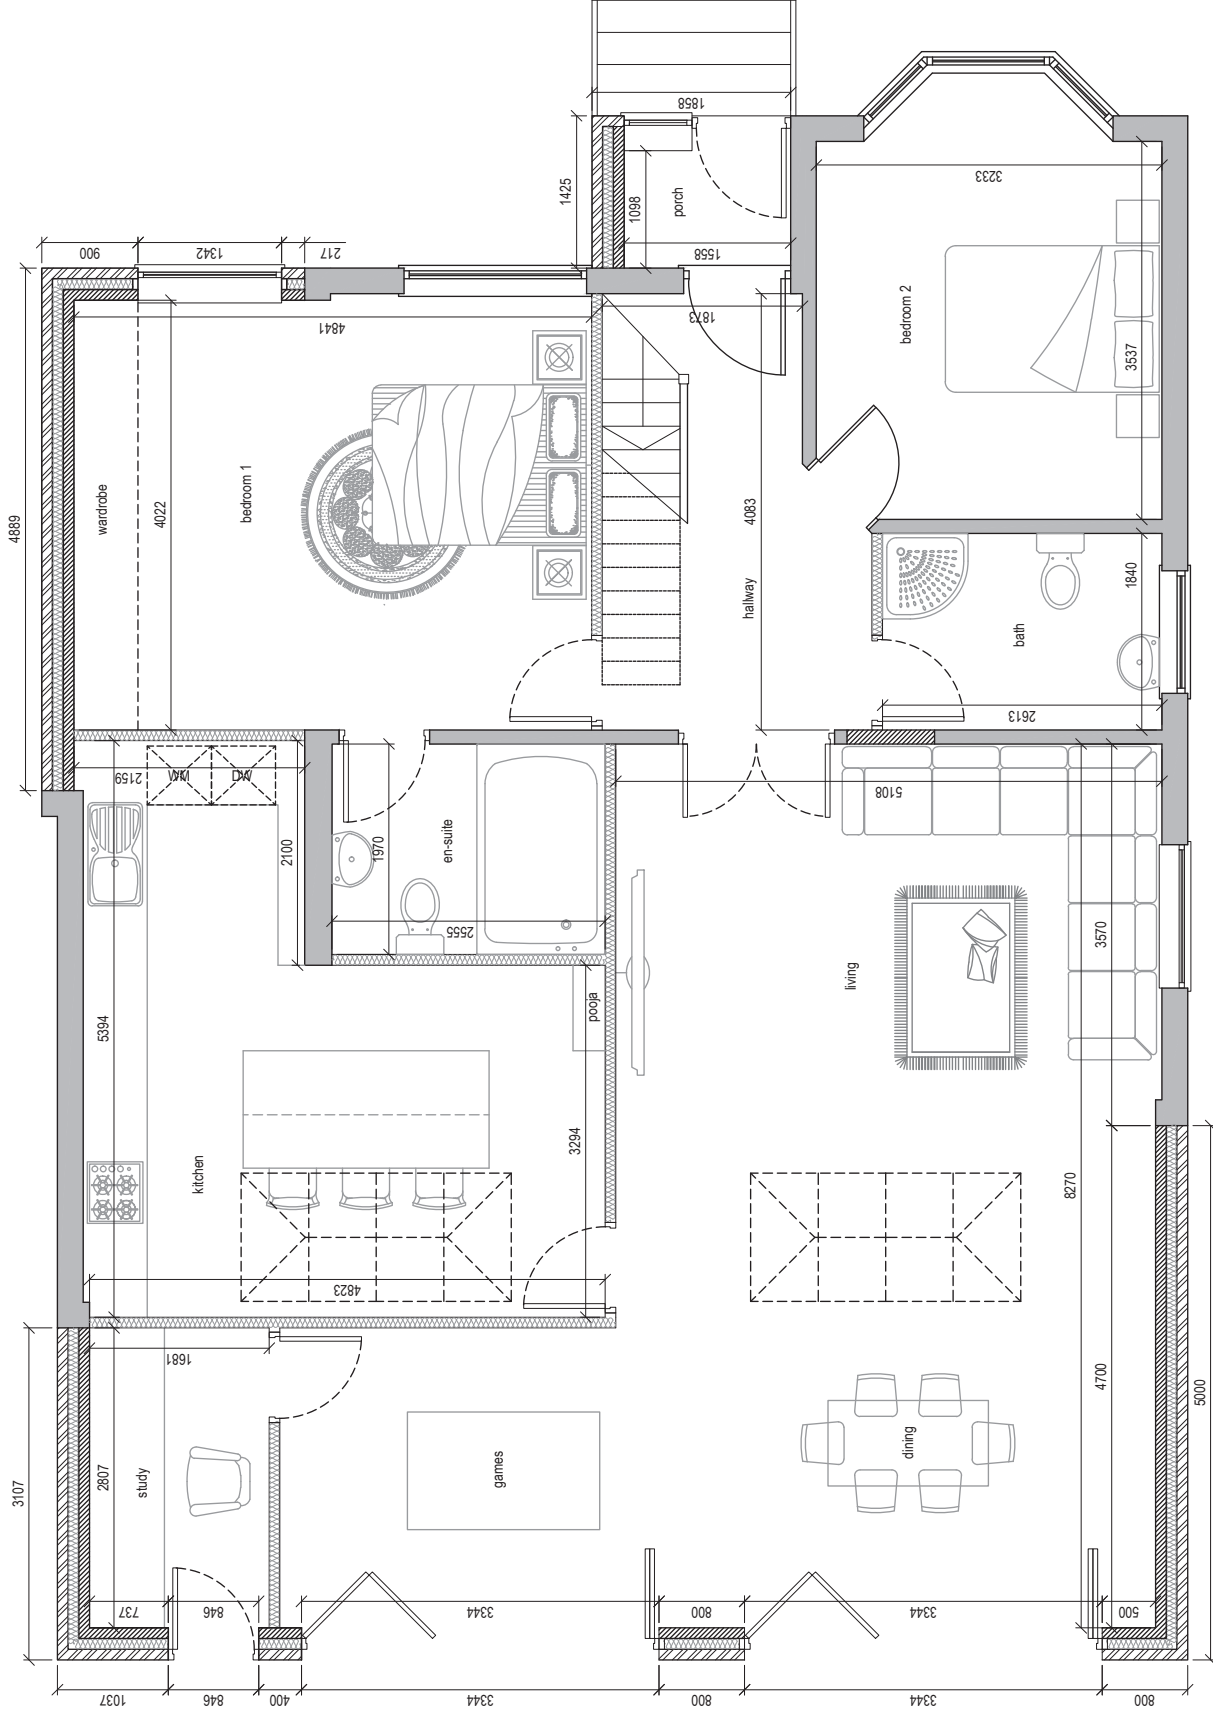

Proposed Ground Floor Plan



Dimensions to be verified on site
DO NOT SCALE FROM THIS DRAWING.
Any areas indicated on this drawing are for guidance only.
No responsibility is taken for their accuracy.

This drawing is the property of **V-DESIGN CAD SERVICES Ltd**. Copyright is reserved by them and the drawing is issued on the understanding that it is not to be reproduced or disclosed in any unauthorized plans, specifications or in part without the consent in writing of **V-DESIGN CAD SERVICES Ltd**

Email: vishal.p@vdesigncad.co.uk Mobile: 07971083395

Site Address:	Title:		
	Proposed Ground Floor Plan		
Scale:	1:50, 1:100		Paper Size: A3

Drawn By:	VP
Job Ref:	21119
Date:	Oct 2021
Drawing No.	PL - 03