





PROPOSED GROUND FLOOR PLAN
1:100



PROPOSED FIRST FLOOR PLAN
1:100

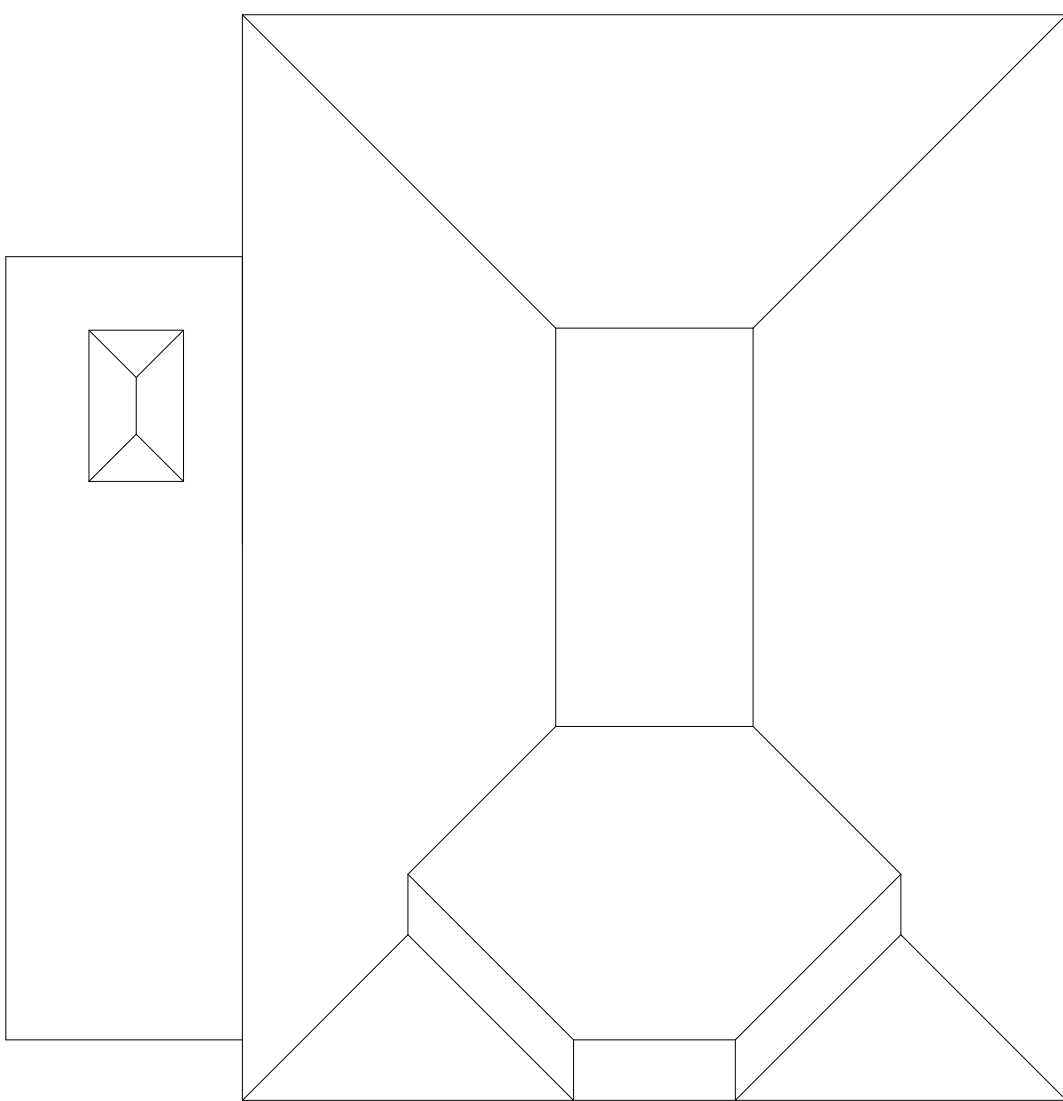

PROPOSED ROOF PLAN
1:100

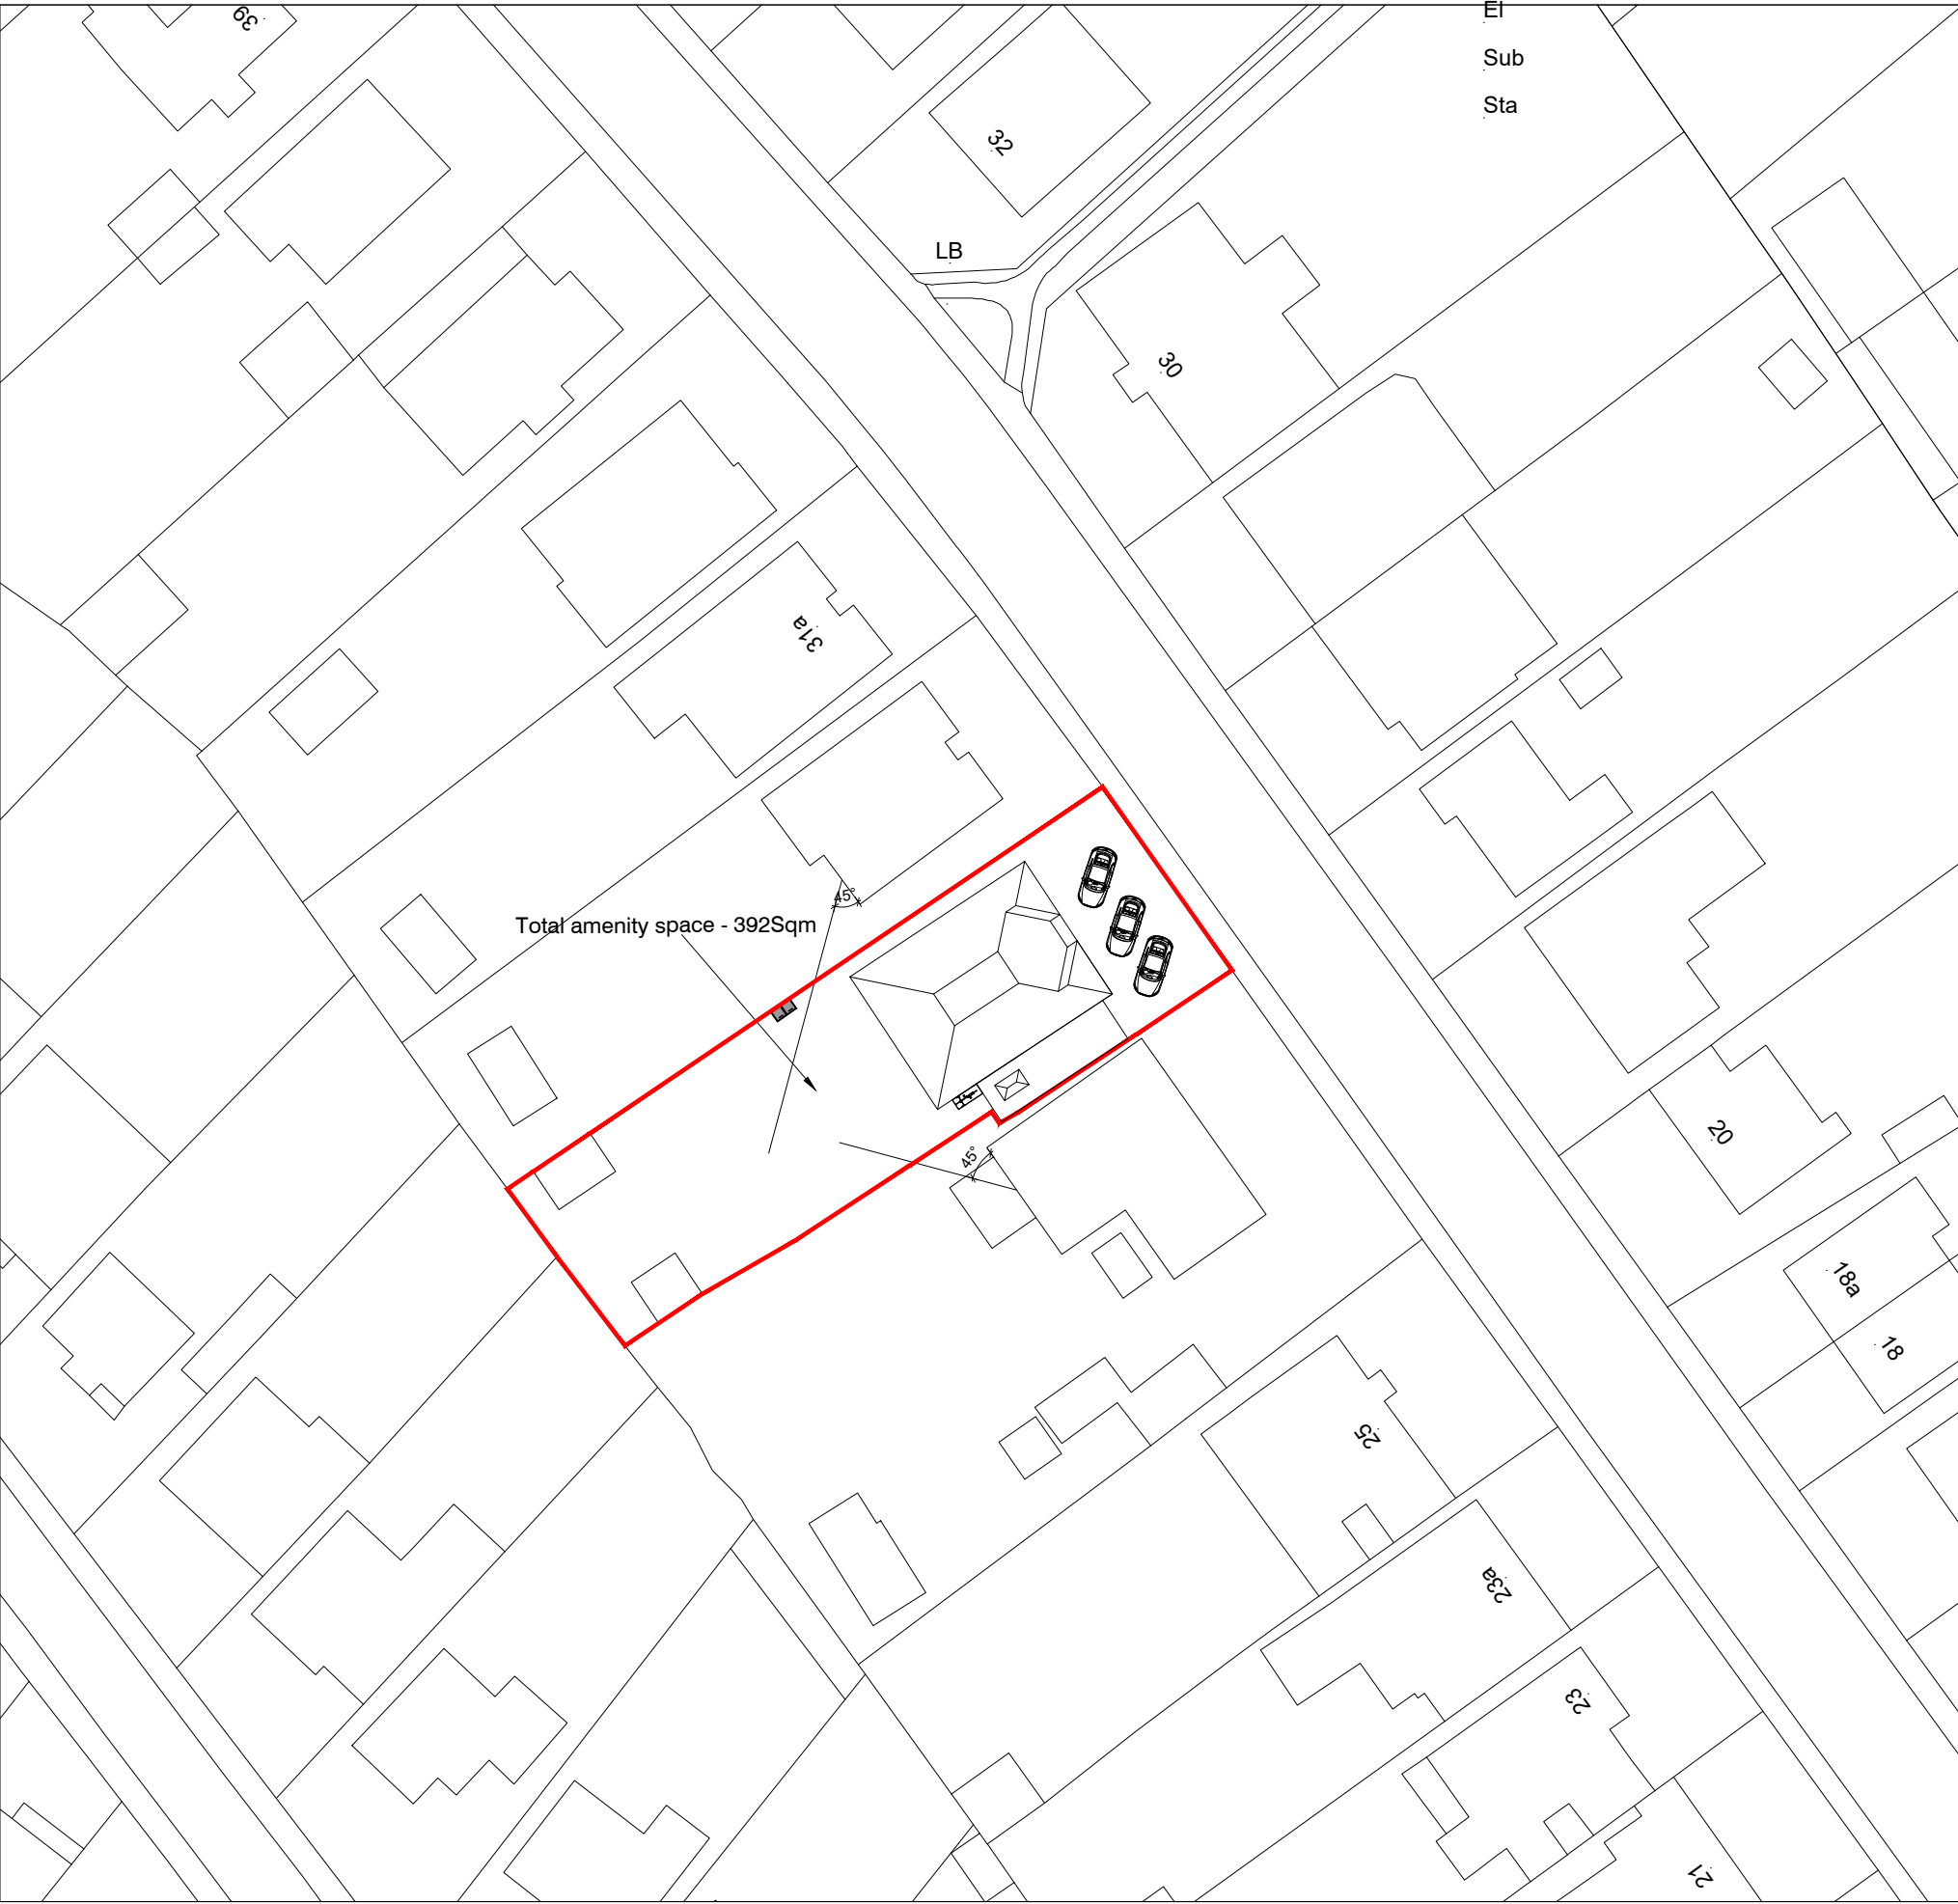

SITE PLAN
1:500



LOCATION PLAN
1:1250




PROPOSED FRONT ELEVATION
1:100

ROOF TILES - HUMBER FLANDER
BRICK - NEW RED MULTI GILT STOCK
WINDOWS - WHITE UPVC FRAMES




PROPOSED SIDE ELEVATION
1:100

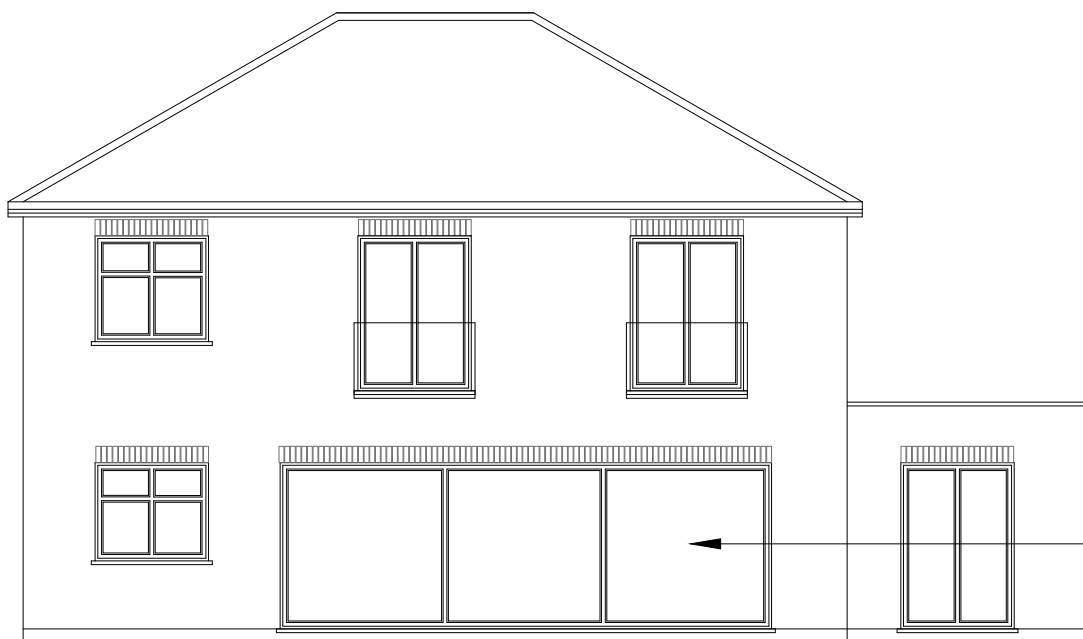

PROPOSED REAR ELEVATION
1:100

GREY ALUMINIUM

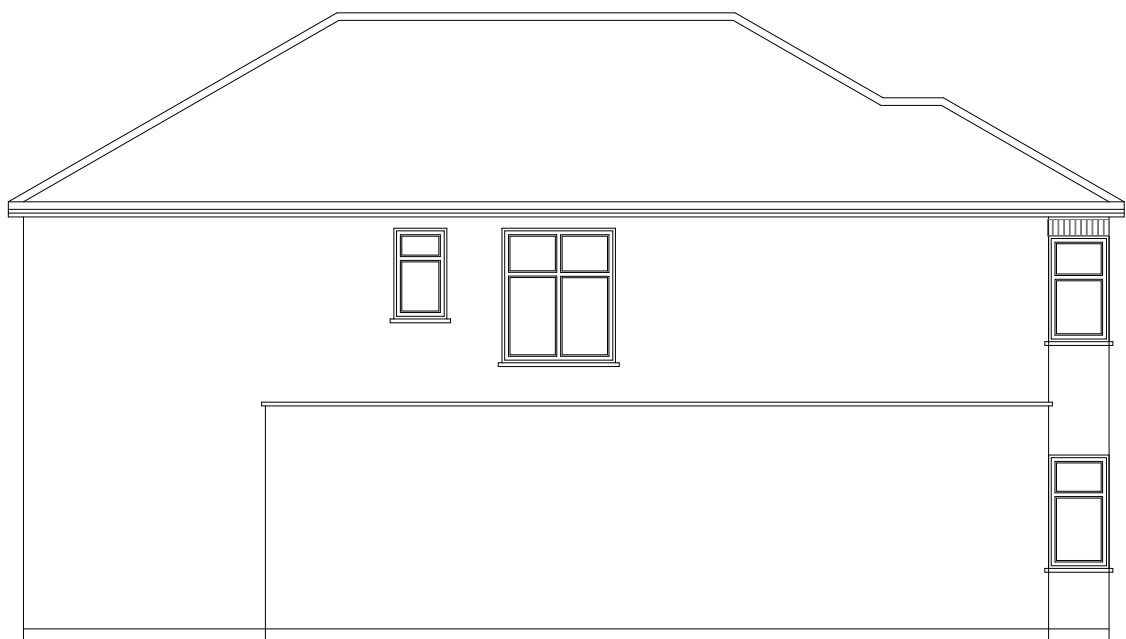

PROPOSED SIDE ELEVATION
1:100

Consilio



Unit 17 and 18, 54a Cowley Mill Rd,
Uxbridge UB8 2FX

TEL: 01494932288
02039580151
EMAIL: info@consiliotownplanning.co.uk

DISCLAIMER:
THESE ARE THE PLANNING DRAWINGS
AND SHOULD NOT BE USED FOR
STRUCTURAL CALCULATIONS OR ANY
ENGINEERING PURPOSE.

REVISION

DESCRIPTION

DATE

A

REDUCE THE RIDGE HEIGHT

20/05/21

THIS DRAWING IS SUBJECT TO COPYRIGHT DO NOT REPRODUCE THIS DRAWING WITHOUT PRIOR PERMISSION FROM CONSILIO

DESCRIPTION:

REPLACEMENT DWELLING
HOUSE

CLIENT / JOB ADDRESS:

MR & MRS MIAH
29 PARKFIELD ROAD
ICKENHAM
UB10 8LN

DRAWING TITLE PLANNING APPLICATION

SCALE 1:100, 1:500 & 1:1250 @ A1 STATUS PA

DATE 18/12/2020 CHECKED HM

JOB.NO. 29-20-01 DRAWN SG

DWG.NO. PA-01 REVISION A