




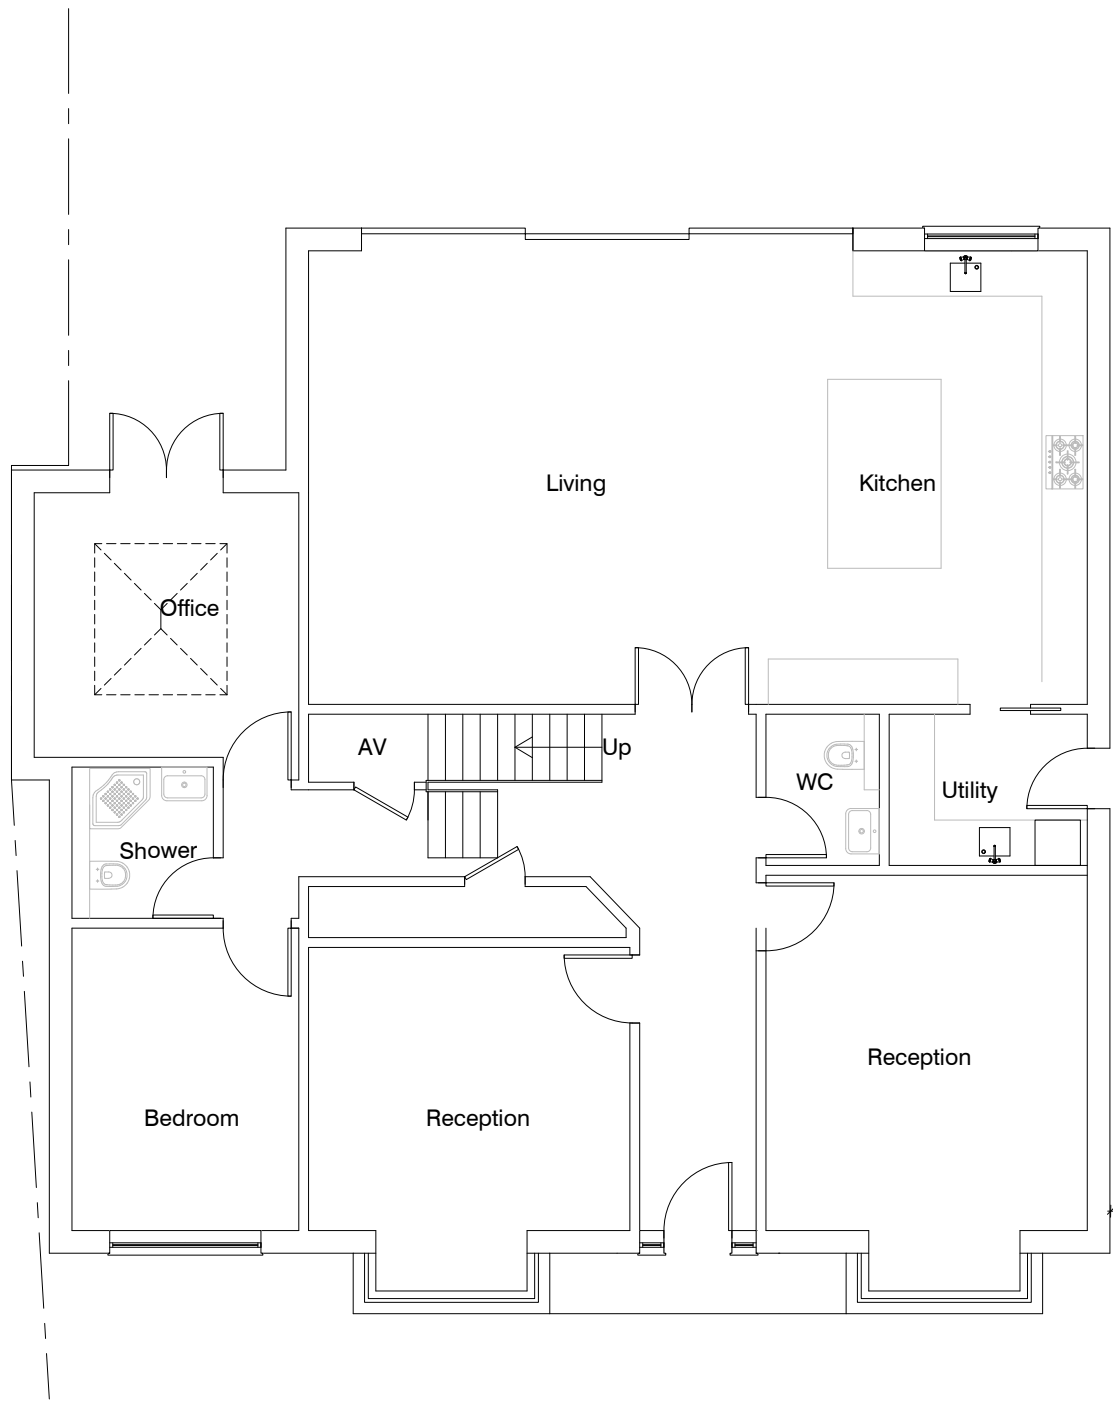


PROPOSED GROUND FLOOR PLAN
1:100

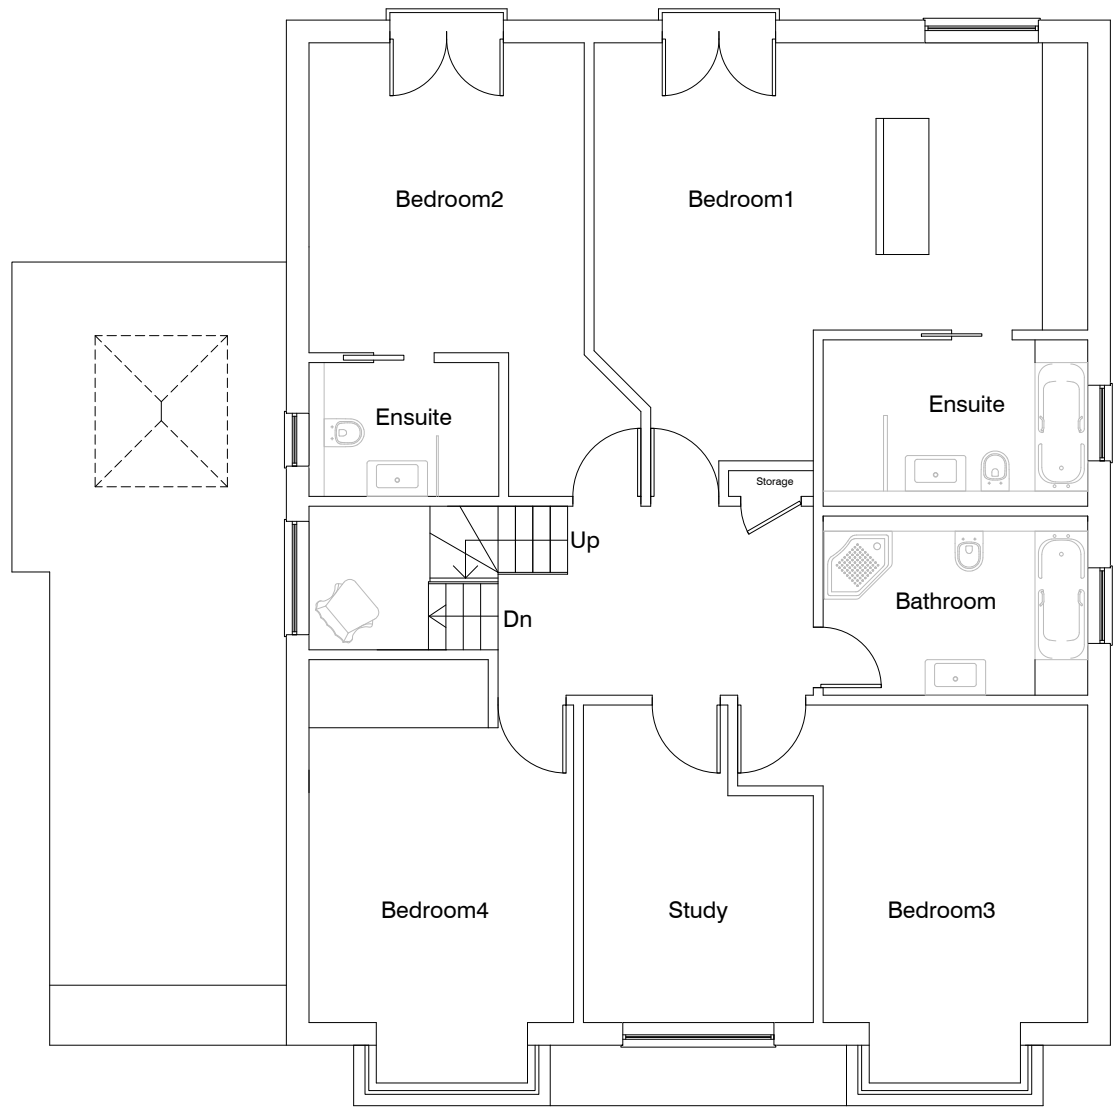

PROPOSED FIRST FLOOR PLAN
1:100

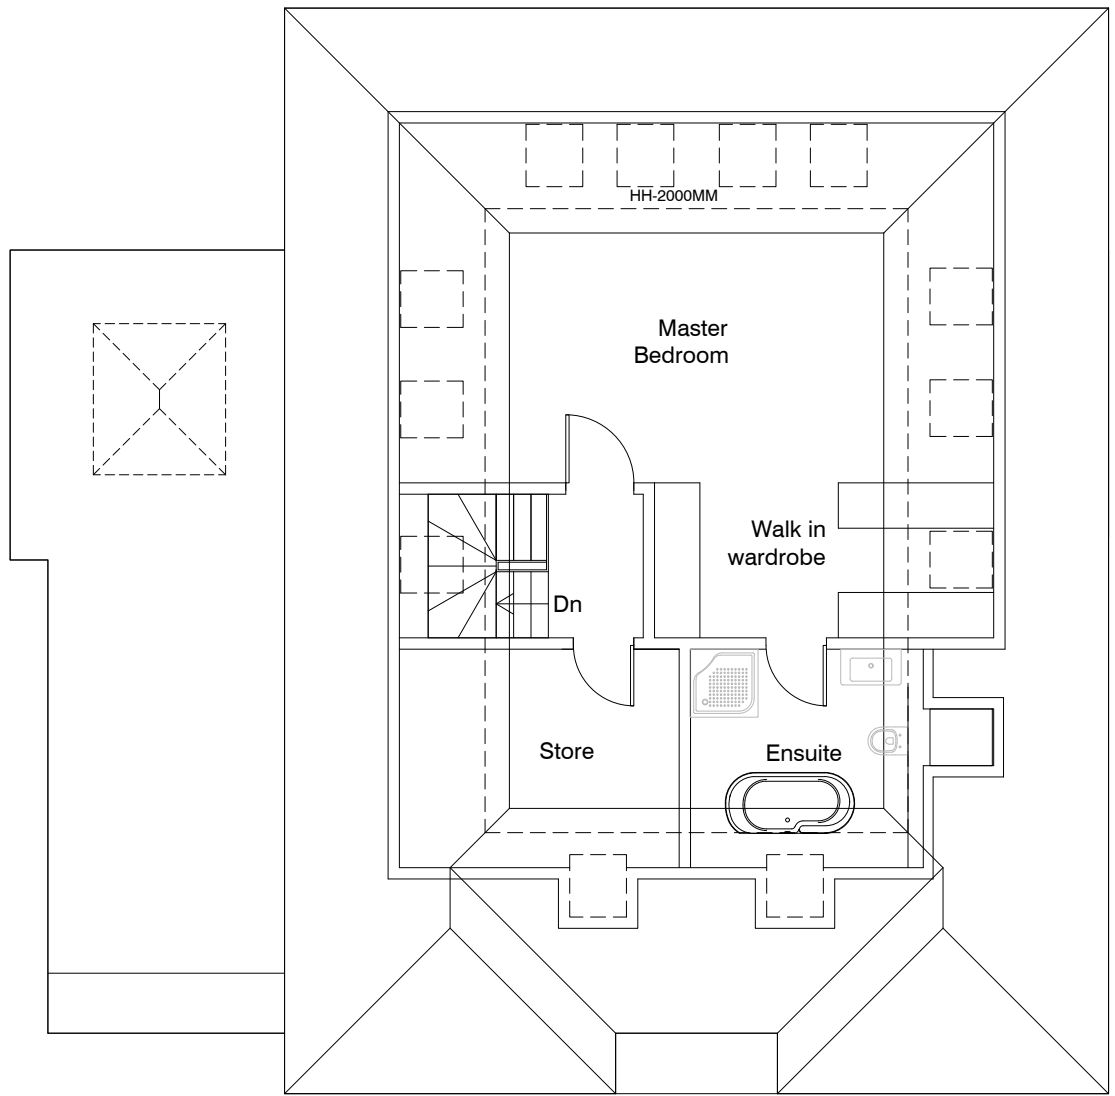

PROPOSED LOFT PLAN
1:100

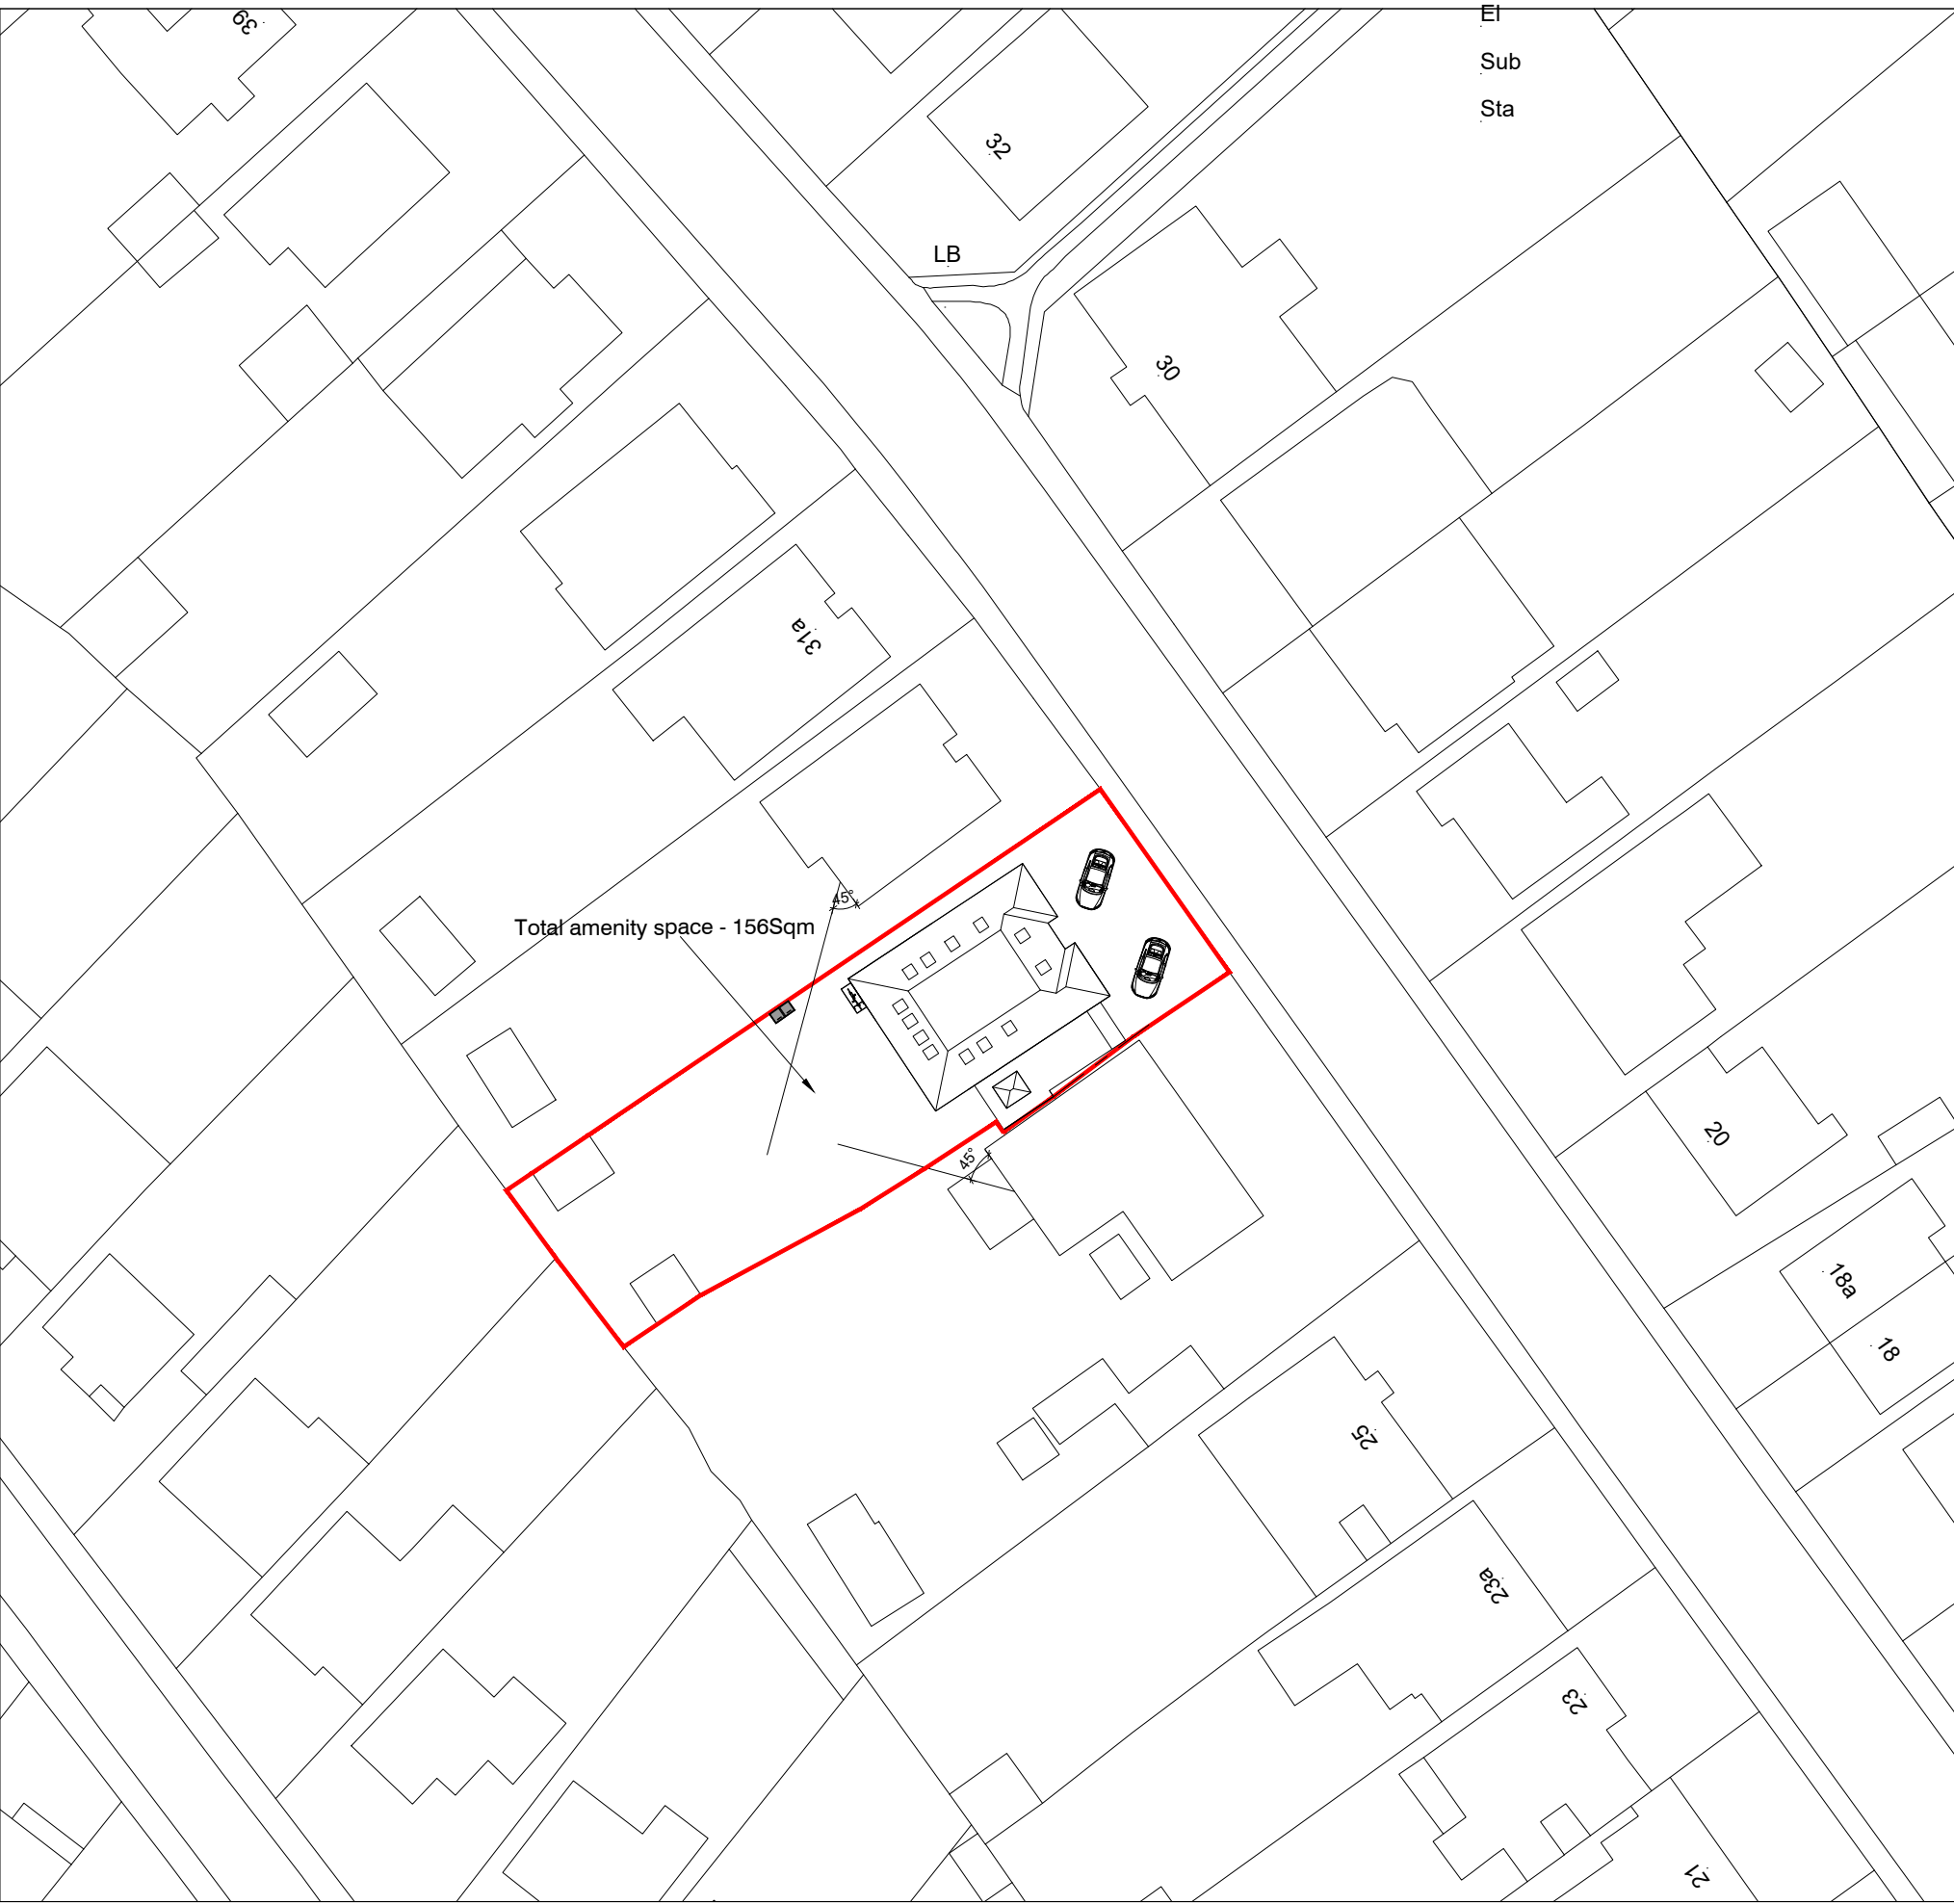


SITE PLAN
1:500



PROPOSED FRONT ELEVATION
1:100

ROOF TILES - HUMBER FLANDER
UPVC BLACK GUTTER
BRICK - NEW RED MULTI GILT STOCK
WINDOWS - WHITE UPVC FRAMES

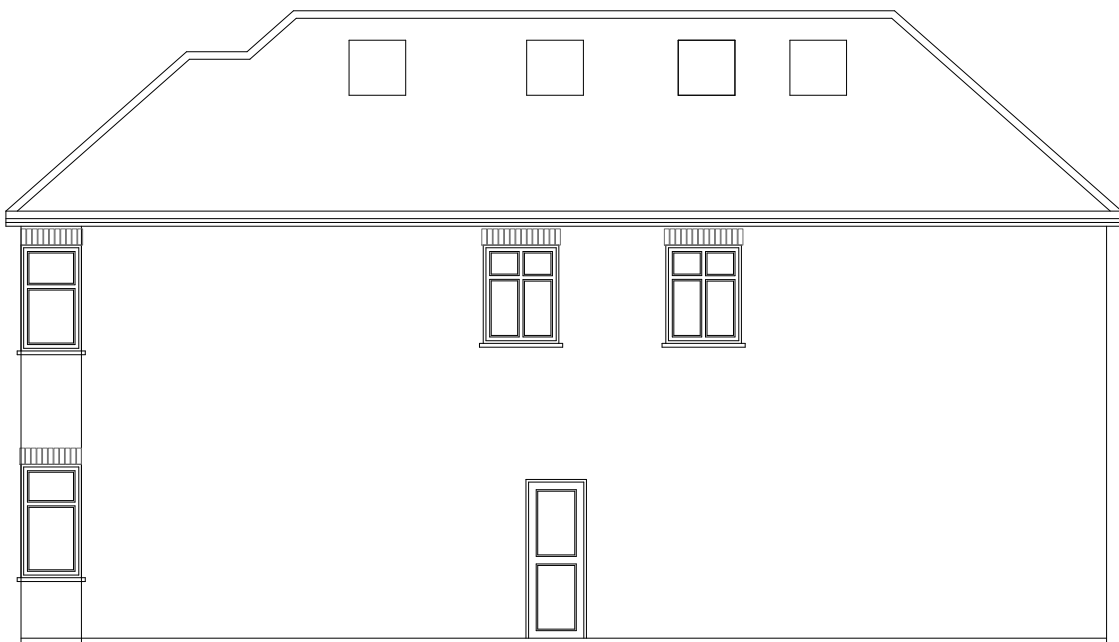

PROPOSED SIDE ELEVATION
1:100



PROPOSED REAR ELEVATION
1:100

GREY ALUMINIUM



PROPOSED SIDE ELEVATION
1:100



LOCATION PLAN
1:1250

Consilio



DISCLAIMER:
THESE ARE THE PLANNING DRAWINGS
AND SHOULD NOT BE USED FOR
STRUCTURAL CALCULATIONS OR ANY
ENGINEERING PURPOSE.

IMPORTANT NOTE:ALL

1. ALL GUTTERS, FOUNDATIONS AND DOWN PIPES TO REMAIN WITHIN THE BOUNDARY LINES OF THE SUBJECT PROPERTY.
2. ALL PLANS ARE SUBJECT TO FULL PLANS APPROVAL BY BUILDING CONTROL, NOT BUILDING NOTICE.

REVISION

A
B

DESCRIPTION

GENERALLY REVISED
STAIRWAY ROOFLIGHT AMENDED

DATE

14/03/22
16/03/22

DESCRIPTION:

REPLACEMENT DWELLING
HOUSE

CLIENT / JOB ADDRESS:

MR & MRS MIAH
29 PARKFIELD ROAD
ICKENHAM
UB10 8LN

DRAWING TITLE PLANNING APPLICATION

SCALE	1:100, 1:500 & 1:1250	@ A1	STATUS	PA
DATE	02/12/2021		CHECKED	HM
JOB.NO.	29-20-01		DRAWN	SG
DWG.NO.	PA-01		REVISION	B

TEL:
01494932288
02039580151

EMAIL:
info@consiliotownplanning.co.uk

THIS DRAWING IS SUBJECT TO COPYRIGHT DO NOT REPRODUCE THIS DRAWING WITHOUT PRIOR PERMISSION FROM CONSILIO