

MICHAEL OAKES ARCHITECTS LTD.



Michael Oakes (Director) B.A. Hons Arch, Dipl. Arch, Registered Architect
Liam Whitfield B.A. Hons Arch, M.A. Arch

REGISTERED ARCHITECTS, DESIGNERS + ILLUSTRATORS


Telephone: 01895 235089 - E-mail: michaeloakesarchitect@googlemail.com



Site Location Plan

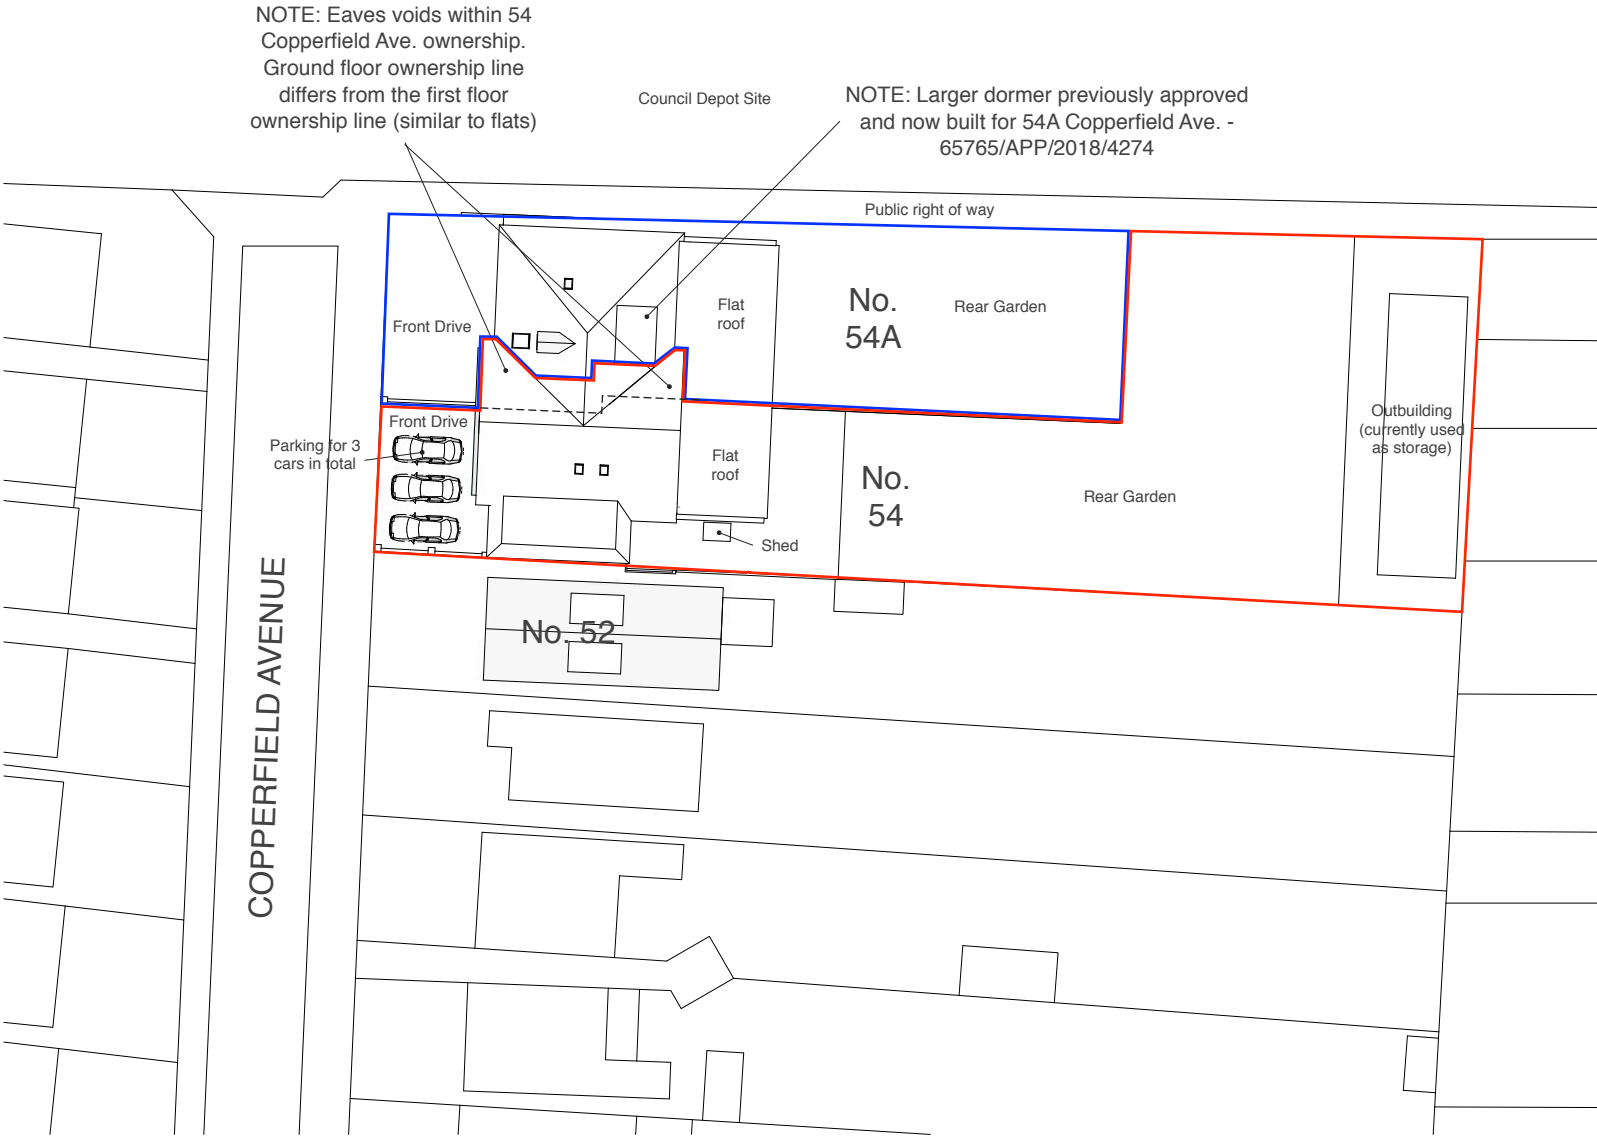 

Block Plan

 

Address Client Date
54 Copperfield Avenue, Hillingdon, UB8 3NX Mr Faisal Raza Ali November 2018

10 Parkfield Avenue, Hillingdon, Middlesex, UB10 0DF, Great Britain

Drawing Title
Location + Block Plan

Planning application for two loft dormers, a rear gable extension and rearrangement of the internal loft space

Project no. / Stage / Drawing no. / Revision
0215- PLA- 01_D
Revision notes: Drawn by: LW

A - First Issue
B - 20.02.19 - Red line updated
C - 24.03.19 - Red line updated
D - 13.08.19 - Dormer no. 54A updated

Copyright © Michael Oakes Architects Ltd. 2018
Print all drawings in full colour at A3 size - Do not scale drawings

MICHAEL OAKES ARCHITECTS LTD.

Michael Oakes (Director) B.A. Hons Arch, Dipl. Arch, Registered Architect
Liam Whitfield B.A. Hons Arch, M.A. Arch

REGISTERED ARCHITECTS, DESIGNERS + ILLUSTRATORS

Telephone: 01895 235089 - E-mail: michaeloakesarchitect@googlemail.com



Views from Copperfield Avenue looking towards the driveway and front elevation



View from Copperfield Avenue looking towards the property



Views from rear garden looking towards the outbuilding and rear boundary



Views from rear garden of the outbuilding



Views from rear garden looking back towards the property



Address	Client	Date
54 Copperfield Avenue, Hillingdon, UB8 3NX	Mr Faisel Raza Ali	November 2018

Drawing Title
Site Photos Photos Taken on 07.09.18

Planning application for two loft dormers, a rear gable extension and rearrangement of the internal loft space

Project no. / Stage /	Drawing no. / Revision
0215- PLA-	02_A
Revision notes:	Drawn by: LW
A - First Issue	

MICHAEL OAKES ARCHITECTS LTD.

Michael Oakes (Director) B.A. Hons Arch, Dipl. Arch, Registered Architect
Liam Whitfield B.A. Hons Arch, M.A. Arch

REGISTERED ARCHITECTS, DESIGNERS + ILLUSTRATORS

Telephone: 01895 235089 - E-mail: michaeloakesarchitect@googlemail.com



Views from rear garden looking back towards the property



Views from the patio looking down the side of the property adjacent to no. 52

No. 54



View of the rear garden looking towards the outbuilding to the back of the site

Address	Client	Date
54 Copperfield Avenue, Hillingdon, UB8 3NX	Mr Faisel Raza Ali	November 2018

Drawing Title
Site Photos Photos Taken on 16.10.18

Planning application for two loft dormers, a rear gable extension and rearrangement of the internal loft space

Project no. / Stage /	Drawing no. / Revision
0215- PLA-	03_A
Revision notes:	Drawn by: LW
A - First Issue	

MICHAEL OAKES ARCHITECTS LTD.

Michael Oakes (Director) B.A. Hons Arch, Dipl. Arch, Registered Architect
Liam Whitfield B.A. Hons Arch, M.A. Arch

REGISTERED ARCHITECTS, DESIGNERS + ILLUSTRATORS

Telephone: 01895 235089 - E-mail: michaeloakesarchitect@googlemail.com



Views of the roof from the existing flat roof extension



Valley gutter detail and dormer to studio 5 of no. 54A Copperfield road



View of the rear garden looking towards the outbuilding to the back of the site



View of the rear garden looking from the existing flat roof extension

Address	Client	Date
54 Copperfield Avenue, Hillingdon, UB8 3NX	Mr Faisel Raza Ali	November 2018

10 Parkfield Avenue, Hillingdon, Middlesex, UB10 0DF, Great Britain

Drawing Title
Site Photos Photos Taken on 16.10.18

Planning application for two loft dormers, a rear gable extension and rearrangement of the internal loft space

Project no. / Stage /	Drawing no. / Revision
0215- PLA-	04_A
Revision notes:	Drawn by: LW
A - First Issue	

Copyright © Michael Oakes Architects Ltd. 2018
Print all drawings in full colour at A3 size - Do not scale drawings

MICHAEL OAKES ARCHITECTS LTD.

Michael Oakes (Director) B.A. Hons Arch, Dipl. Arch, Registered Architect
Liam Whitfield B.A. Hons Arch, M.A. Arch

REGISTERED ARCHITECTS, DESIGNERS + ILLUSTRATORS

Telephone: 01895 235089 - E-mail: michaeloakesarchitect@googlemail.com



View of the living area of Studio 5



Area of storage and skylights above the staircase



View of the kitchen area of Studio 5



View of the bedroom of Studio 5



View of the bathroom of Studio 5

Address	Client	Date
54 Copperfield Avenue, Hillingdon, UB8 3NX	Mr Faisel Raza Ali	November 2018

Drawing Title
Site Photos - Studio 5
Photos Taken on 16.10.18

Planning application for two loft dormers, a rear gable extension and rearrangement of the internal loft space


Project no. / Stage /	Drawing no. / Revision
0215- PLA-	05_A
Revision notes:	Drawn by: LW
A - First Issue	

MICHAEL OAKES ARCHITECTS LTD.

Michael Oakes (Director) B.A. Hons Arch, Dipl. Arch, Registered Architect
Liam Whitfield B.A. Hons Arch, M.A. Arch

REGISTERED ARCHITECTS, DESIGNERS + ILLUSTRATORS

Telephone: 01895 235089 - E-mail: michaeloakesarchitect@googlemail.com

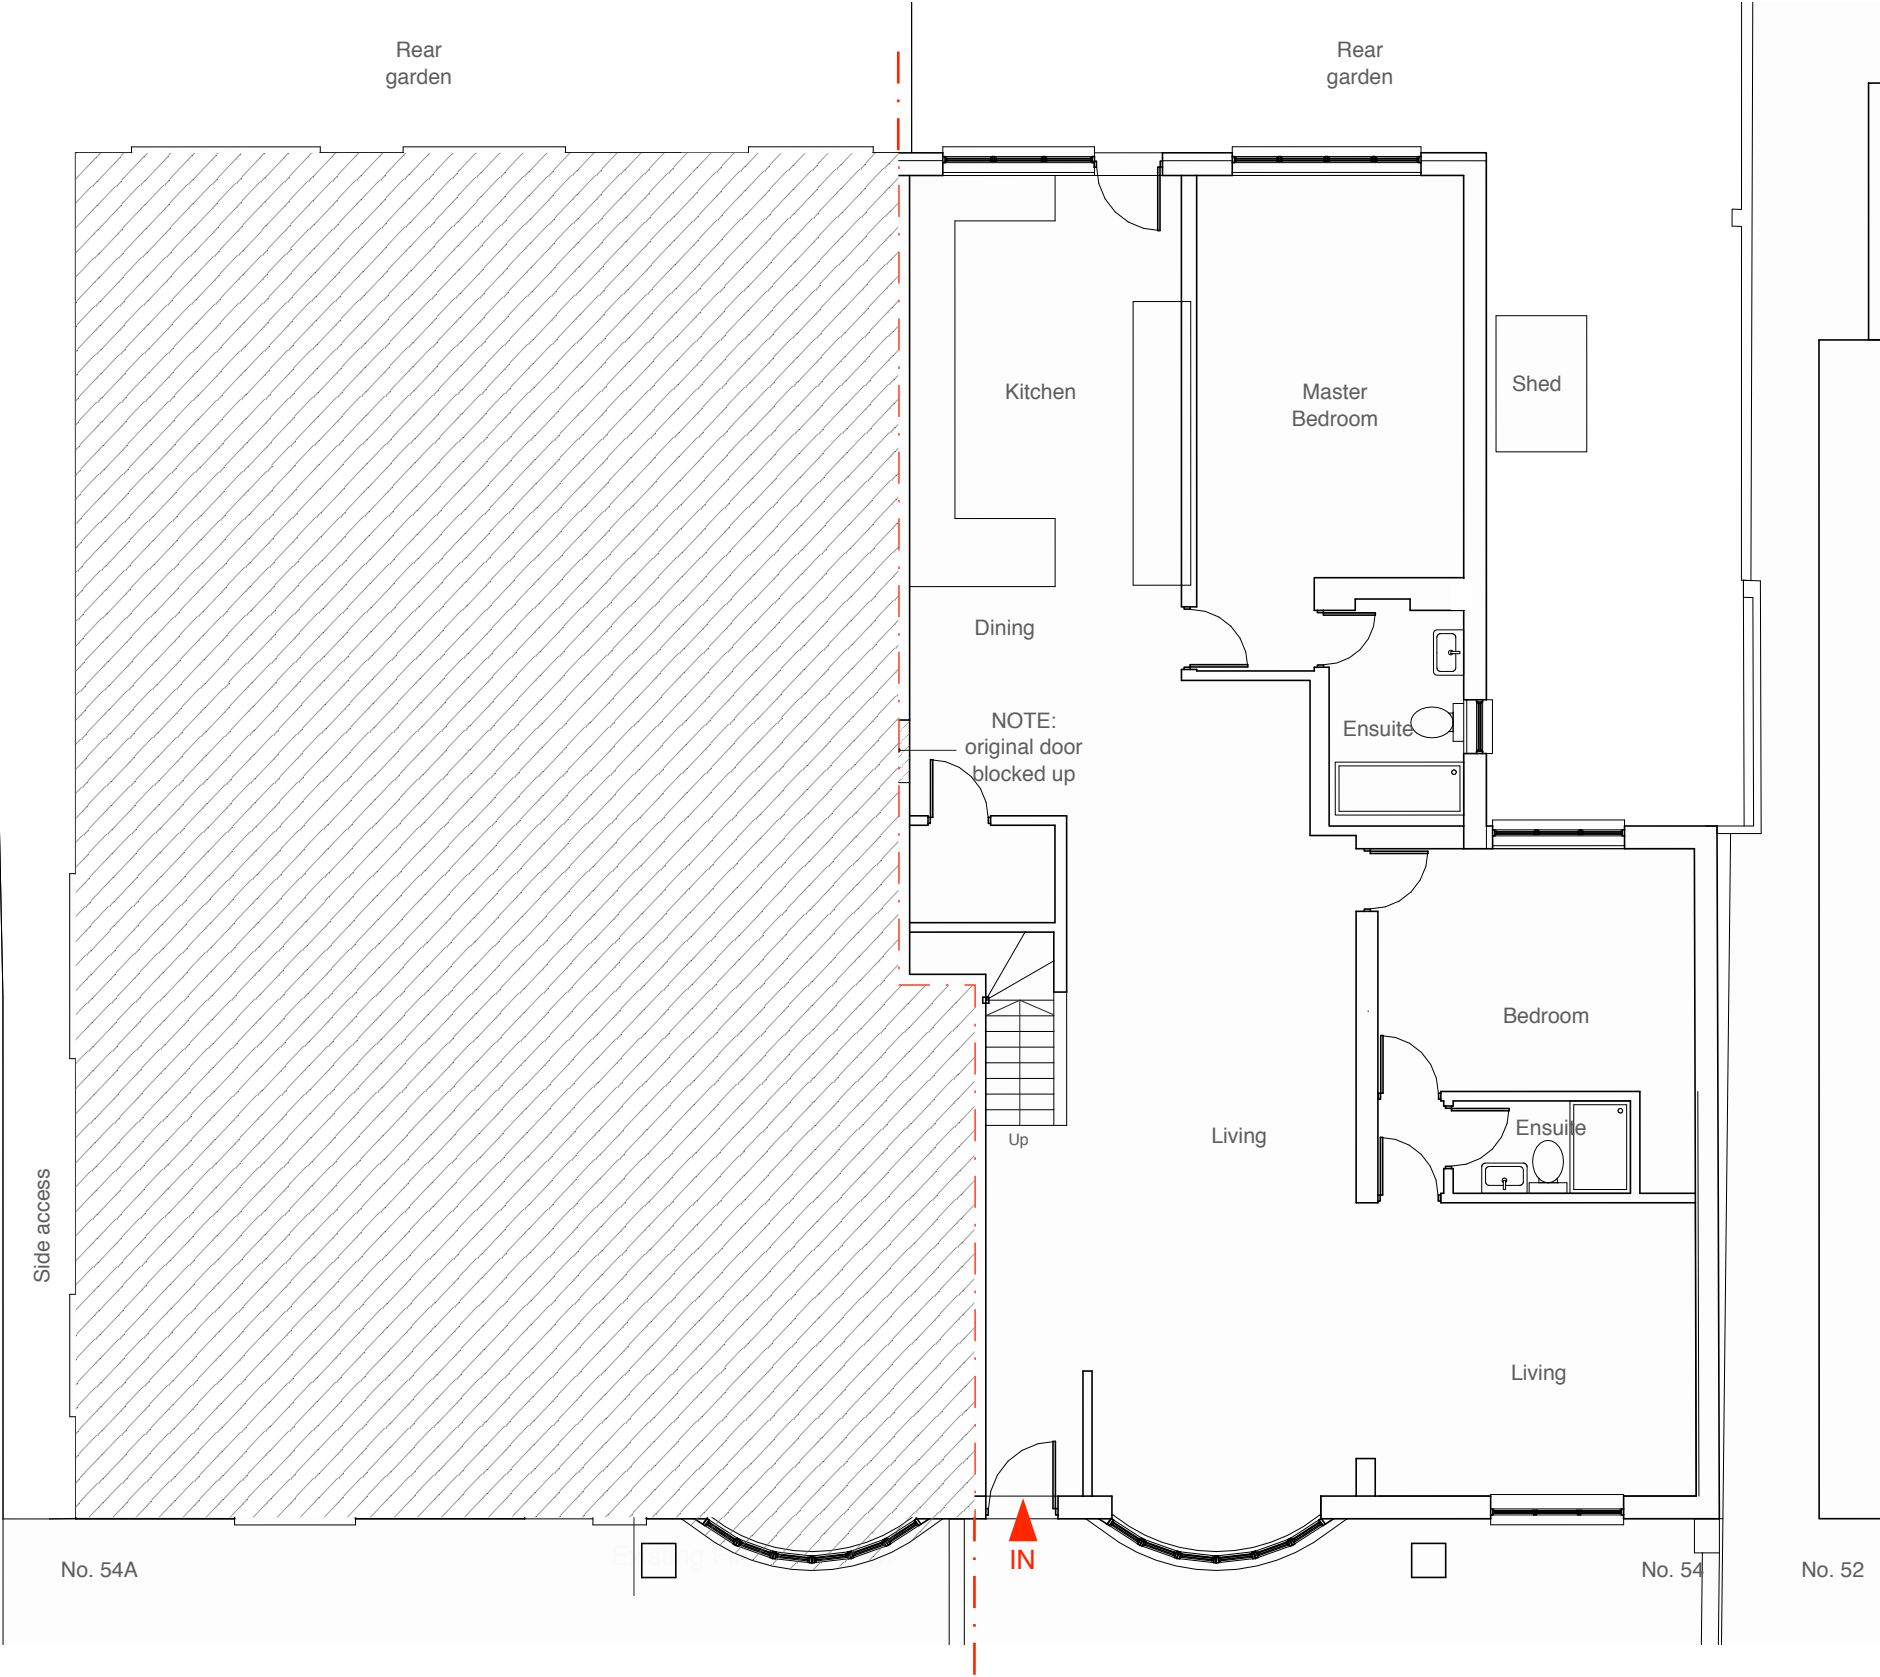

Existing Ground Floor Plan

Address	Client	Date
54 Copperfield Avenue, Hillingdon, UB8 3NX	Mr Faisal Raza Ali	November 2018



1:100 @ A3

0 1 2 3 4 5 10m

Drawing Title
Existing Floor Plans

Planning application for two loft dormers, a rear gable extension and rearrangement of the internal loft space


Project no. / Stage /	Drawing no. / Revision
0215- PLA-	06_B
Revision notes:	Drawn by: LW
A - First Issue B - 13.08.19 - Dormer no. 54A updated	

MICHAEL OAKES ARCHITECTS LTD.


Michael Oakes (Director) B.A. Hons Arch, Dipl. Arch, Registered Architect
Liam Whitfield B.A. Hons Arch, M.A. Arch

REGISTERED ARCHITECTS, DESIGNERS + ILLUSTRATORS

Telephone: 01895 235089 - E-mail: michaeloakesarchitect@googlemail.com

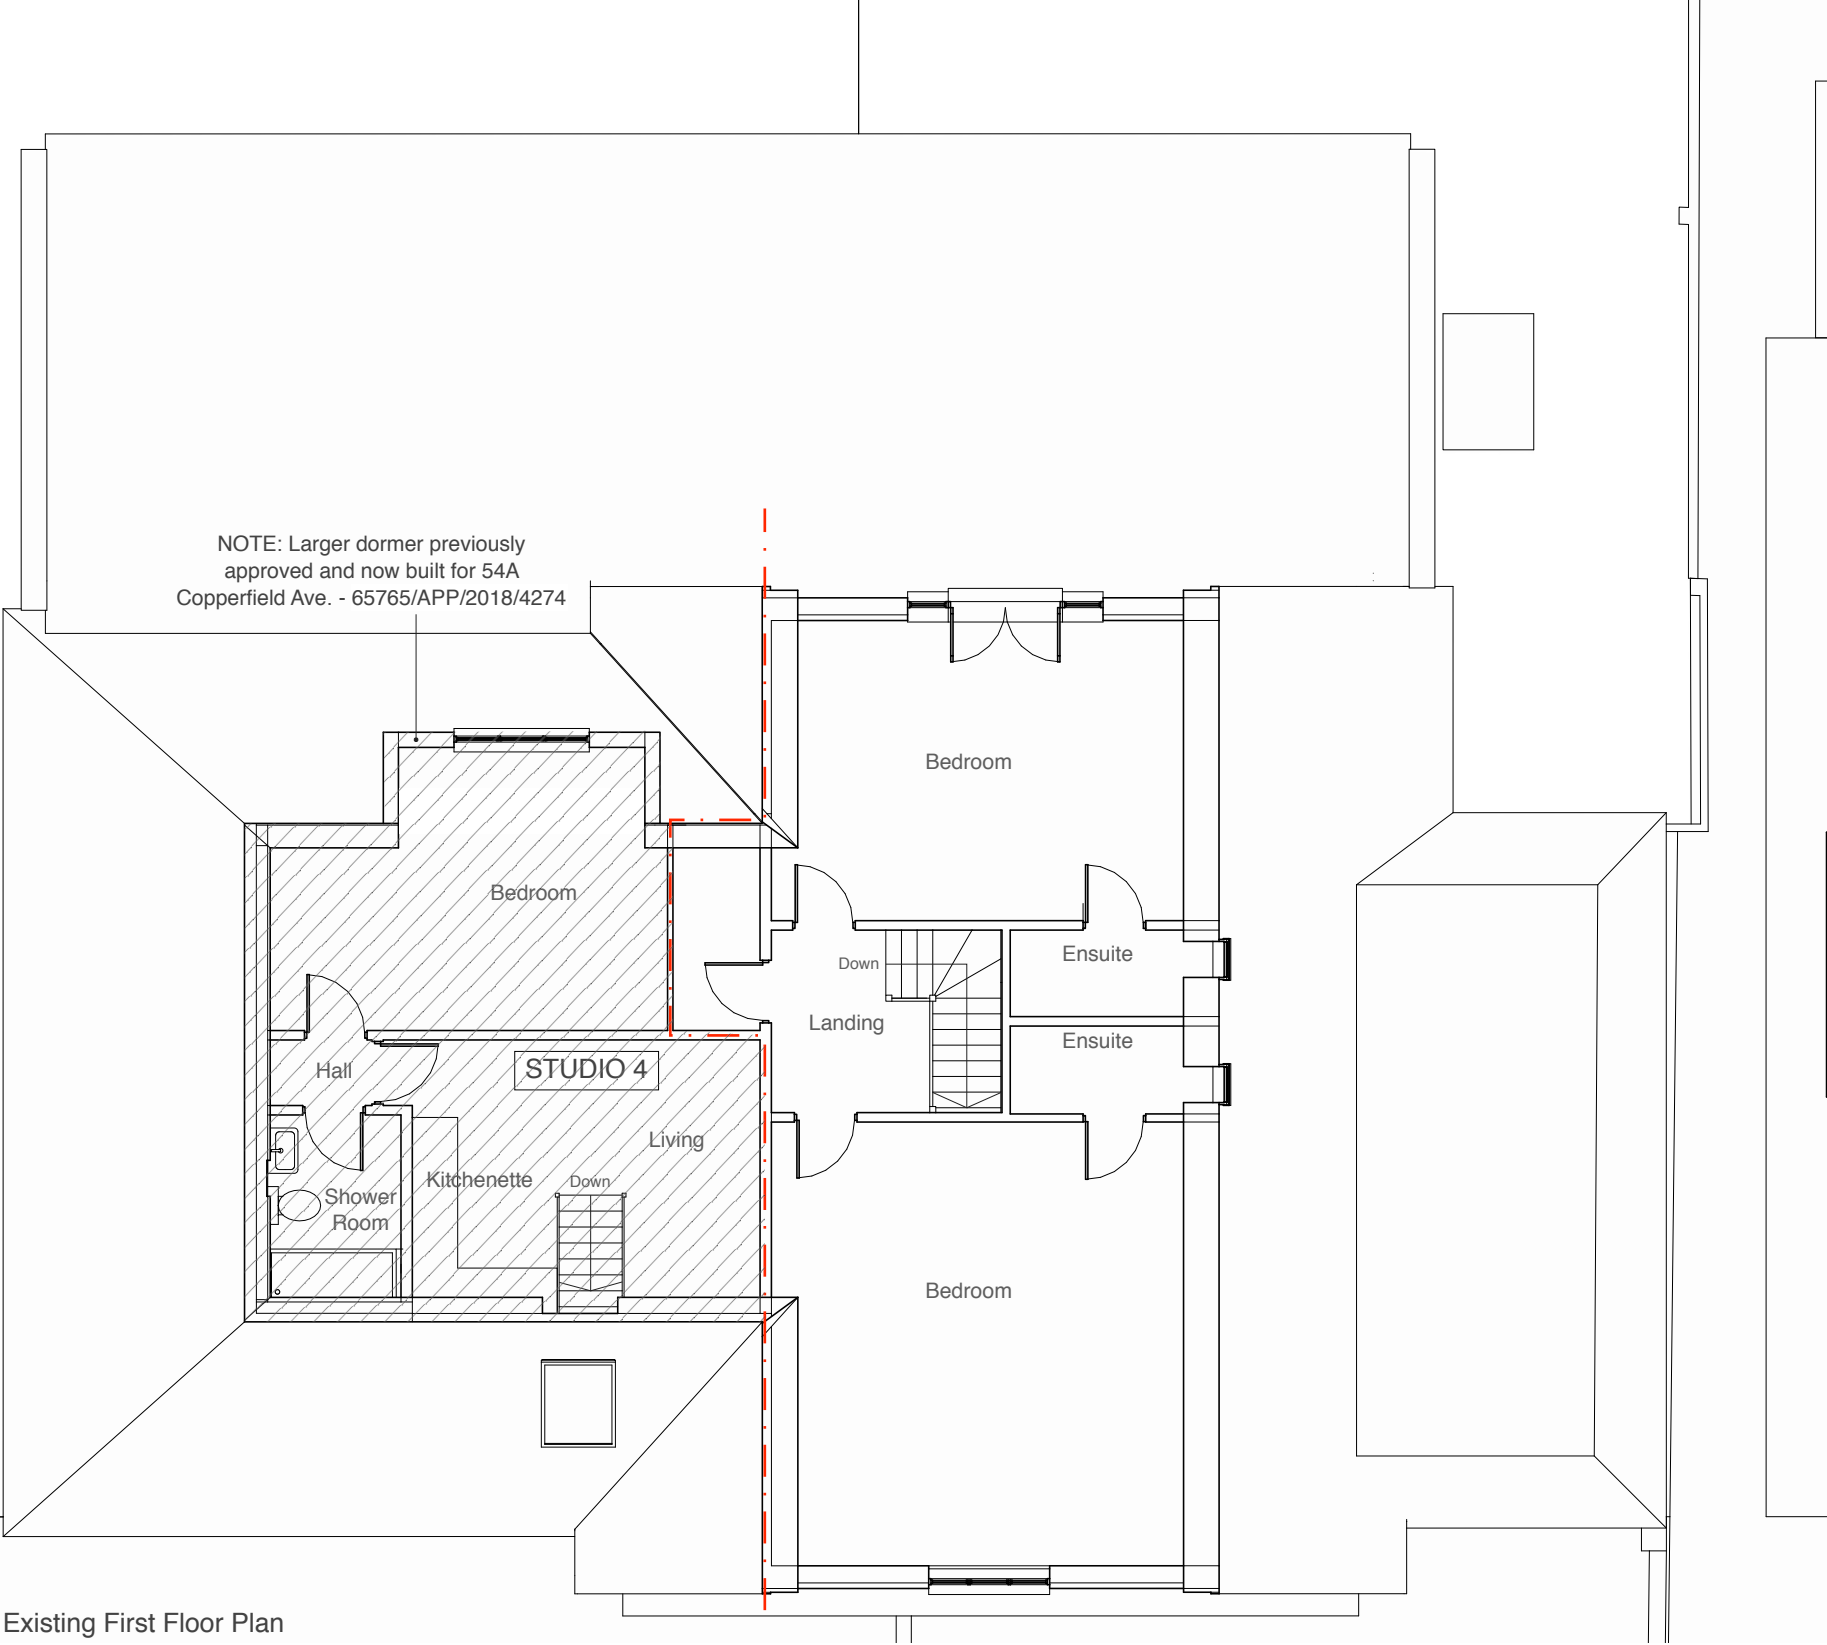

Address Client Date
54 Copperfield Avenue, Mr Faisal Raza Ali November
Hillingdon, UB8 3NX 2018

 

Drawing Title
Existing
Floor Plans


Planning application for two loft dormers, a rear gable extension and rearrangement of the internal loft space

Project no. / Stage / Drawing no. / Revision
0215- PLA- 07_B
Revision notes: Drawn by: LW
A - First Issue
D - 13.08.19 - Dormer no. 54A updated


MICHAEL OAKES ARCHITECTS LTD.

Michael Oakes (Director) B.A. Hons Arch, Dipl. Arch, Registered Architect
Liam Whitfield B.A. Hons Arch, M.A. Arch

REGISTERED ARCHITECTS, DESIGNERS + ILLUSTRATORS
Telephone: 01895 235089 - E-mail: michaeloakesarchitect@googlemail.com

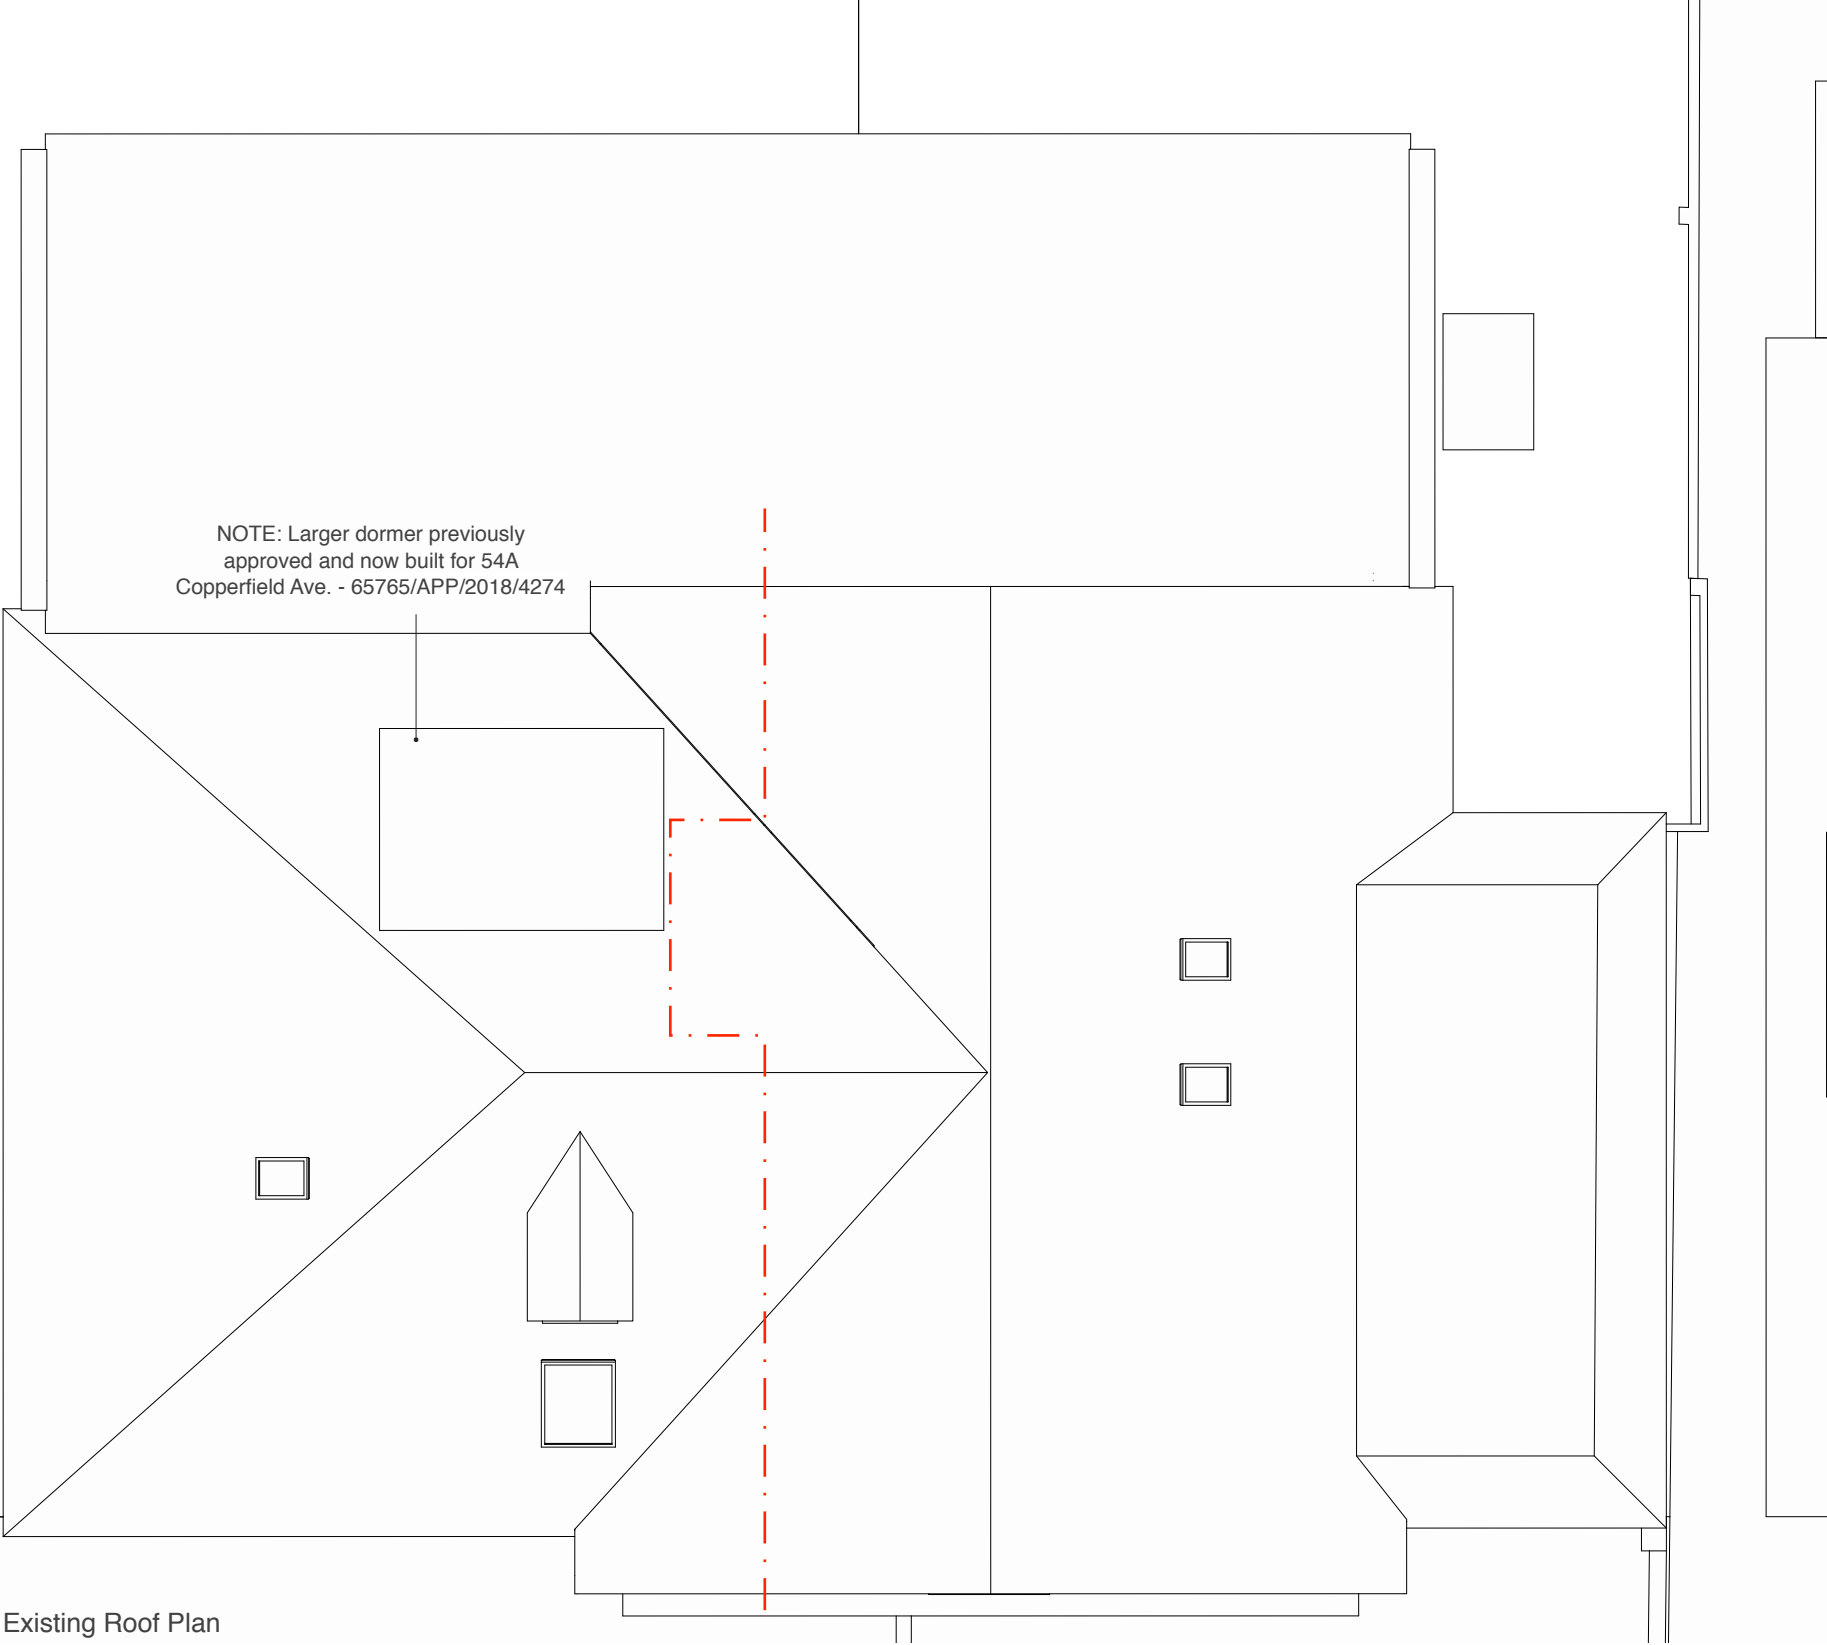

Address Client Date
54 Copperfield Avenue, Mr Faisal Raza Ali November
Hillingdon, UB8 3NX 2018

 

Drawing Title
Existing
Roof Plan

Project no. / Stage / Drawing no. / Revision
0215- PLA- 08_B
Revision notes: Drawn by: LW
A - First Issue
B - 13.08.19 - Dormer no. 54A updated

MICHAEL OAKES ARCHITECTS LTD.

Michael Oakes (Director) B.A. Hons Arch, Dipl. Arch, Registered Architect
Liam Whitfield B.A. Hons Arch, M.A. Arch

REGISTERED ARCHITECTS, DESIGNERS + ILLUSTRATORS

Telephone: 01895 235089 - E-mail: michaeloakesarchitect@googlemail.com




Existing Front Elevation



Existing Rear Elevation

Address	Client	Date
54 Copperfield Avenue, Hillingdon, UB8 3NX	Mr Faisal Raza Ali	November 2018

10 Parkfield Avenue, Hillingdon, Middlesex, UB10 0DF, Great Britain

 

Drawing Title
Existing Elevations
Planning application for two loft dormers, a rear gable extension and rearrangement of the internal loft space


Project no. / Stage /	Drawing no. / Revision
0215- PLA-	08_B
Revision notes:	Drawn by: LW
A - First Issue	
B - 13.08.19 - Dormer no. 54A updated	

Copyright © Michael Oakes Architects Ltd. 2018
Print all drawings in full colour at A3 size - Do not scale drawings


MICHAEL OAKES ARCHITECTS LTD.

Michael Oakes (Director) B.A. Hons Arch, Dipl. Arch, Registered Architect
Liam Whitfield B.A. Hons Arch, M.A. Arch

REGISTERED ARCHITECTS, DESIGNERS + ILLUSTRATORS
Telephone: 01895 235089 - E-mail: michaeloakesarchitect@googlemail.com

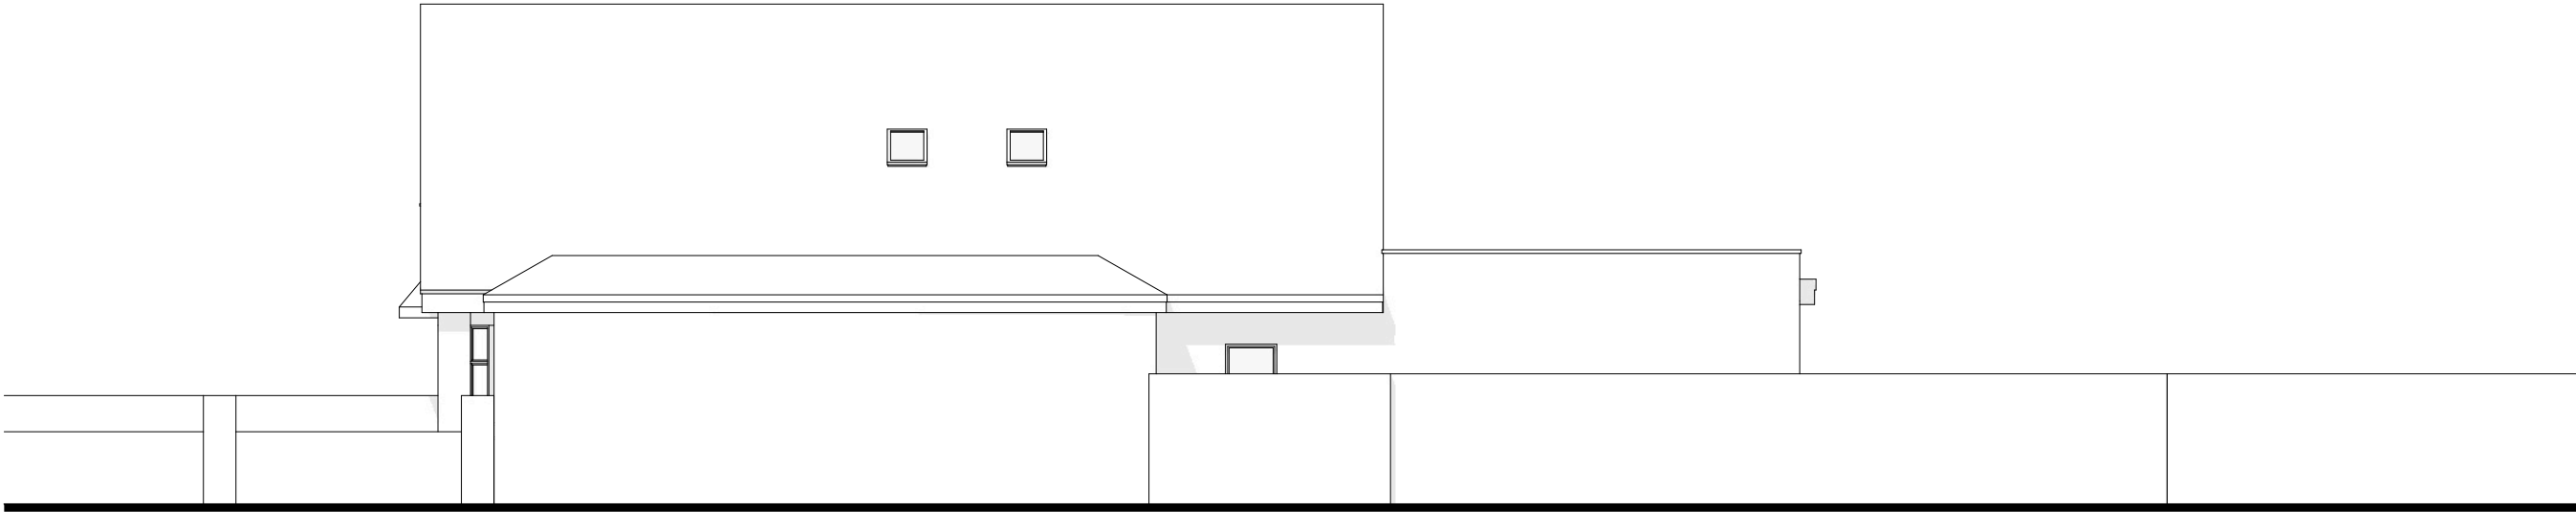


Existing Side Elevation
No. 54

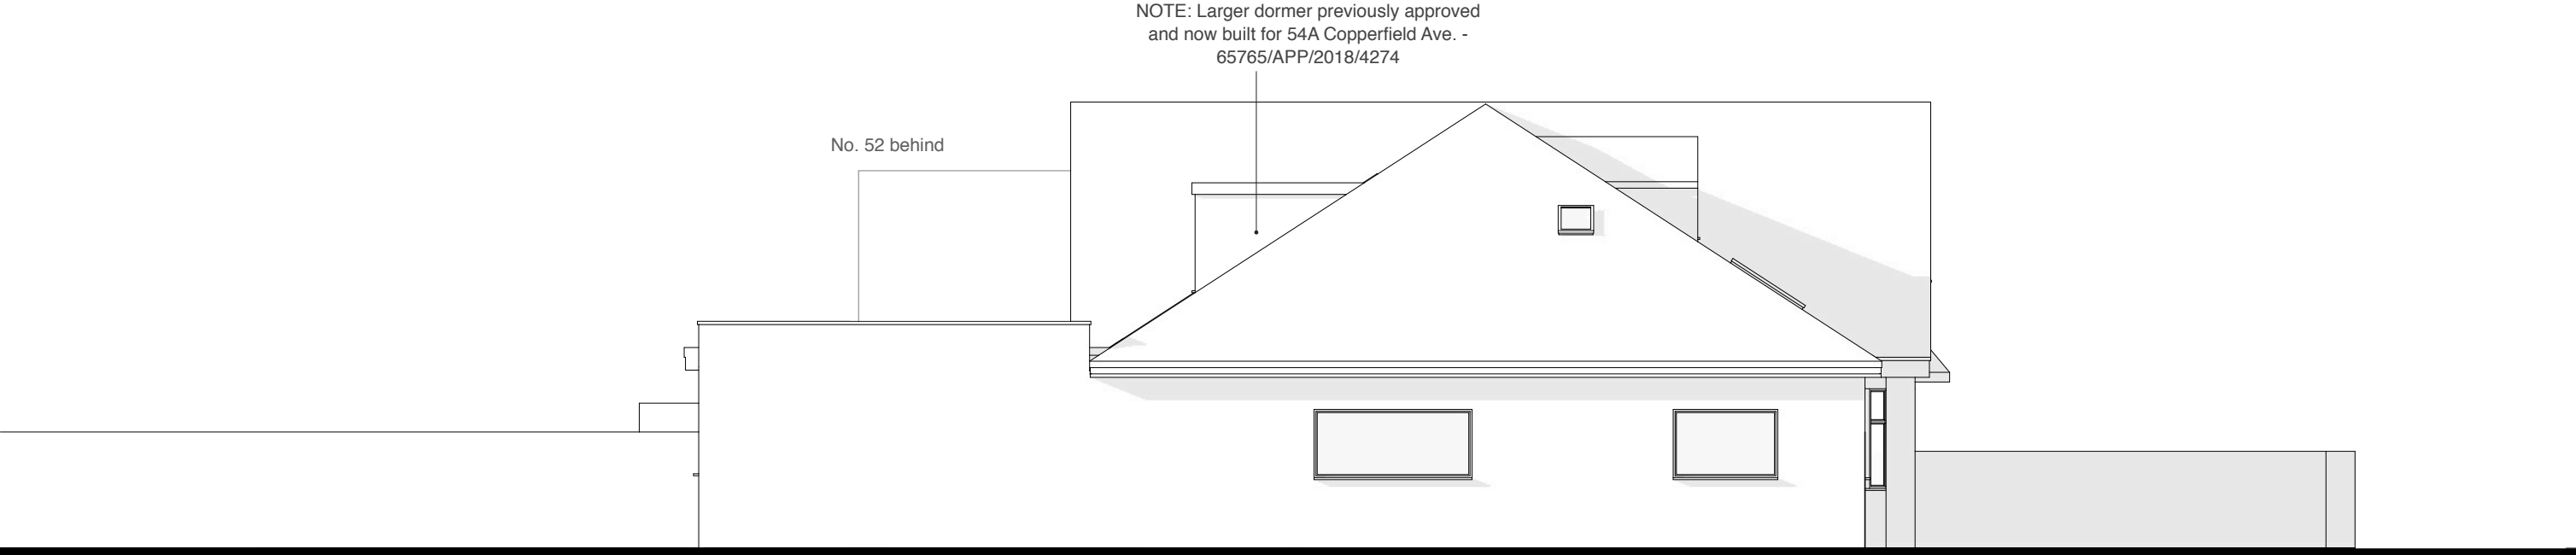

Existing Side Elevation
No. 54A

Address	Client	Date
54 Copperfield Avenue, Hillingdon, UB8 3NX	Mr Faisal Raza Ali	November 2018

10 Parkfield Avenue, Hillingdon, Middlesex, UB10 0DF, Great Britain

 

Drawing Title
Existing Elevations
Planning application for two loft dormers, a rear gable extension and rearrangement of the internal loft space

Project no. / Stage /	Drawing no. / Revision
0215- PLA-	09_B
Revision notes:	Drawn by: LW
A - First Issue B - 13.08.19 - Dormer no. 54A updated	


Copyright © Michael Oakes Architects Ltd. 2018
Print all drawings in full colour at A3 size - Do not scale drawings

MICHAEL OAKES ARCHITECTS LTD.


Michael Oakes (Director) B.A. Hons Arch, Dipl. Arch, Registered Architect
Liam Whitfield B.A. Hons Arch, M.A. Arch

REGISTERED ARCHITECTS, DESIGNERS + ILLUSTRATORS

Telephone: 01895 235089 - E-mail: michaeloakesarchitect@googlemail.com

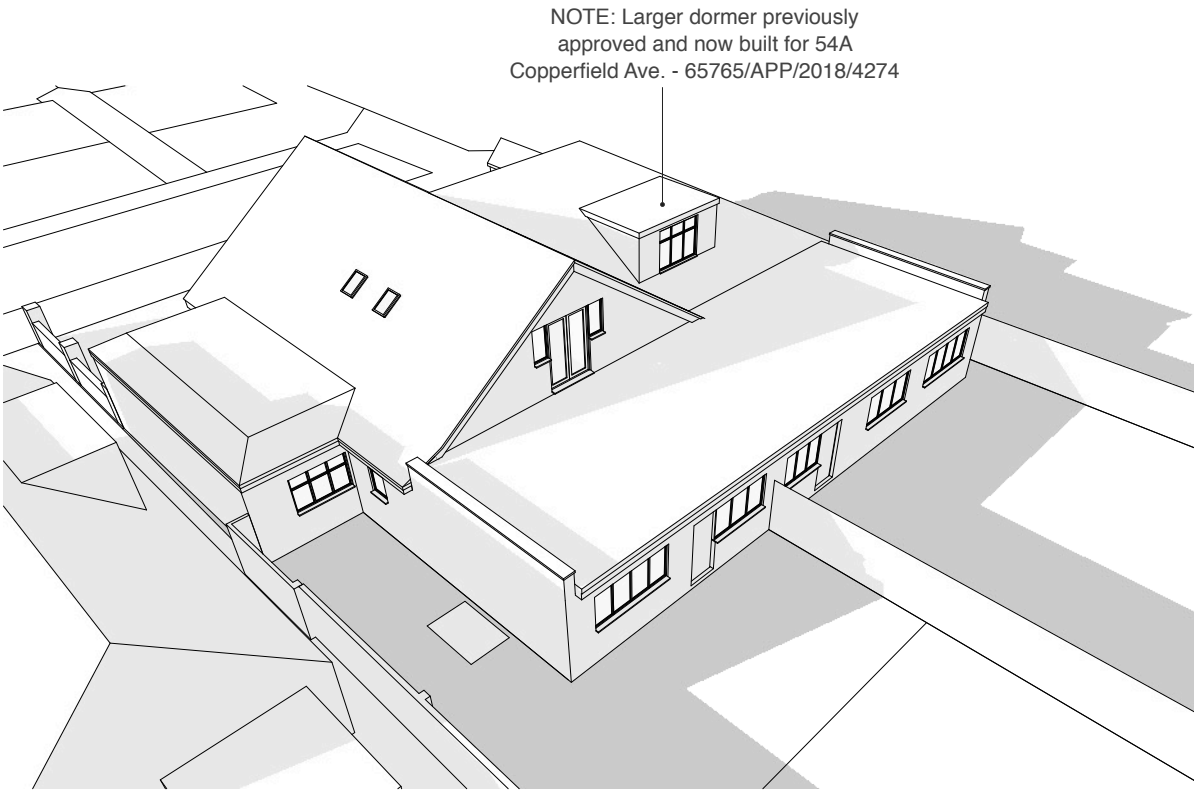

Existing 3D view from the rear garden

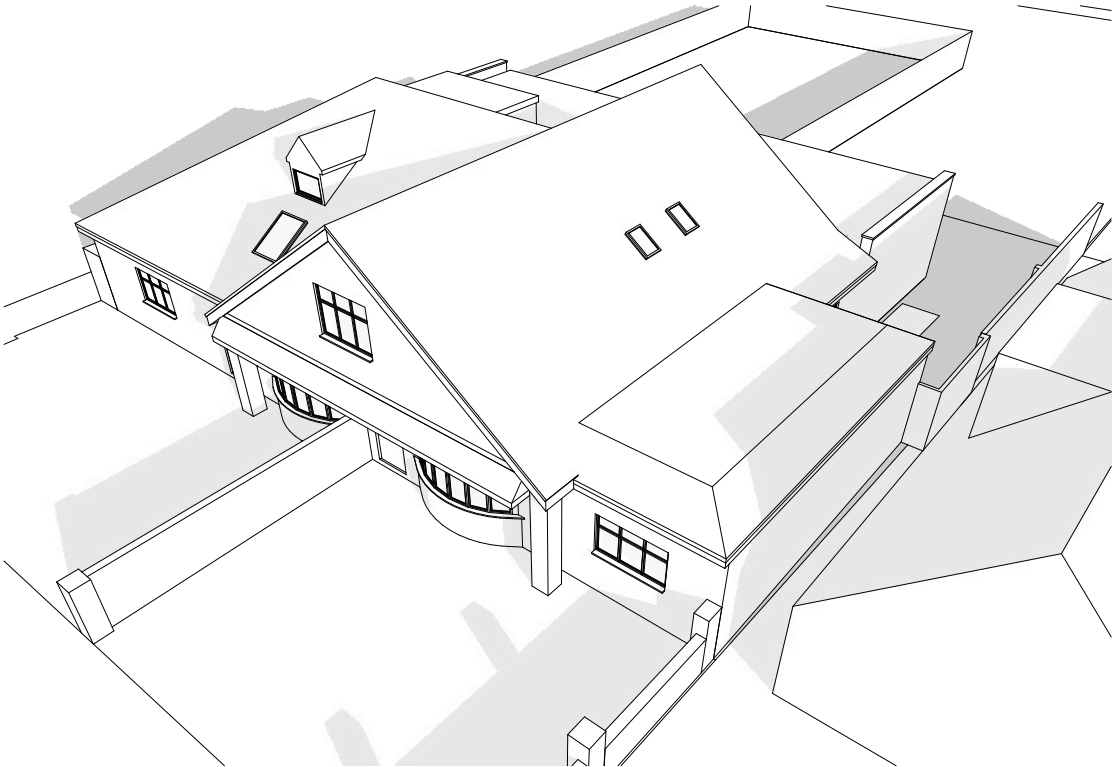

Existing 3D view from the front drive



Proposed perspective view from Copperfield Avenue



Existing perspective view from the rear garden

Address	Client	Date
54 Copperfield Avenue, Hillingdon, UB8 3NX	Mr Faisel Raza Ali	November 2018

Drawing Title
Existing 3D Views

Planning application for two loft dormers, a rear gable extension and rearrangement of the internal loft space

Project no. / Stage /	Drawing no. / Revision
0215- PLA-	10_B
Revision notes:	Drawn by: LW
A - First Issue	
D - 13.08.19 - Dormer no. 54A updated	