

MICHAEL OAKES ARCHITECTS LTD.



Michael Oakes (Director) B.A. Hons Arch, Dipl. Arch, Registered Architect
Liam Whitfield B.A. Hons Arch, M.A. Arch

REGISTERED ARCHITECTS, DESIGNERS + ILLUSTRATORS


Telephone: 01895 235089 - E-mail: michaeloakesarchitect@googlemail.com



Site Location Plan

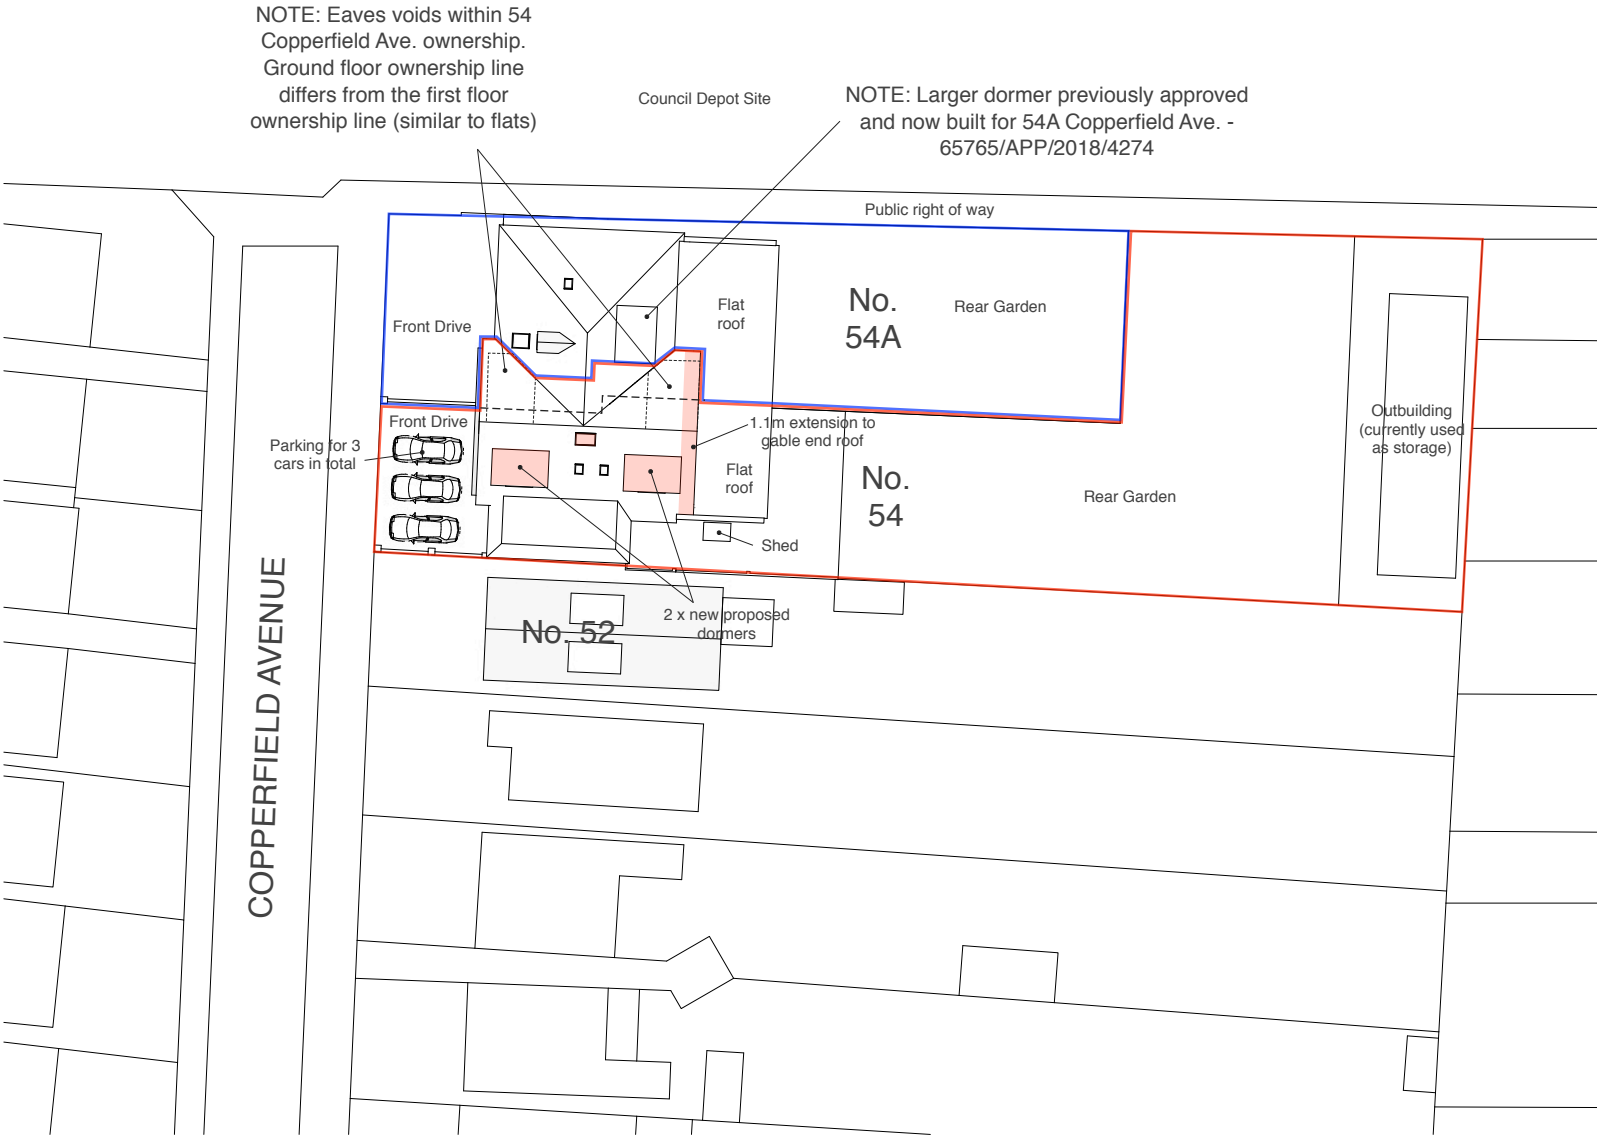 

Block Plan

 

Address
54 Copperfield Avenue,
Hillingdon, UB8 3NX

Client
Mr Faisal Raza Ali

Date
November
2018

10 Parkfield Avenue, Hillingdon, Middlesex, UB10 0DF, Great Britain

Drawing Title
**Location + Block Plan
As Proposed**

Planning application for two loft dormers, a rear gable extension and rearrangement of the internal loft space

Project no. / Stage / Drawing no. / Revision
0215- PLA- 50_D

Revision notes:
A - First Issue
B - 20.02.19 - Red line updated
C - 24.04.19 - Red line updated
D - 08.08.19 - 54A dormer updated, bay reduced in size

Drawn by: LW


Copyright © Michael Oakes Architects Ltd. 2018
Print all drawings in full colour at A3 size - Do not scale drawings

MICHAEL OAKES ARCHITECTS LTD.

Michael Oakes (Director) B.A. Hons Arch, Dipl. Arch, Registered Architect
Liam Whitfield B.A. Hons Arch, M.A. Arch

REGISTERED ARCHITECTS, DESIGNERS + ILLUSTRATORS


Telephone: 01895 235089 - E-mail: michaeloakesarchitect@googlemail.com

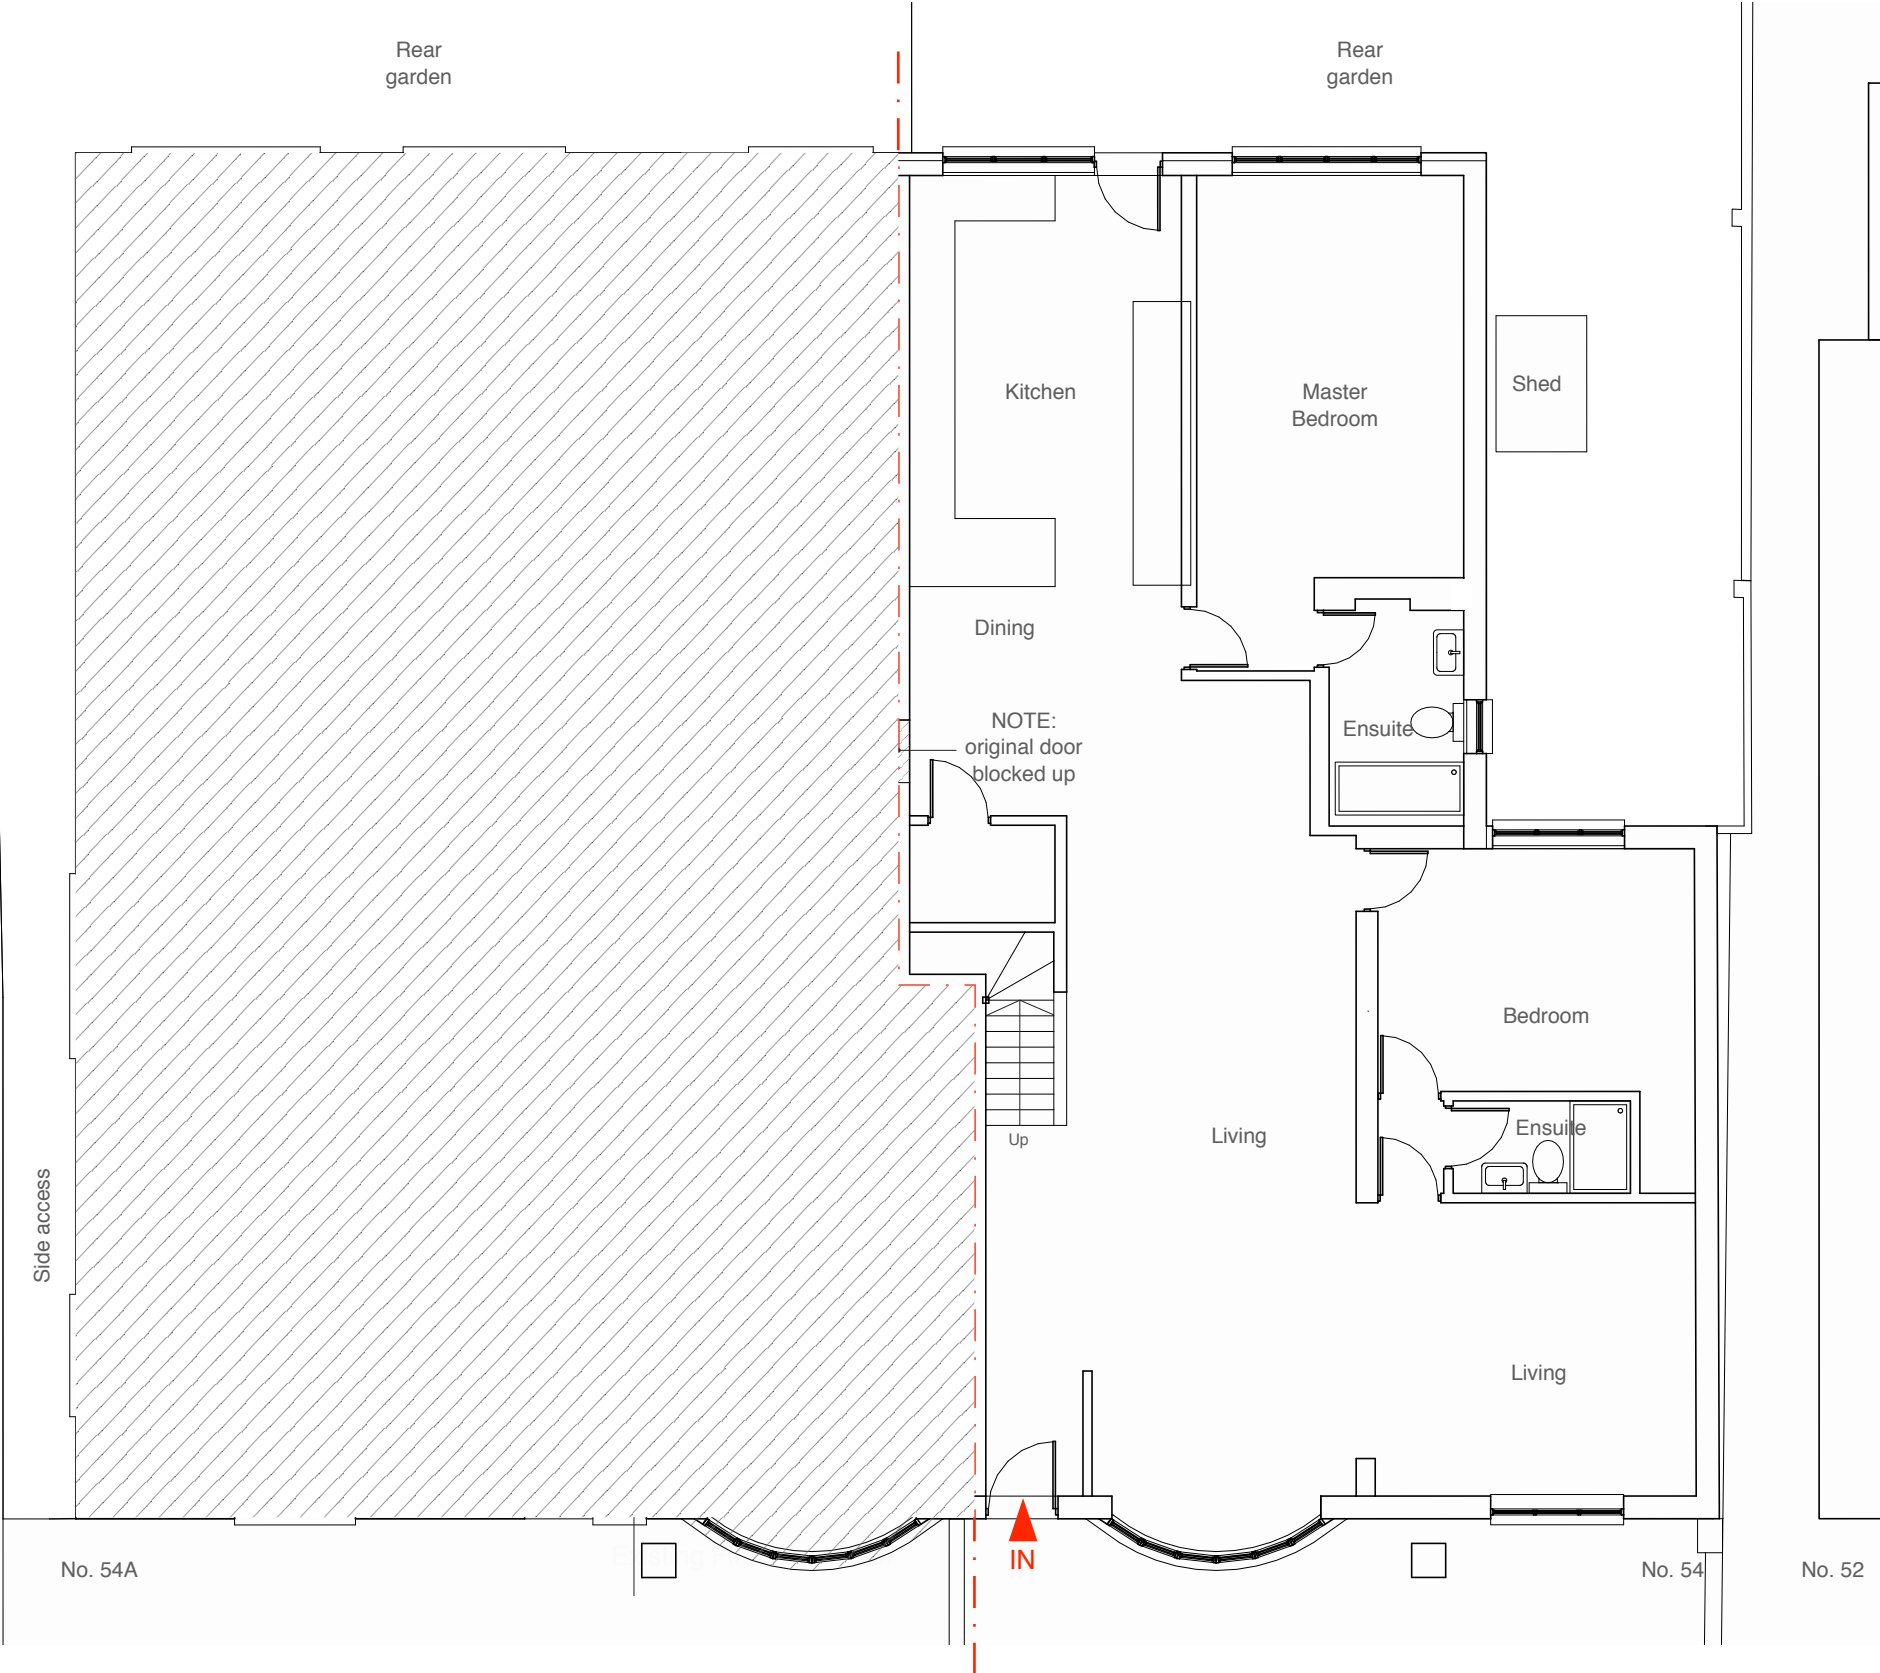

Existing Ground Floor Plan

Address	Client	Date
54 Copperfield Avenue, Hillingdon, UB8 3NX	Mr Faisel Raza Ali	November 2018

10 Parkfield Avenue, Hillingdon, Middlesex, UB10 0DF, Great Britain

 

Drawing Title
Proposed Floor Plans

Planning application for two loft dormers, a rear gable extension and rearrangement of the internal loft space

Project no. / Stage /	Drawing no. / Revision
0215- PLA-	51_B
Revision notes:	Drawn by: LW
A - First Issue D - 08.08.19 - 54A dormer updated, bay reduced in size	


Copyright © Michael Oakes Architects Ltd. 2018
Print all drawings in full colour at A3 size - Do not scale drawings

MICHAEL OAKES ARCHITECTS LTD.


Michael Oakes (Director) B.A. Hons Arch, Dipl. Arch, Registered Architect
Liam Whitfield B.A. Hons Arch, M.A. Arch

REGISTERED ARCHITECTS, DESIGNERS + ILLUSTRATORS

Telephone: 01895 235089 - E-mail: michaeloakesarchitect@googlemail.com

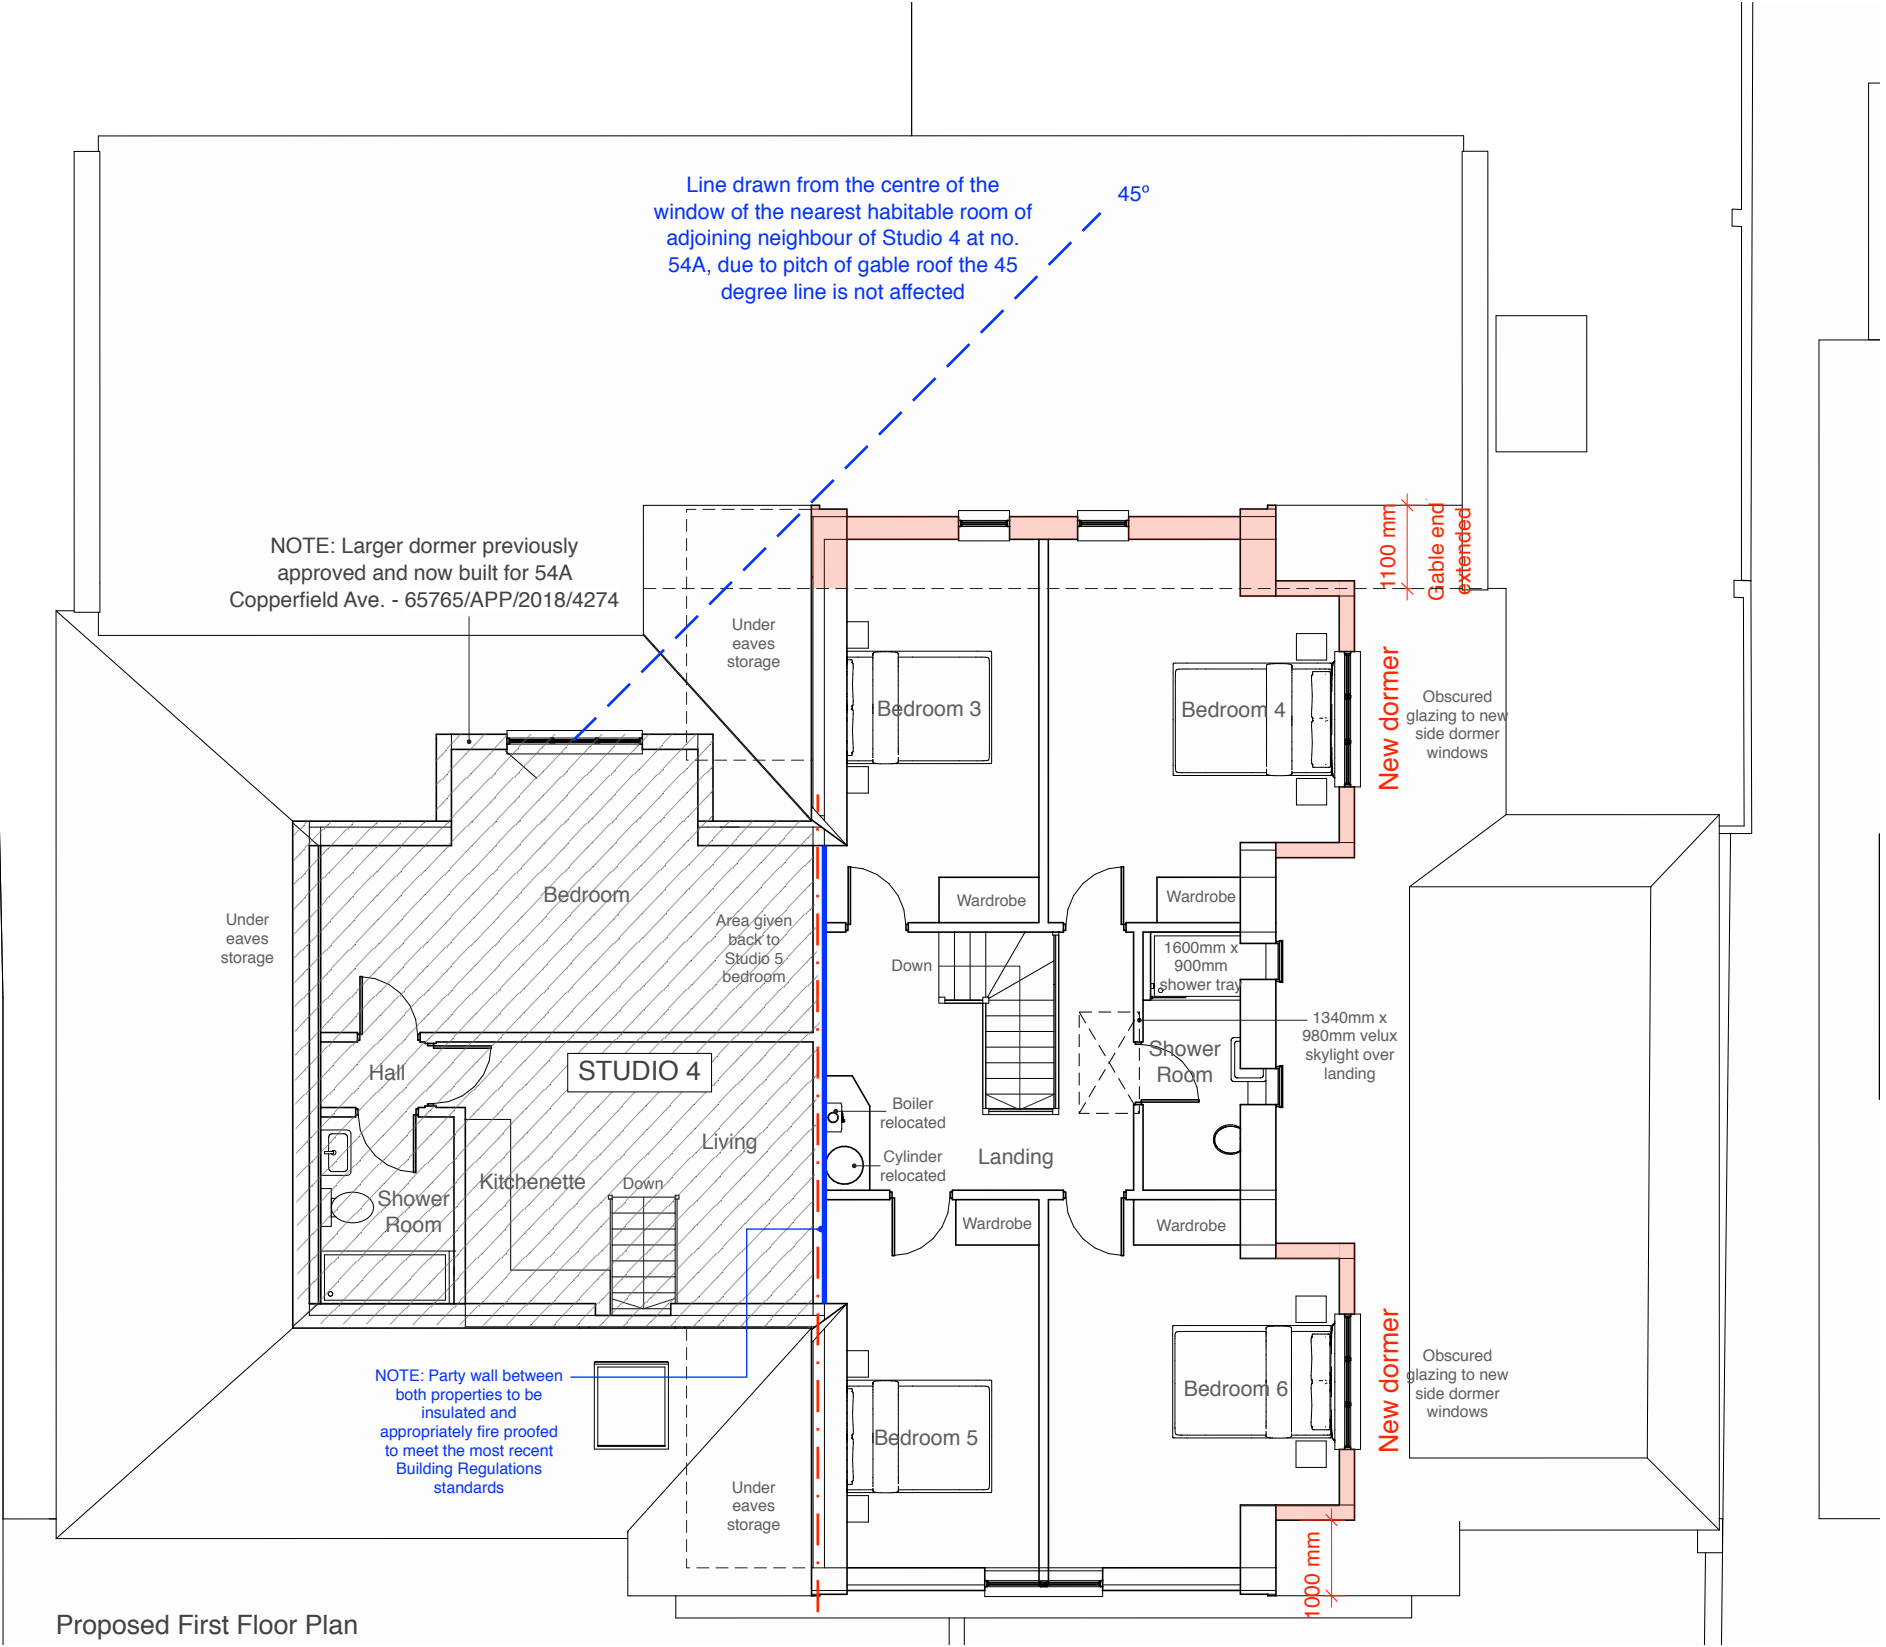

Address: 54 Copperfield Avenue, Hillingdon, UB8 3NX
Client: Mr Faisal Raza Ali
Date: November 2018

 

Drawing Title: Proposed Floor Plans


Project no. / Stage / Drawing no. / Revision: 0215- PLA- 52_B
Revision notes: Drawn by: LW

MICHAEL OAKES ARCHITECTS LTD.


Michael Oakes (Director) B.A. Hons Arch, Dipl. Arch, Registered Architect
Liam Whitfield B.A. Hons Arch, M.A. Arch

REGISTERED ARCHITECTS, DESIGNERS + ILLUSTRATORS

Telephone: 01895 235089 - E-mail: michaeloakesarchitect@googlemail.com

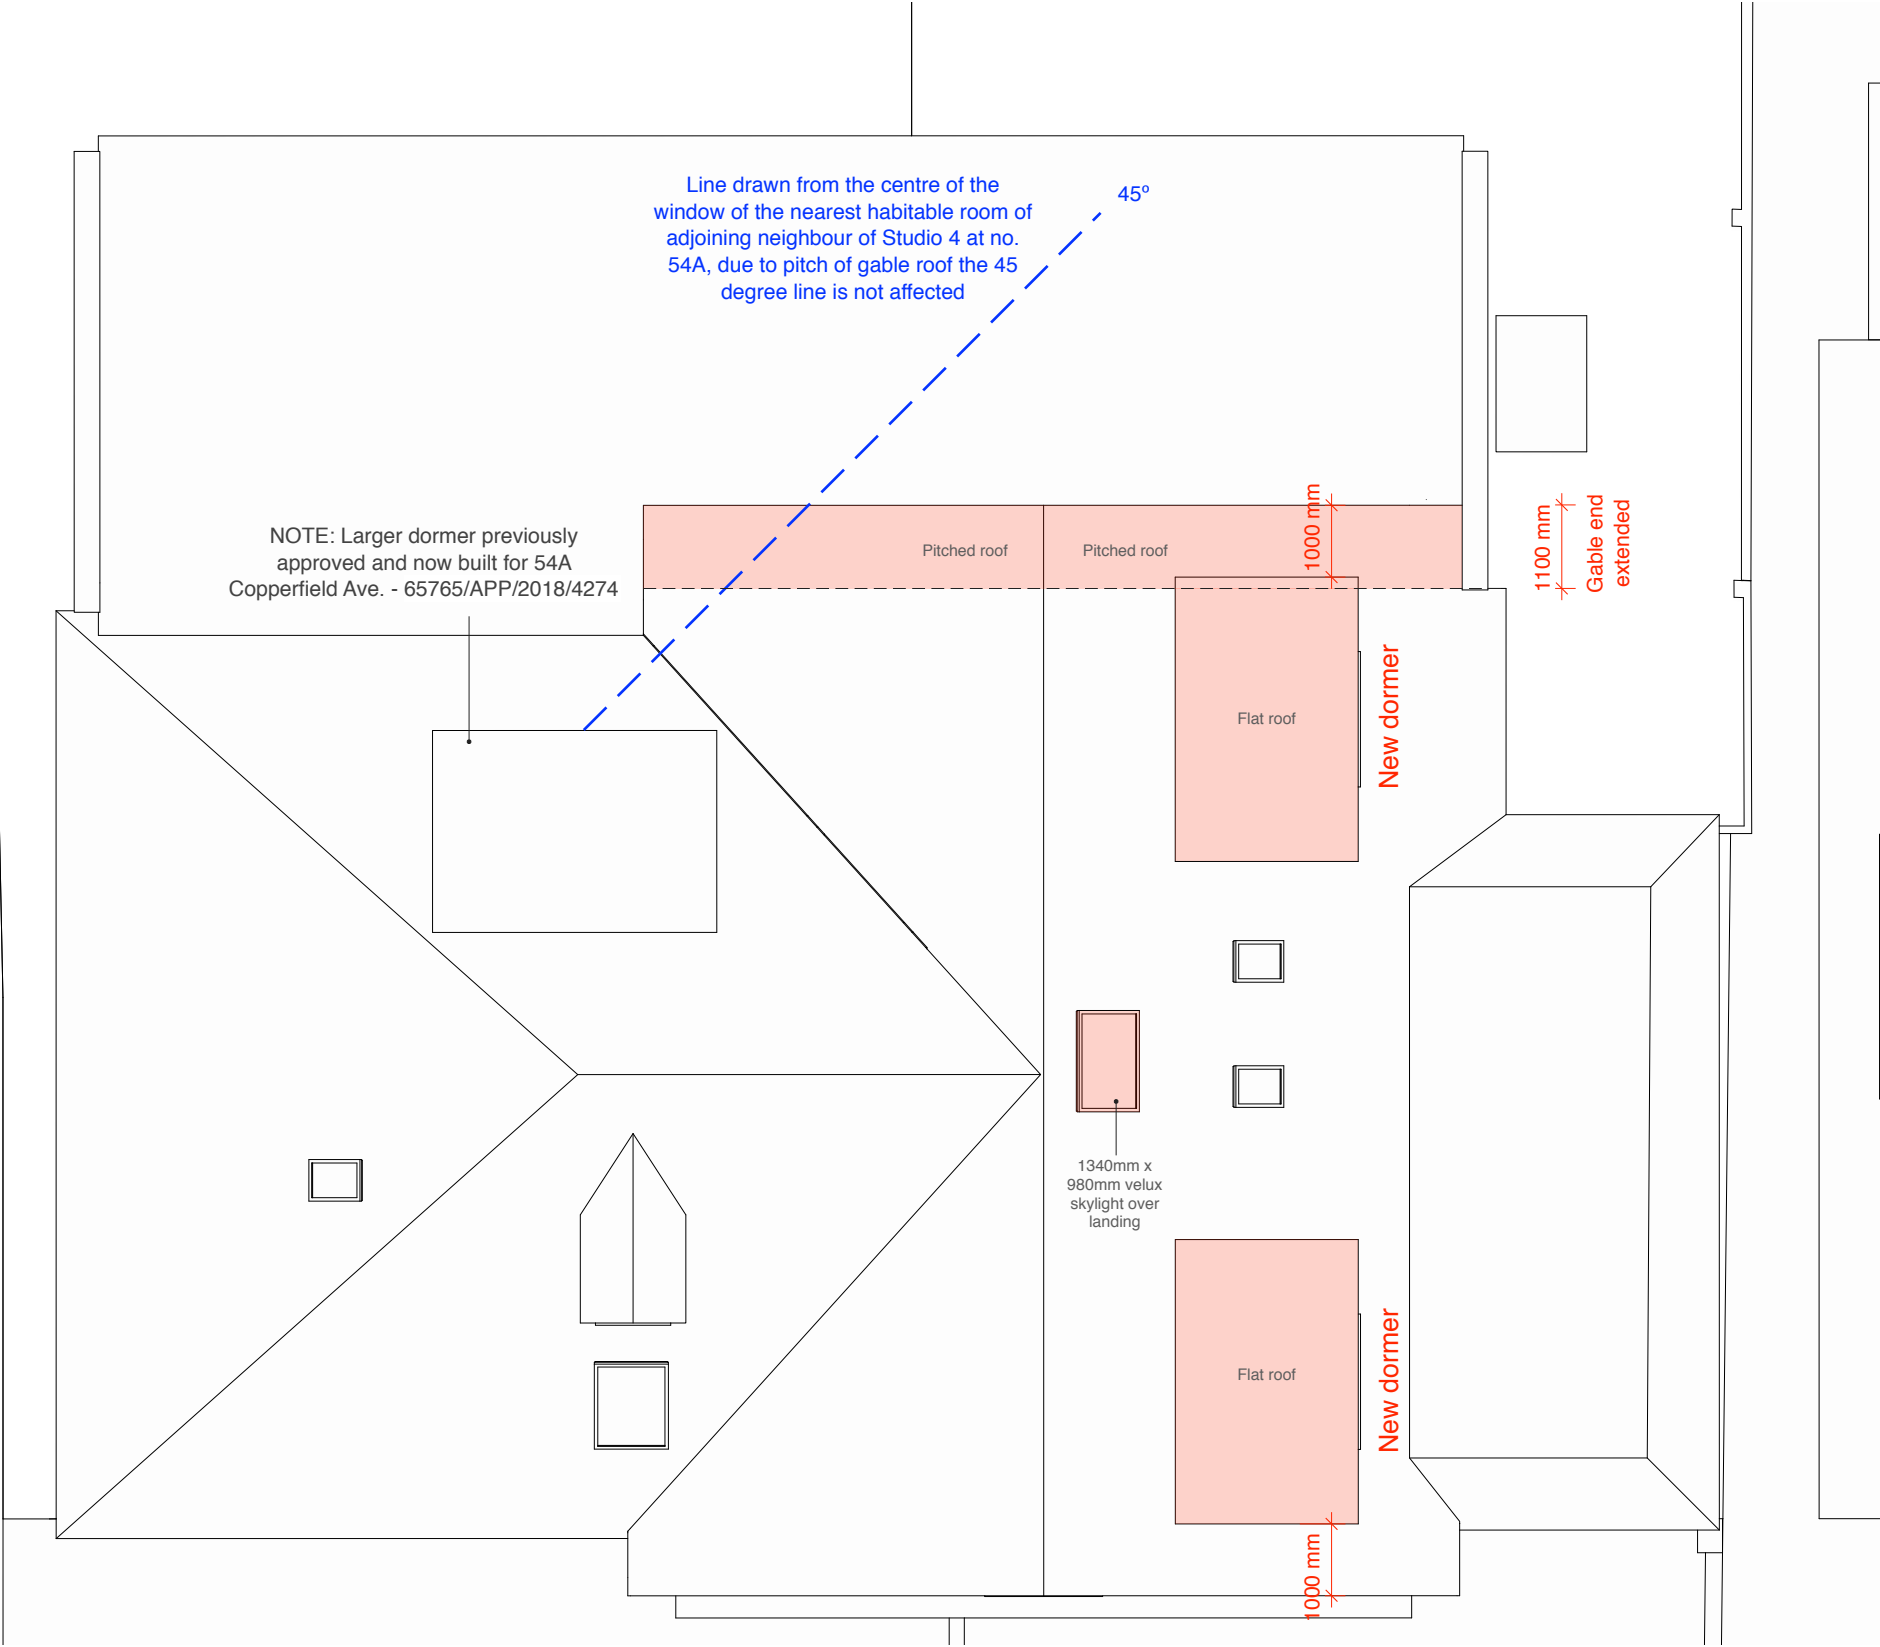

Address Client Date
54 Copperfield Avenue, Mr Faisal Raza Ali November 2018
Hillingdon, UB8 3NX

 

Drawing Title
Proposed
Roof Plan


Project no. / Stage / Drawing no. / Revision
0215- PLA- 53_B
Revision notes: Drawn by: LW
A - First Issue
D - 08.08.19 - 54A dormer updated, bay reduced in size

MICHAEL OAKES ARCHITECTS LTD.


Michael Oakes (Director) B.A. Hons Arch, Dipl. Arch, Registered Architect
Liam Whitfield B.A. Hons Arch, M.A. Arch

REGISTERED ARCHITECTS, DESIGNERS + ILLUSTRATORS

Telephone: 01895 235089 - E-mail: michaeloakesarchitect@googlemail.com

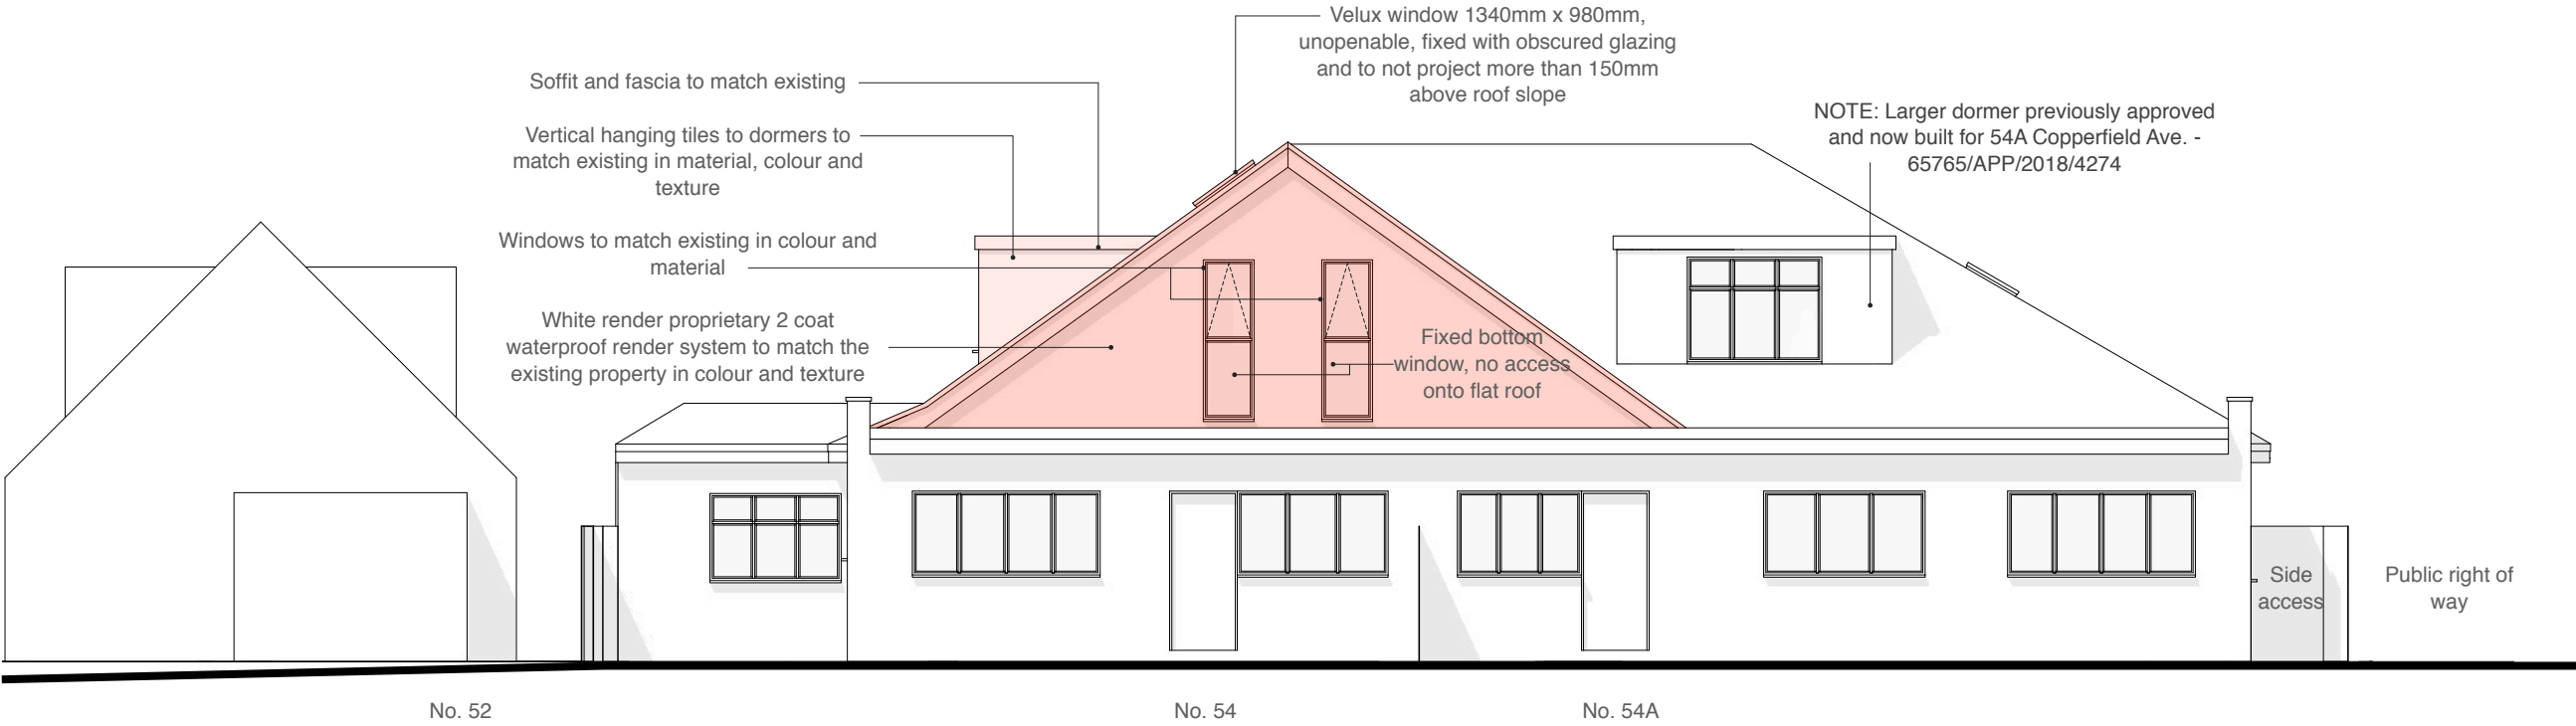

Address	Client	Date
54 Copperfield Avenue, Hillingdon, UB8 3NX	Mr Faisal Raza Ali	November 2018

 

Drawing Title
Proposed Elevations



Project no. / Stage /	Drawing no. / Revision
0215- PLA-	54_B
Revision notes:	Drawn by: LW
A - First Issue	
D - 08.08.19 - 54A dormer updated, bay reduced in size	

MICHAEL OAKES ARCHITECTS LTD.

Michael Oakes (Director) B.A. Hons Arch, Dipl. Arch, Registered Architect
Liam Whitfield B.A. Hons Arch, M.A. Arch


REGISTERED ARCHITECTS, DESIGNERS + ILLUSTRATORS

Telephone: 01895 235089 - E-mail: michaeloakesarchitect@googlemail.com

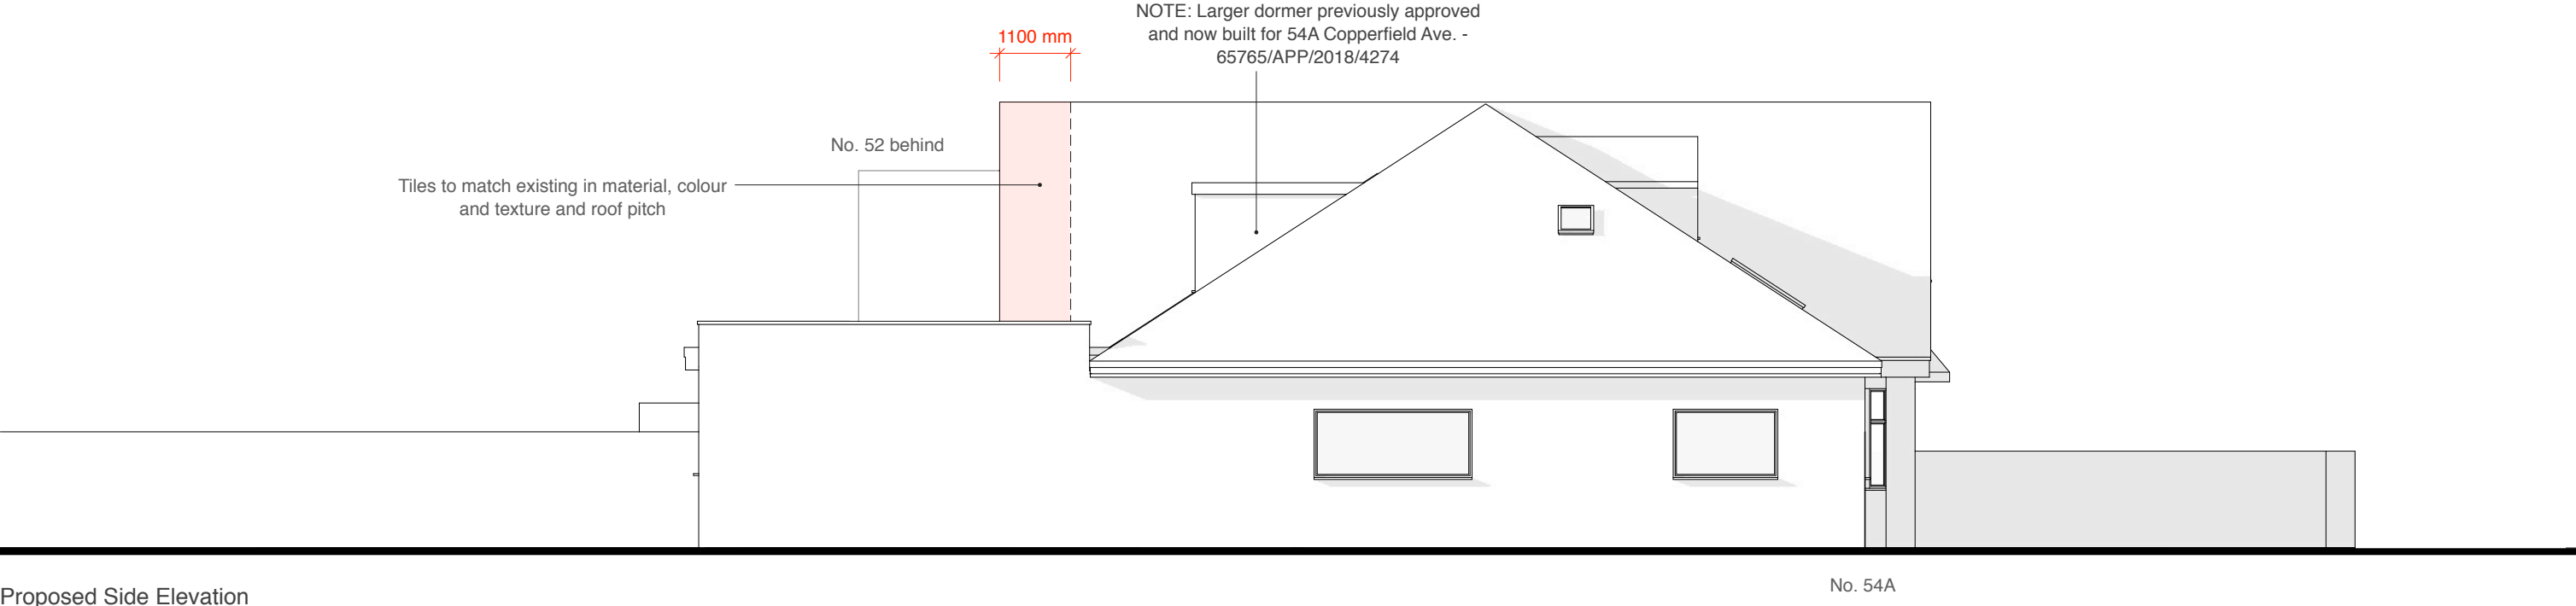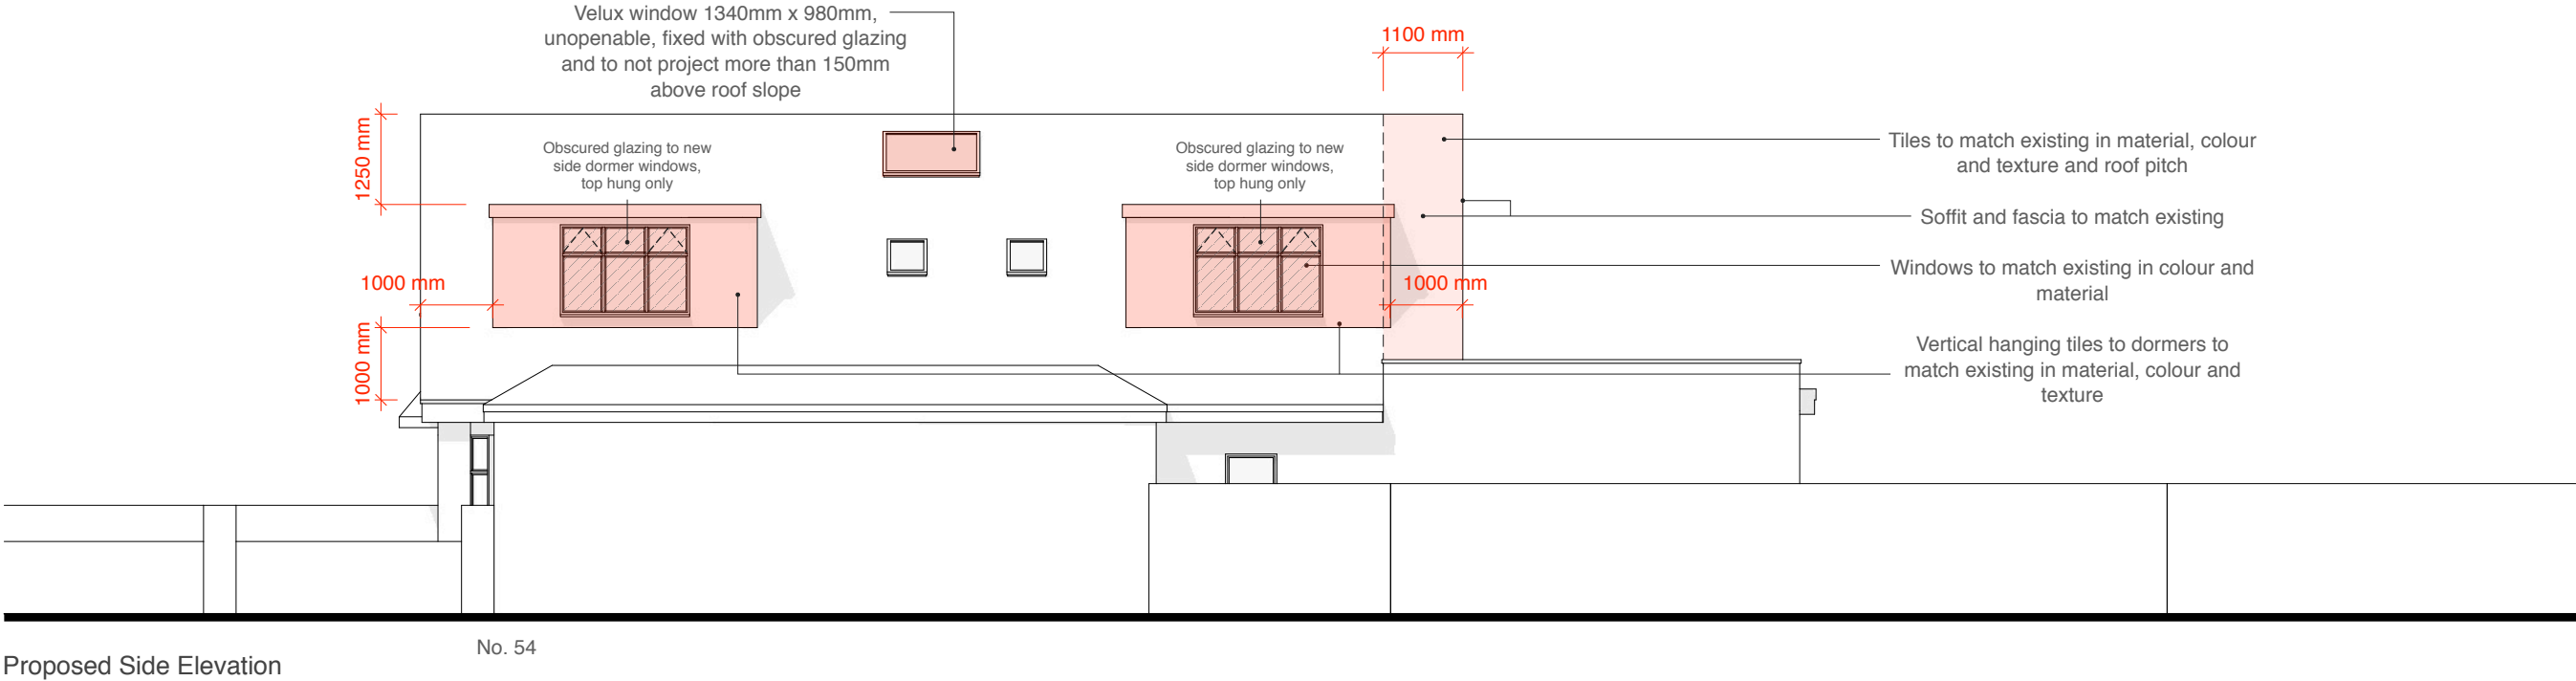

Address	Client	Date
54 Copperfield Avenue, Hillingdon, UB8 3NX	Mr Faisal Raza Ali	November 2018

10 Parkfield Avenue, Hillingdon, Middlesex, UB10 0DF, Great Britain

 

Drawing Title
Proposed Elevations

Planning application for two loft dormers, a rear gable extension and rearrangement of the internal loft space

Project no. / Stage /	Drawing no. / Revision
0215- PLA-	55_B
Revision notes:	Drawn by: LW
A - First Issue	
D - 08.08.19 - 54A dormer updated, bay reduced in size	


Copyright © Michael Oakes Architects Ltd. 2018
Print all drawings in full colour at A3 size - Do not scale drawings

MICHAEL OAKES ARCHITECTS LTD.


Michael Oakes (Director) B.A. Hons Arch, Dipl. Arch, Registered Architect
Liam Whitfield B.A. Hons Arch, M.A. Arch

REGISTERED ARCHITECTS, DESIGNERS + ILLUSTRATORS


Telephone: 01895 235089 - E-mail: michaeloakesarchitect@googlemail.com

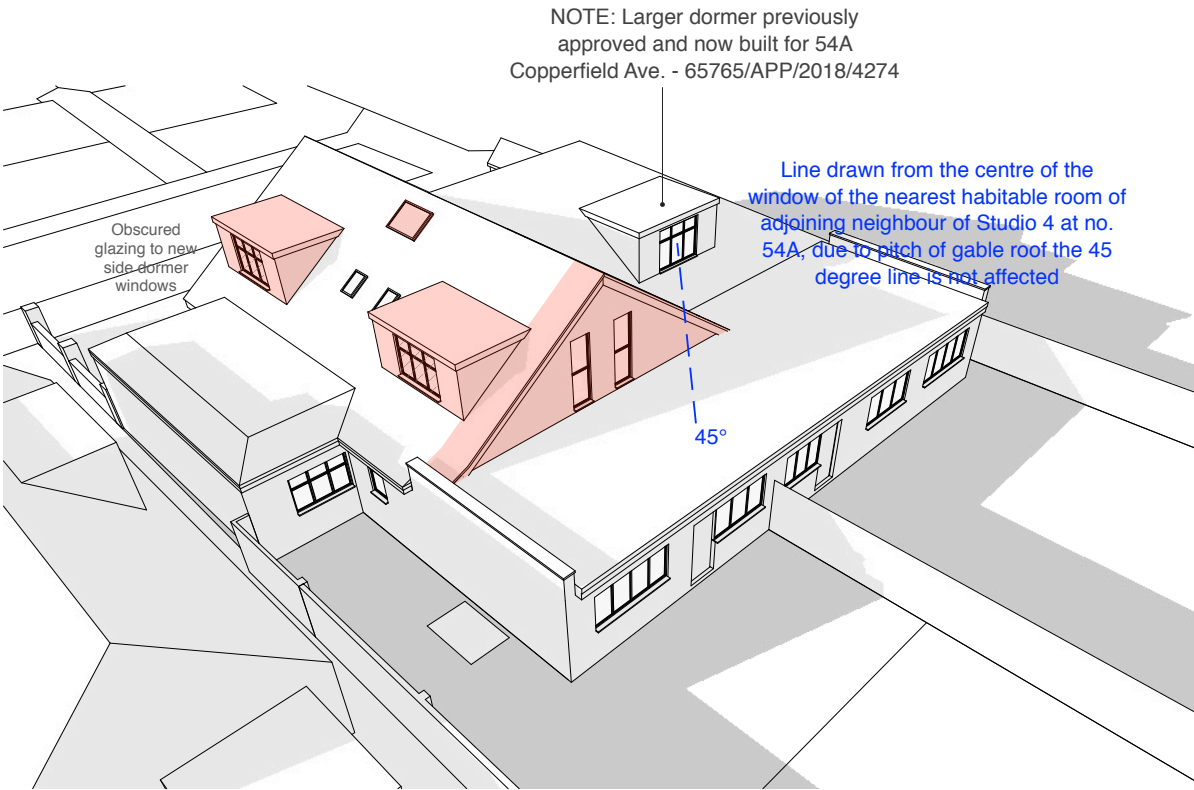


Proposed 3D view from the rear garden

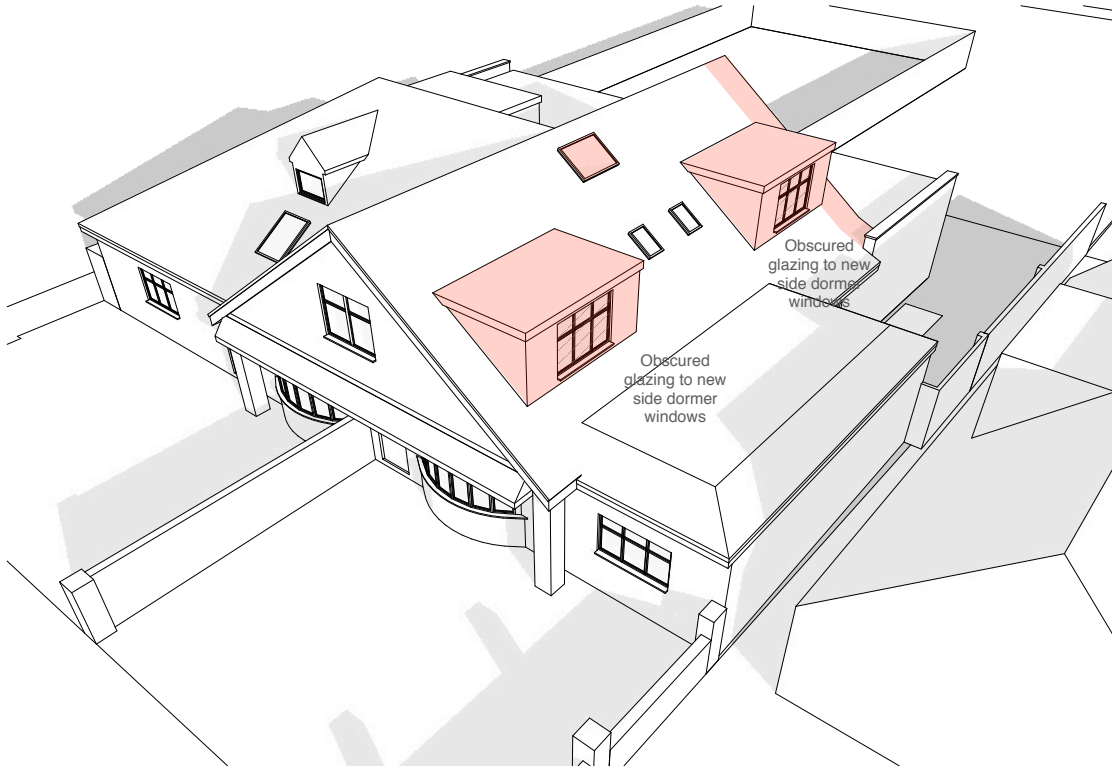

Proposed 3D view from the front drive

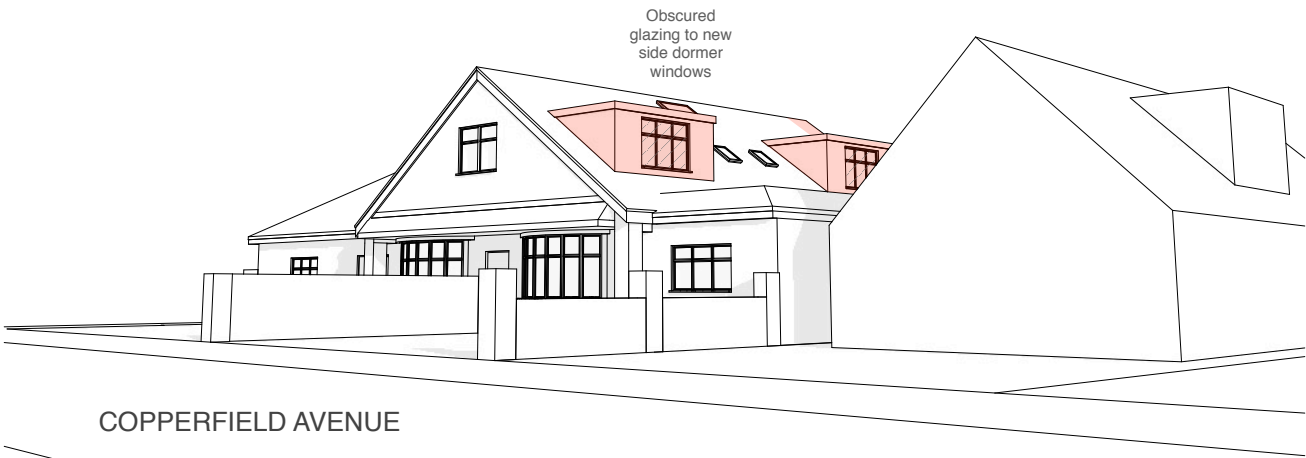

Proposed perspective view from Copperfield Avenue

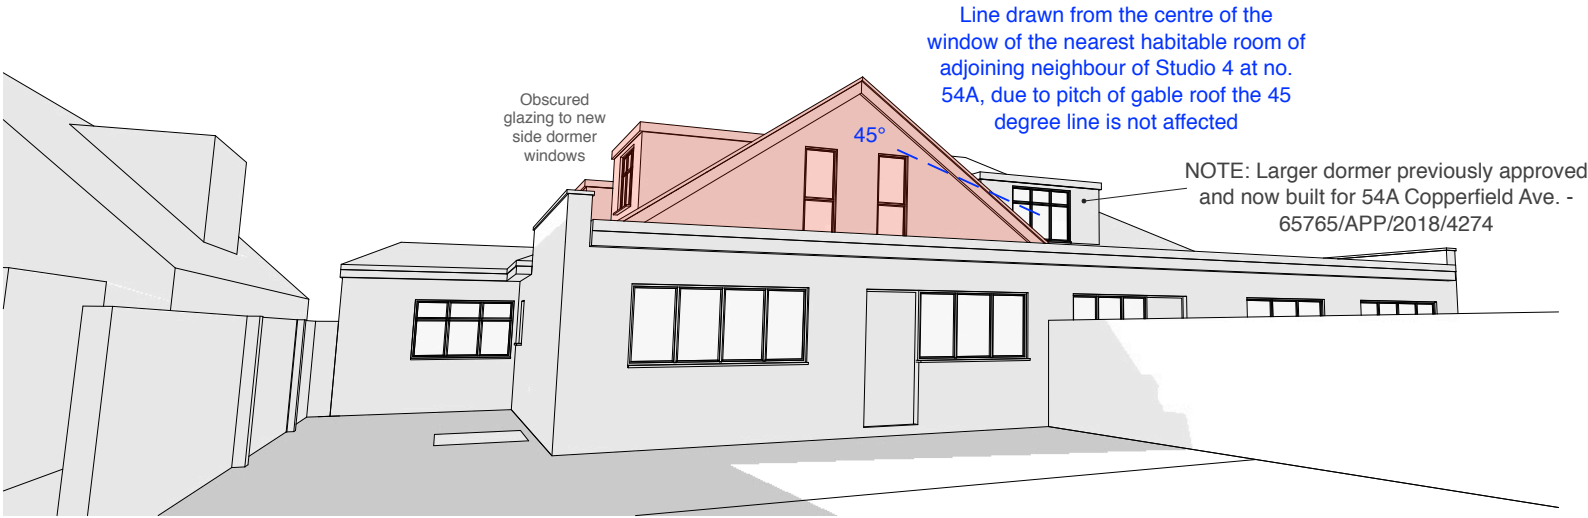

Proposed perspective view from the rear garden

Address	Client	Date
54 Copperfield Avenue, Hillingdon, UB8 3NX	Mr Faisel Raza Ali	November 2018

Drawing Title
Proposed 3D Views

Planning application for two loft dormers, a rear gable extension and rearrangement of the internal loft space

Project no. / Stage /	Drawing no. / Revision
0215- PLA-	56_B
Revision notes:	Drawn by: LW


A - First Issue
D - 08.08.19 - 54A dormer updated, bay reduced in size

MICHAEL OAKES ARCHITECTS LTD.


Michael Oakes (Director) B.A. Hons Arch, Dipl. Arch, Registered Architect
Liam Whitfield B.A. Hons Arch, M.A. Arch

REGISTERED ARCHITECTS, DESIGNERS + ILLUSTRATORS


Telephone: 01895 235089 - E-mail: michaeloakesarchitect@googlemail.com

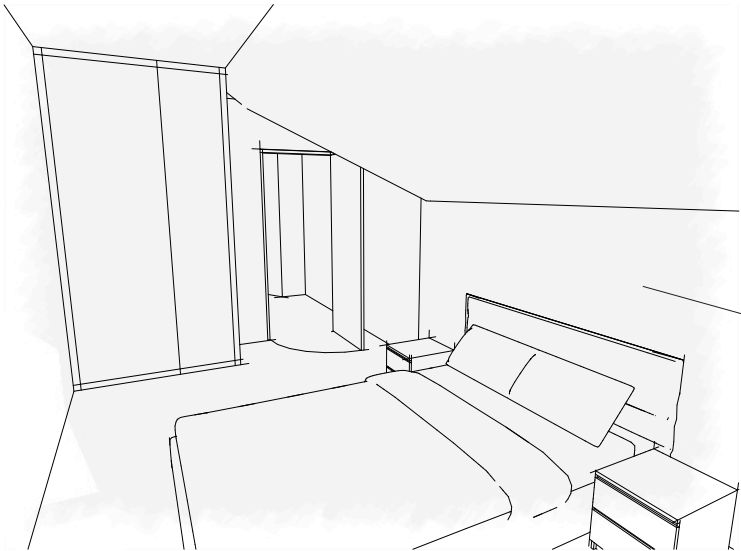


Proposed 3D interior view of bedroom 3

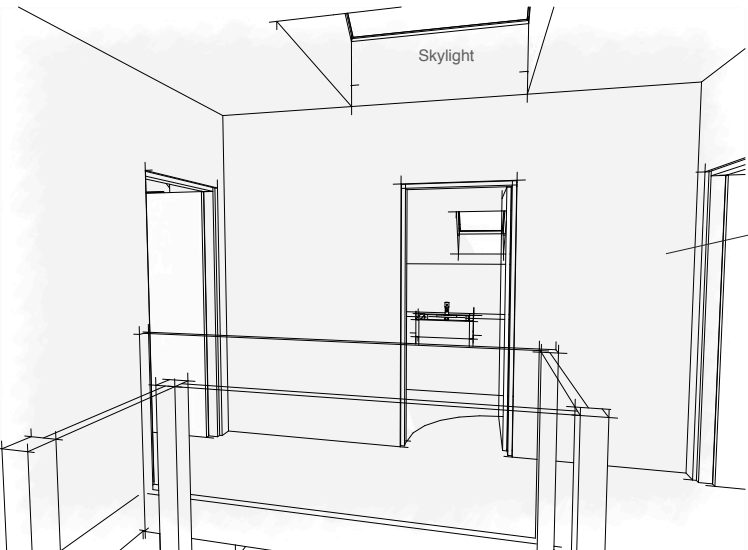

Proposed 3D interior view of the first floor landing

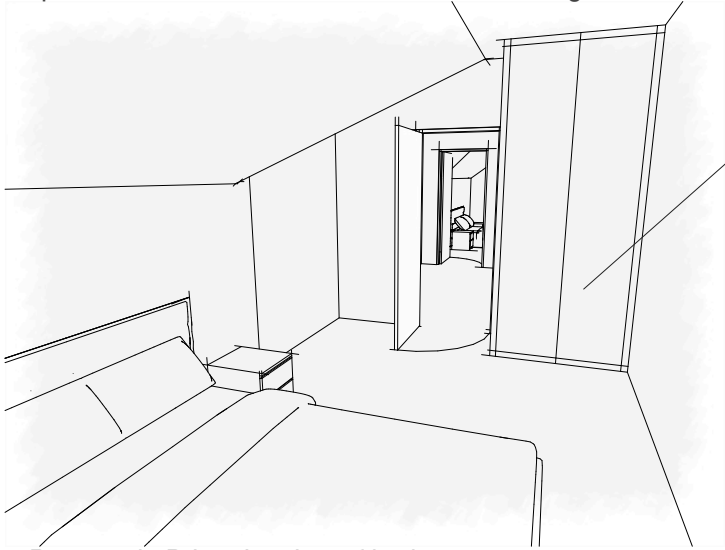


Proposed 3D interior view of bedroom 5

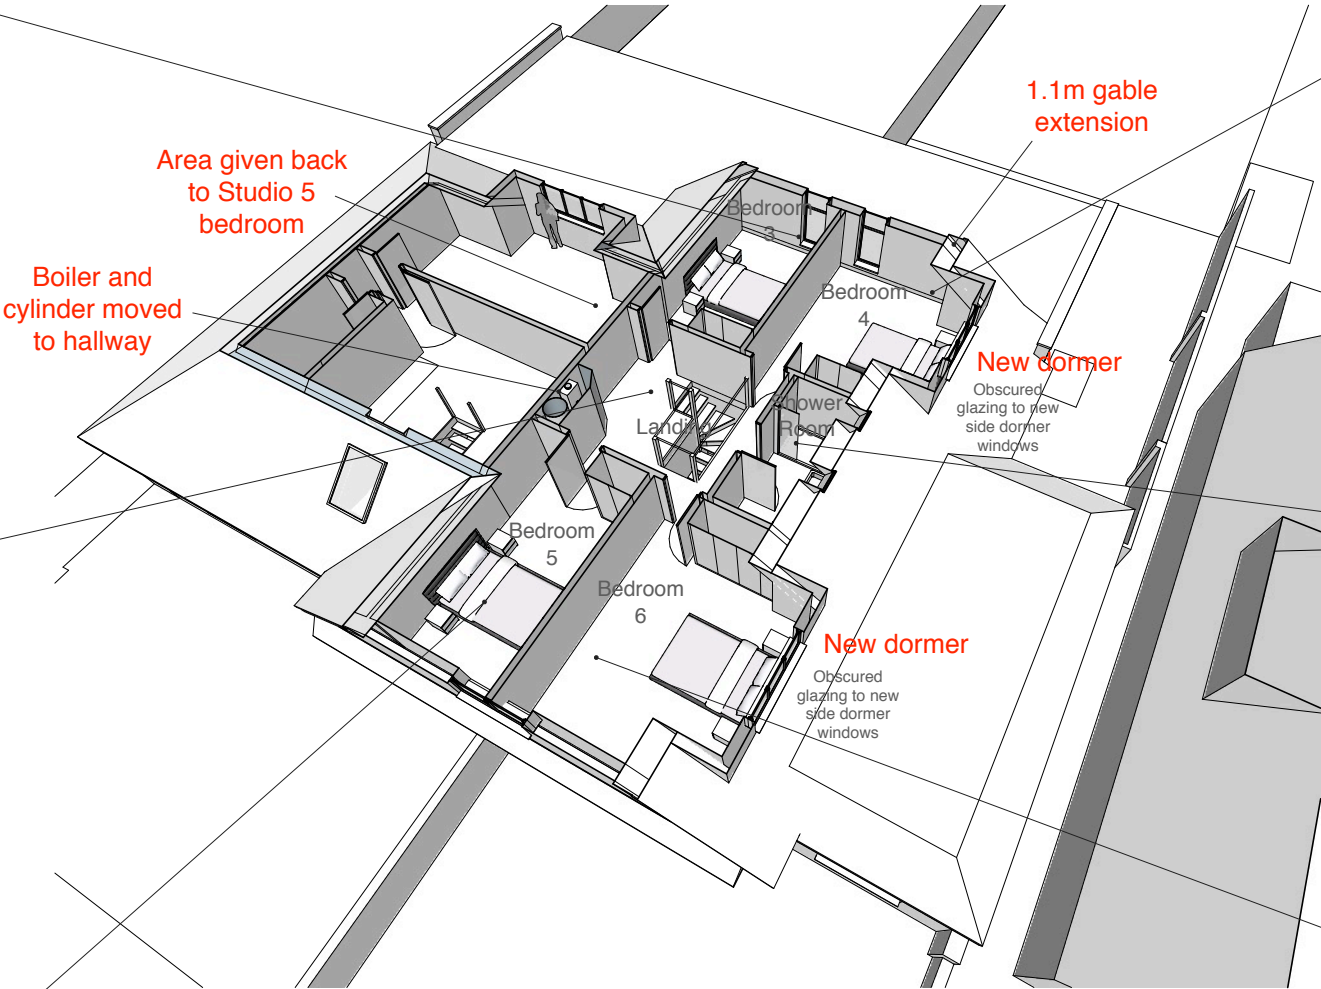


Proposed 3D first floor plan



Proposed 3D interior view of bedroom 4

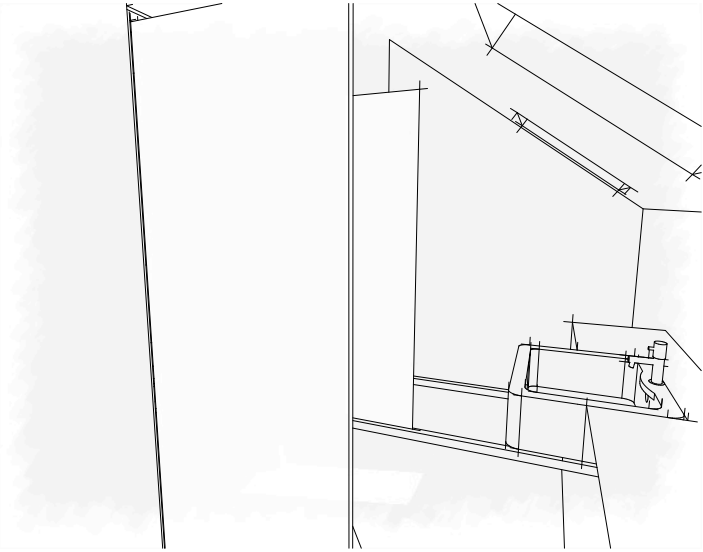

Proposed 3D interior view of the shower room

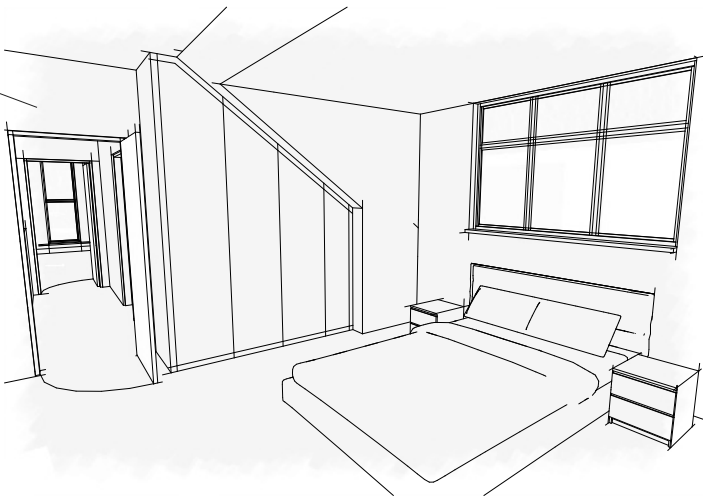

Proposed 3D interior view of bedroom 6

Address	Client	Date
54 Copperfield Avenue, Hillingdon, UB8 3NX	Mr Faisal Raza Ali	November 2018

Drawing Title
Proposed 3D Interior Views

Planning application for two loft dormers, a rear gable extension and rearrangement of the internal loft space

Project no. / Stage /	Drawing no. / Revision
0215- PLA-	57_B
Revision notes:	Drawn by: LW

A - First Issue
D - 08.08.19 - 54A dormer updated, bay reduced in size

MICHAEL OAKES ARCHITECTS LTD.

Michael Oakes (Director) B.A. Hons Arch, Dipl. Arch, Registered Architect
Liam Whitfield B.A. Hons Arch, M.A. Arch

REGISTERED ARCHITECTS, DESIGNERS + ILLUSTRATORS

Telephone: 01895 235089 - E-mail: michaeloakesarchitect@googlemail.com



Internal view from the larger dormer of Studio 4 at 54A Copperfield Ave.
previously approved and now built - 65765/APP/2018/4274



Photos of the recently approved and built enlarged rear dormer at 54A Copperfield Ave.
Photos taken 07.08.19



Address	Client	Date
54 Copperfield Avenue, Hillingdon, UB8 3NX	Mr Faisal Raza Ali	November 2018

Drawing Title
Proposed 3D Interior Views and Site Photos

Planning application for two loft dormers, a
rear gable extension and rearrangement of
the internal loft space

Project no. / Stage /	Drawing no. / Revision
0215- PLA-	58_A
Revision notes:	Drawn by: LW
A - First Issue	