



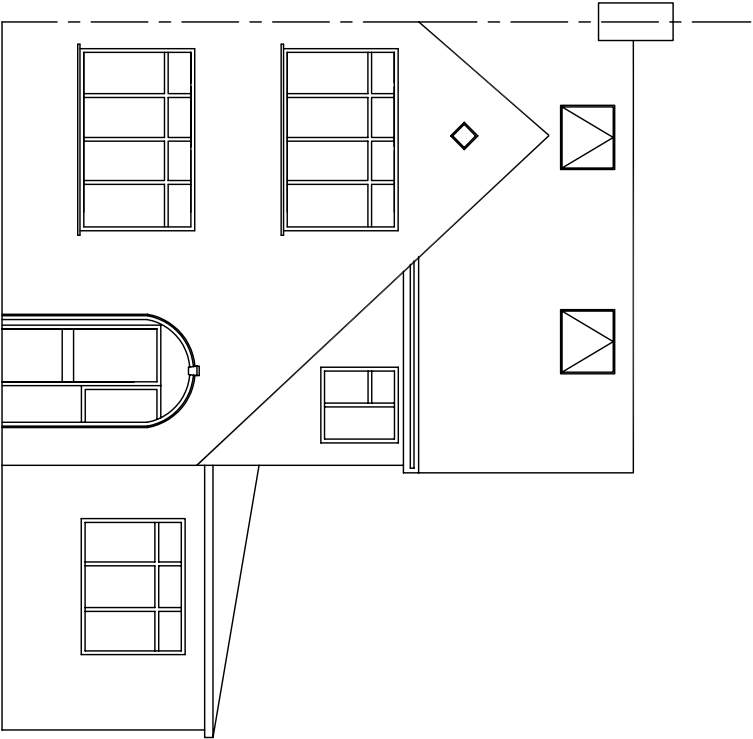


EXISTING FRONT ELEVATION




EXISTING REAR ELEVATION

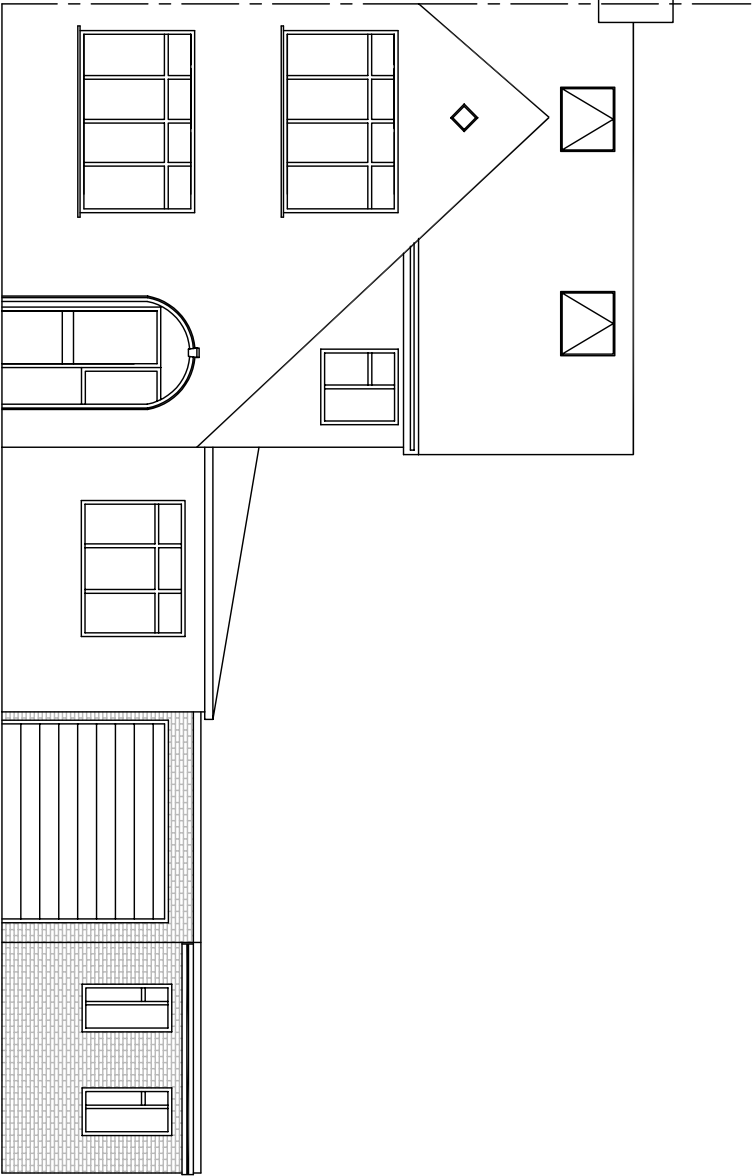

PROPOSED FRONT ELEVATION

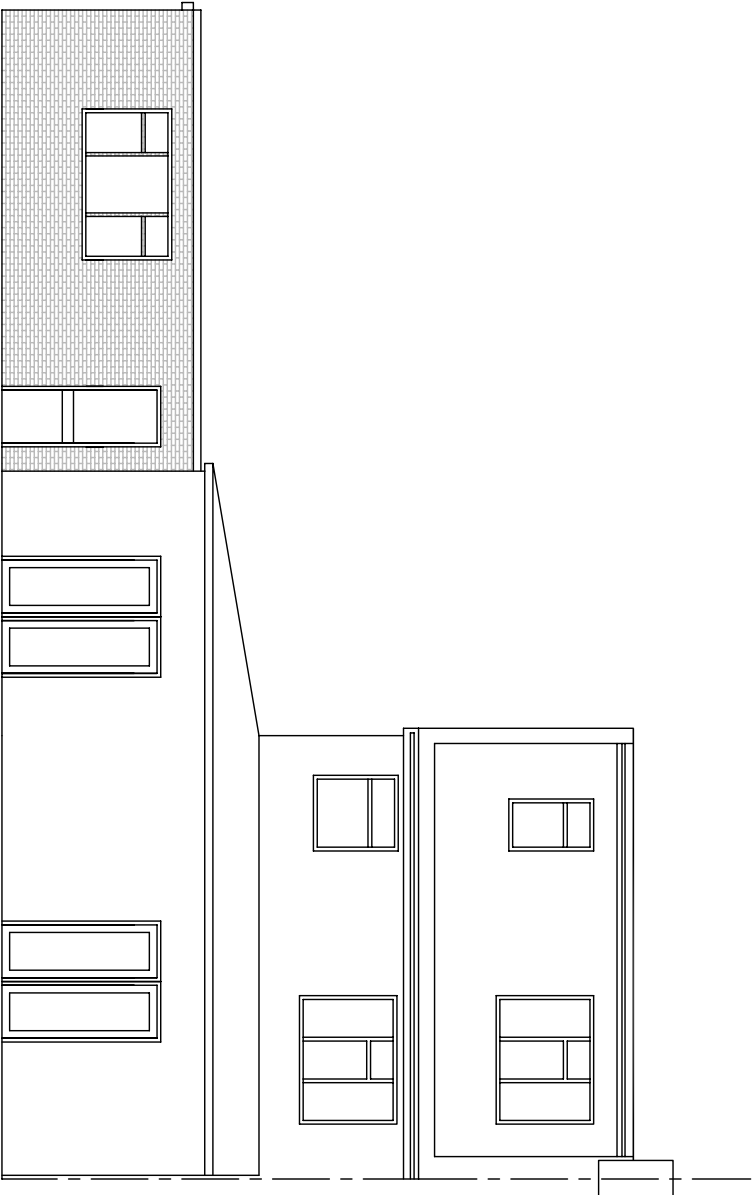

PROPOSED REAR ELEVATION

 

Scale bar 1:100

Project PROPOSED SINGLE STOREY SIDE GARAGE AT 87 WIMBORNE AVENUE HAYES UB4 0HH	
Drawing Title FRONT AND REAR ELEVATIONS	
Scale 1:100	
Date SEPTEMBER 2026	
Drawing No. 87/WA/02	