
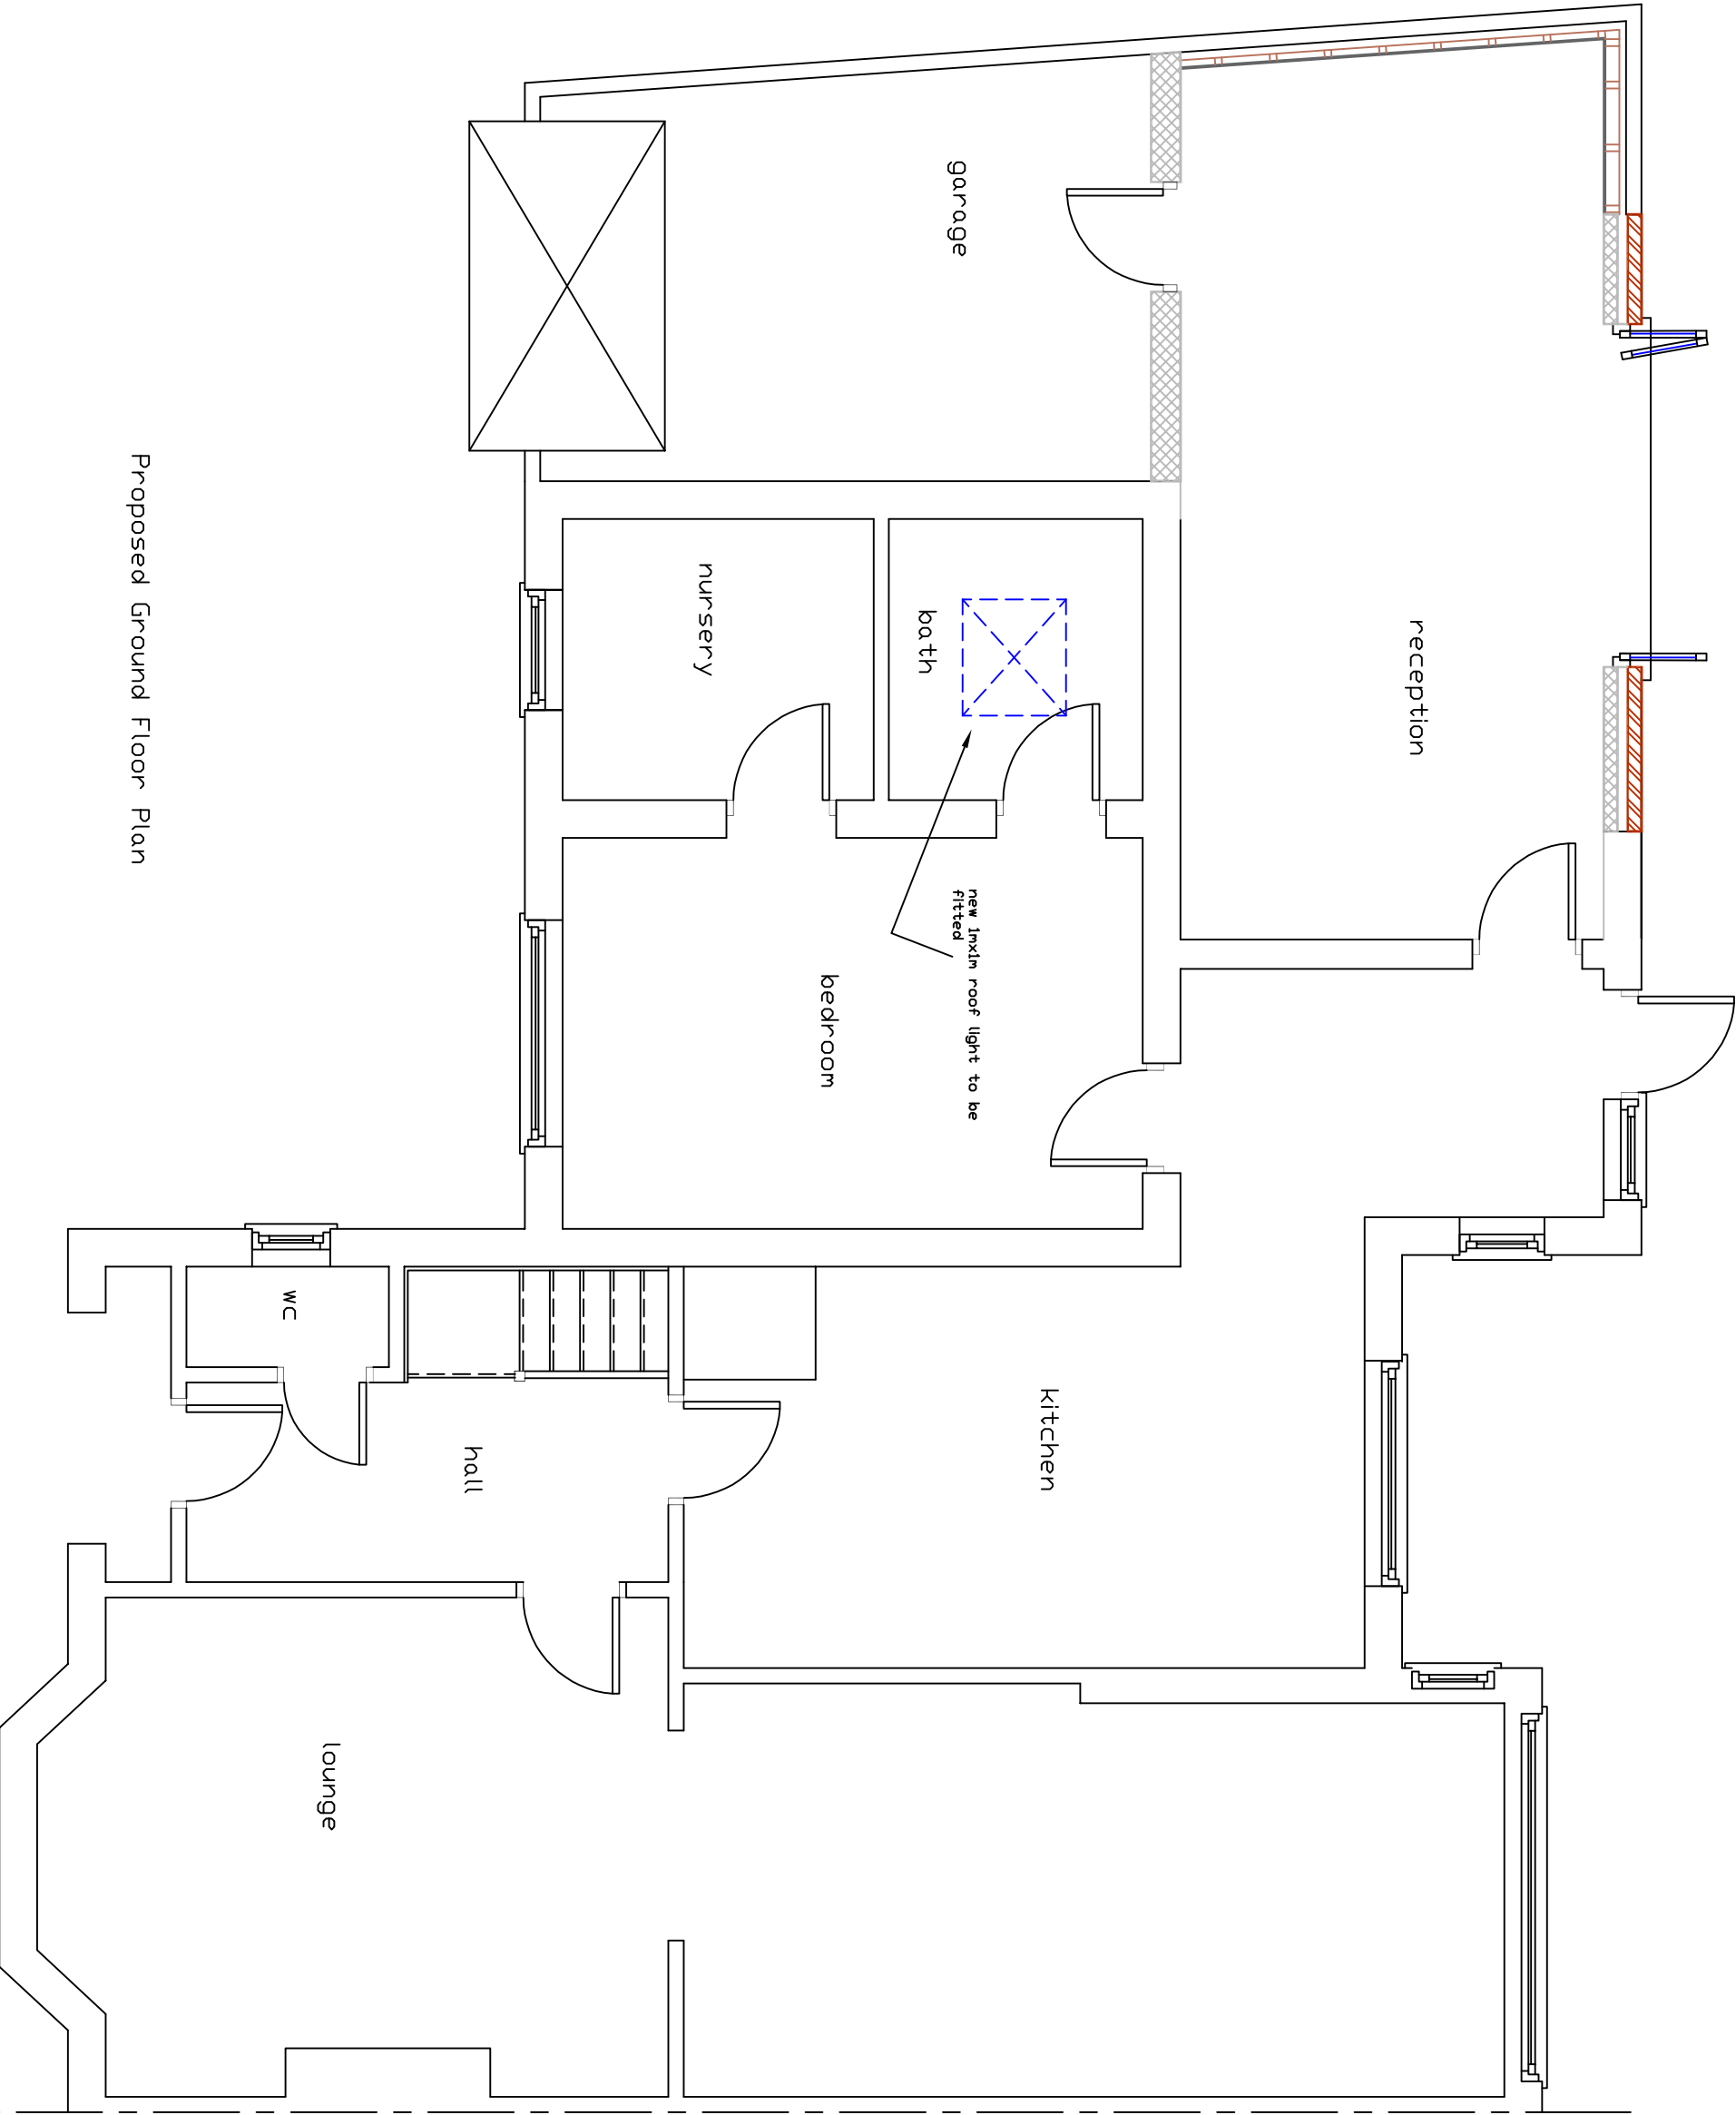


HILLINGDON

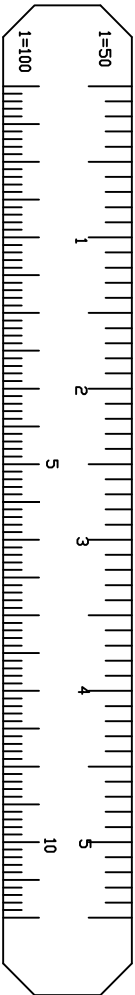

Proposed Ground Floor Plan

- KEY
- STUD PARTITION
 - BRICKWORK
 - BLOCKWORK
 - TILED ROOF

Proposed
& Extension
to
5 Kent Gardens
Ruship
HA4 8RX

for
Mrs Thompson
Tel No
scale = 1 - 50

Dwg No
KERG-501

R+A DESIGN

R+A DESIGN
243 HAYDONS RD
WIMBLEDON
LONDON
SW19 8TY
07894909091
roy@randesign.com