




0 1 2 3 4 5 6 7 8 9 10
SCALE 1:50

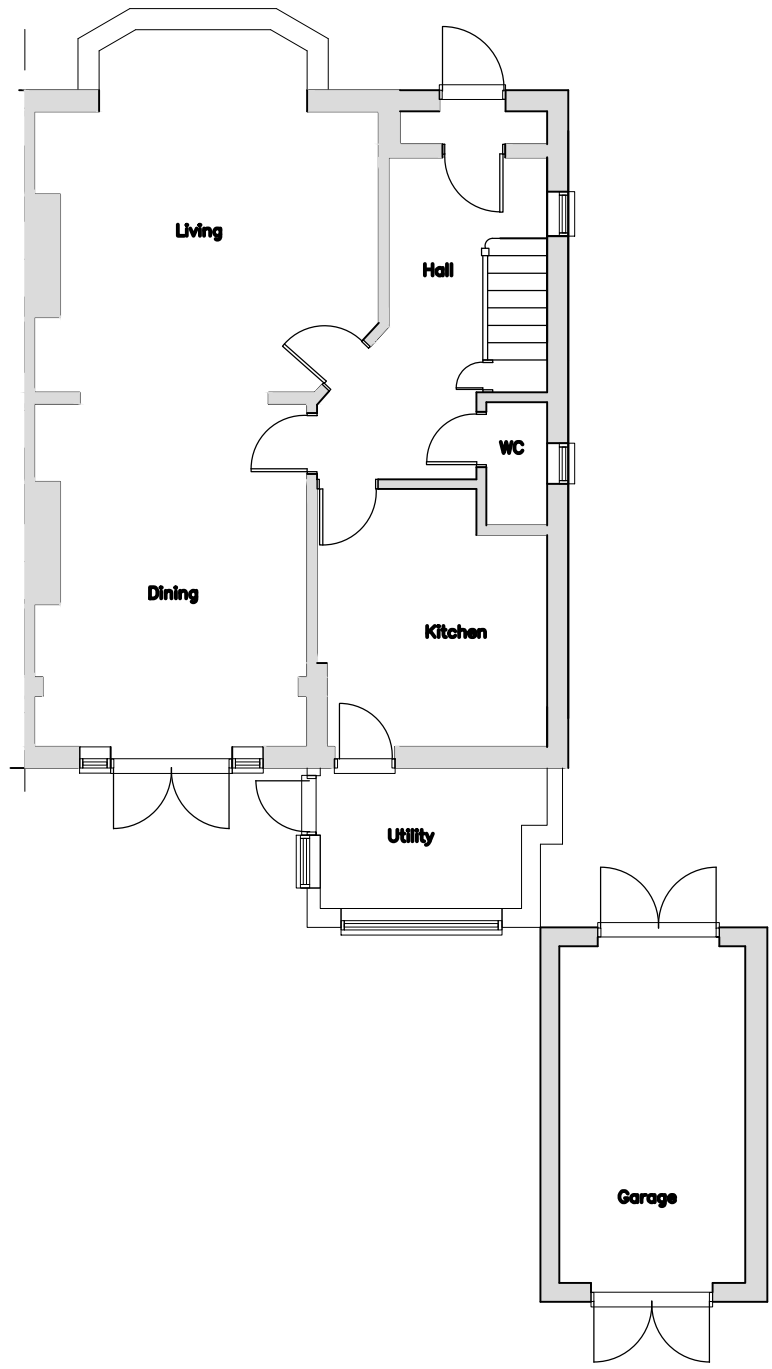

EXISTING GROUND FLOOR PLAN
1:100

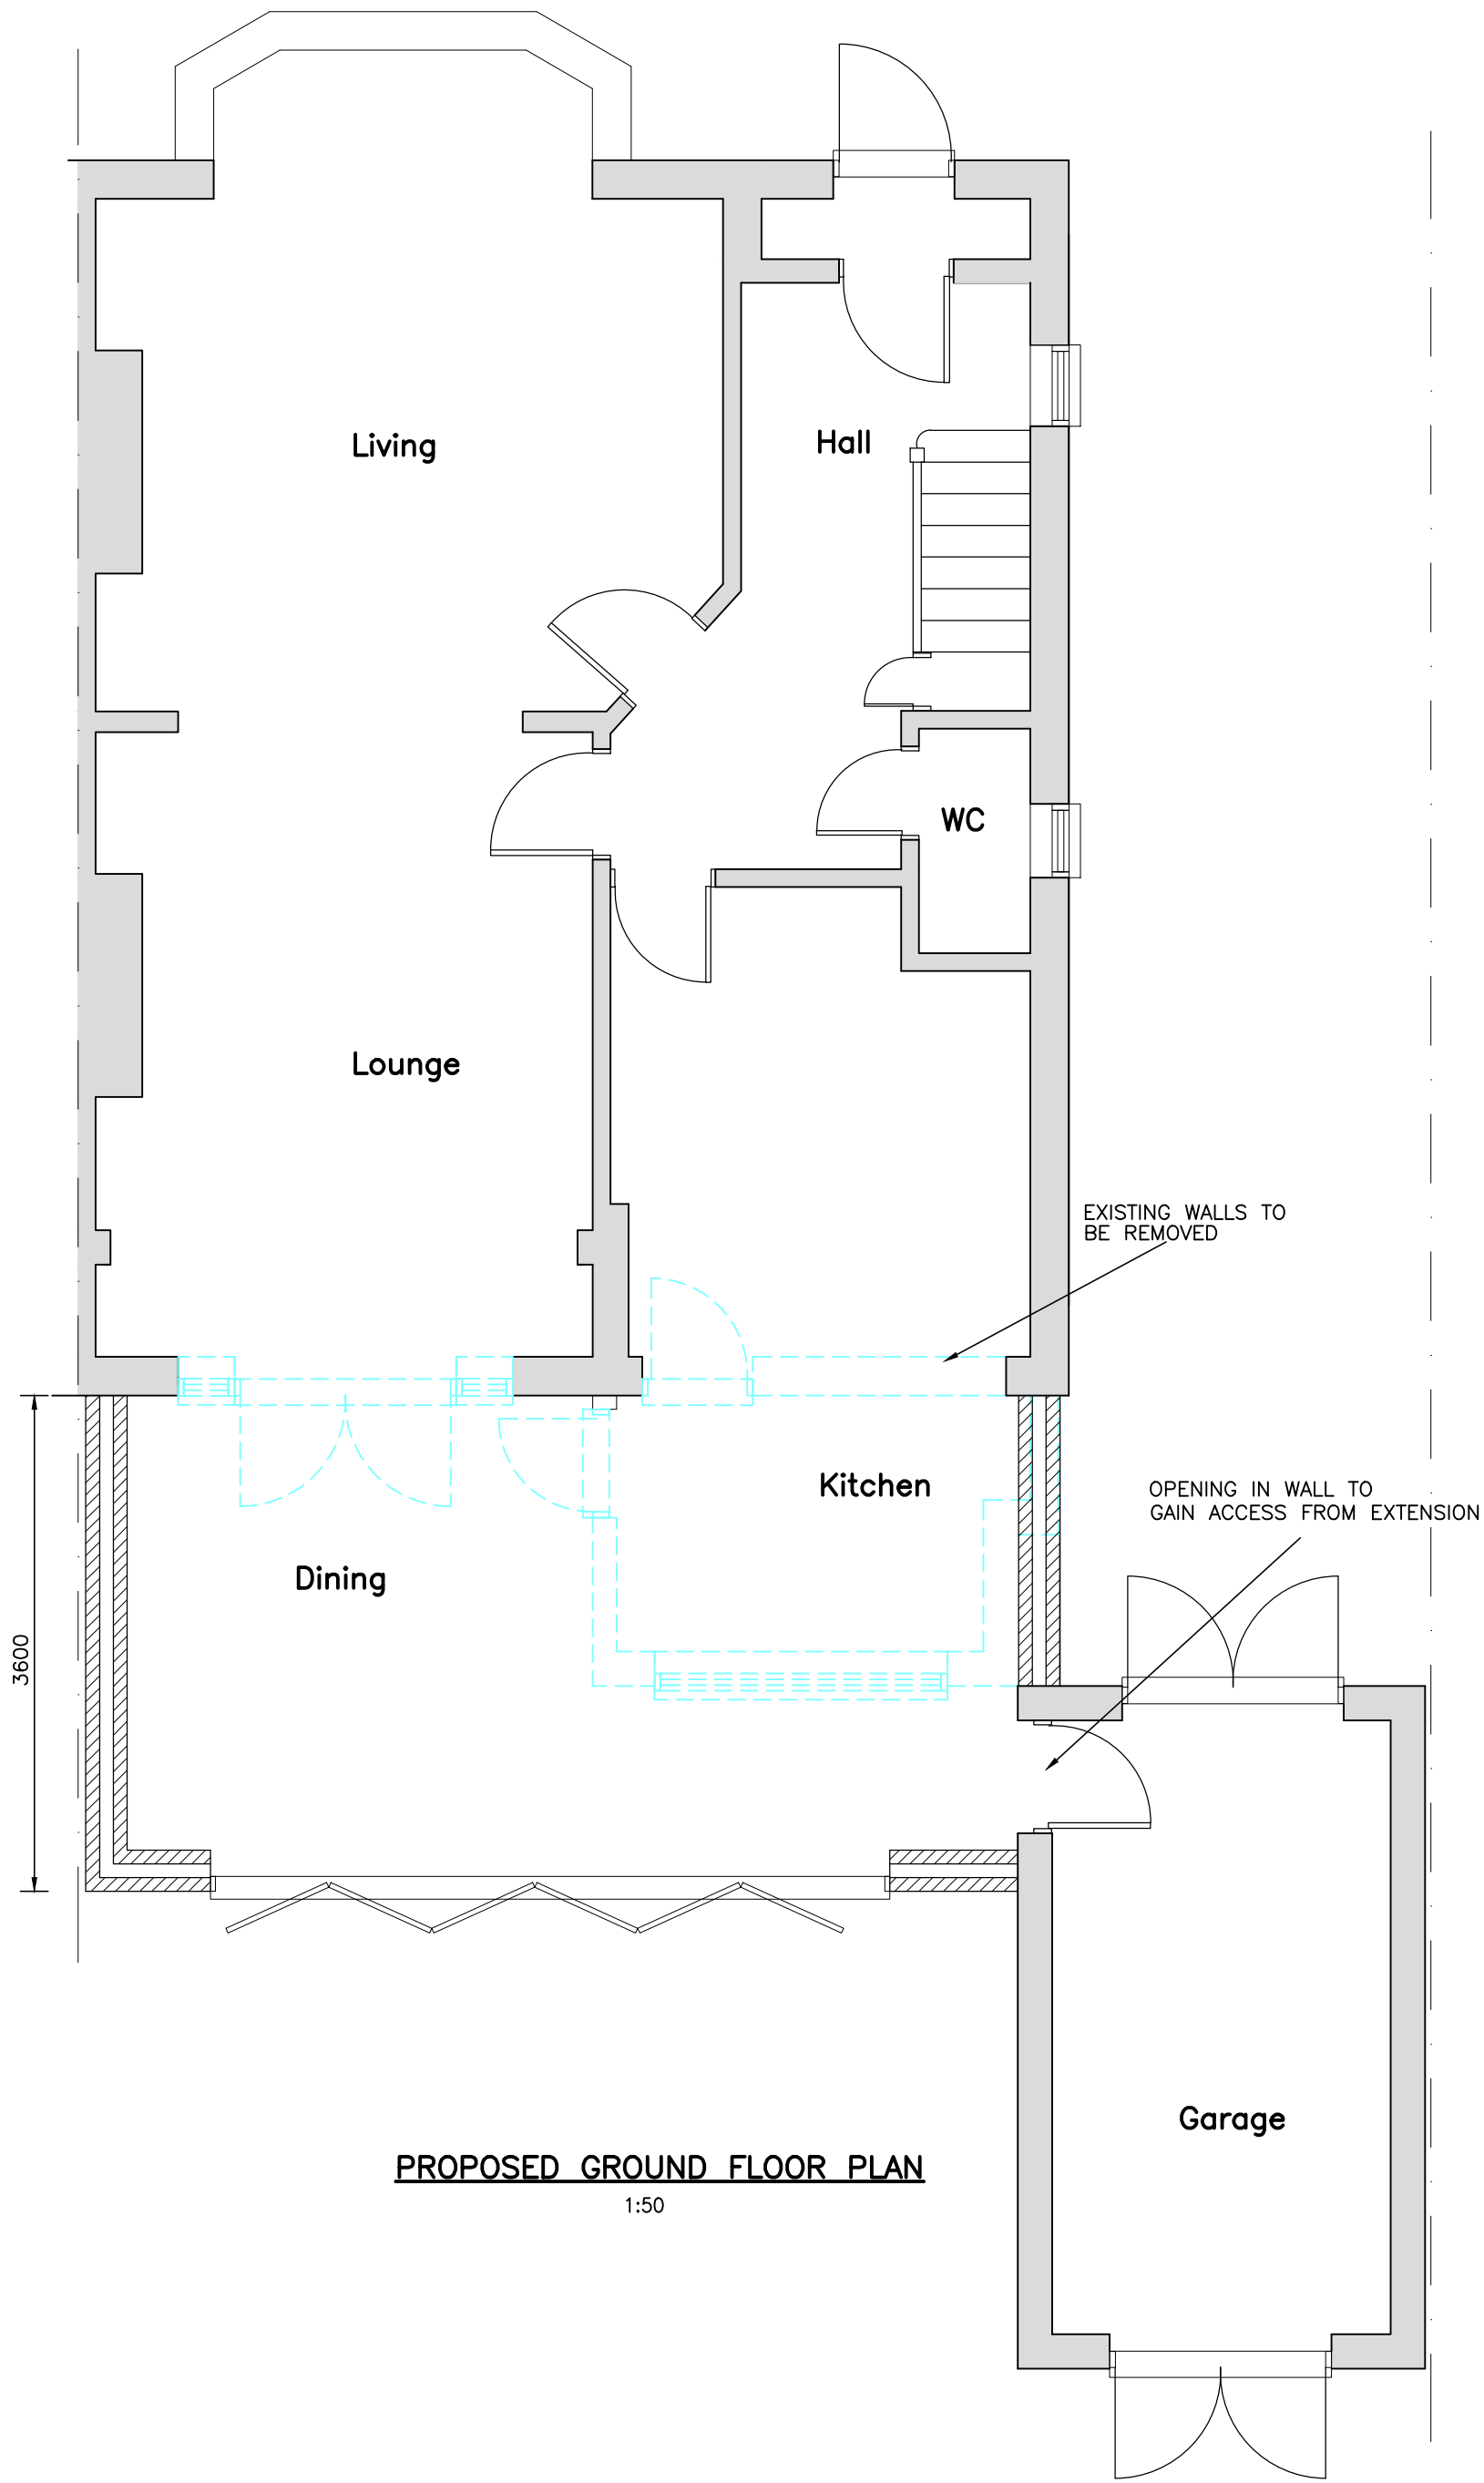


PROPOSED GROUND FLOOR PLAN
1:50

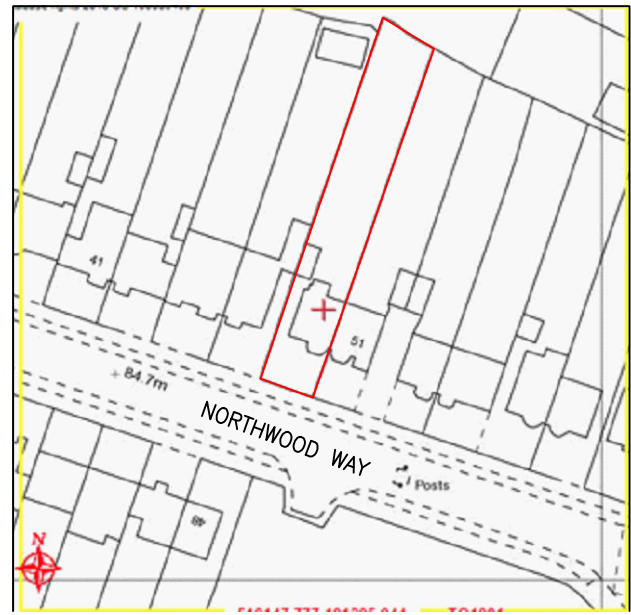


SITE LOCATION PLAN
1:1250




EXISTING SIDE ELEVATION
1:100

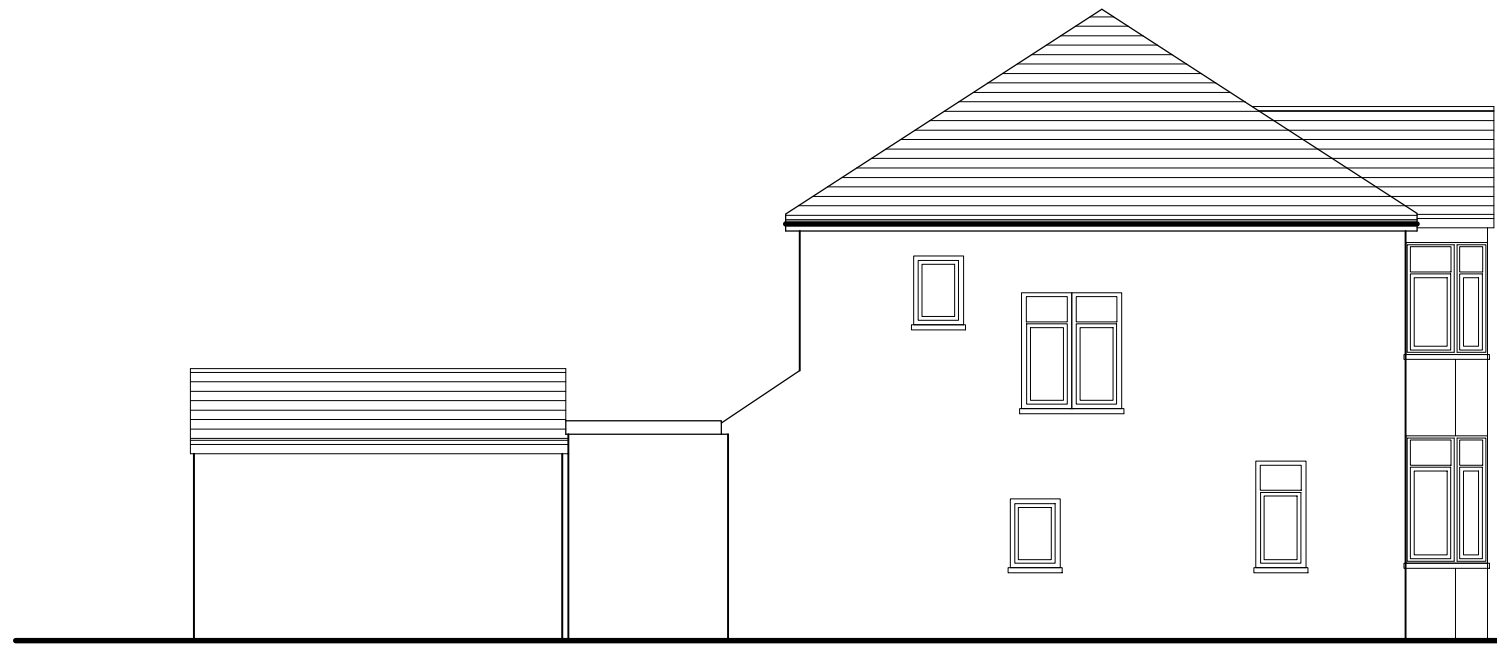


EXISTING SIDE ELEVATION
1:100

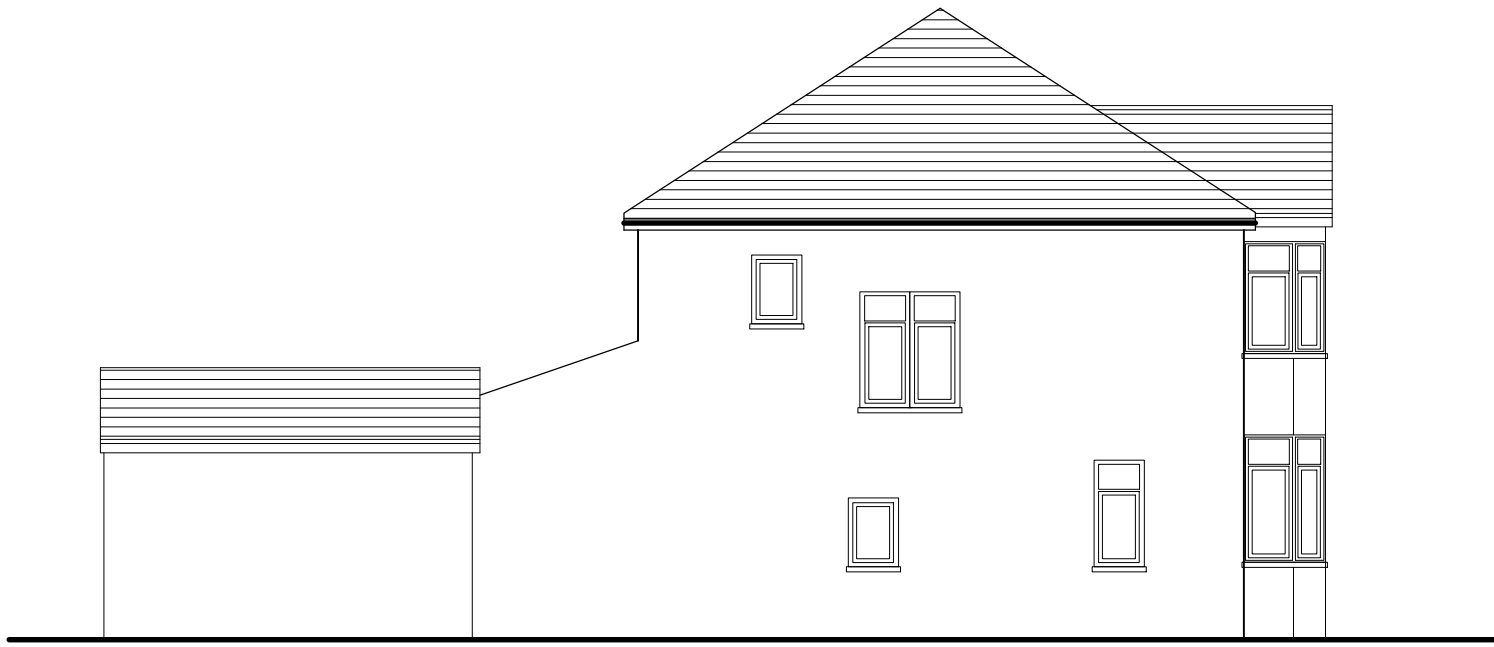

PROPOSED SIDE ELEVATION
1:100

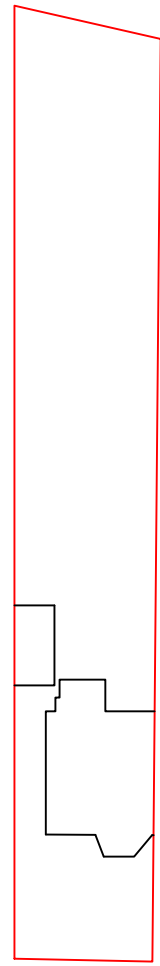

EXISTING BLOCK PLAN
1:500

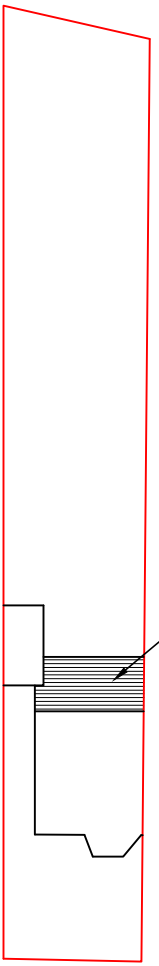


PROPOSED BLOCK PLAN
1:500



EXISTING REAR ELEVATION
1:100



PROPOSED REAR ELEVATION
1:100

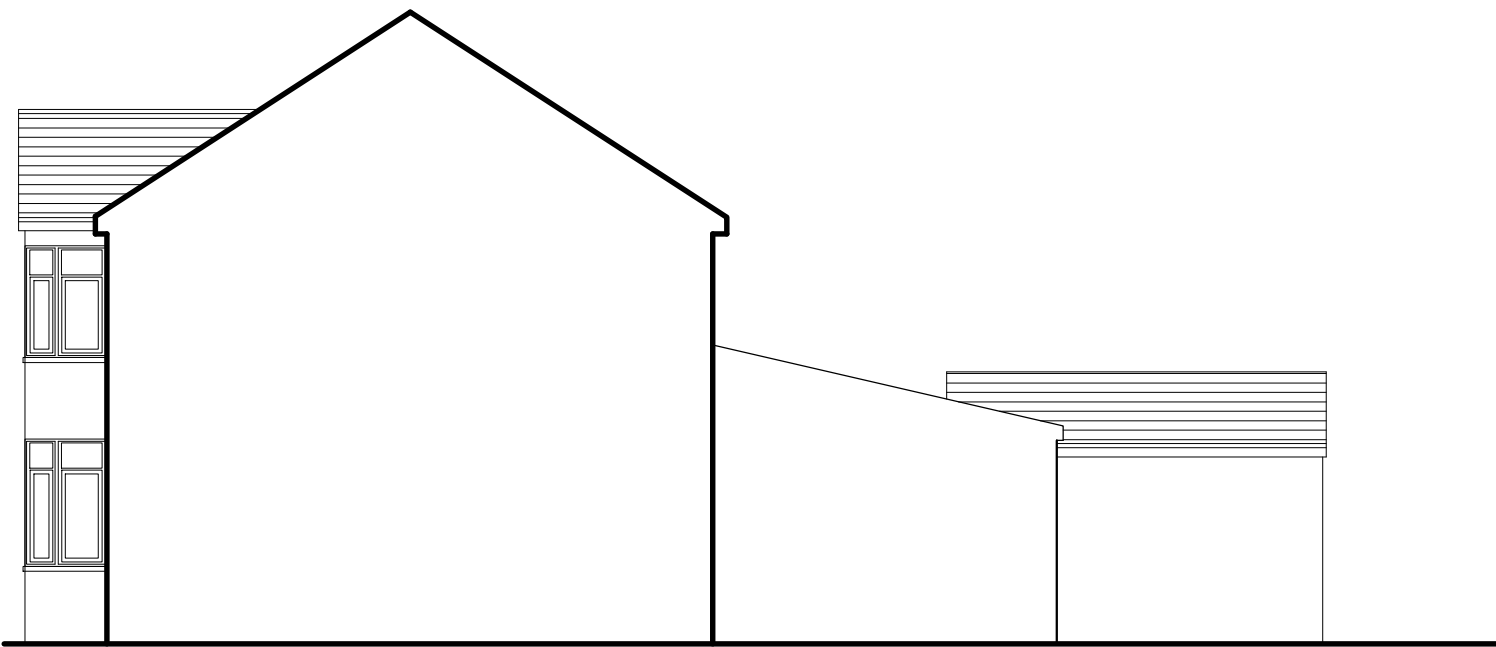

PROPOSED SIDE ELEVATION
1:100

Rev	Description	Date
RESIDENTIAL BUILDING SOLUTIONS LTD ARCHITECTURAL, STRUCTURAL & PARTY WALL SERVICES 21 CLIFTON AVENUE, STANMORE, MIDDLESEX, HA72HR T: 07807 234 683 E: info@rbslondon.co.uk W: www.rbslondon.co.uk This drawing is property of Residential Building Solutions Ltd. The information it contains is copyright and is not to be copied or used without prior permission.		
Project PROPOSED SINGLE STOREY REAR EXTENSION 49 NORTHWOOD WAY NORTHWOOD HA6 1AU		
Drawing EXISTING/PROPOSED PLANS/ELEV		
Drawn RBS	Checked	
Scale A1@1:50	Date OCT 2018	
Stage	Drg. No. 49NW/P01	Rev A