

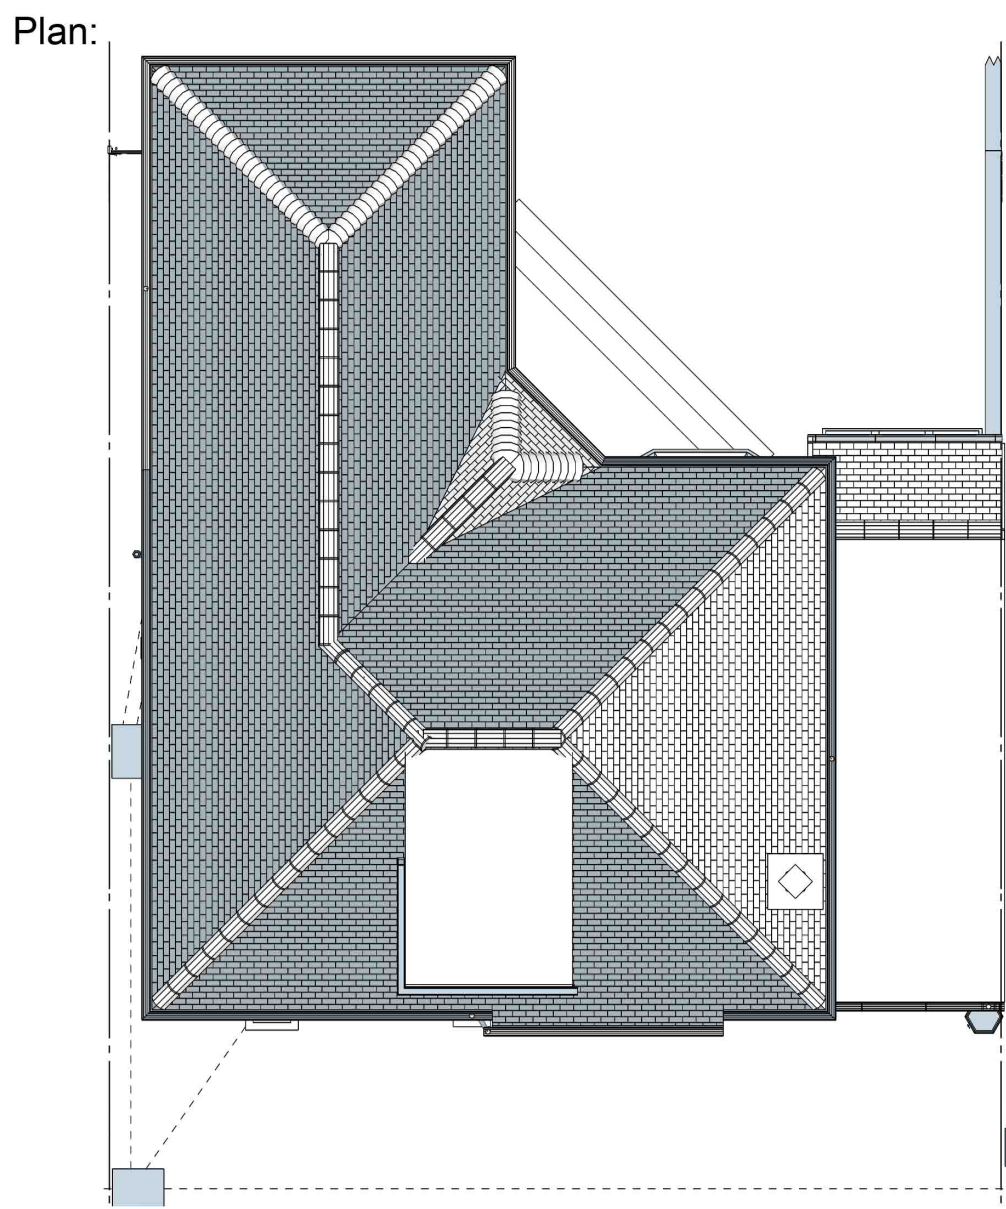
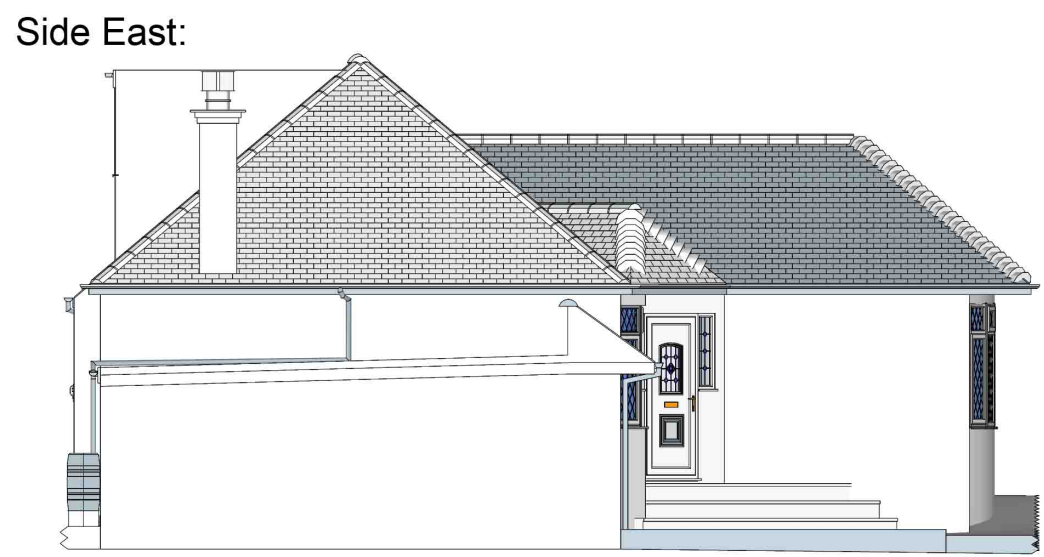
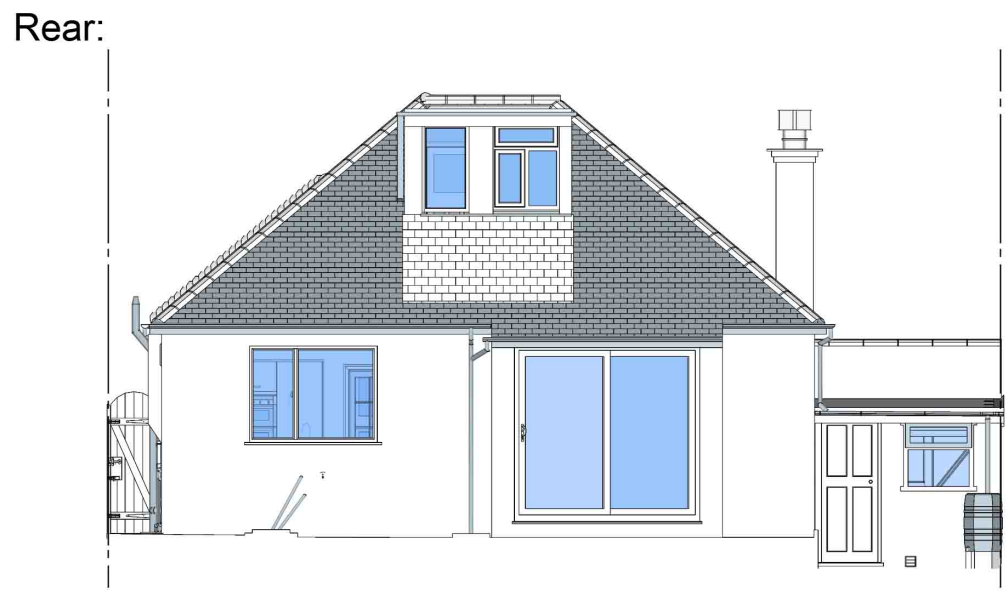


Existing elevations (scale 1:100)

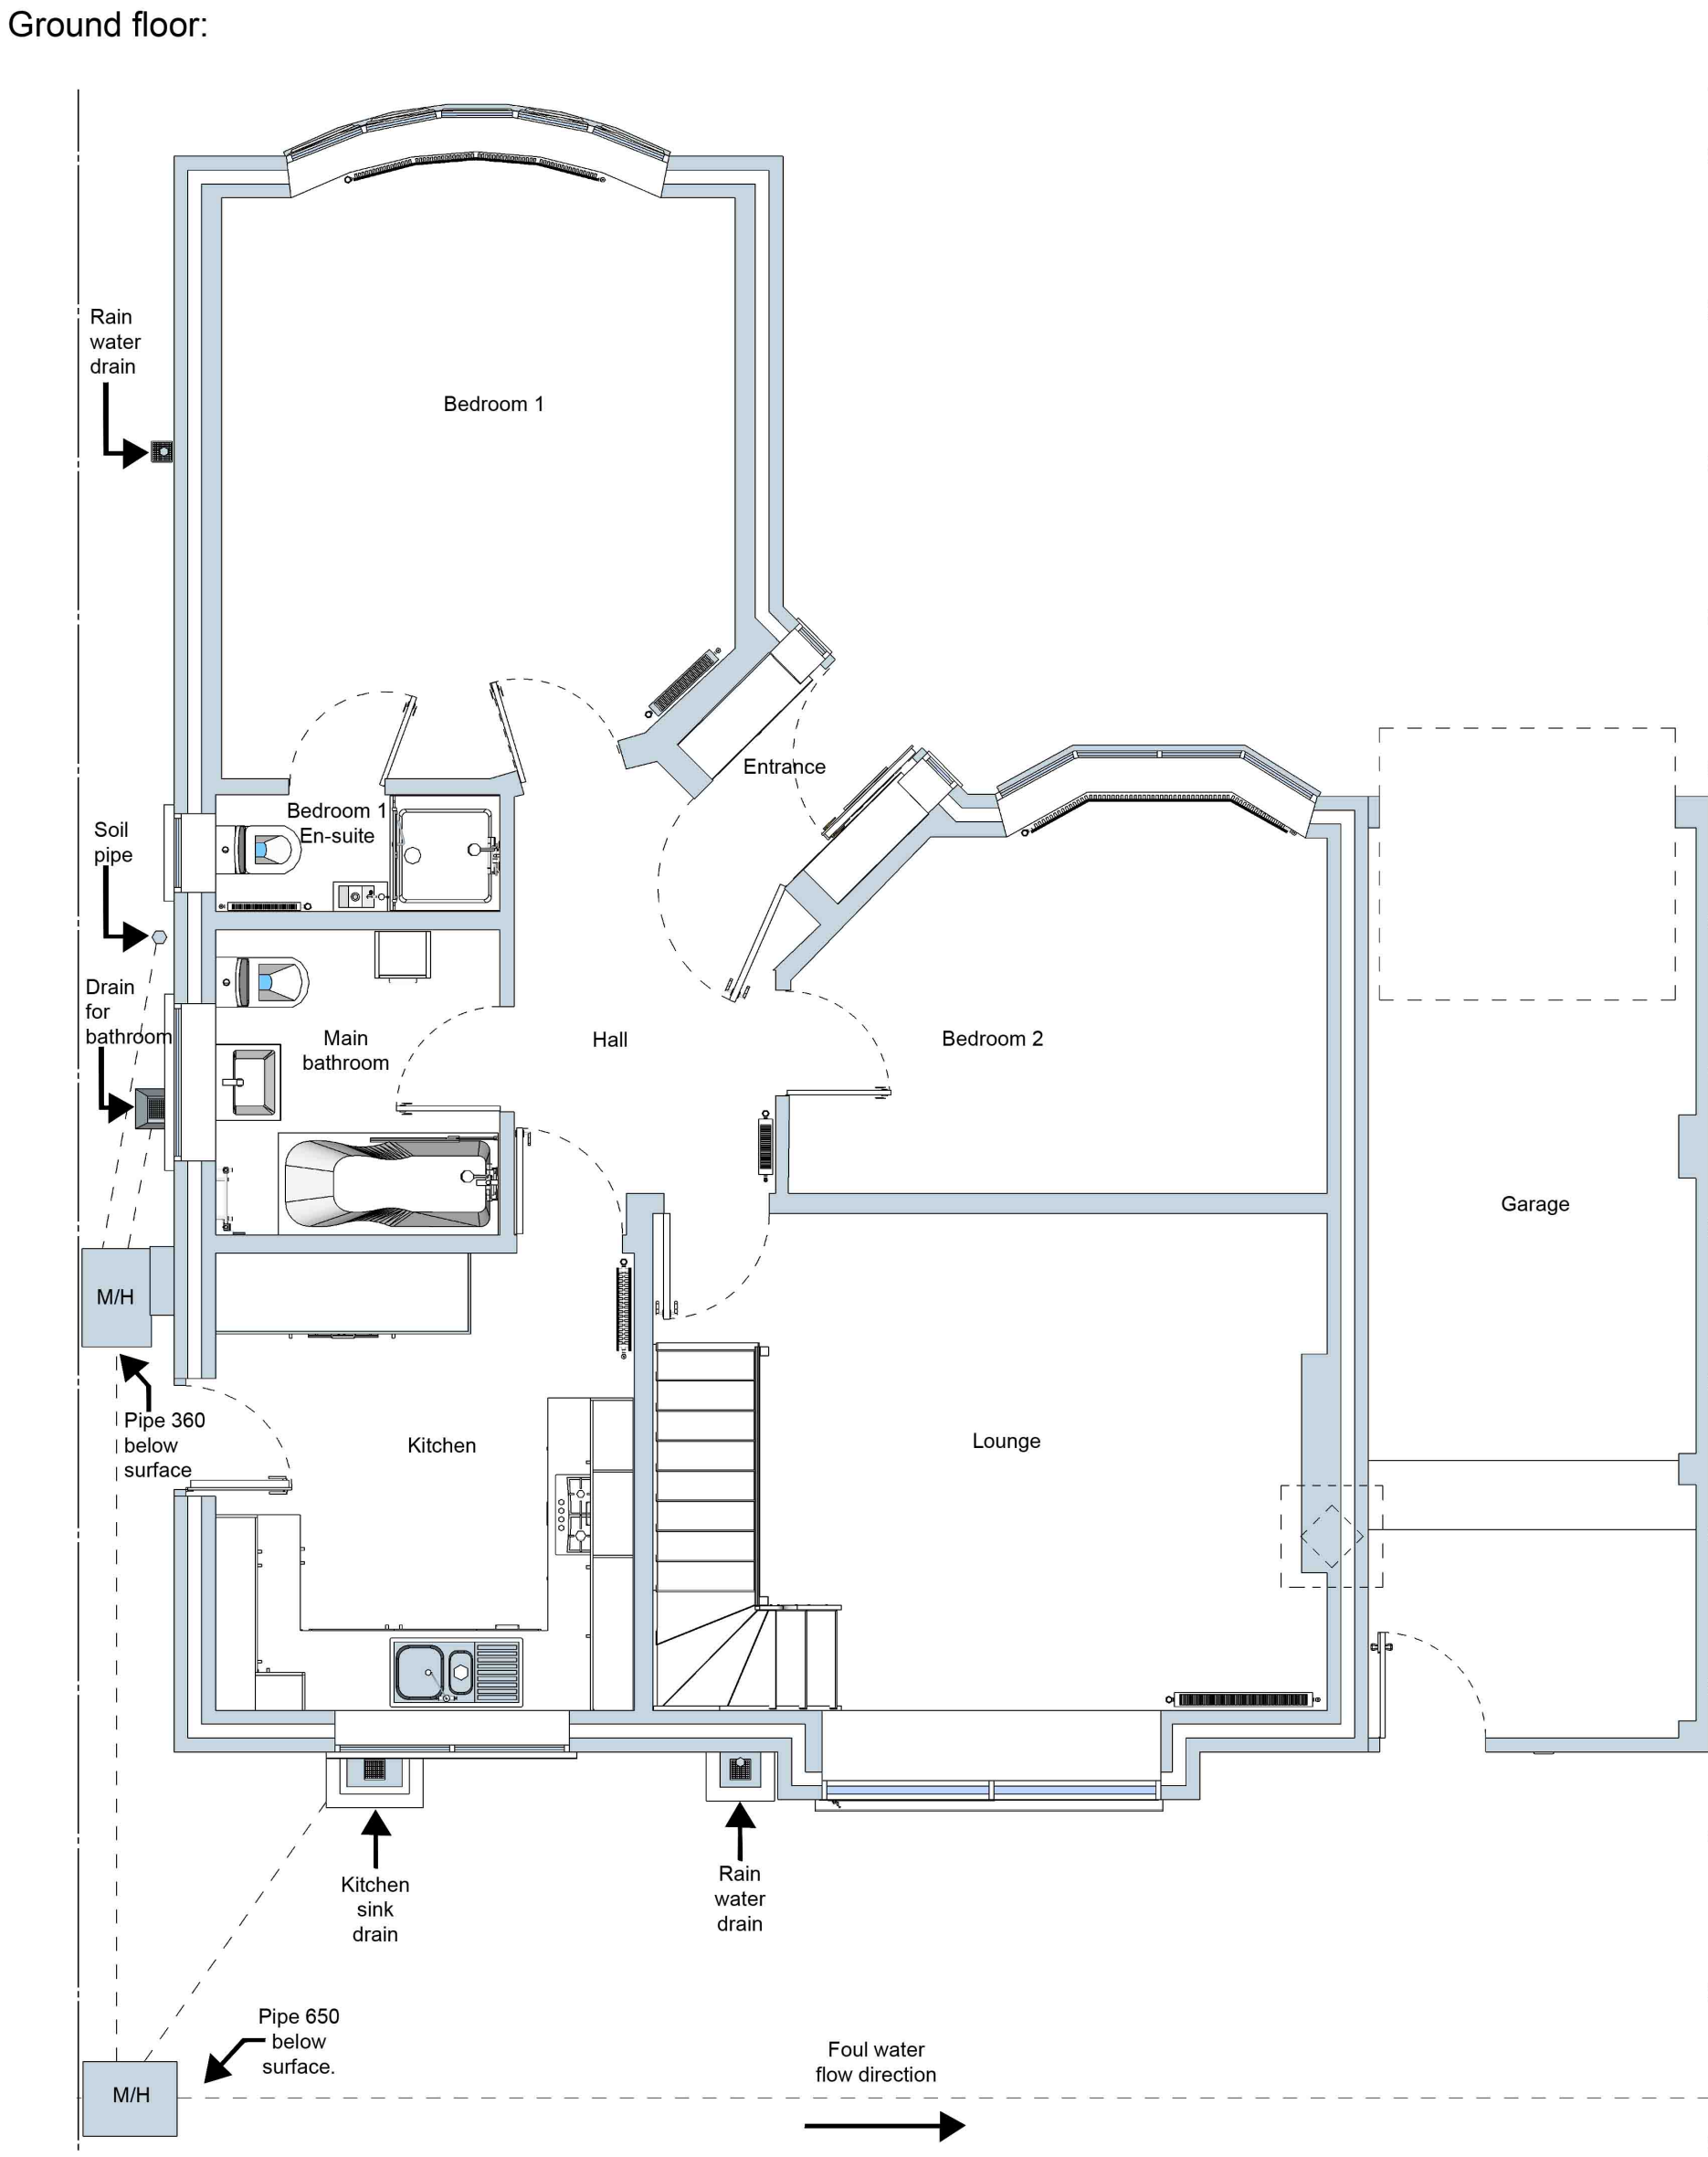

Existing floor plans (scale 1:50)

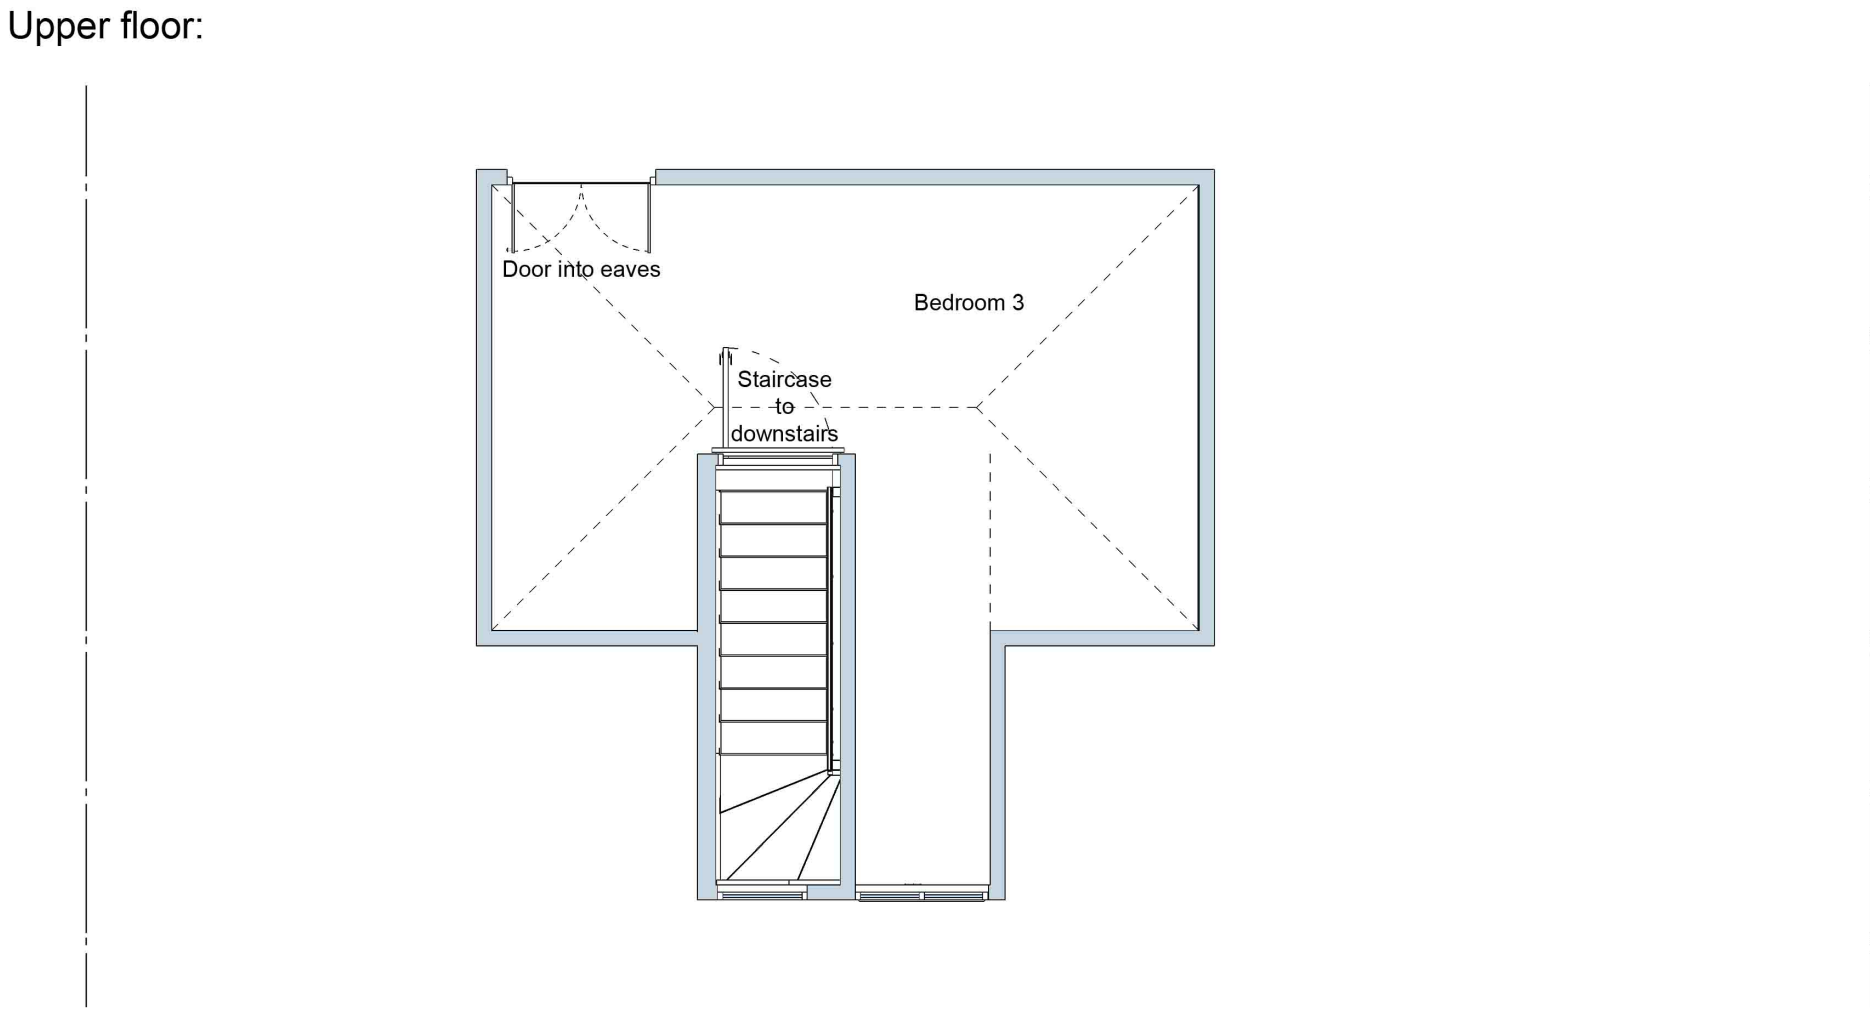


Site/block plan (scale 1:500)



Hillside Crescent street scene (wide-angled lens photos)



3-D (not to scale)

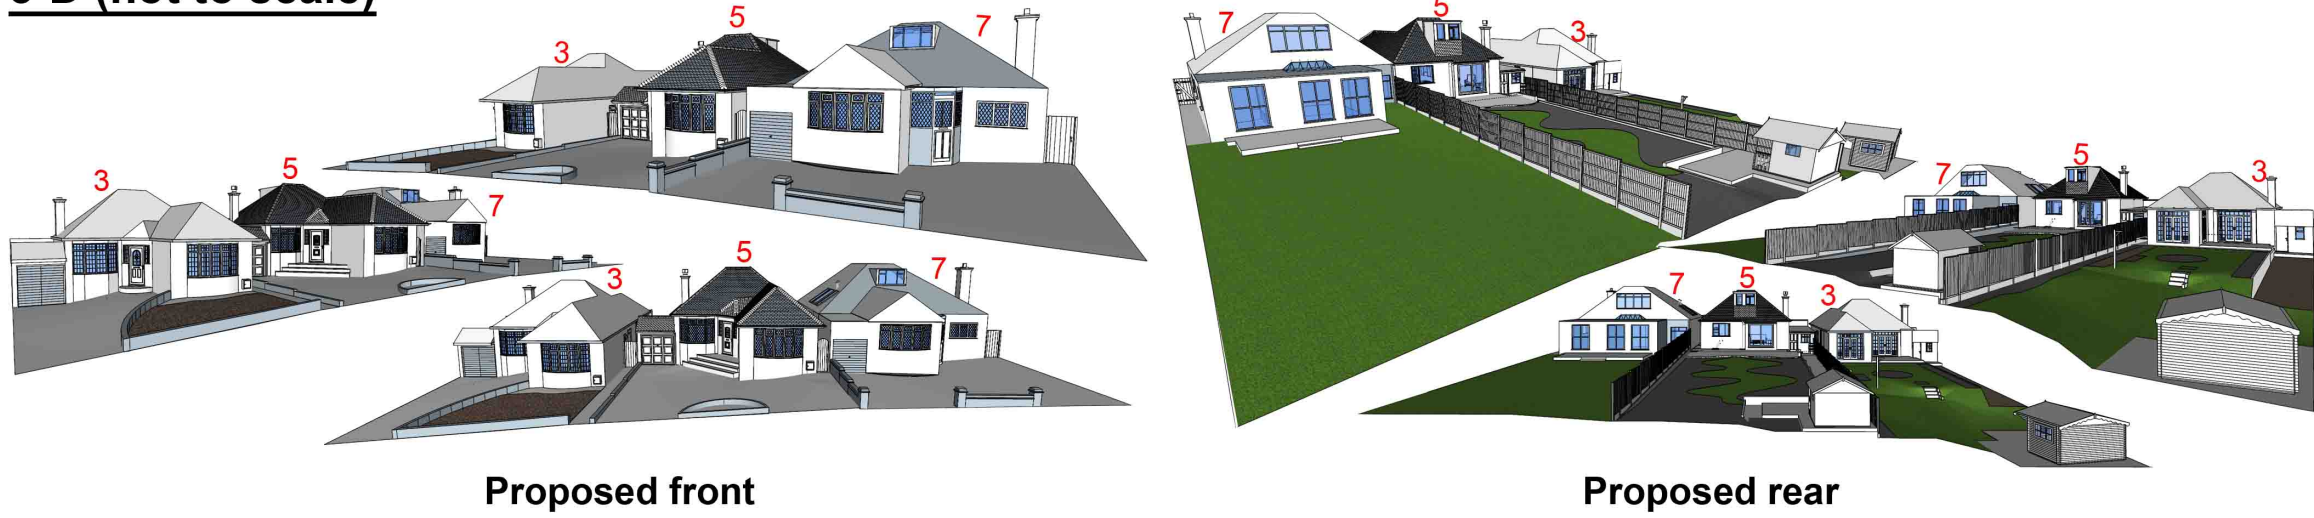

Scale bars

0 1 2 3m
1:50 @ A1

0 1 2 3 4 5m
1:100 @ A1

0 5 10 15 20 25m
1:500 @ A1

Existing

Elevations, location plan, and 3-D perspectives.
5 Hillside Crescent, Northwood Hills, HA6 1RP.
27th May 2020.

Drawing number

5HC-EXIST-002