


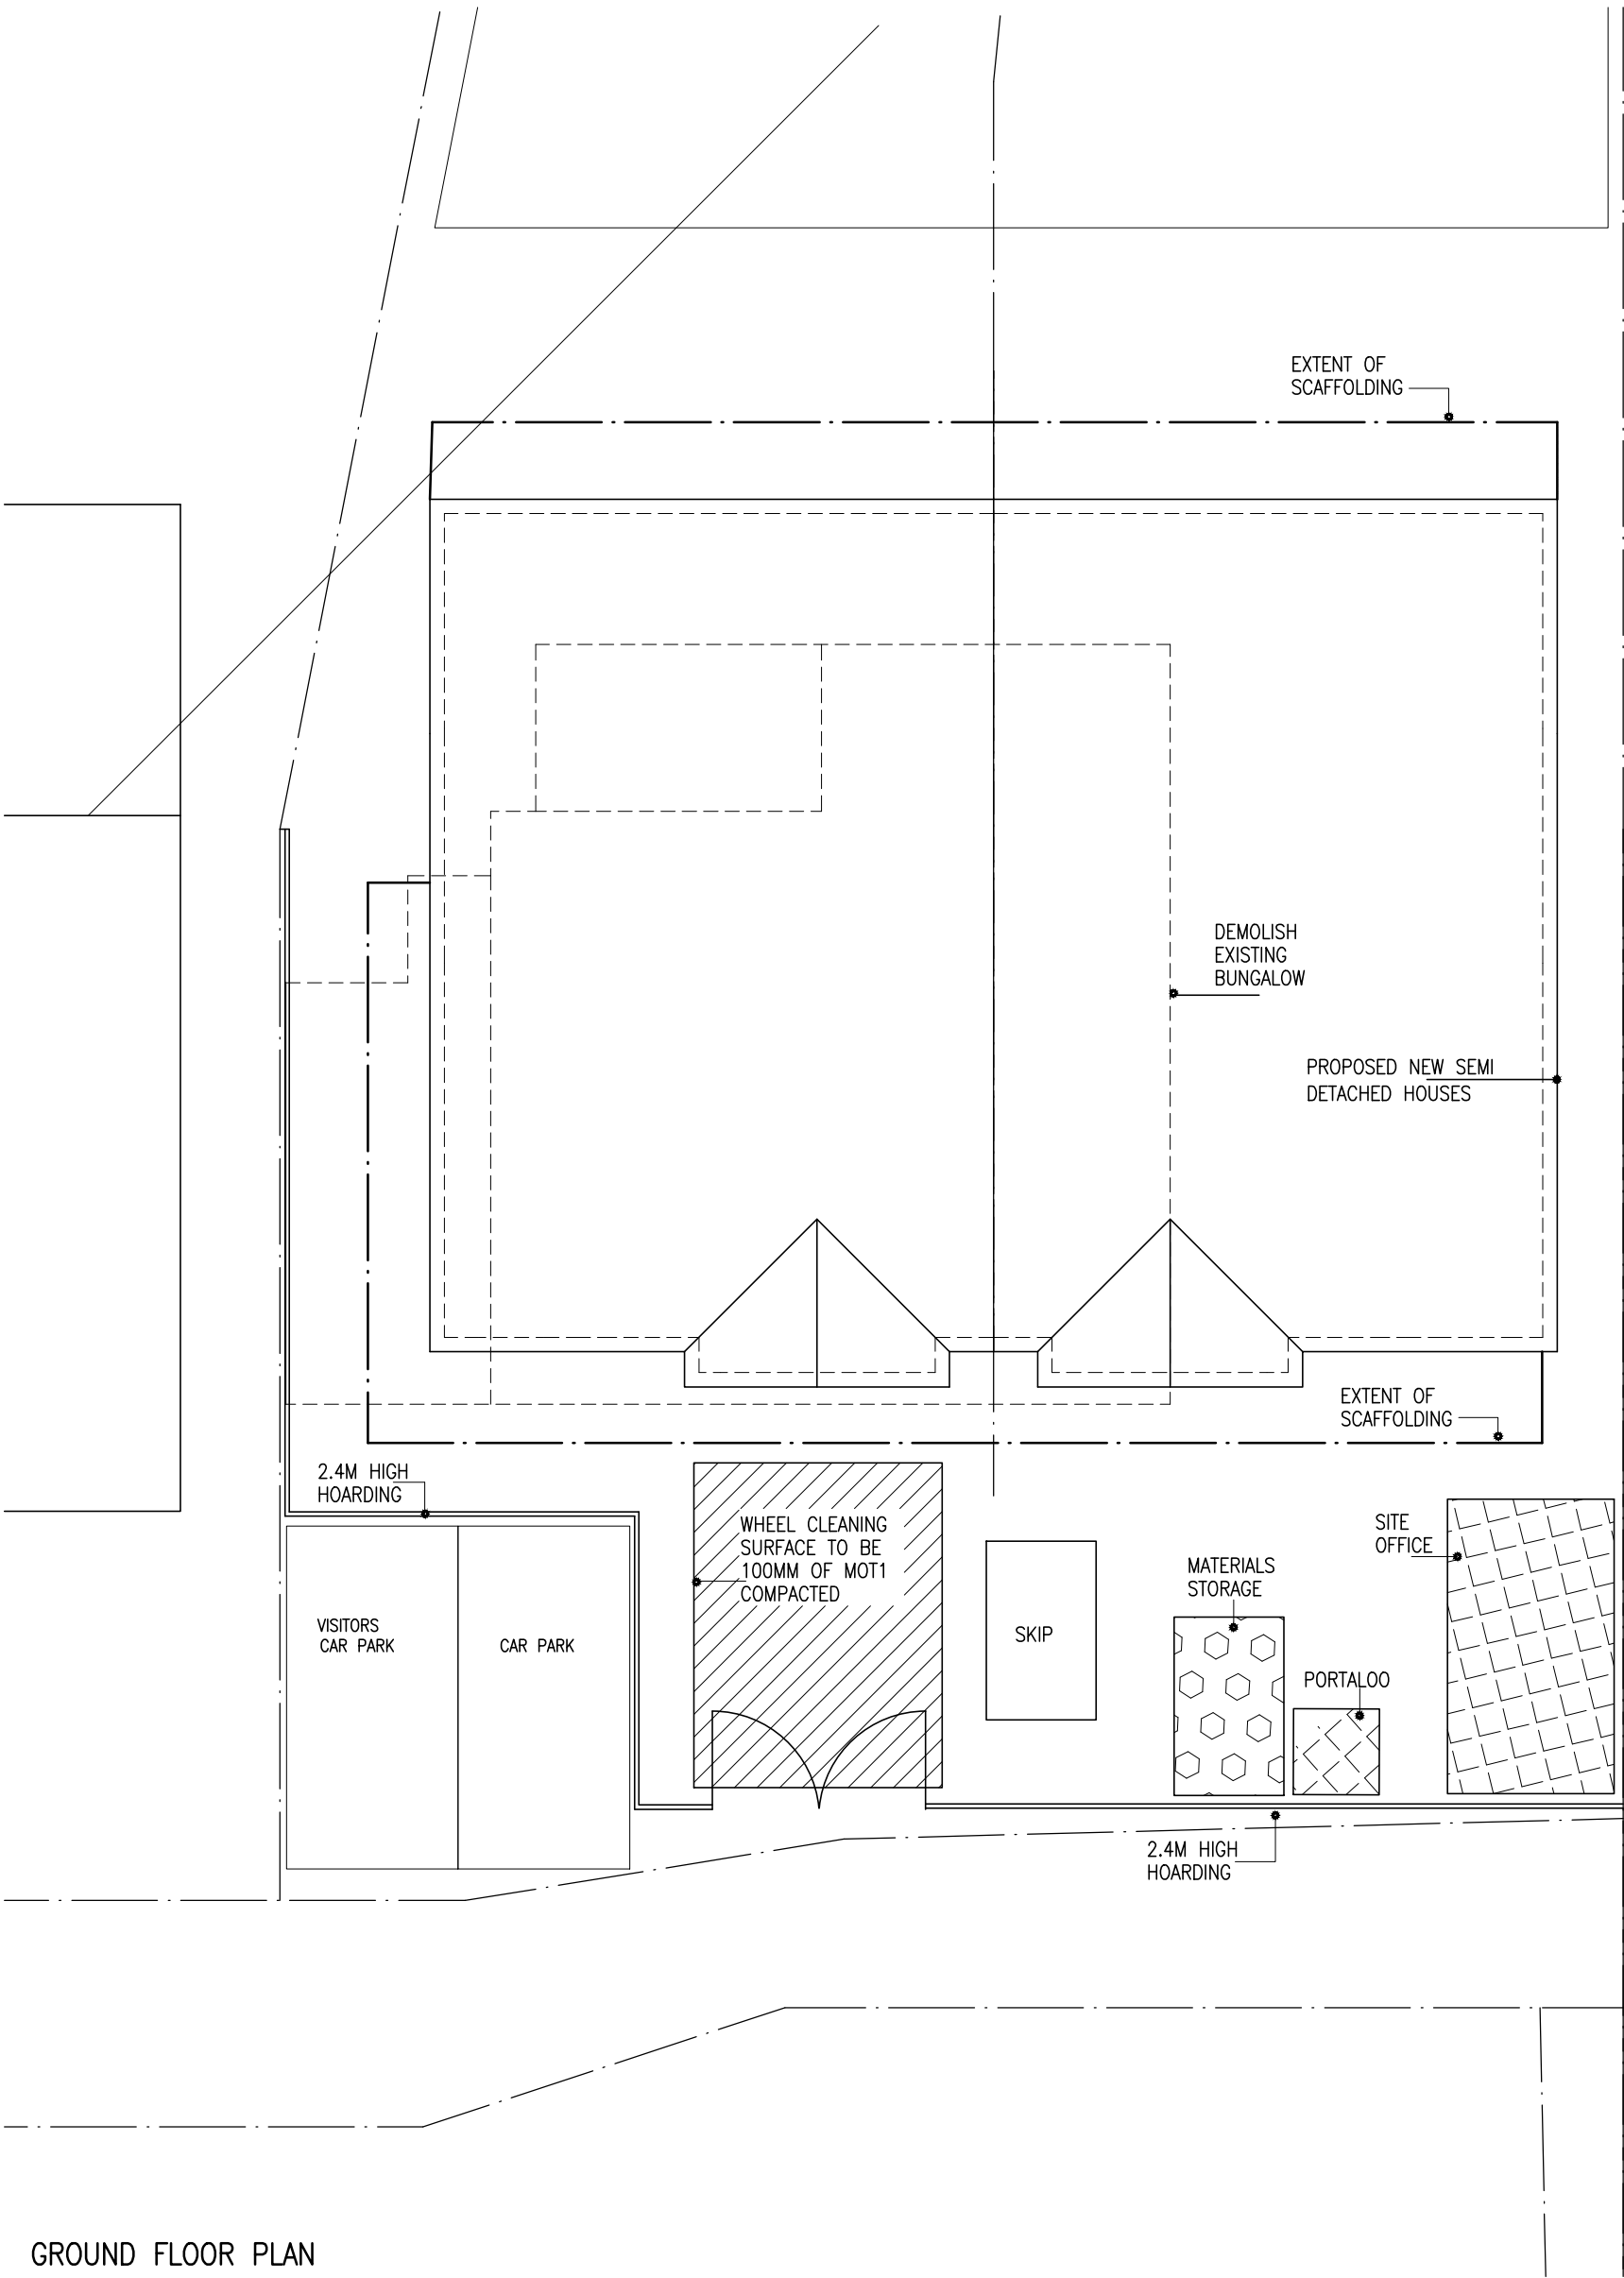

GROUND FLOOR PLAN

Project
PROPOSED EXISTING BUNGALOW TO BE REPLACE WITH
2NO. 3 BED SEMI DETACHED HOUSES
AT 7 DORSET WAY UXBRIDGE UB10 0JR

Drawing
PLAN
DISCHARGE OF PLANNING CONDITION –NO.12

Scale
1/100 @ A3

Date MARCH 2022
Drawn

Drawing No.
J/613/PC03