





FRONT ELEVATION - 1:100



REAR ELEVATION - 1:100

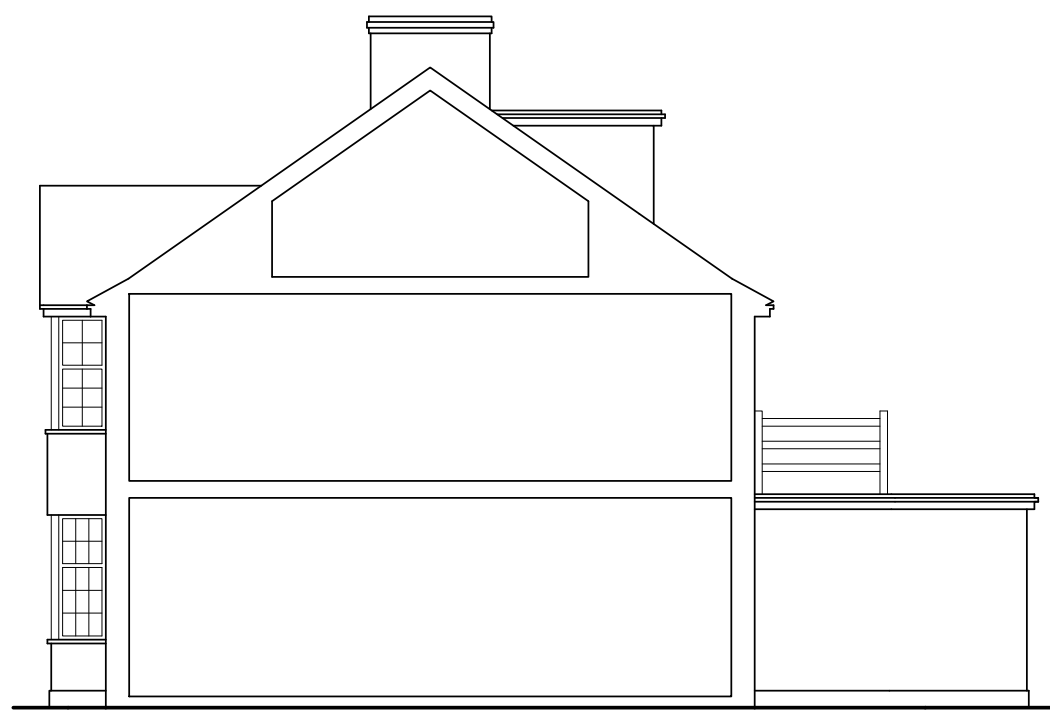


FLANK ELEVATION - 1:100

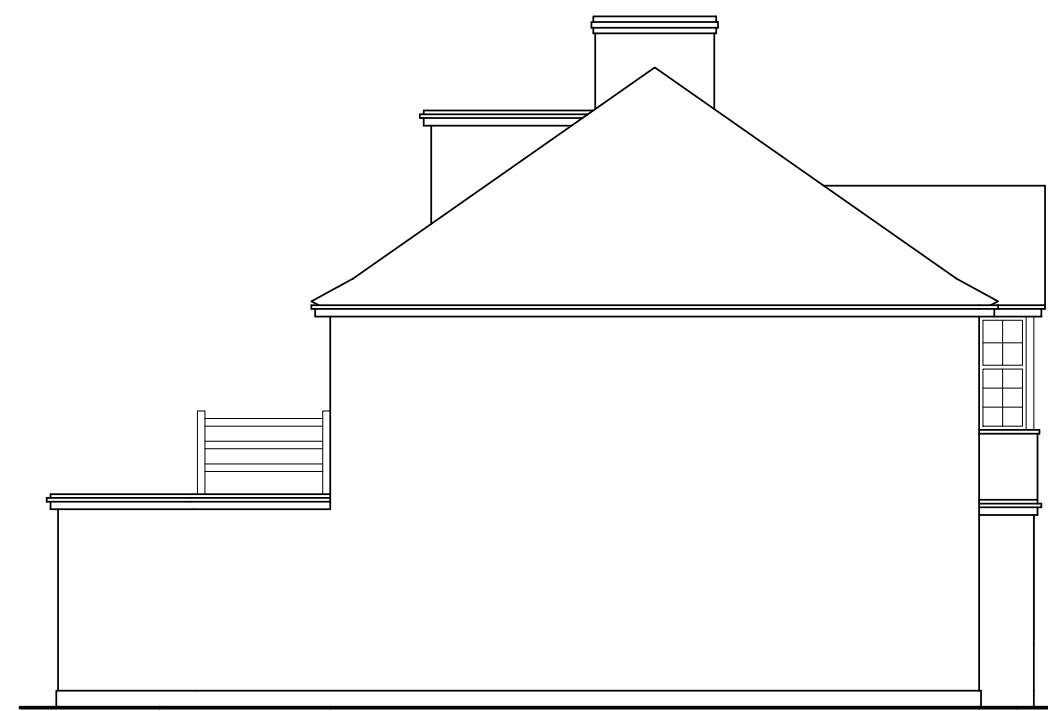


FLANK ELEVATION - 1:100

THE PROPOSED EXTENSIONS AND EXTERNAL ALTERATIONS ARE AS PER THE PREVIOUSLY APPROVED SCHEME - THE APPEARANCE OF THE RESULTANT SUB-DIVIDED BUILDING WOULD BE VIRTUALLY IDENTICAL TO THE APPEARANCE OF THE PREVIOUSLY APPROVED SCHEME


THE FLOOR AREA OF THE PROPOSED HOUSES WOULD MEET THE REQUIREMENTS OF THE LONDON PLAN SPACE STANDARDS

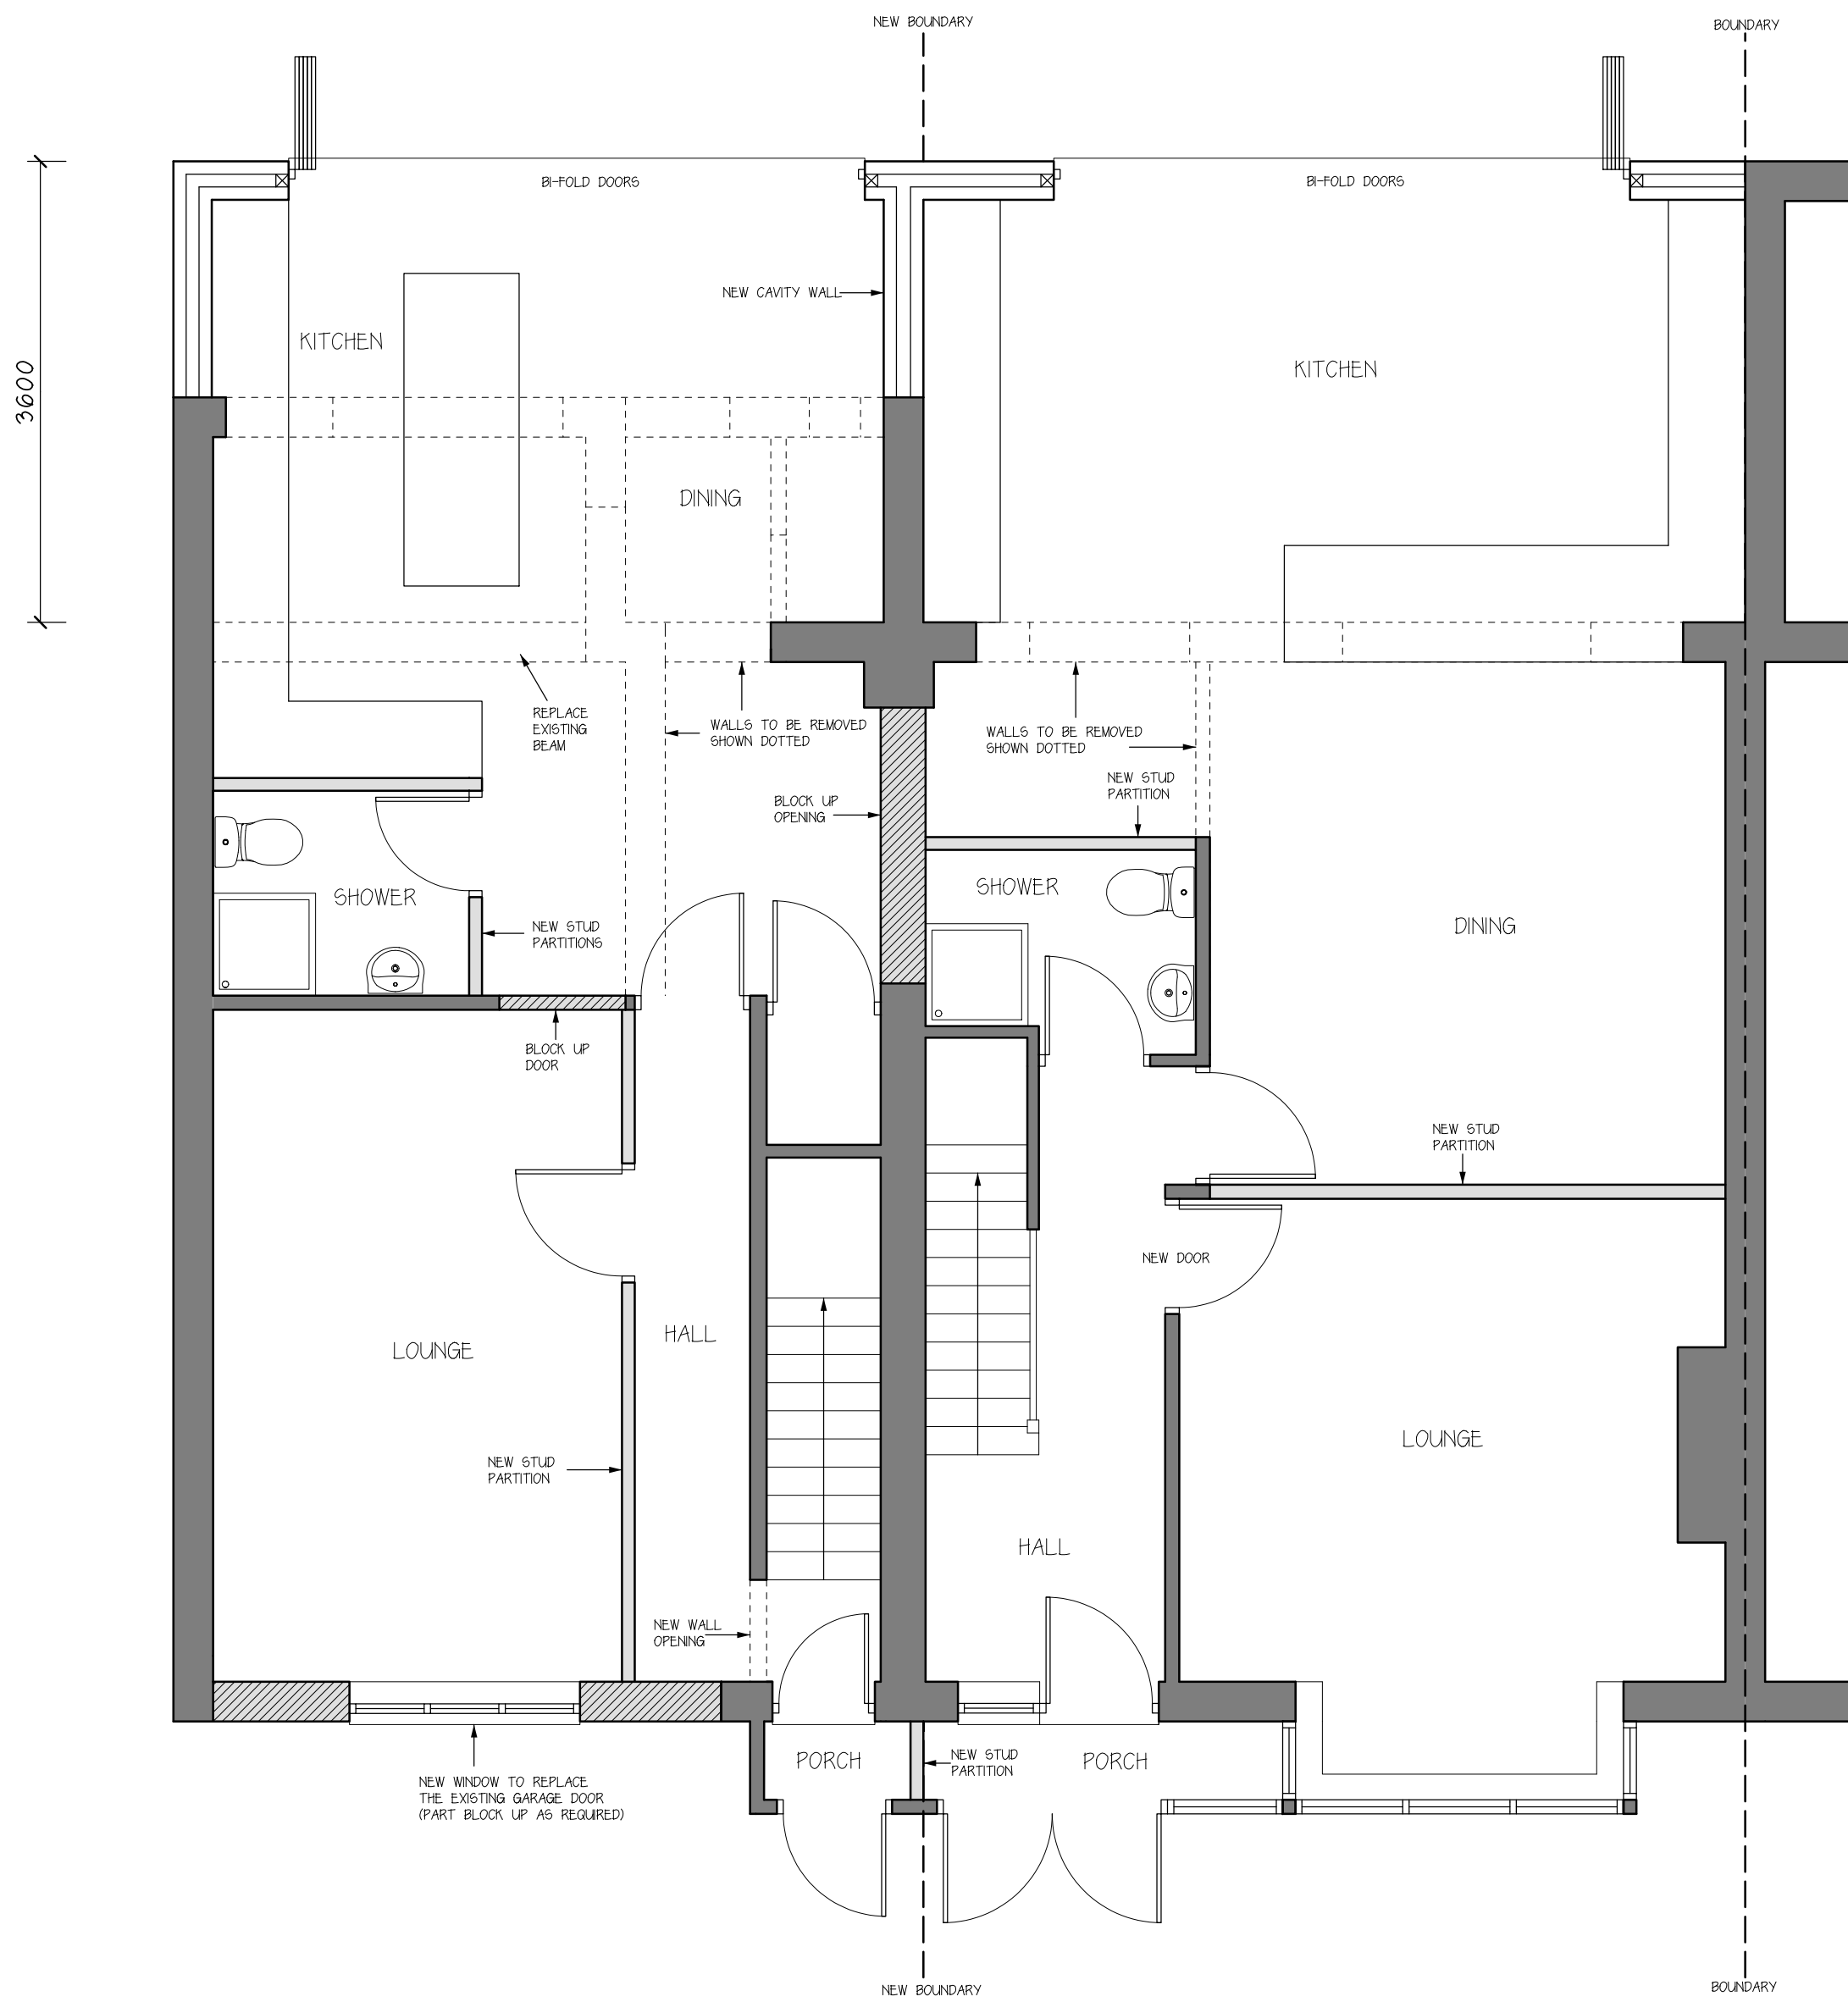

GROUND FLOOR PLAN - 1:50

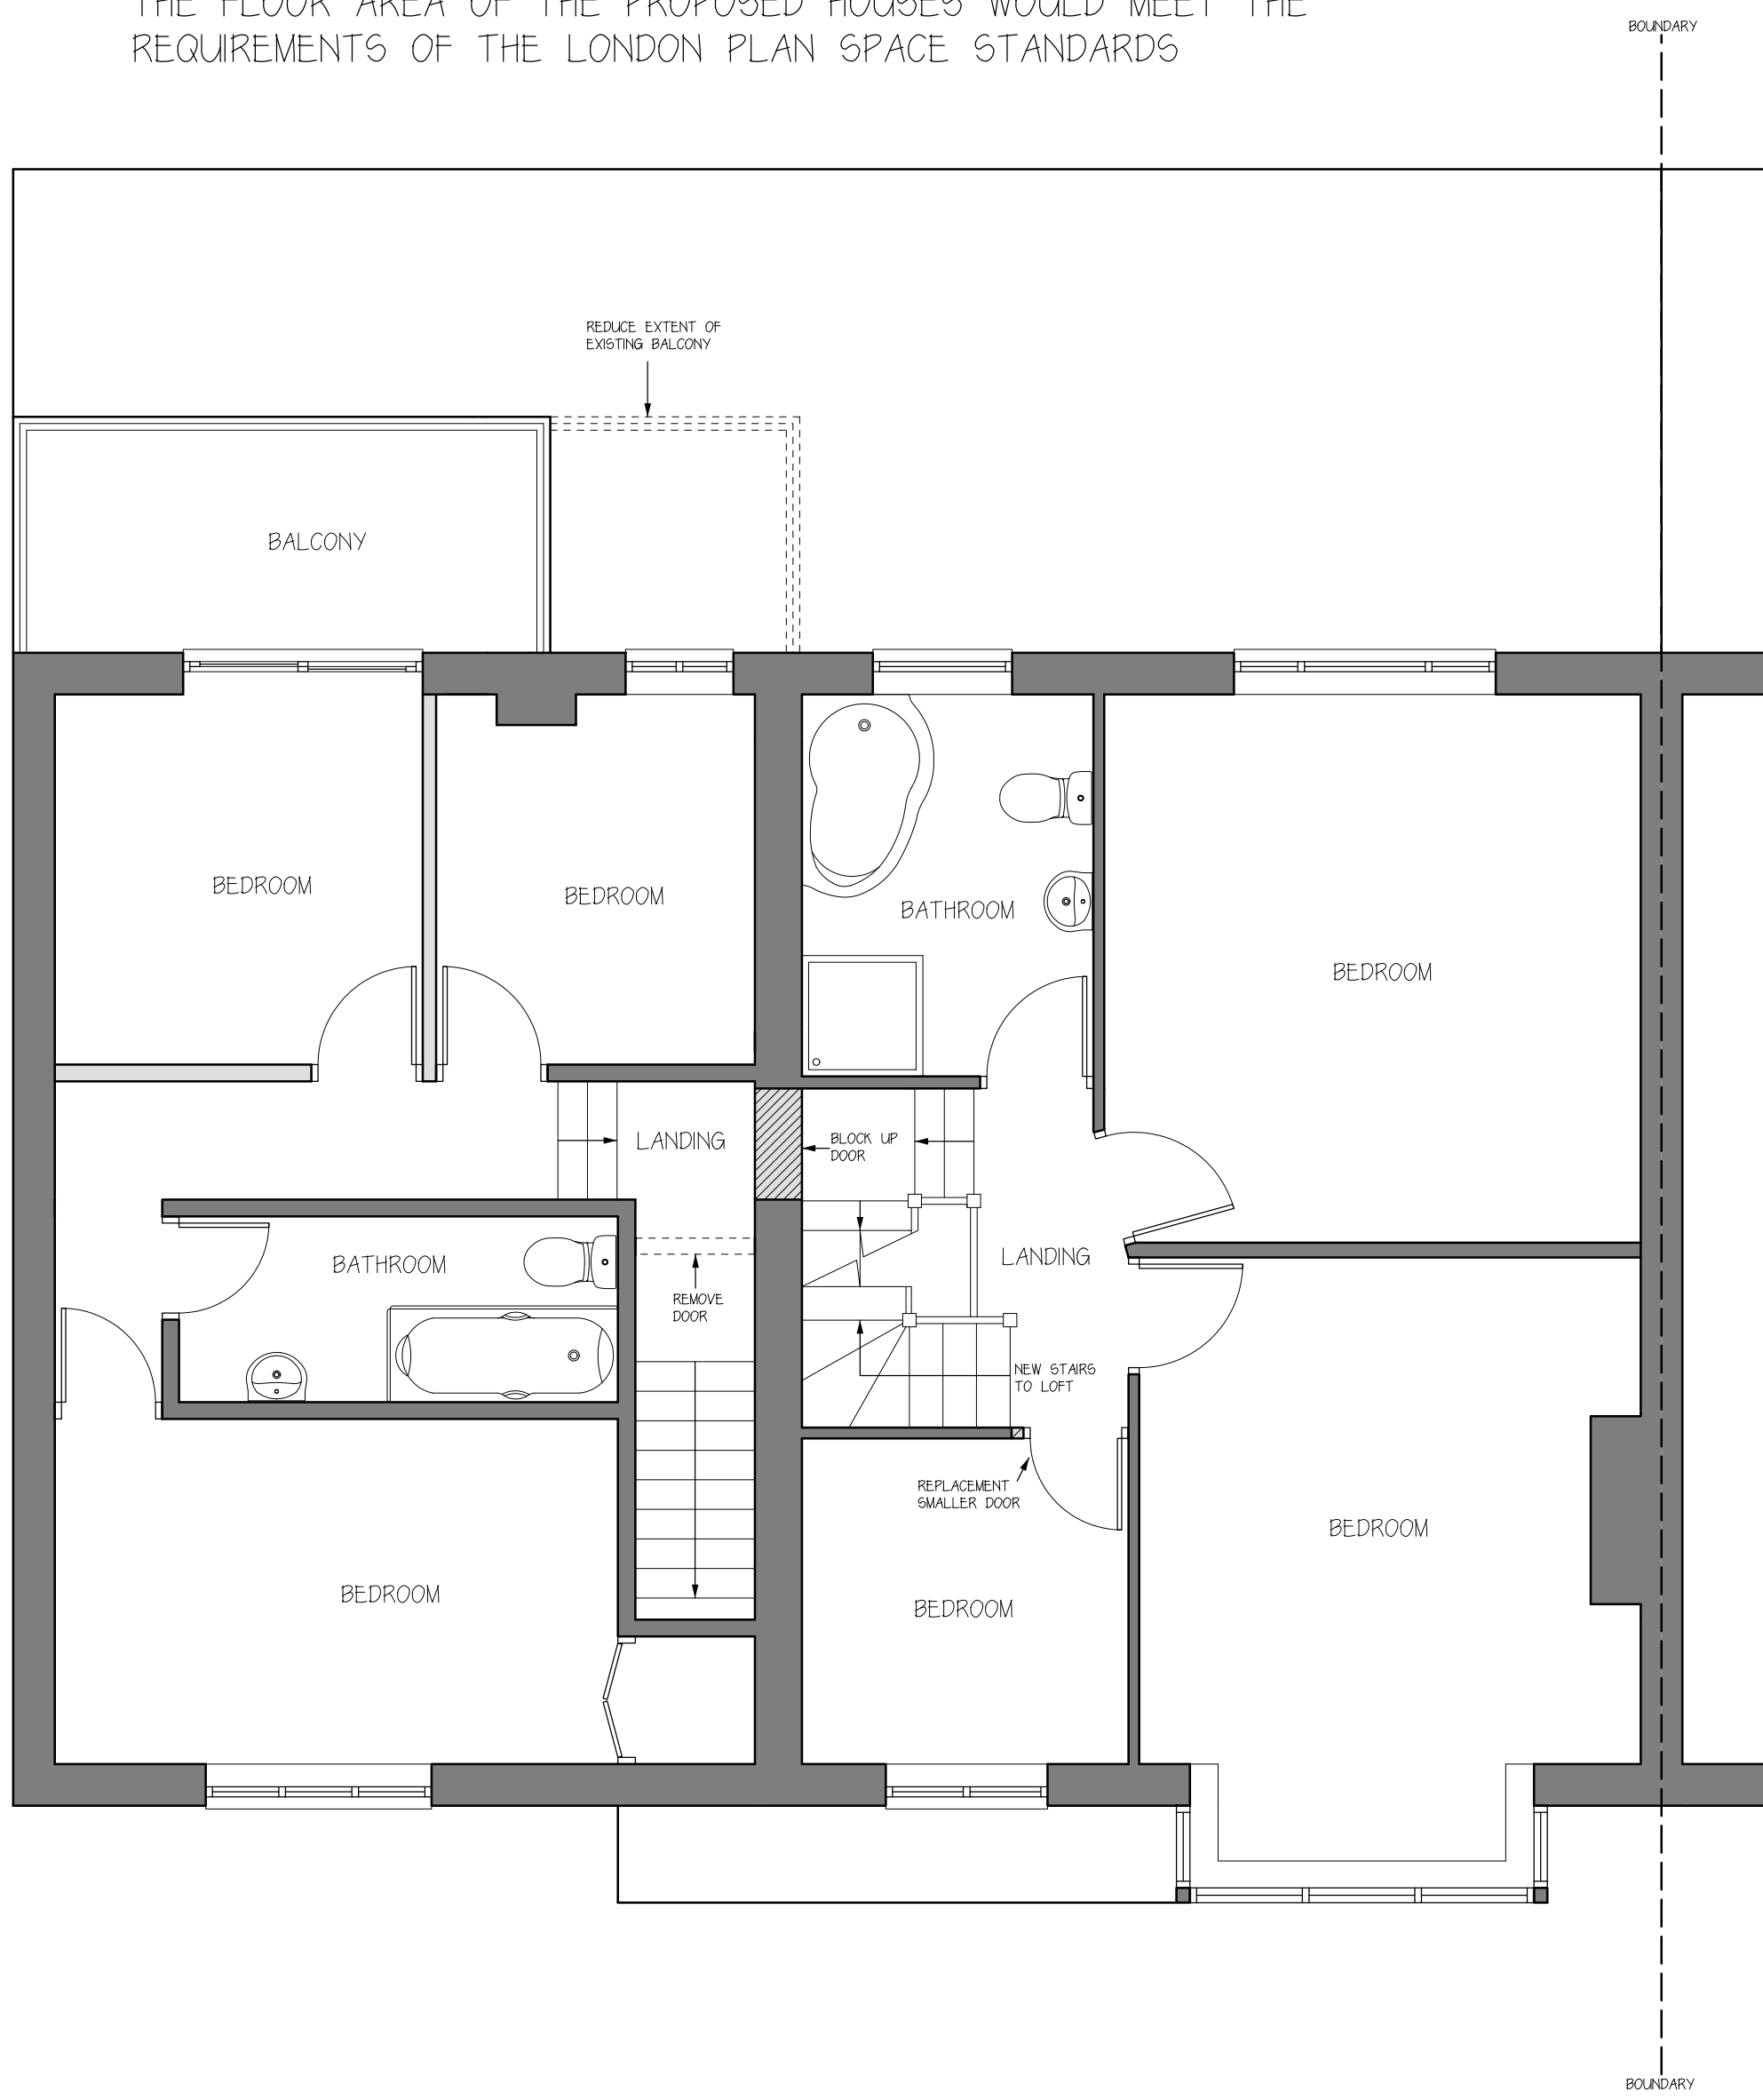

FIRST FLOOR PLAN - 1:50

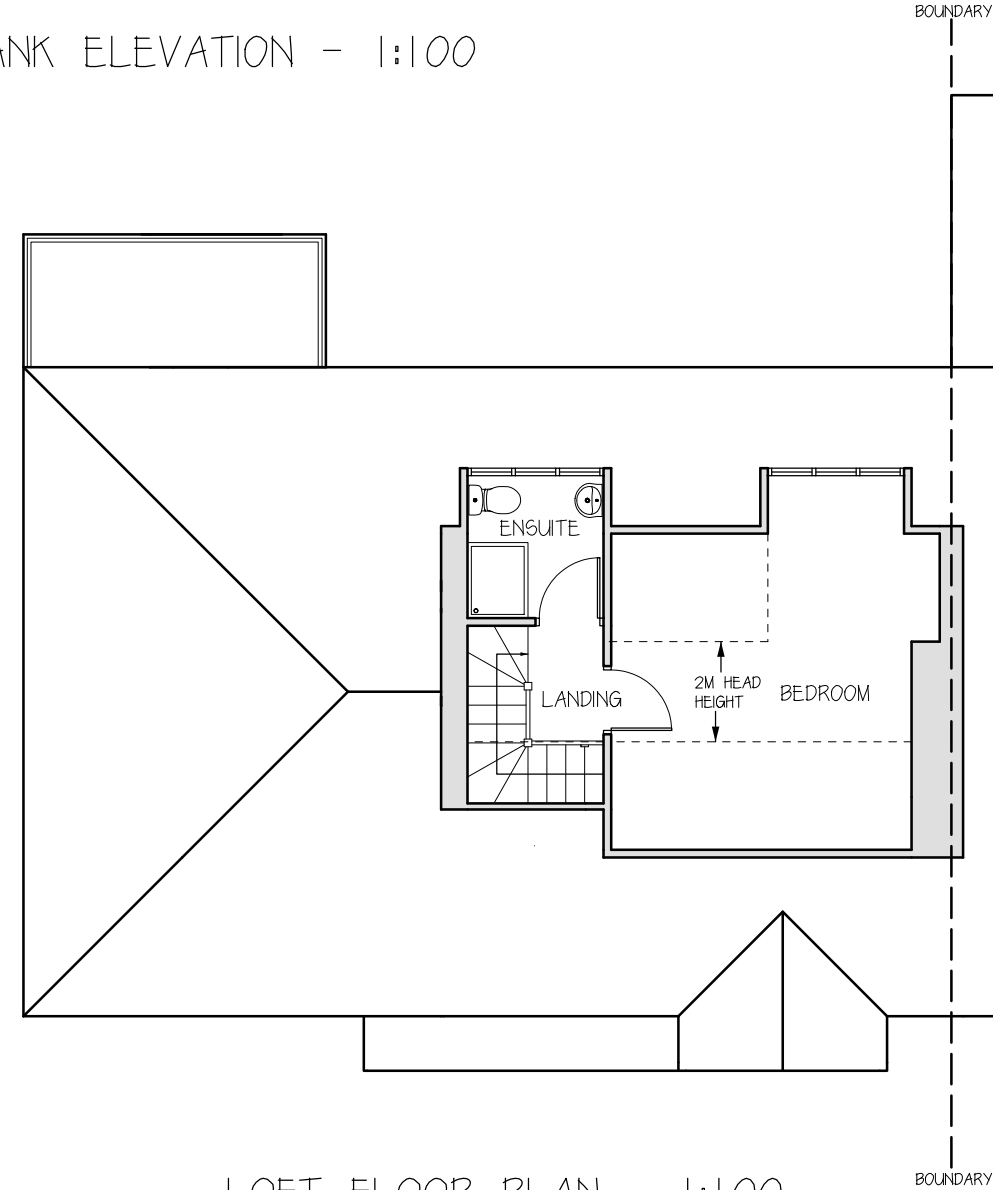

LOFT FLOOR PLAN - 1:100

DO NOT SCALE FROM THIS PLAN. ALL DIMENSIONS & LEVELS ARE TO BE CHECKED ON SITE. ANY DISCREPANCIES ARE TO BE REPORTED IMMEDIATELY UPON DISCOVERY. THIS DRAWING IS FOR THE PURPOSE OF PLANNING PERMISSION & BUILDING REGULATIONS. AUTHORIZED DESIGNS LTD TAKES NO RESPONSIBILITY OR LIABILITY FOR ANY RELIANCE PLACED UPON OR USE MADE OF THIS DOCUMENT BY ANYONE FOR PURPOSES OTHER THAN FOR PLANNING AND BUILDING CONTROL APPROVAL. IT IS THE RESPONSIBILITY OF THE CLIENT TO RESOLVE ANY AND ALL MATTERS REGARDING THE PARTY WALL ACT 1996.

AUTHORIZED DESIGNS LTD CONFIRM THAT THESE PLANS HAVE BEEN PREPARED TAKING ACCOUNT OF THE CDM 2015 REGULATIONS AS FAR AS THEY RELATE TO THE DESIGNERS AND PRINCIPAL DESIGNERS DUTIES FOR THE PRE CONSTRUCTION PHASE FOR THE PURPOSE OF ACHIEVING PLANNING AND BUILDING REGULATION APPROVAL. THE CLIENT OR CLIENTS SUCCESSORS WILL BE REQUIRED TO COMPLY WITH THEIR OWN RESPONSIBILITIES AND DUTIES RELATING TO THE PRE CONSTRUCTION AND CONSTRUCTION PHASE SHOULD THE PROPOSALS PROGRESS FURTHER.

No.	Date	By	Contents

Revisions

Drawing Title
Proposed Floor Plans & Elevations

Project
Single storey rear extension, garage conversion
& loft conversion incorporating two rear
dormer windows to facilitate the subdivision
of the house into two dwellings

Scale	Date	Drawn by
1:50 / 1:100	August 2016	SD

Client Details
Mr Hamel Jolapara
326 West End Road
Ruislip
Middlesex
HA4 6RD

Drg.No.	Rev.
WER PA 02	C