



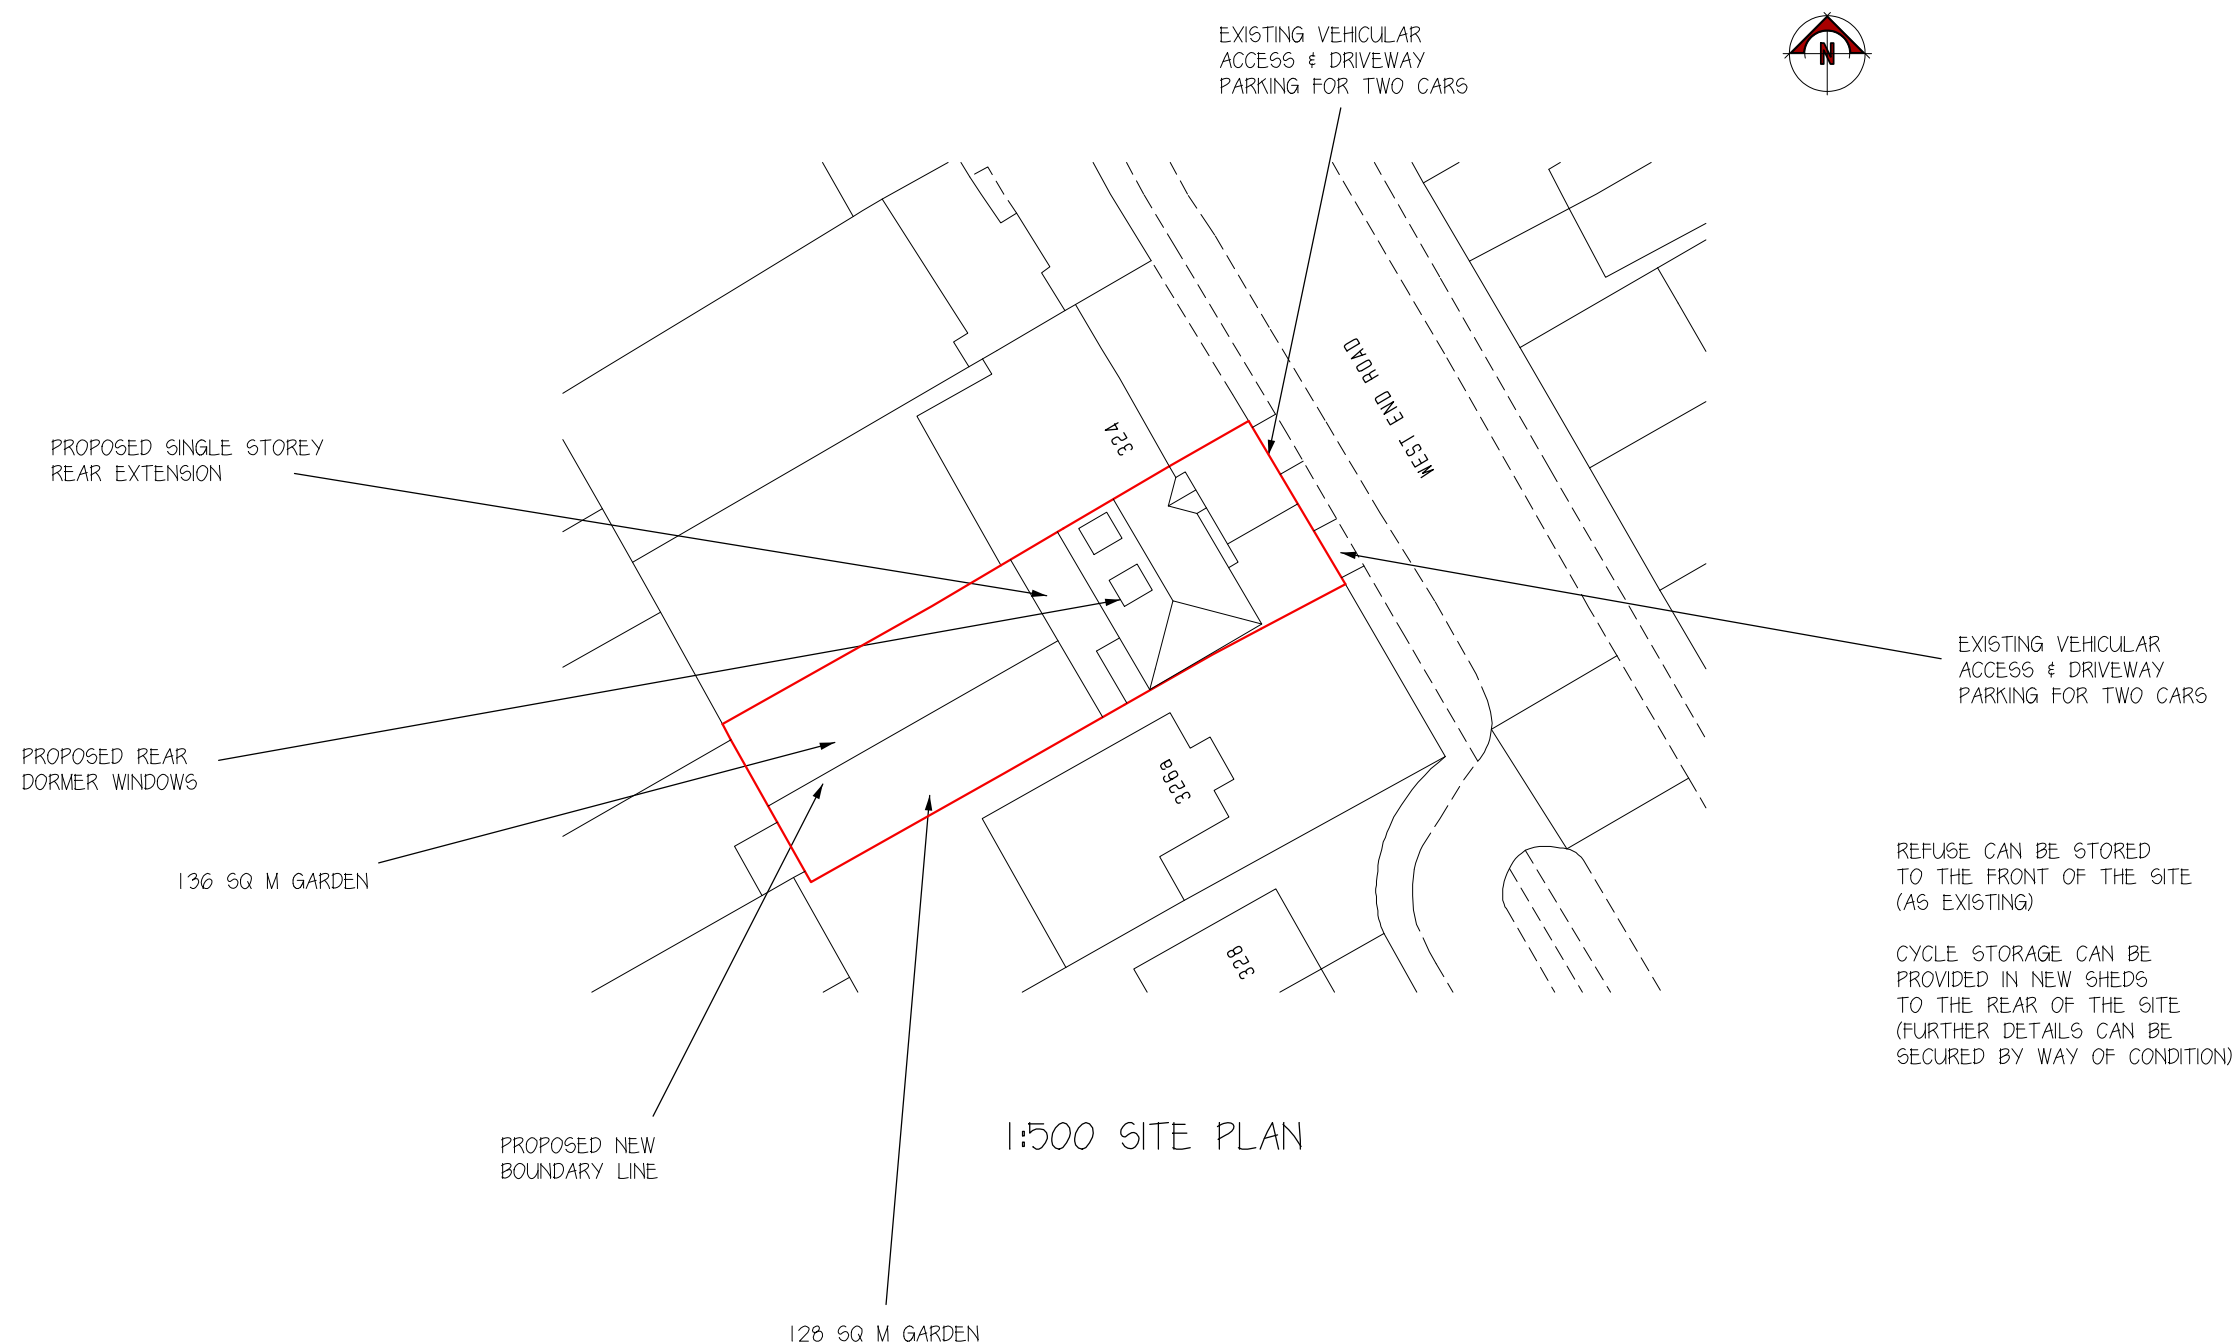

Ordnance Survey (c) Crown Copyright 2016. All rights reserved. Licence number 100022432

1:1250 LOCATION PLAN

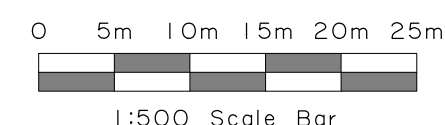

No.	Date	By	Contents
Revisions			
Drawing Title			
Location Plan & Site Plan			
Project			
Single storey extension, garage conversion & loft conversion incorporating two rear dormer windows to facilitate the subdivision of the house into two dwellings			
Scale	Date		Drawn by
As stated	August 2016		SD
Client Details			
Mr Hamel Jolapara 326 West End Road Ruislip Middlesex HA4 6RD			
Drg.No.	WER PA 03		Rev. B