


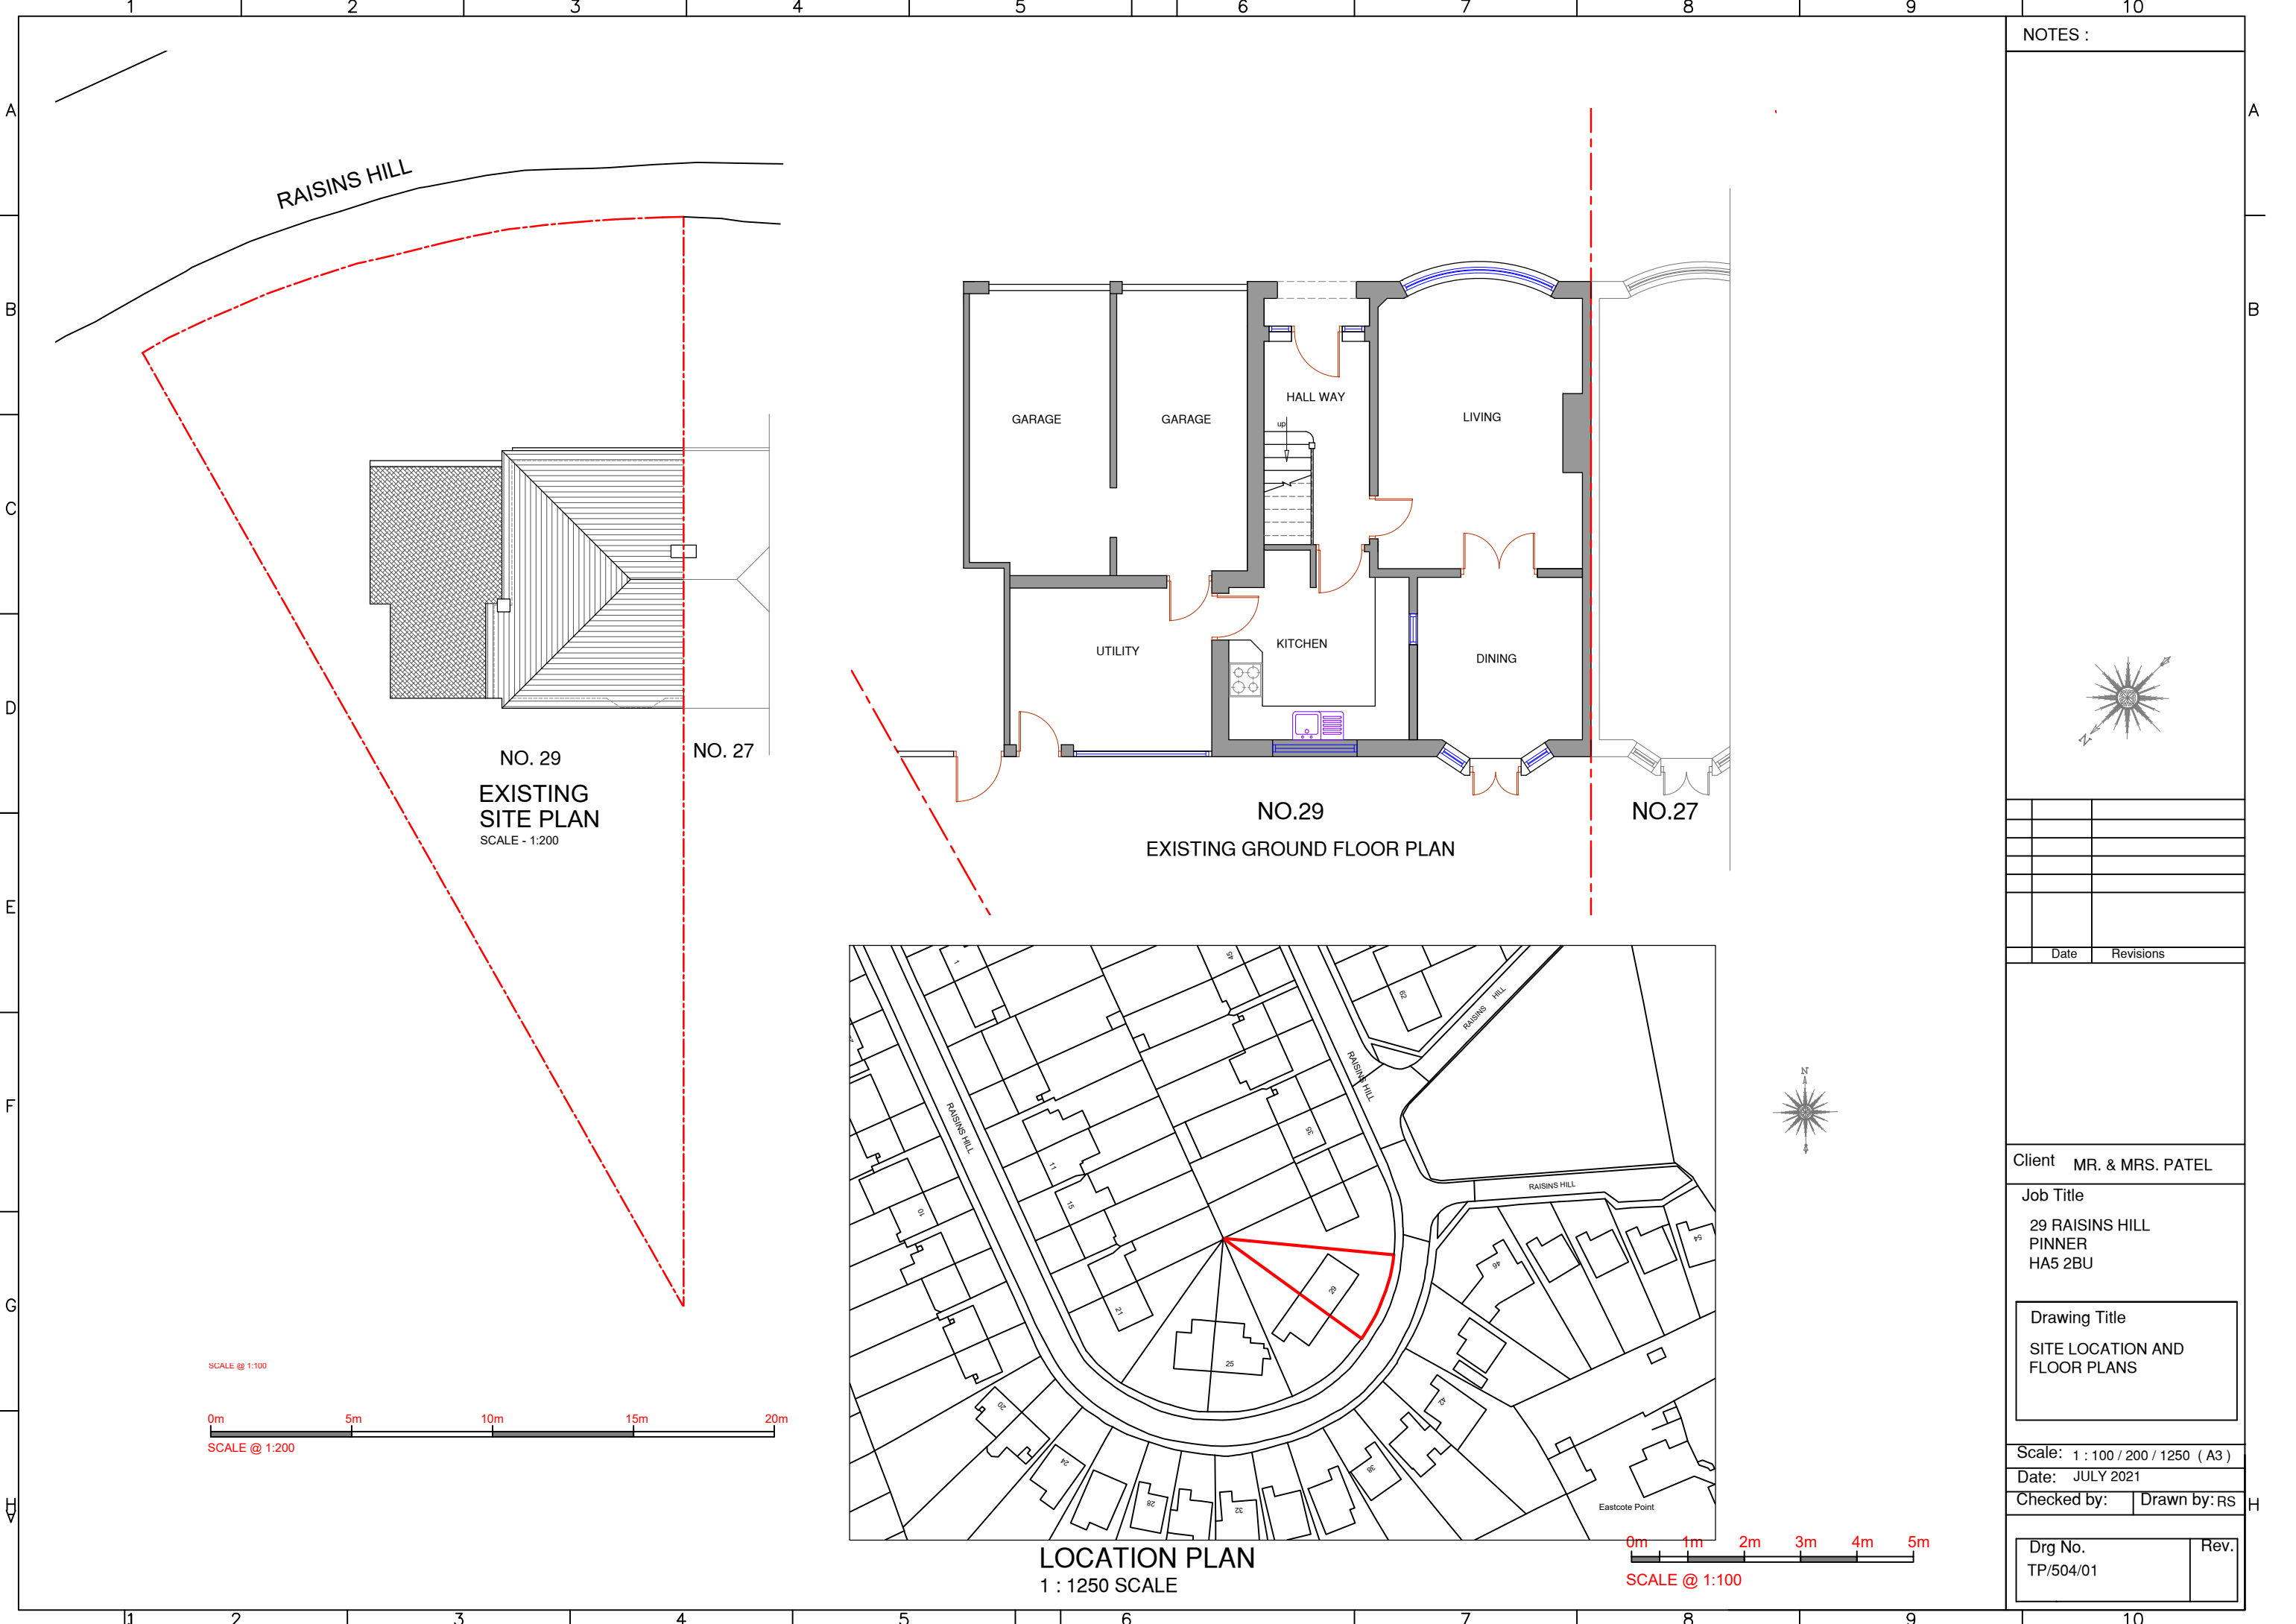

NOTES :

Date	Revisions
------	-----------

Client MR. & MRS. PATEL

Job Title
29 RAISINS HILL
PINNER
HA5 2BU

Drawing Title
SITE LOCATION AND
FLOOR PLANS

Scale: 1 : 100 / 200 / 1250 (A3)

Date: JULY 2021

Checked by: Drawn by: RS

Drg No. TP/504/01	Rev.
----------------------	------