



PROPOSED SHOPFRONT


SHOPFRONT ELEVATION HIGH STREET

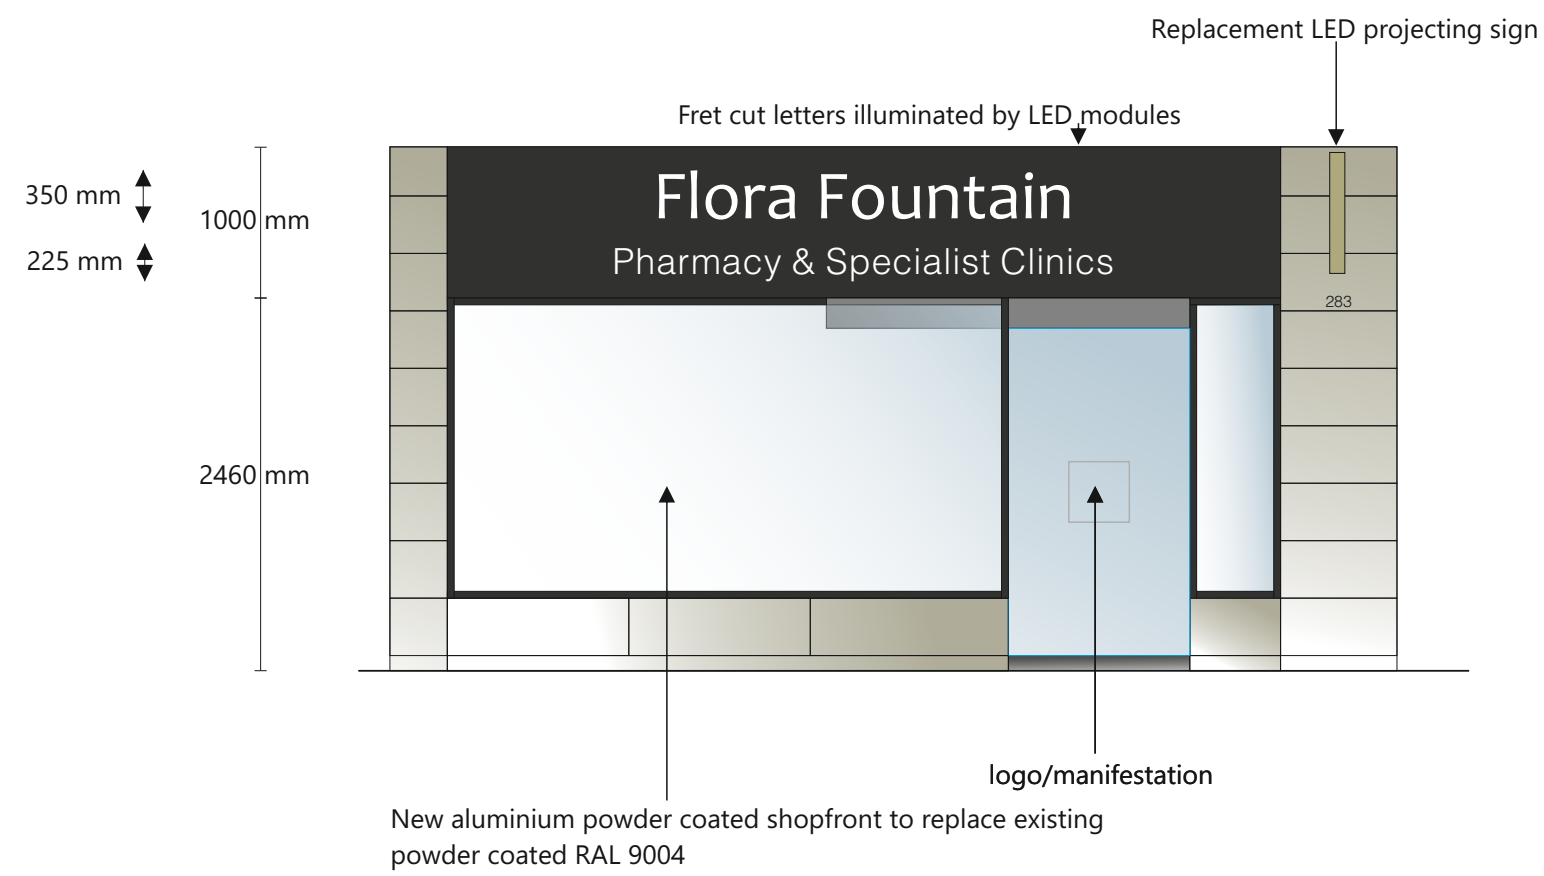


SHOPFRONT PLAN

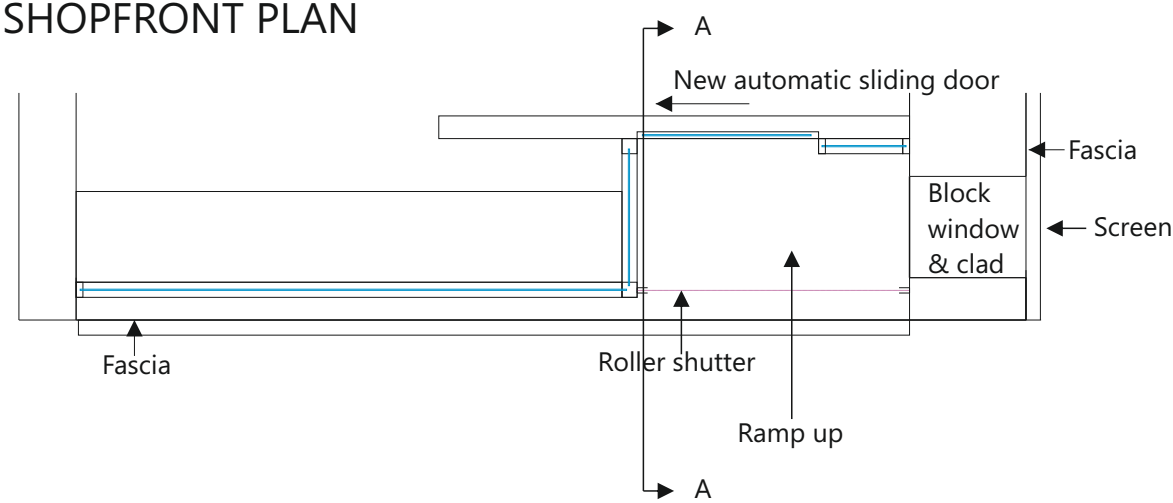

SHOPFRONT ELEVATION VINE STREET

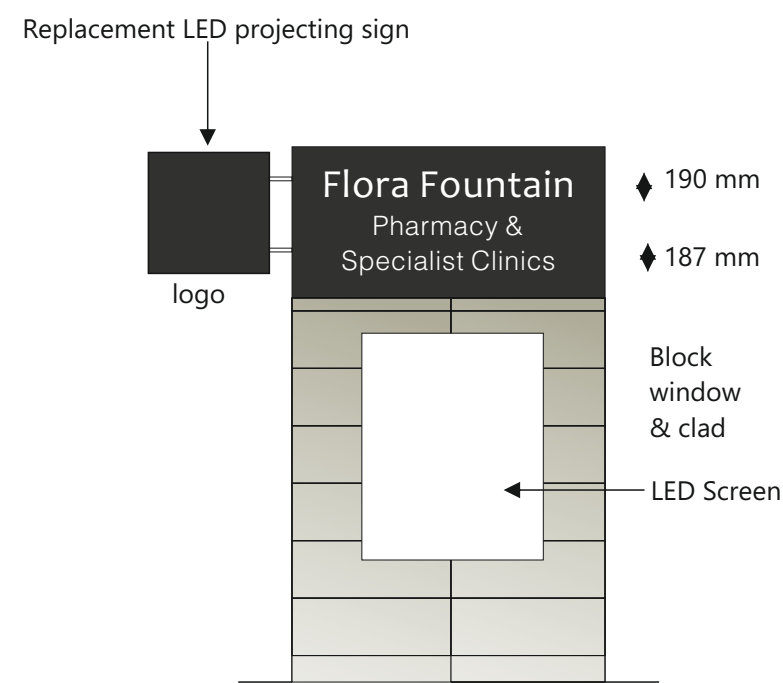

SHOPFRONT SECTION AA

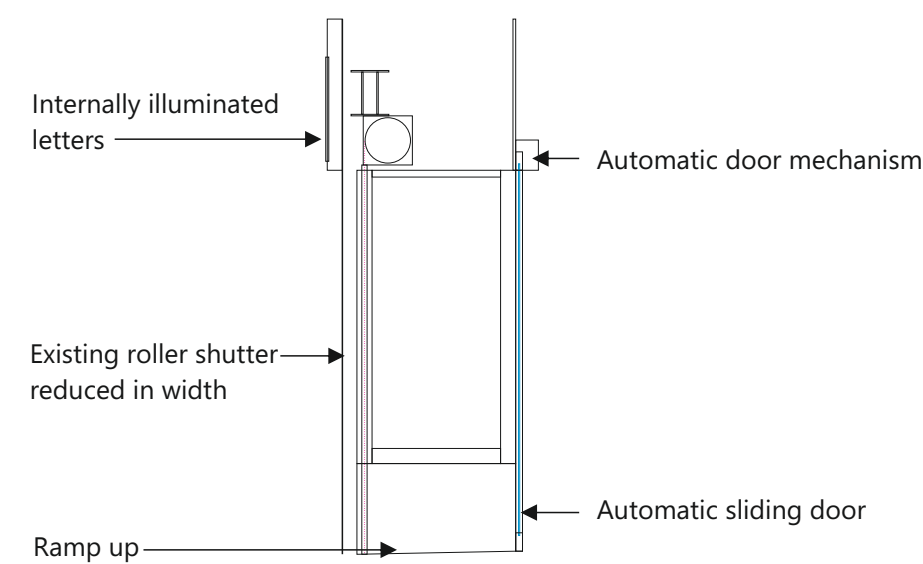

SPECIFICATION

LETTERING

LED internally illuminated fascia signs
Aluminium powder coated background panel &
all returns powder coated to match RAL 9004
with face router cut for push through 20 mm clear acrylic
backed in opal acrylic
050 Perspex

Typeface -Flora Fountain - Candara

Typeface - Pharmacy ... - Helvetica Light
- 10% spacing

SHOPFRONT

New aluminium powder coated shopfront with
Automatic entrance door - RAL 9004

PROJECTING SIGN - LED to replace existing
internally illuminated


DOOR VINYL

Vinyl logo to inside of glazing on door -
green and manifestation

PILASTERS

Clad pilasters and stallriser with stone effect
porcelain ceramic tiles

FASCIA DETAILS NOT TO SCALE

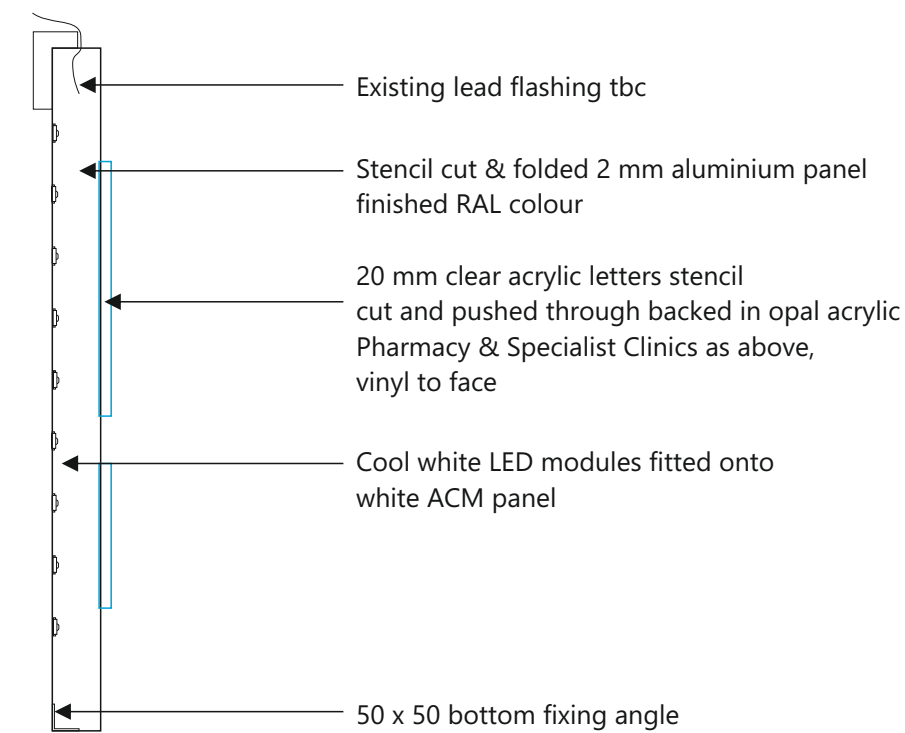

SCALE BAR

1000 mm

1:50 @ A2

REV.	DATE	INITIALS	DETAILS
CONTRACT No:			158
SITE ADDRESS:			Mr P Shah Flora Fountain Pharmacy 283 High St Uxbridge Middlesex UB8 1LQ
CLIENT:			Mr P Shah
DRAWING TITLE:			Proposed Shopfront
DRAWING No:			159 - 2
DRAWN BY:			MM
DATE:			30 8 2026
SCALE:			1 : 50