




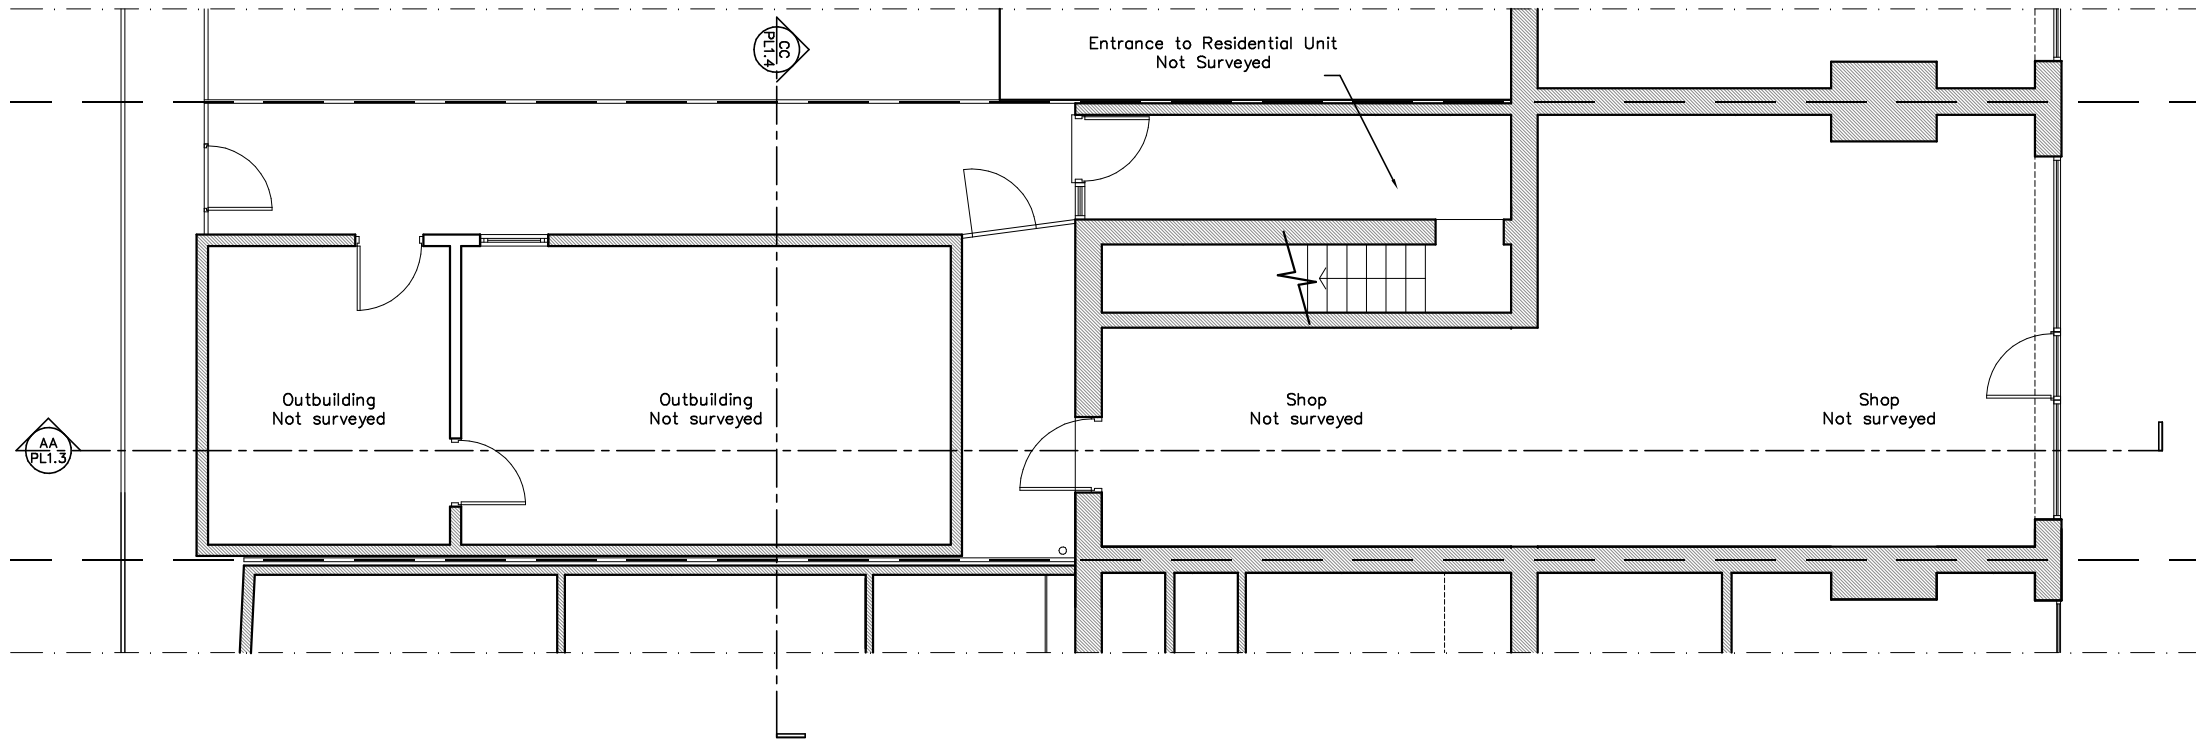

1 GROUND FLOOR PLAN
PL1.1 1:100

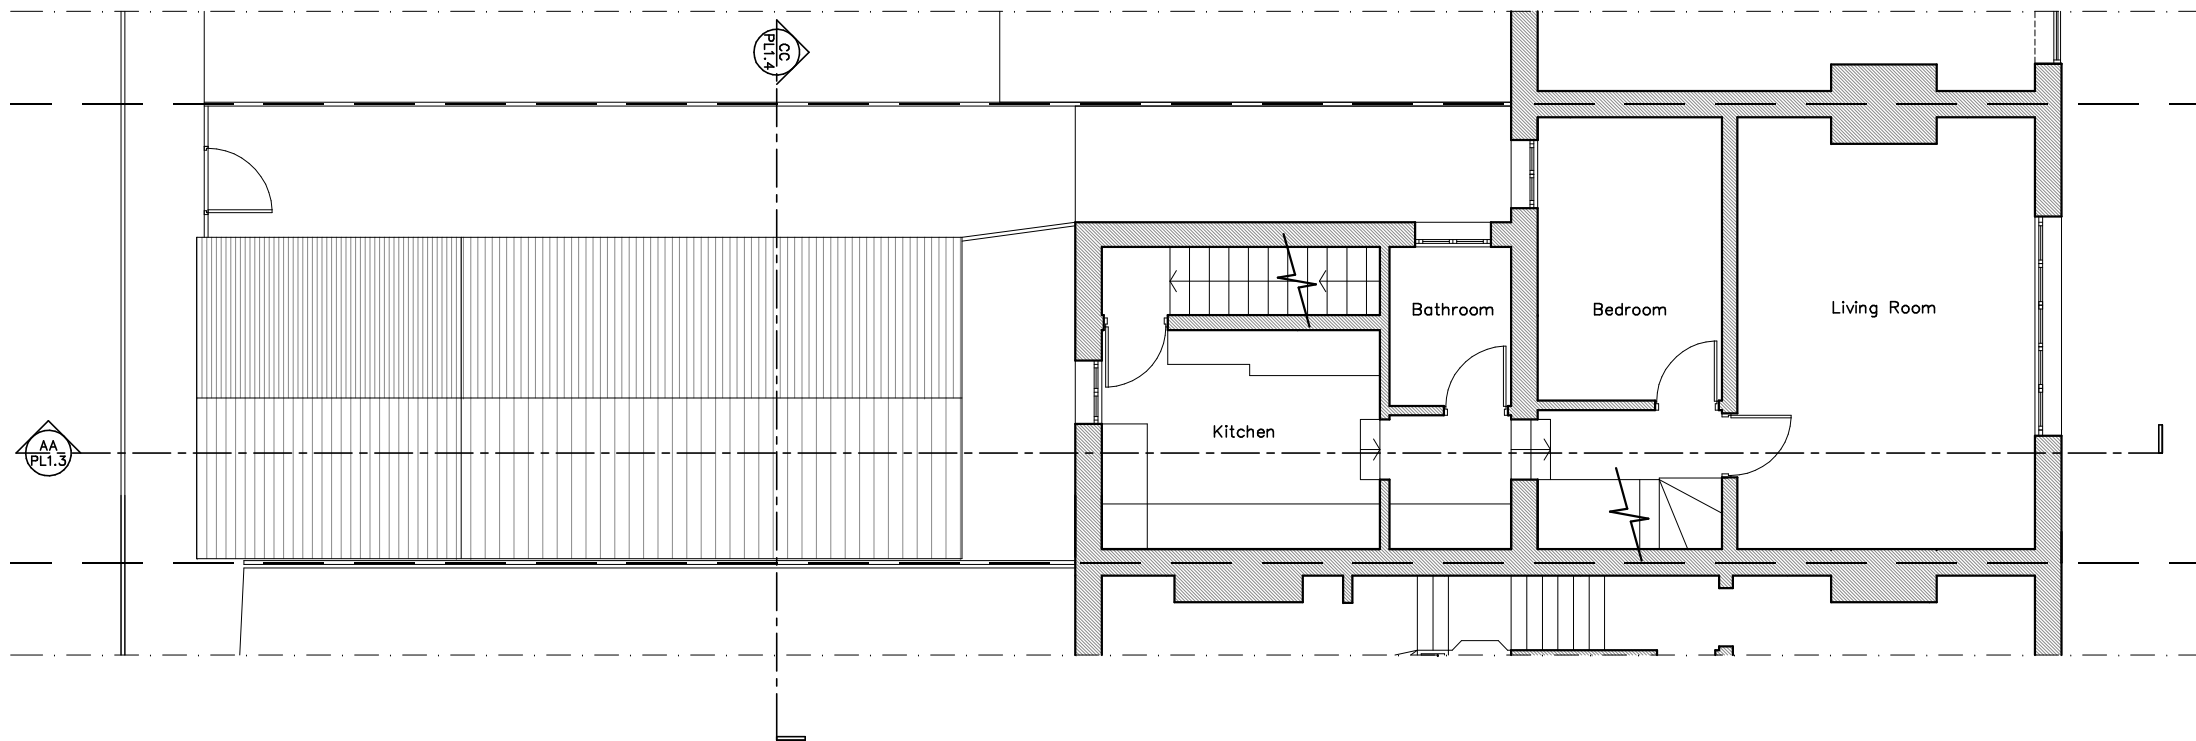

2 FIRST FLOOR PLAN
PL1.1 1:100

 


High Street

High Street

CLIENT
GOLDENACRE ESTATES LTD

ARCHITECT
ice
ICE ARCHITECTS | 54-58 Tanner Street | SE1 3PH | London | uk
telephone +44 (0) 20 32150015
www.ice-architects.com | ice-london@ice-architects.com

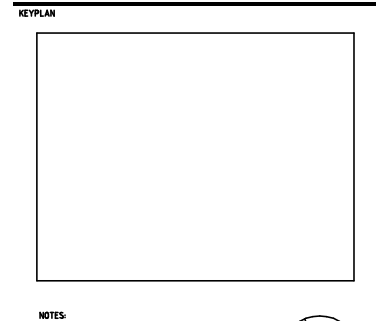

14.01.2021	First Issue
NO.	DATE
ISSUE	
REVISIONS	
PROJECT	

Extension to
116 High St, Northwood HA6 1BJ

DRAWING TITLE
GROUND AND FIRST FLOOR
PLANS – EXISTING

DATE	DRAWING NO.	REVISION
11.01.2021		
SCALE		
1:100 @ A3	PL1.1	—
ICE JOB NO.		
21.260		
CAD FILE NAME		
KE21260.PLAN		

© Copyright ICE ARCHITECTS LTD. 2021