



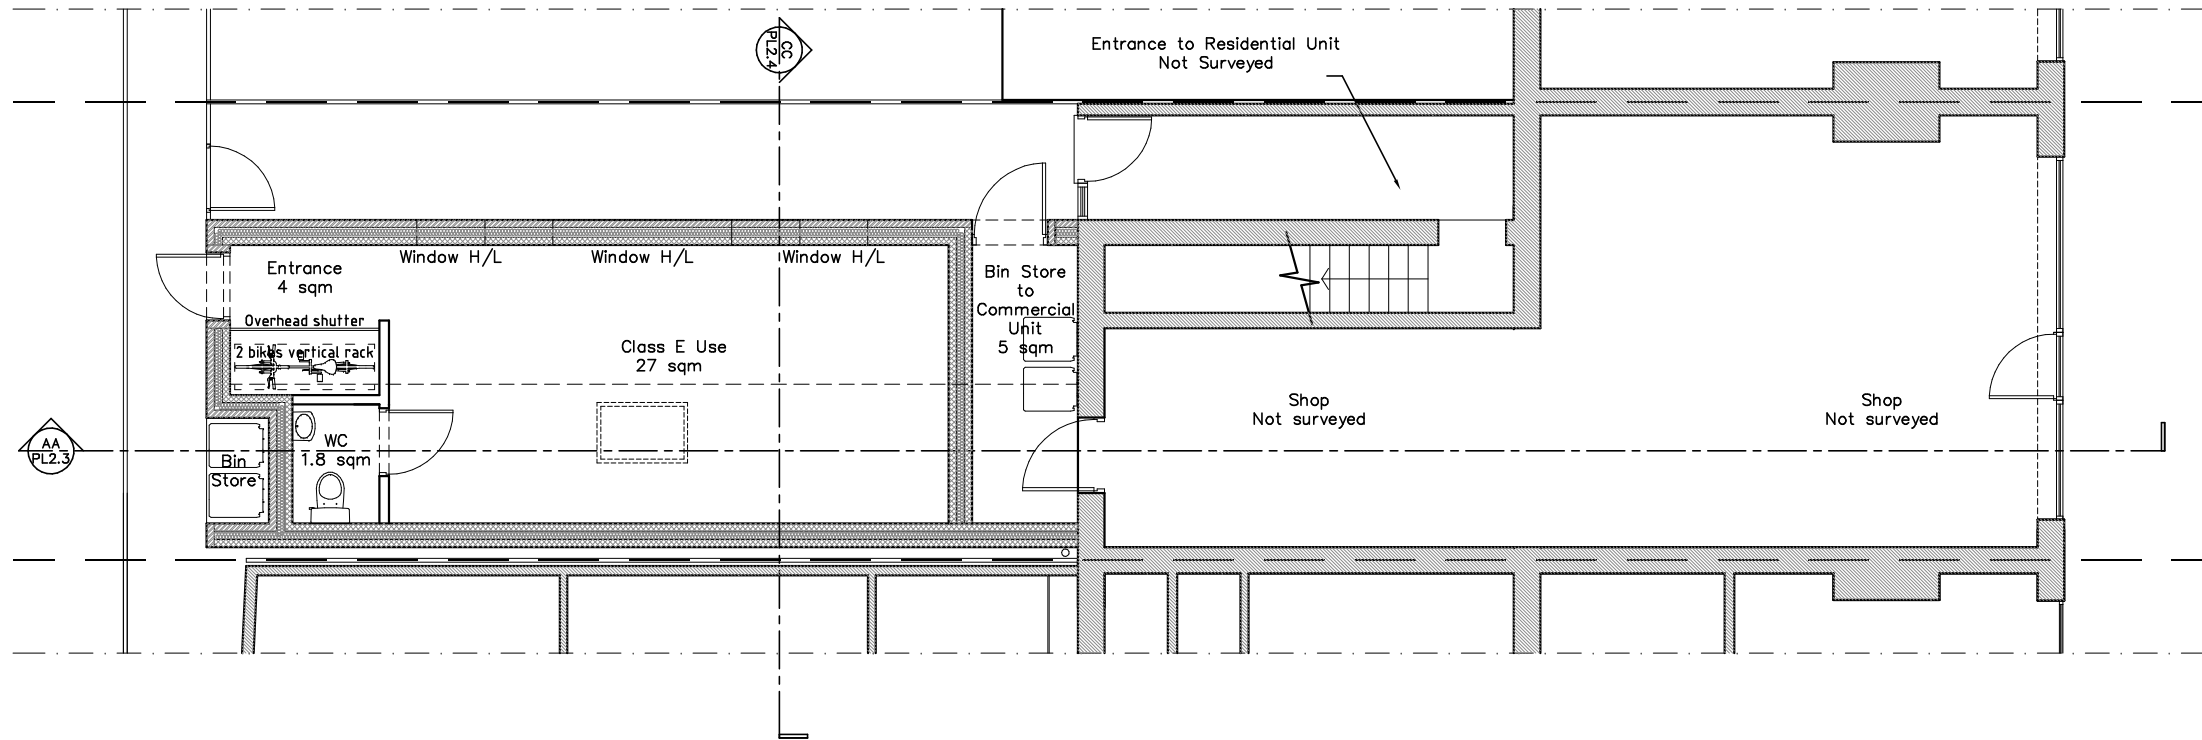

1 GROUND FLOOR PLAN
PL2.1 1:100

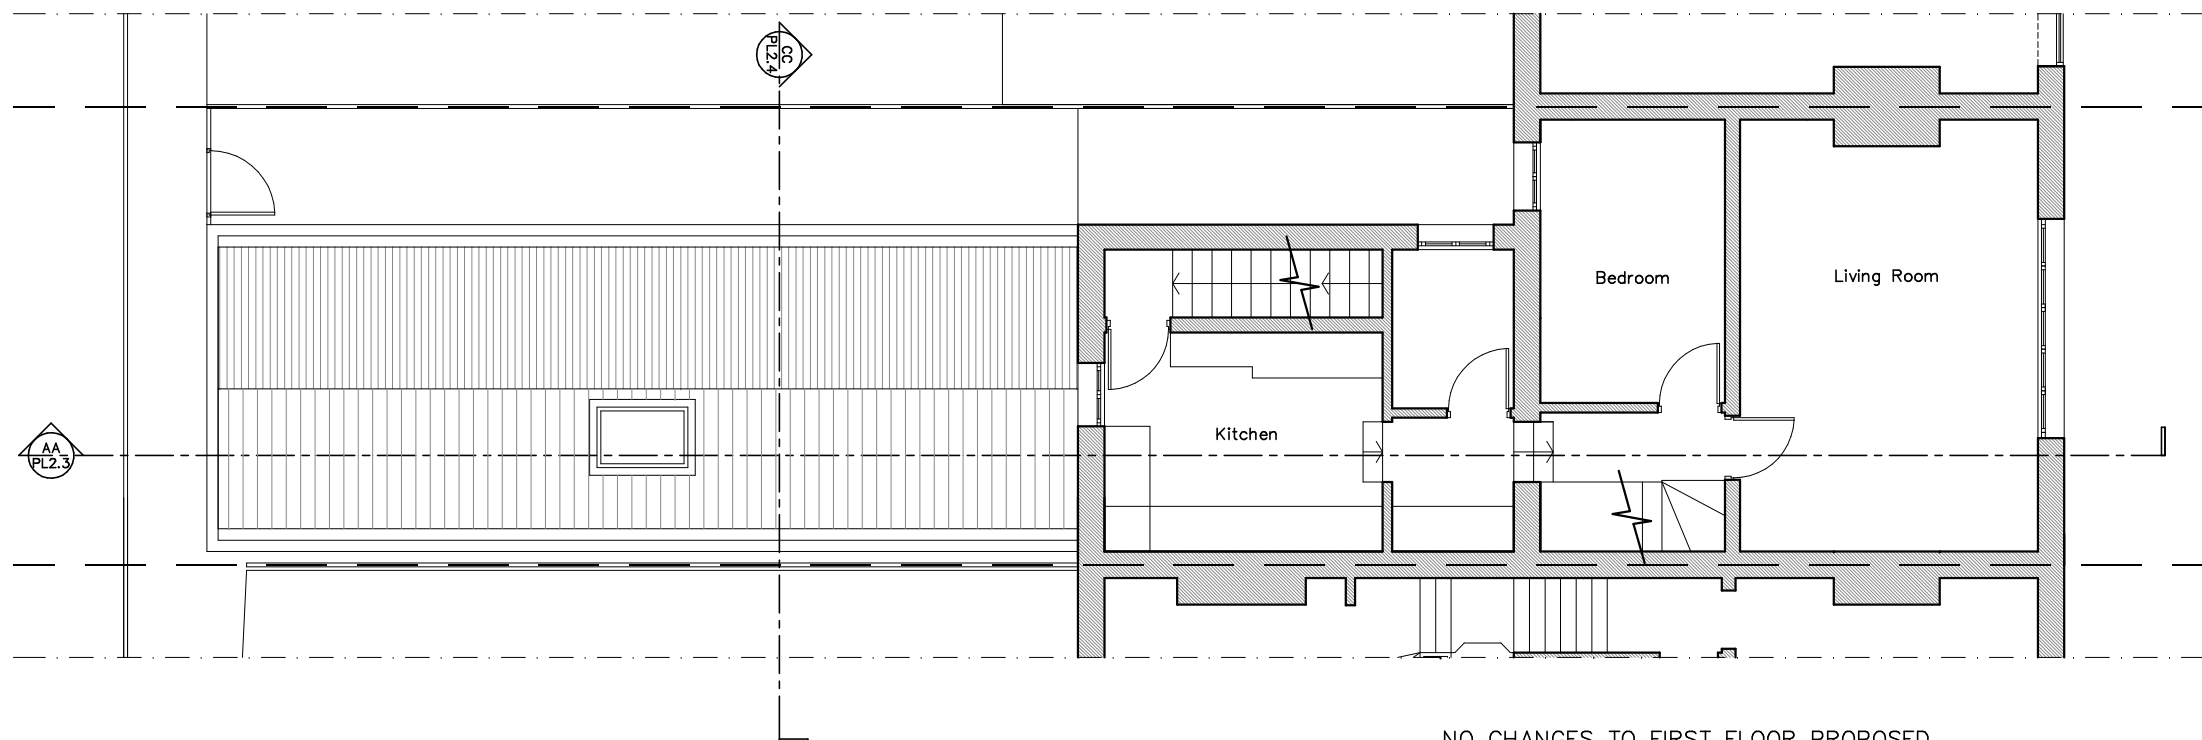

NO CHANGES TO FIRST FLOOR PROPOSED

2 FIRST FLOOR PLAN
PL2.1 1:100




High Street

High Street

CLIENT
GOLDENACRE ESTATES LTD

ARCHITECT
ice
ICE ARCHITECTS | 54-58 Tanner Street | SE1 3PH | London | uk
telephone +44 (0) 20 32150015
www.ice-architects.com | ice-london@ice-architects.com

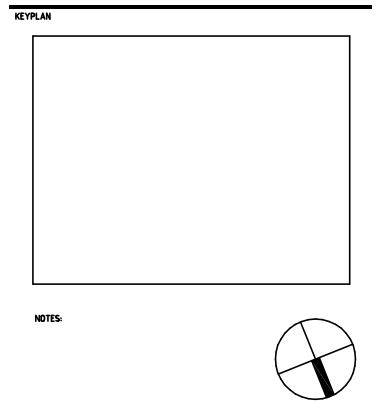

14.01.2021	First Issue
NO.	DATE
ISSUE	REVISIONS
PROJECT	

Extension to
116 High St, Northwood HA6 1BJ

DRAWING TITLE
GROUND AND FIRST FLOOR
PLANS PROPOSED

DATE	DRAWING NO.	REVISION
11.01.2021		
SCALE		
1:100 @ A3	PL2.1	
ICE JOB NO.		
21.260		
CAD FILE NAME		
KE21260.PLAN		

© Copyright ICE ARCHITECTS LTD. 2021