



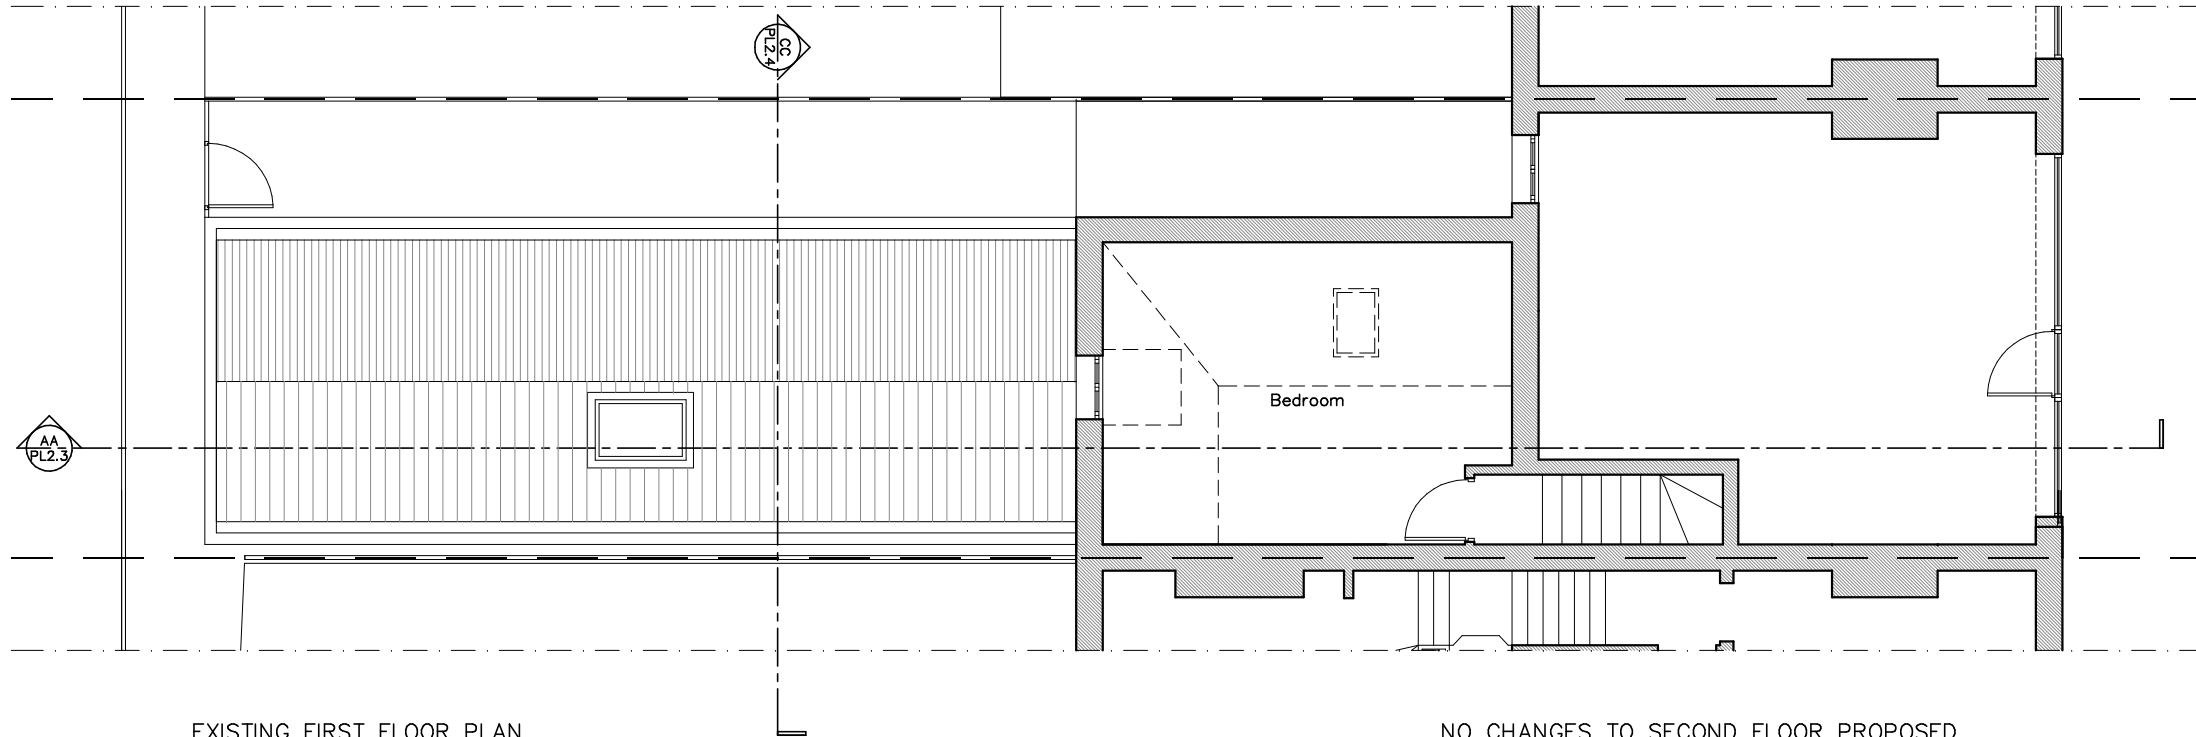

EXISTING FIRST FLOOR PLAN

NO CHANGES TO SECOND FLOOR PROPOSED

1 SECOND FLOOR PLAN
PL2.2 1:100

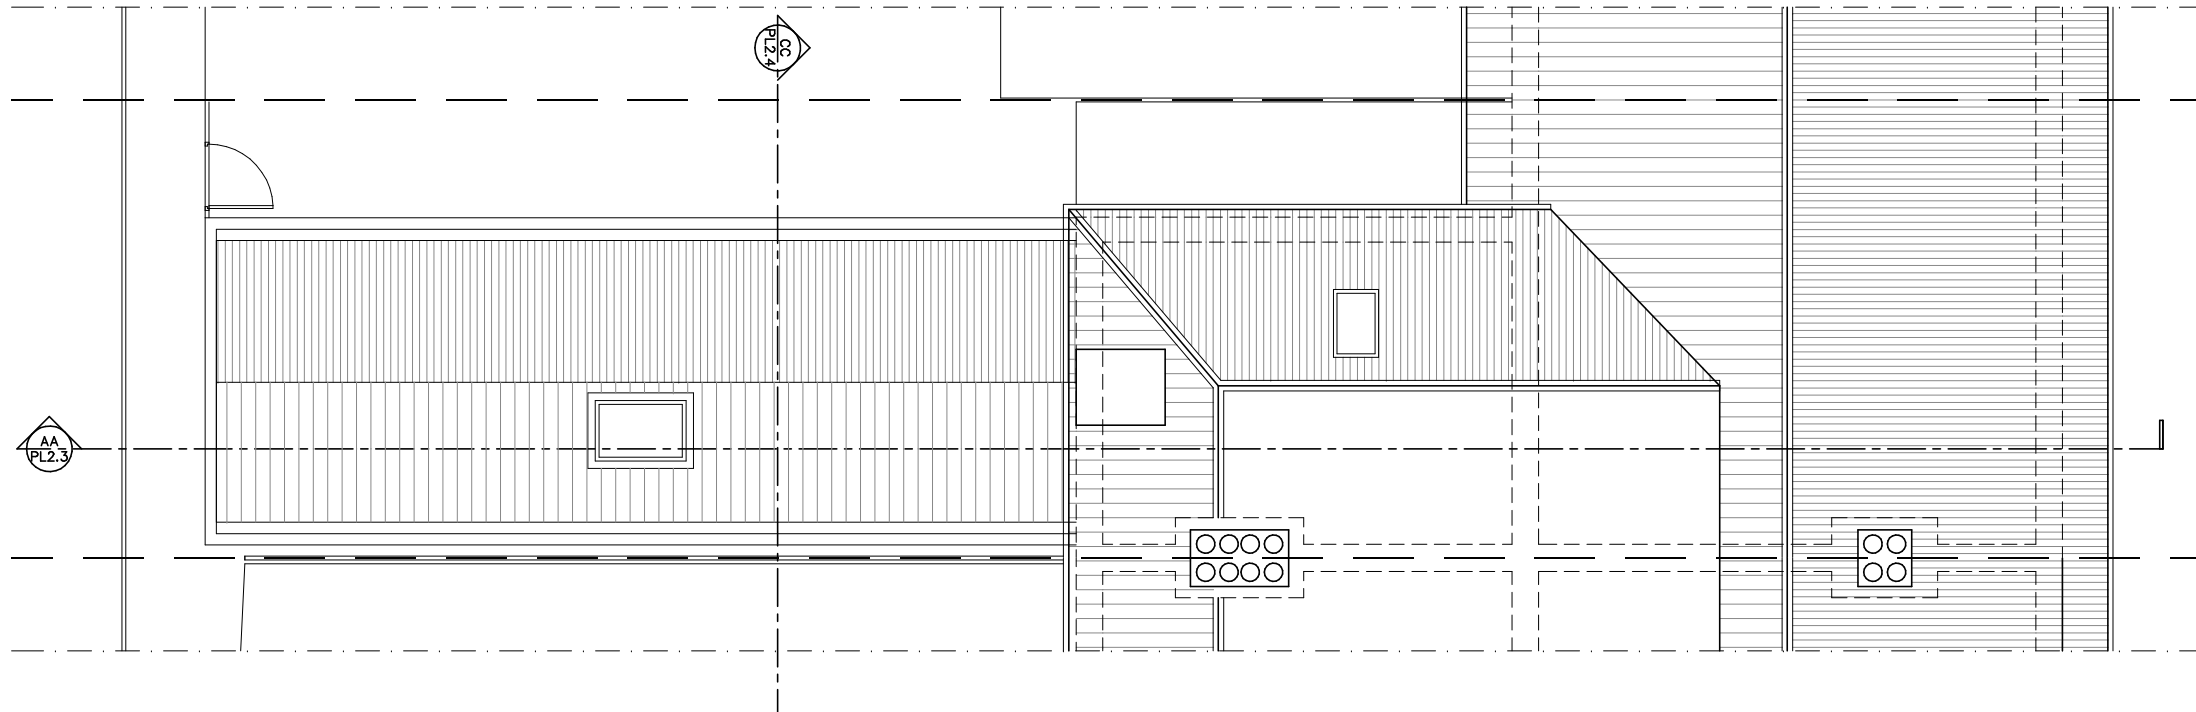

2 ROOF PLAN
PL2.2 1:100



CLIENT
GOLDENACRE ESTATES LTD

ARCHITECT
ice
ICE ARCHITECTS | 54-58 Tanner Street | SE1 3PH | London | uk
telephone +44 (0) 20 32150015
www.ice-architects.com | ice-london@ice-architects.com

KEYPLAN

NOTES:

14.01.2021	First Issue
NO.	DATE
REVISIONS	ISSUE
PROJECT	
Extension to 116 High St, Northwood HA6 1BJ	

DRAWING TITLE		
SECOND AND ROOF FLOOR PLANS – PROPOSED		
DATE	DRAWING NO.	REVISION
11.01.2021		
SCALE		
1:100 @ A3	PL2.2	–
ICE JOB NO.		
21.260		
CAD FILE NAME		
KE21260.PLAN		
© Copyright ICE ARCHITECTS LTD. 2021		