


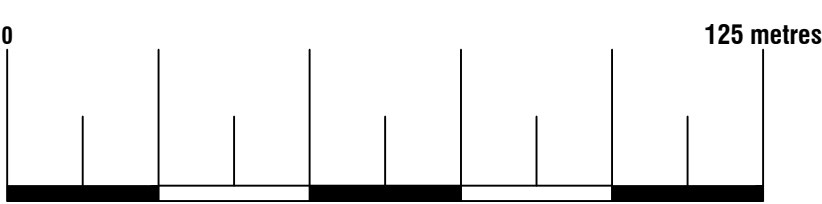

Location Plan

Scale 1:1250





Licence No: 100047474



Existing Block Plan

Scale 1:500


Licence No: 100047474

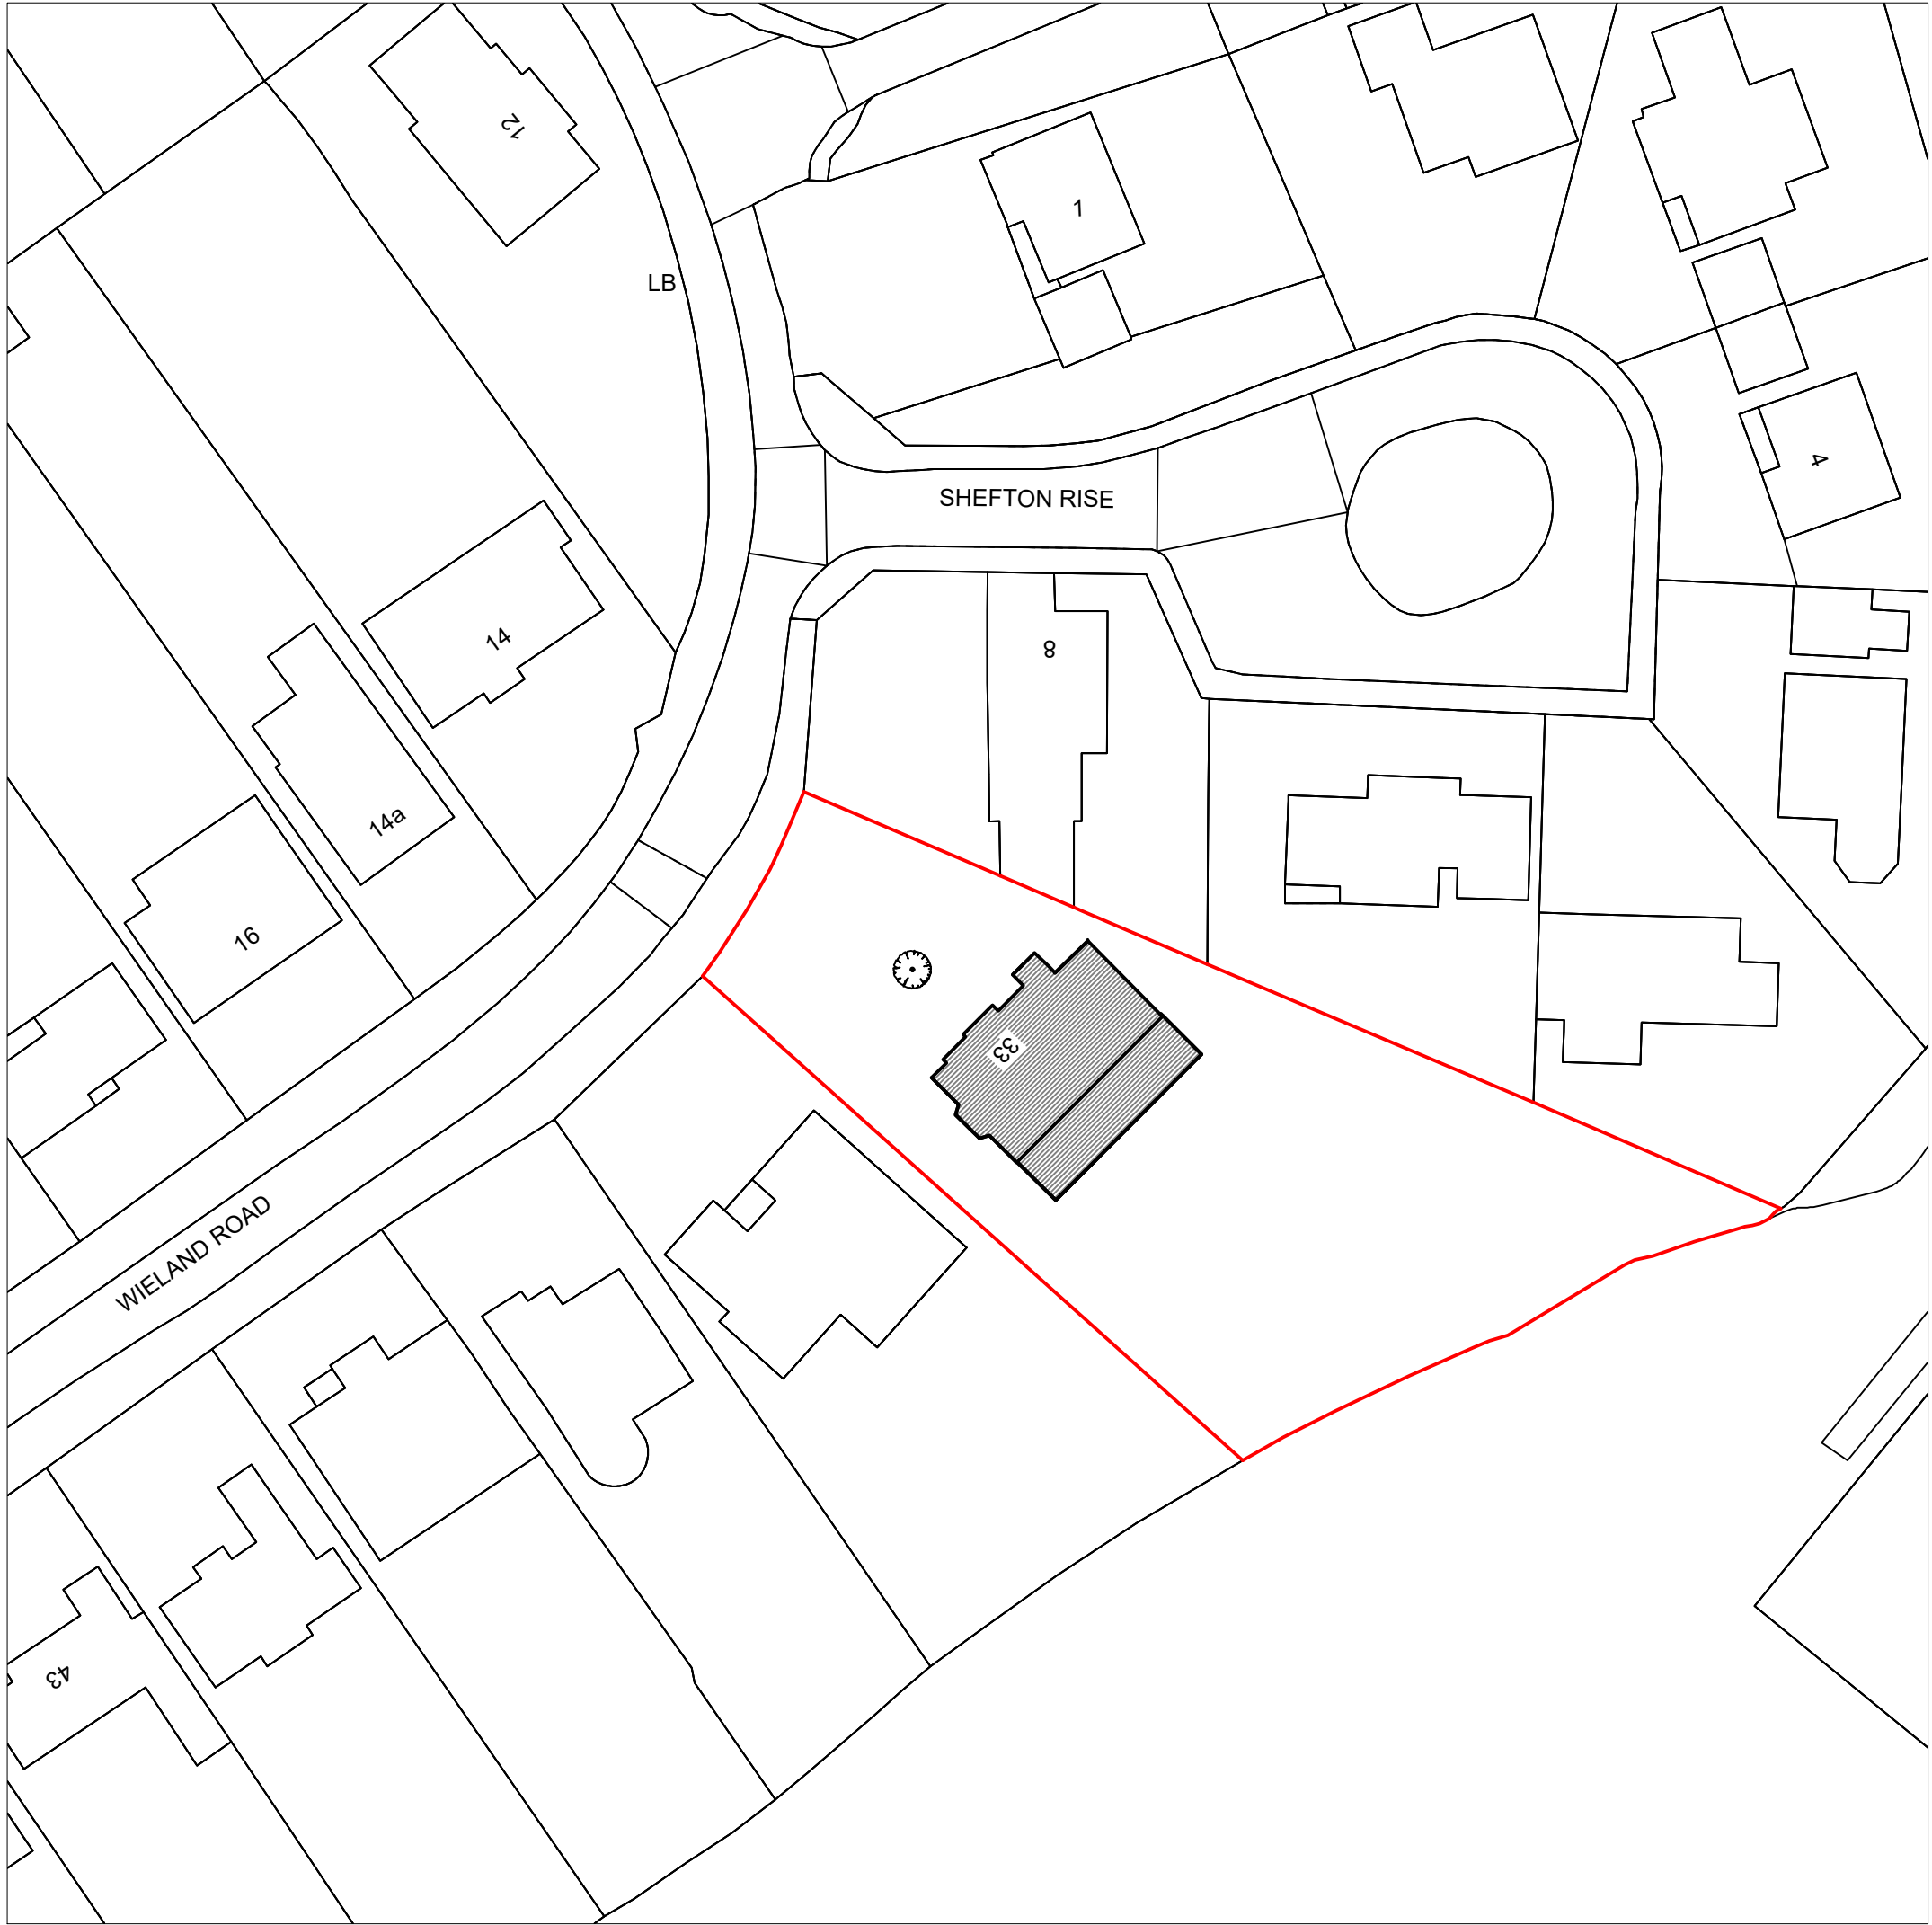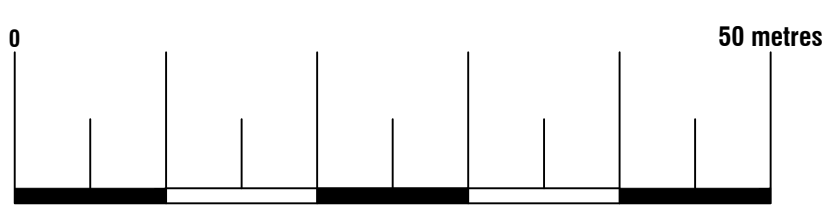

Proposed Block Plan

Scale 1:500


Licence No: 100047474

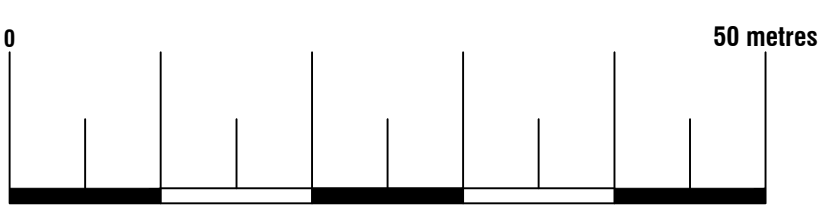

Arkiplan


74 Cardiff Road, CF15 7QE • Enquiries@ArkiPlan.co.uk

Site	33 Wieland Road, Northwood, MIDDX HA6 3 QX	Date	07.02.2022
		Sheet	21-0800 D01 Rev D
		Job	New Extension, Loft Conversion, Internal Works
		Scale	As Shown@A1
		Title	As Shown


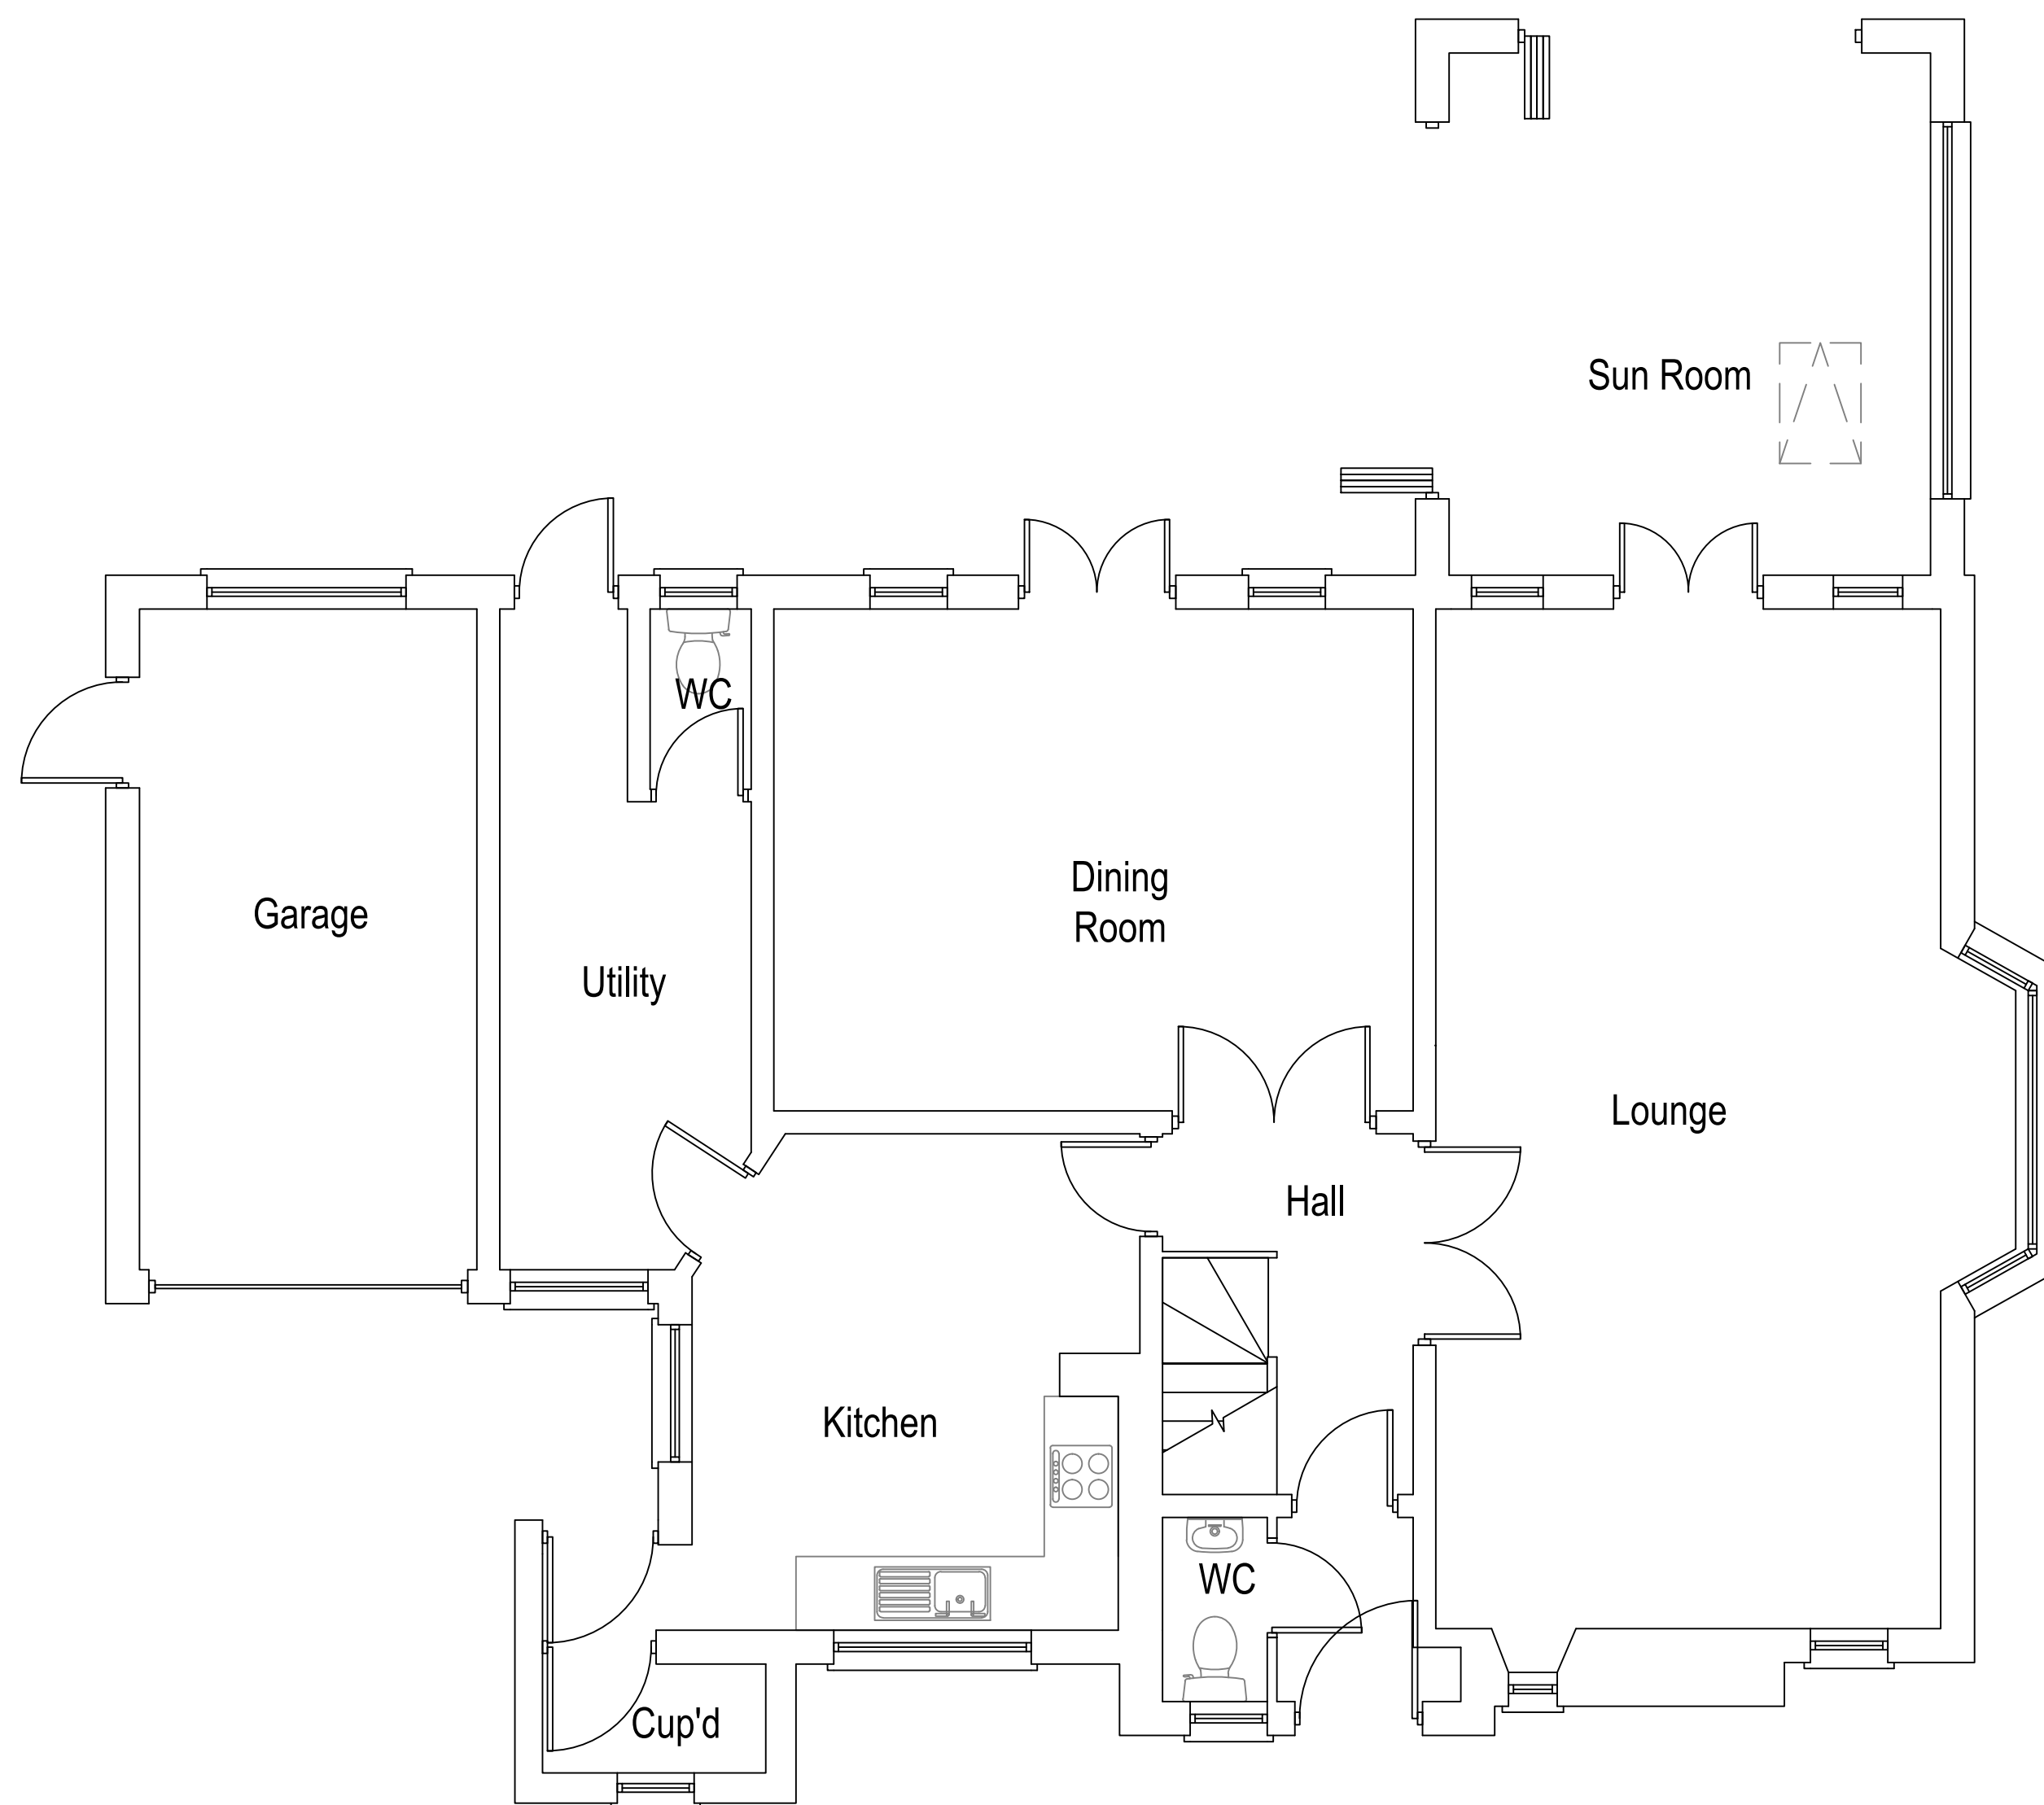


Existing Ground Floor Plan

Scale 1:50

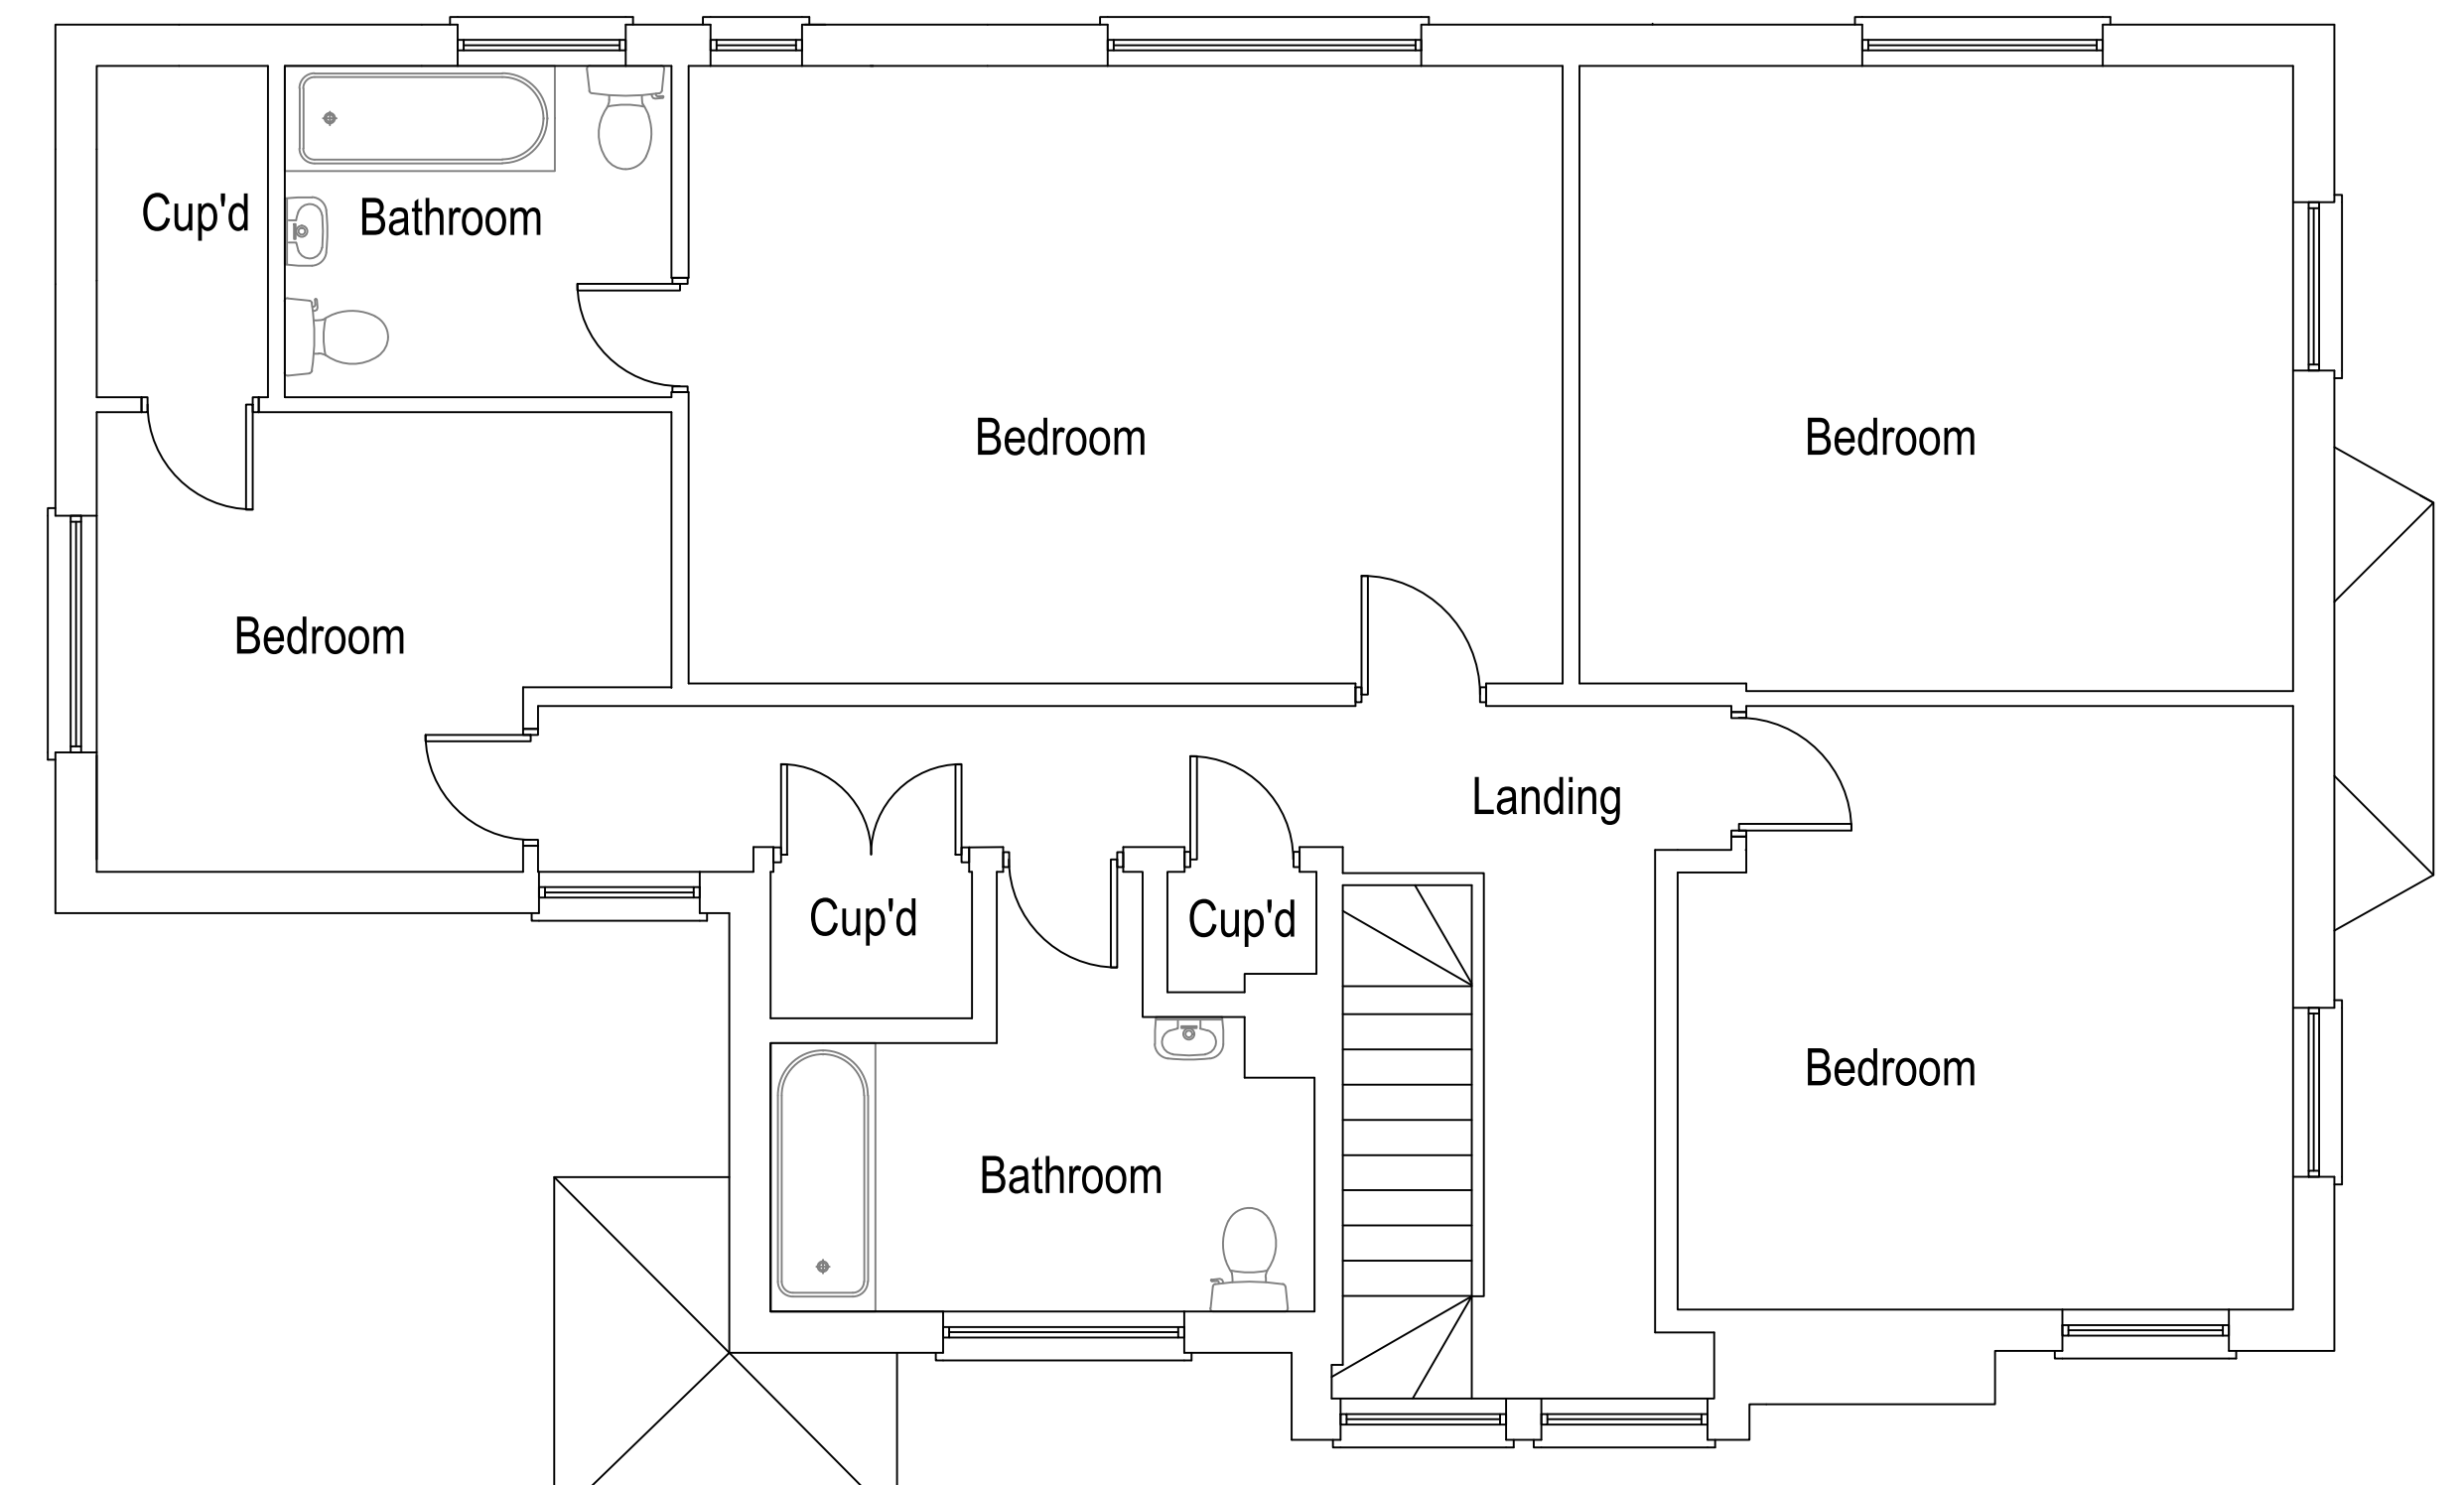

Existing First Floor Plan
Scale 1:50

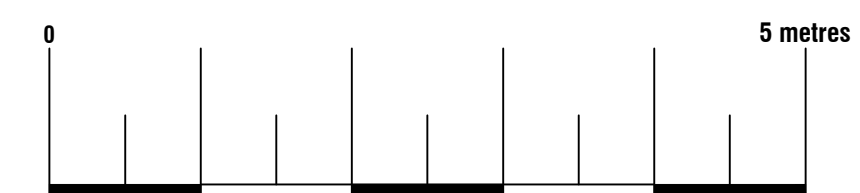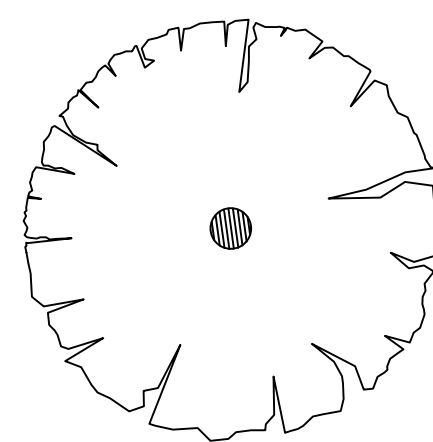

74 Cardiff Road, CF15 7QE • Enquiries@ArkiPlan.co.uk

Site	33 Wieland Road, Northwood, MIDDX HA6 3 QX	Date	07.02.2022
		Sheet	21-0800 D02 Rev D
		Job	New Extension, Loft Conversion, Internal Works
		Scale	As Shown@A1
		Title	As Shown




Existing Northwest Elevation
Scale 1:50




Existing Southwest Elevation
Scale 1:50



Existing Southeast Elevation
Scale 1:50

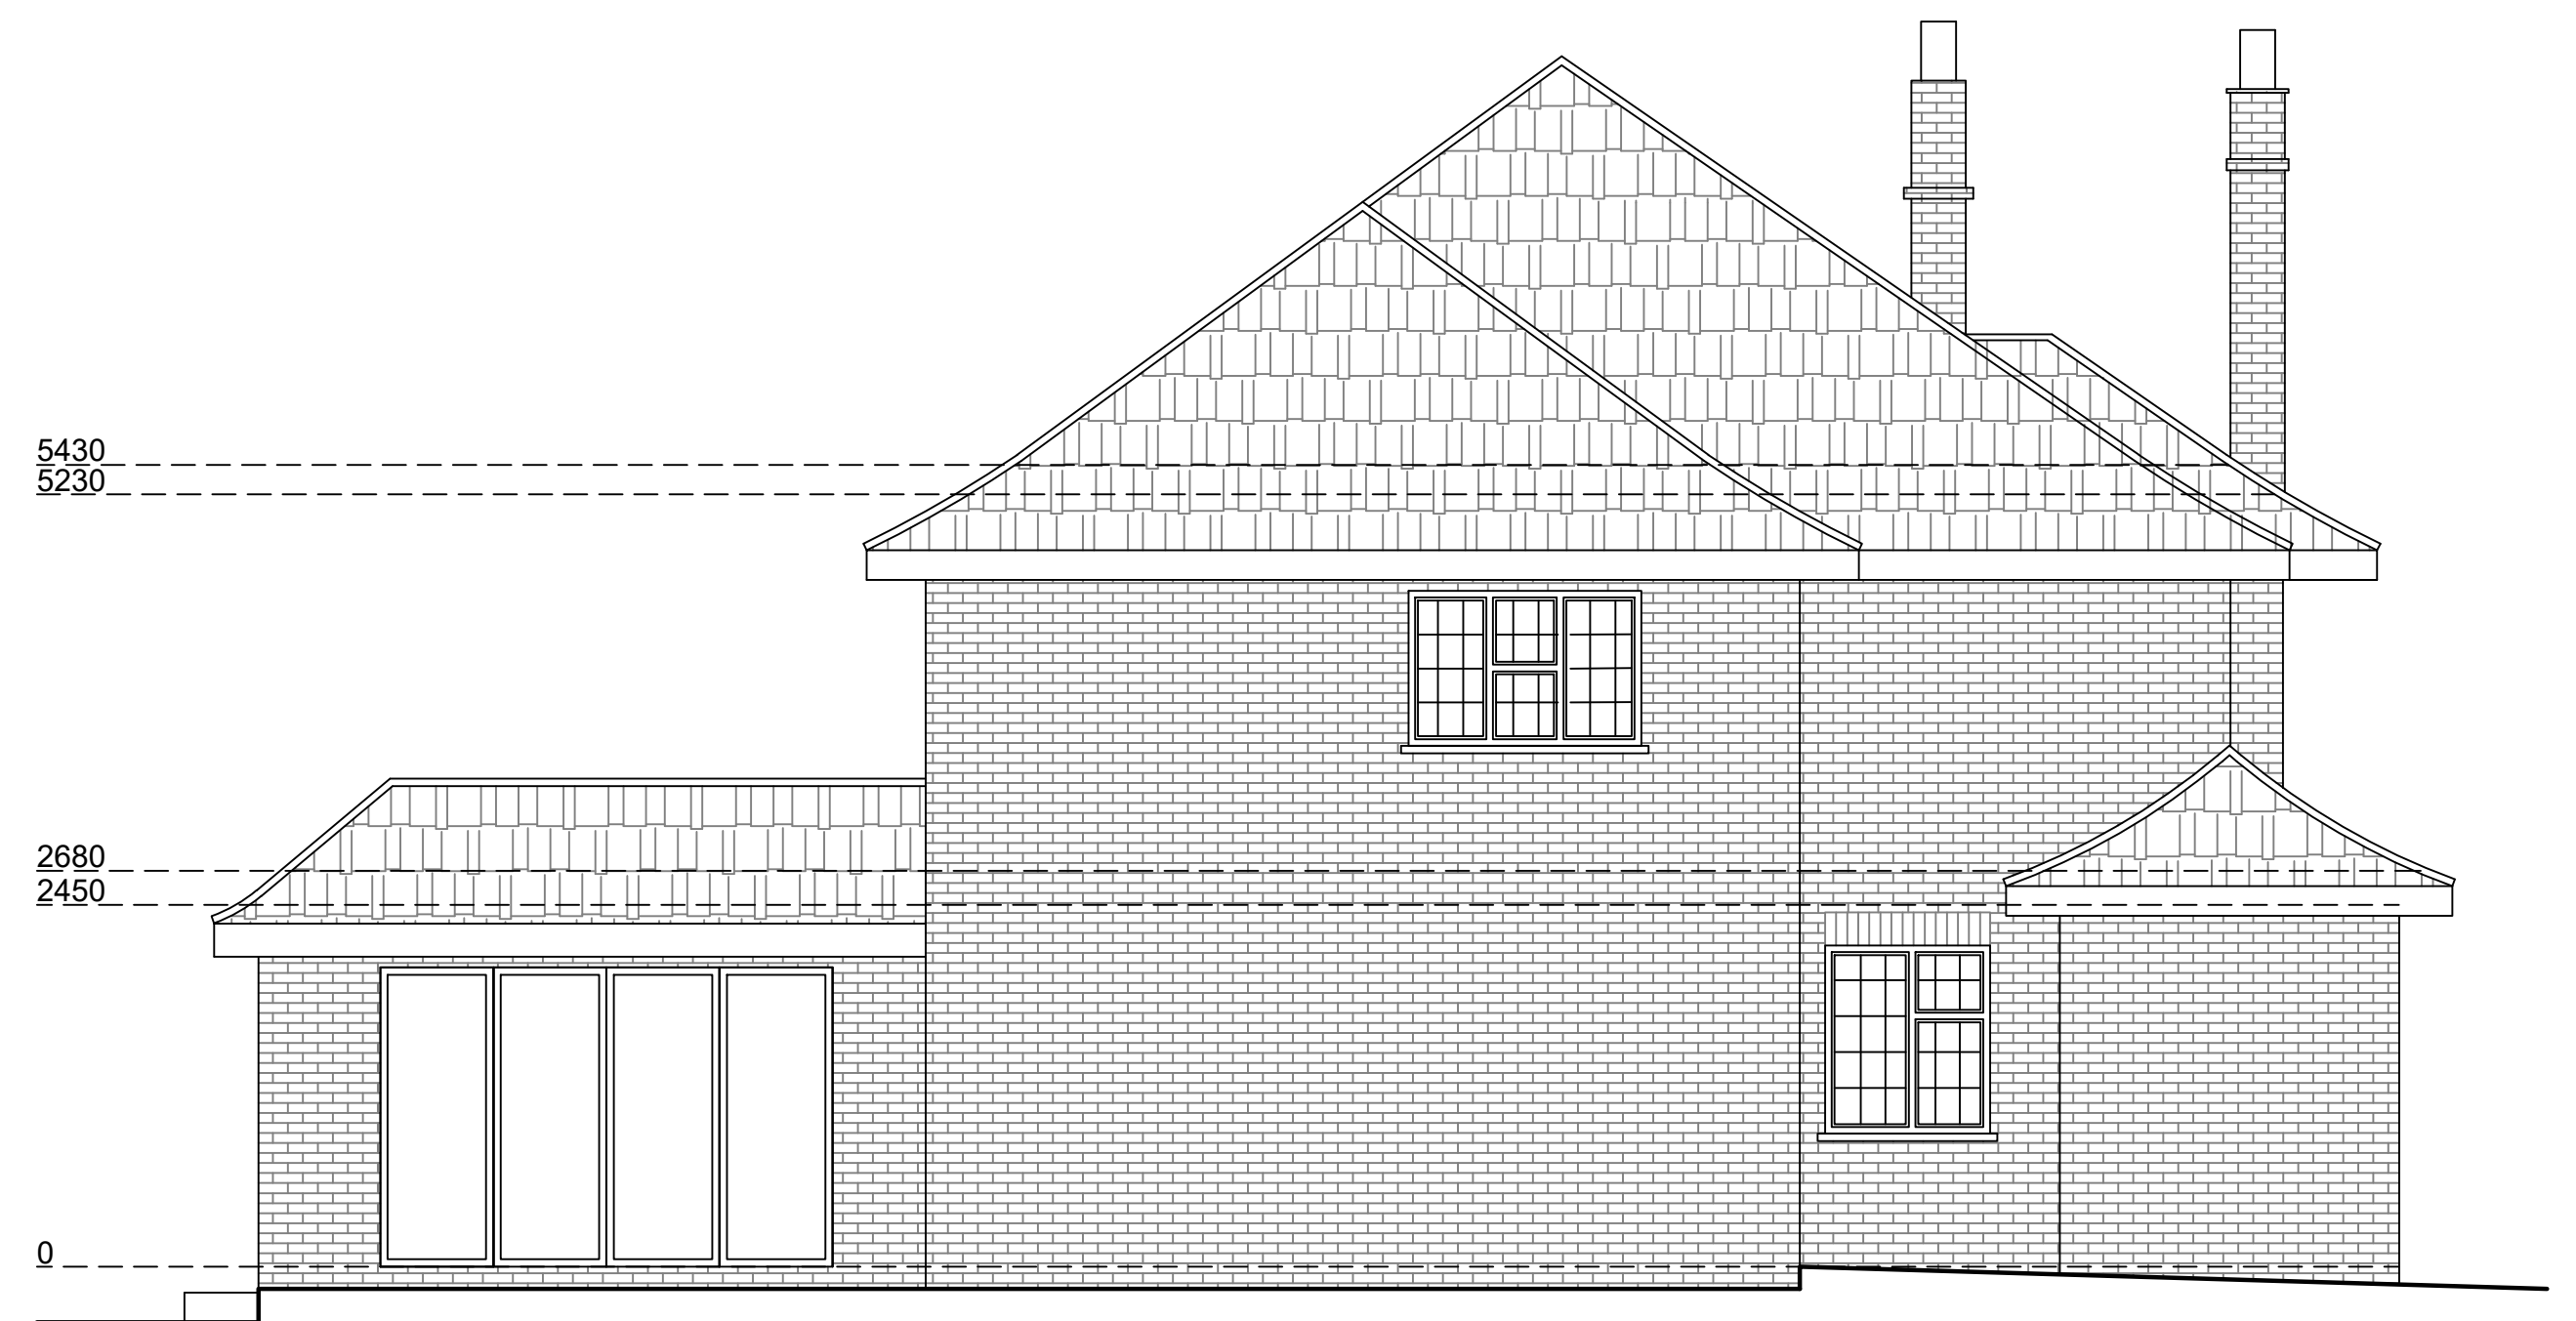


Existing Northeast Elevation
Scale 1:50

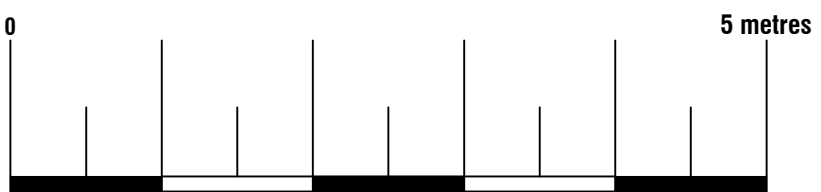





74 Cardiff Road, CF15 7QE • Enquiries@ArkiPlan.co.uk


Site	33 Wieland Road, Northwood, MIDD X HA6 3 QX	Date	07.02.2022
		Sheet	21-0800 D03 Rev D
		Job	New Extension, Loft Conversion, Internal Works
		Scale	As Shown@A1
		Title	As Shown

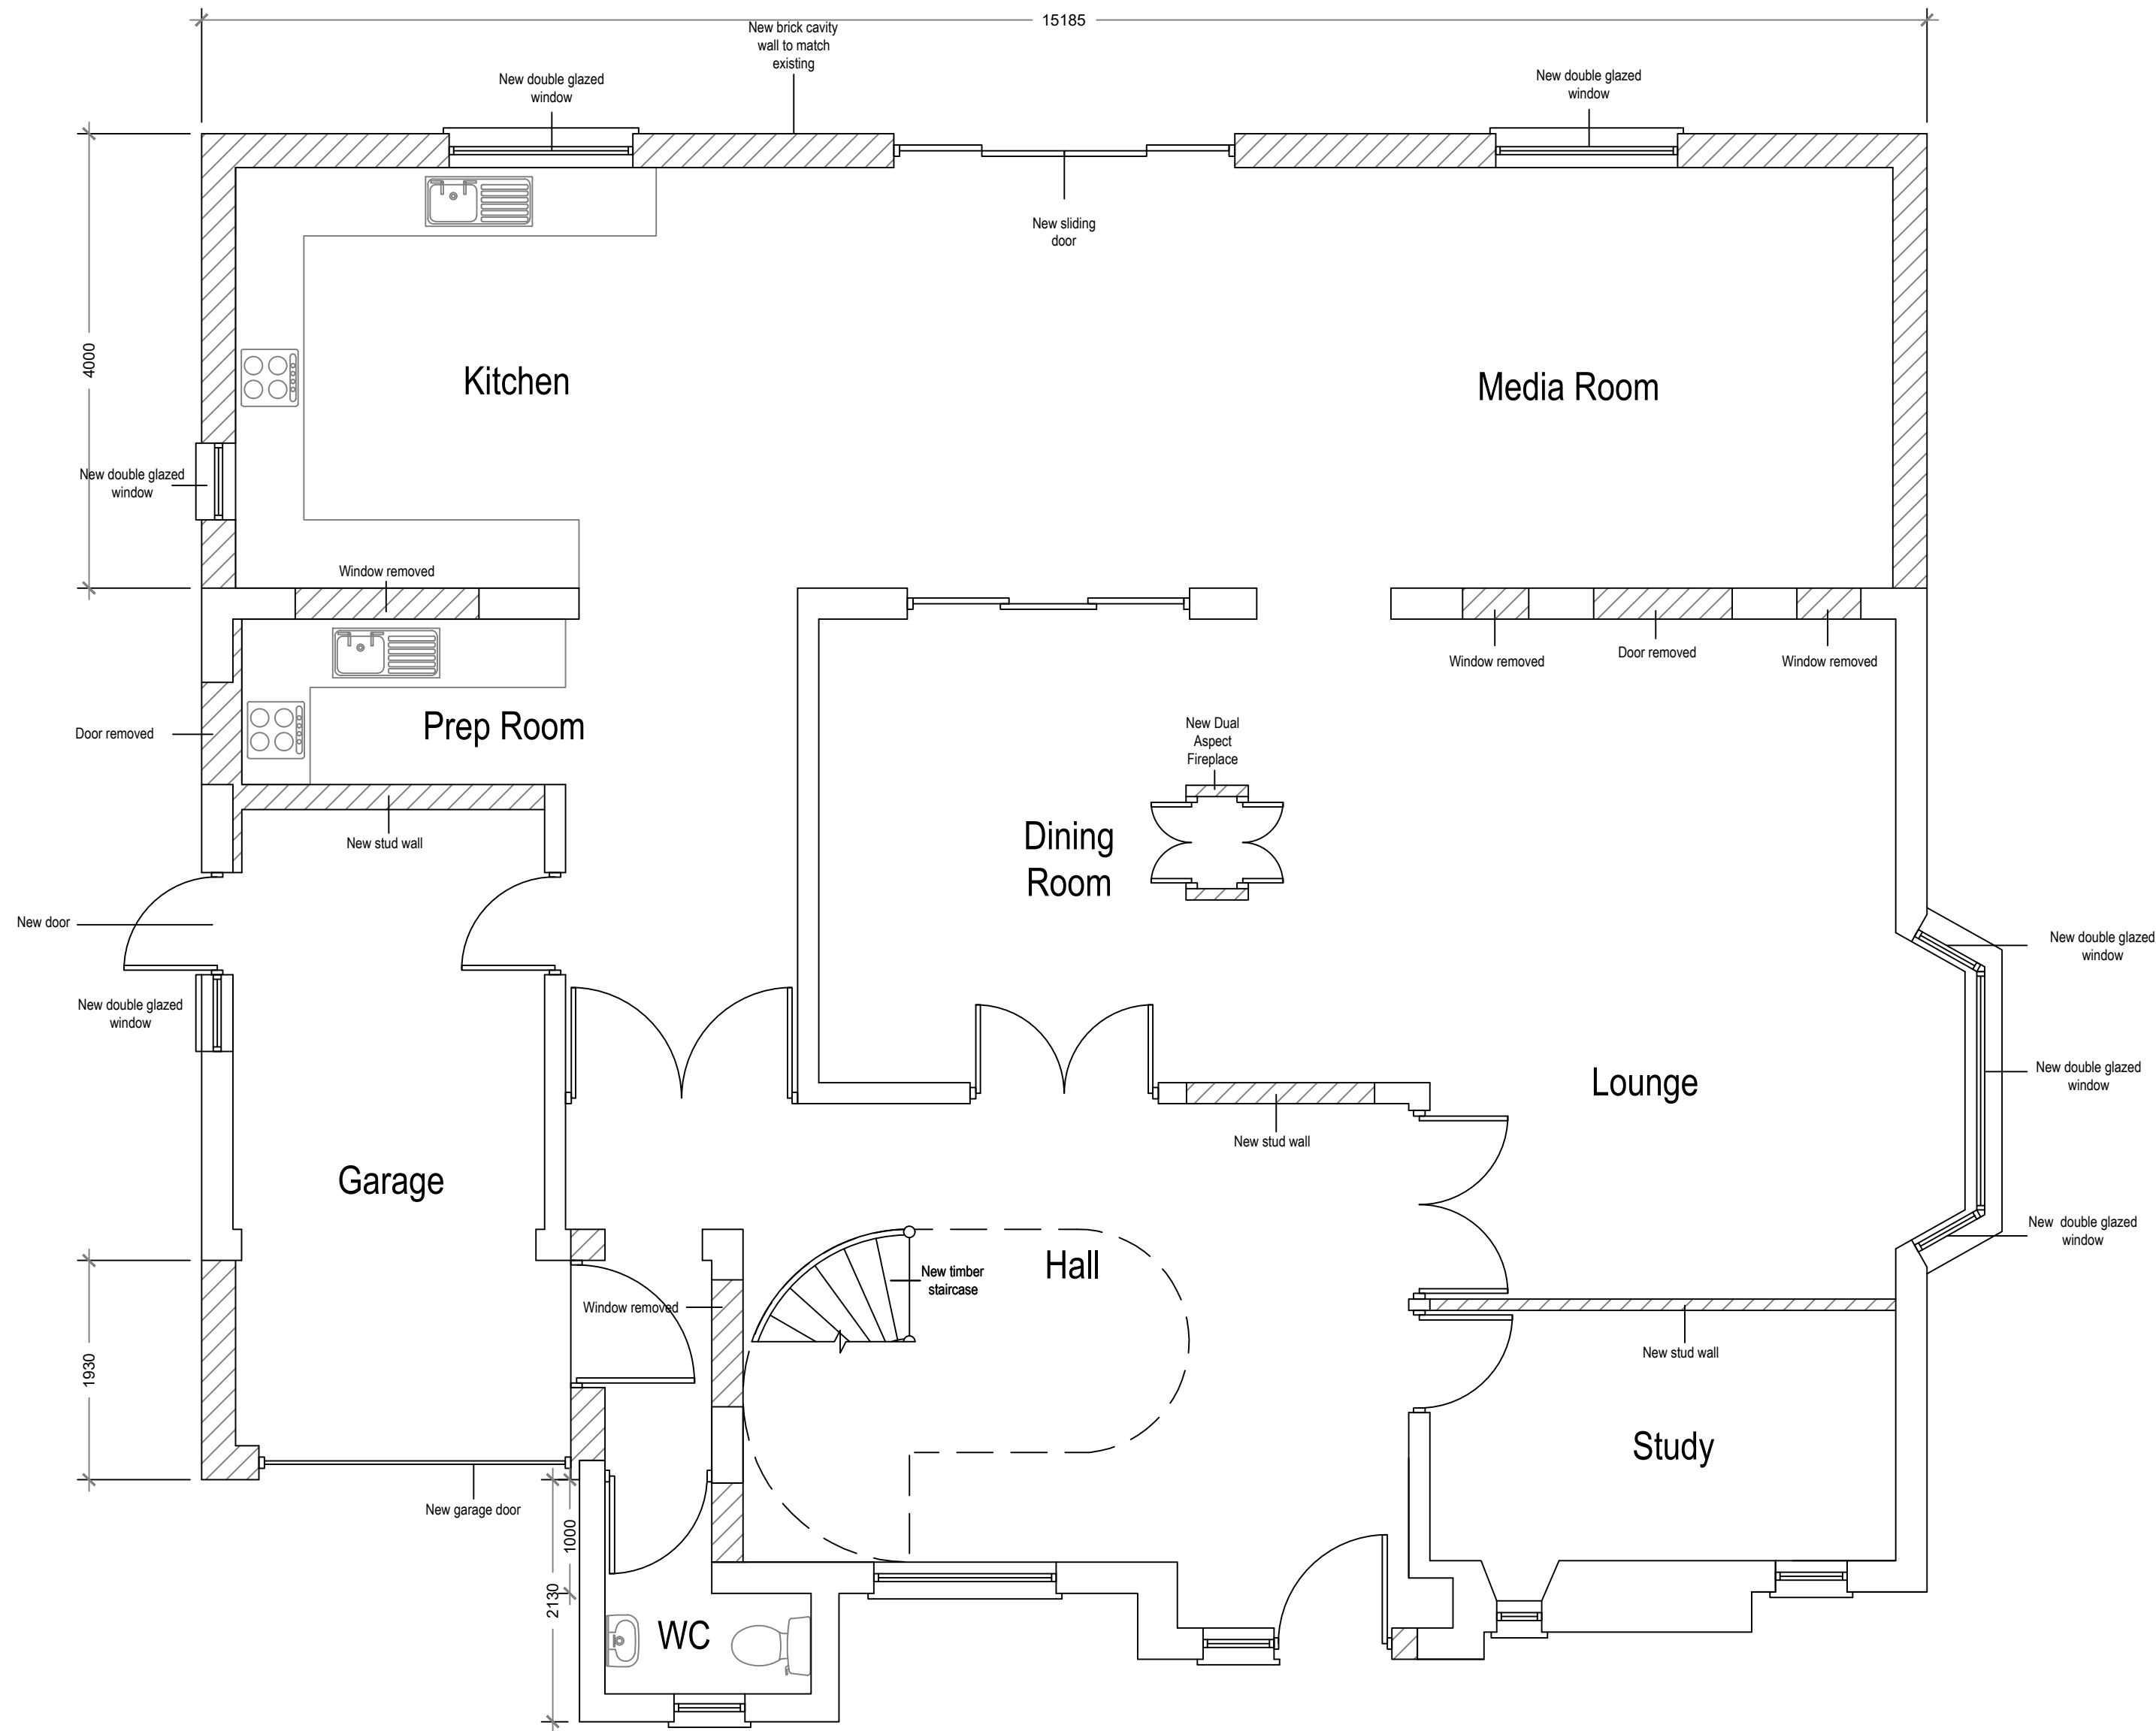

Proposed Ground Floor Plan
Scale 1:50

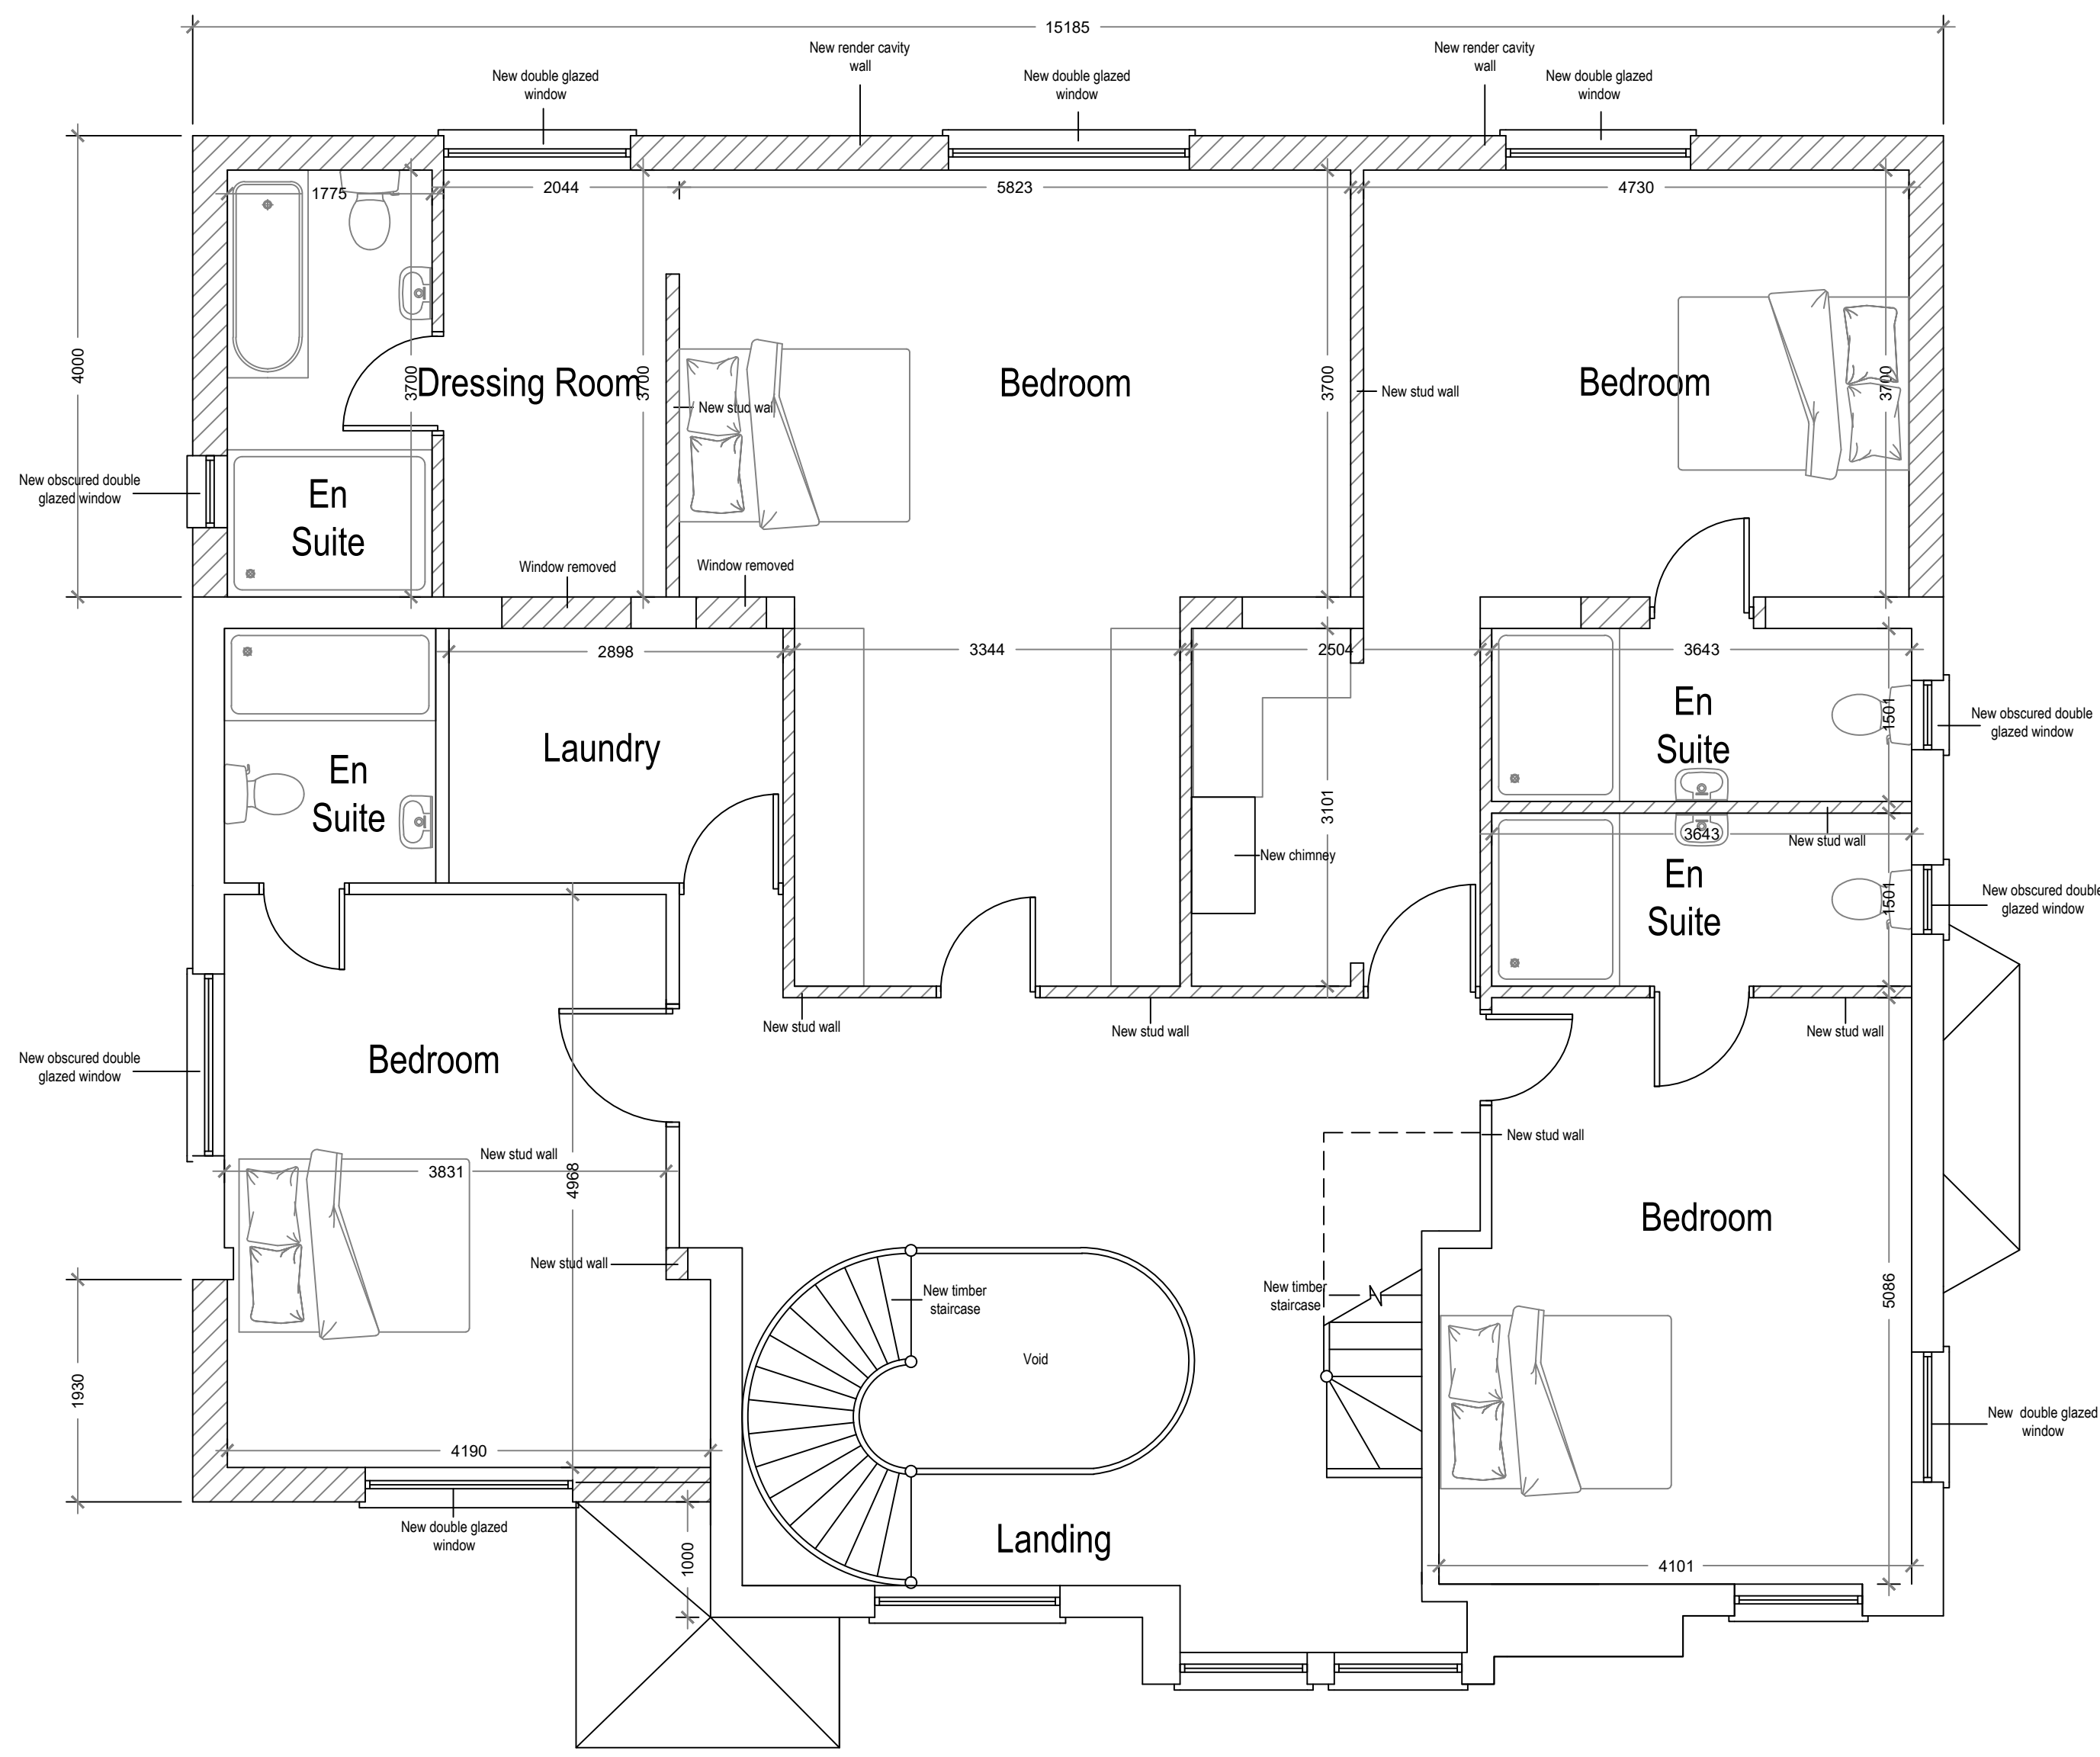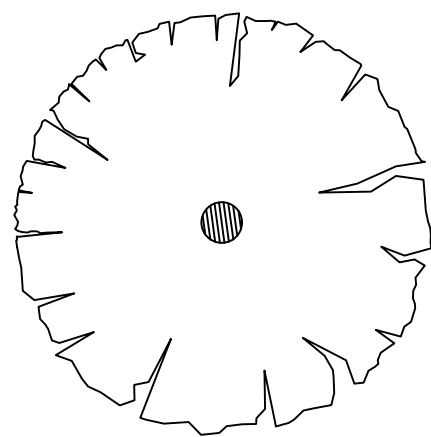


Proposed First Floor Plan
Scale 1:50

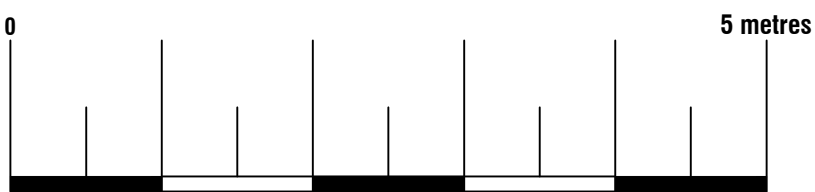




74 Cardiff Road, CF15 7QE • Enquiries@ArkiPlan.co.uk

Site	33 Wieland Road, Northwood, MIDDXX HA6 3 QX	Date	07.02.2022
		Sheet	21-0800 D04 Rev D
		Job	New Extension, Loft Conversion, Internal Works
		Scale	As Shown@A1
		Title	As Shown

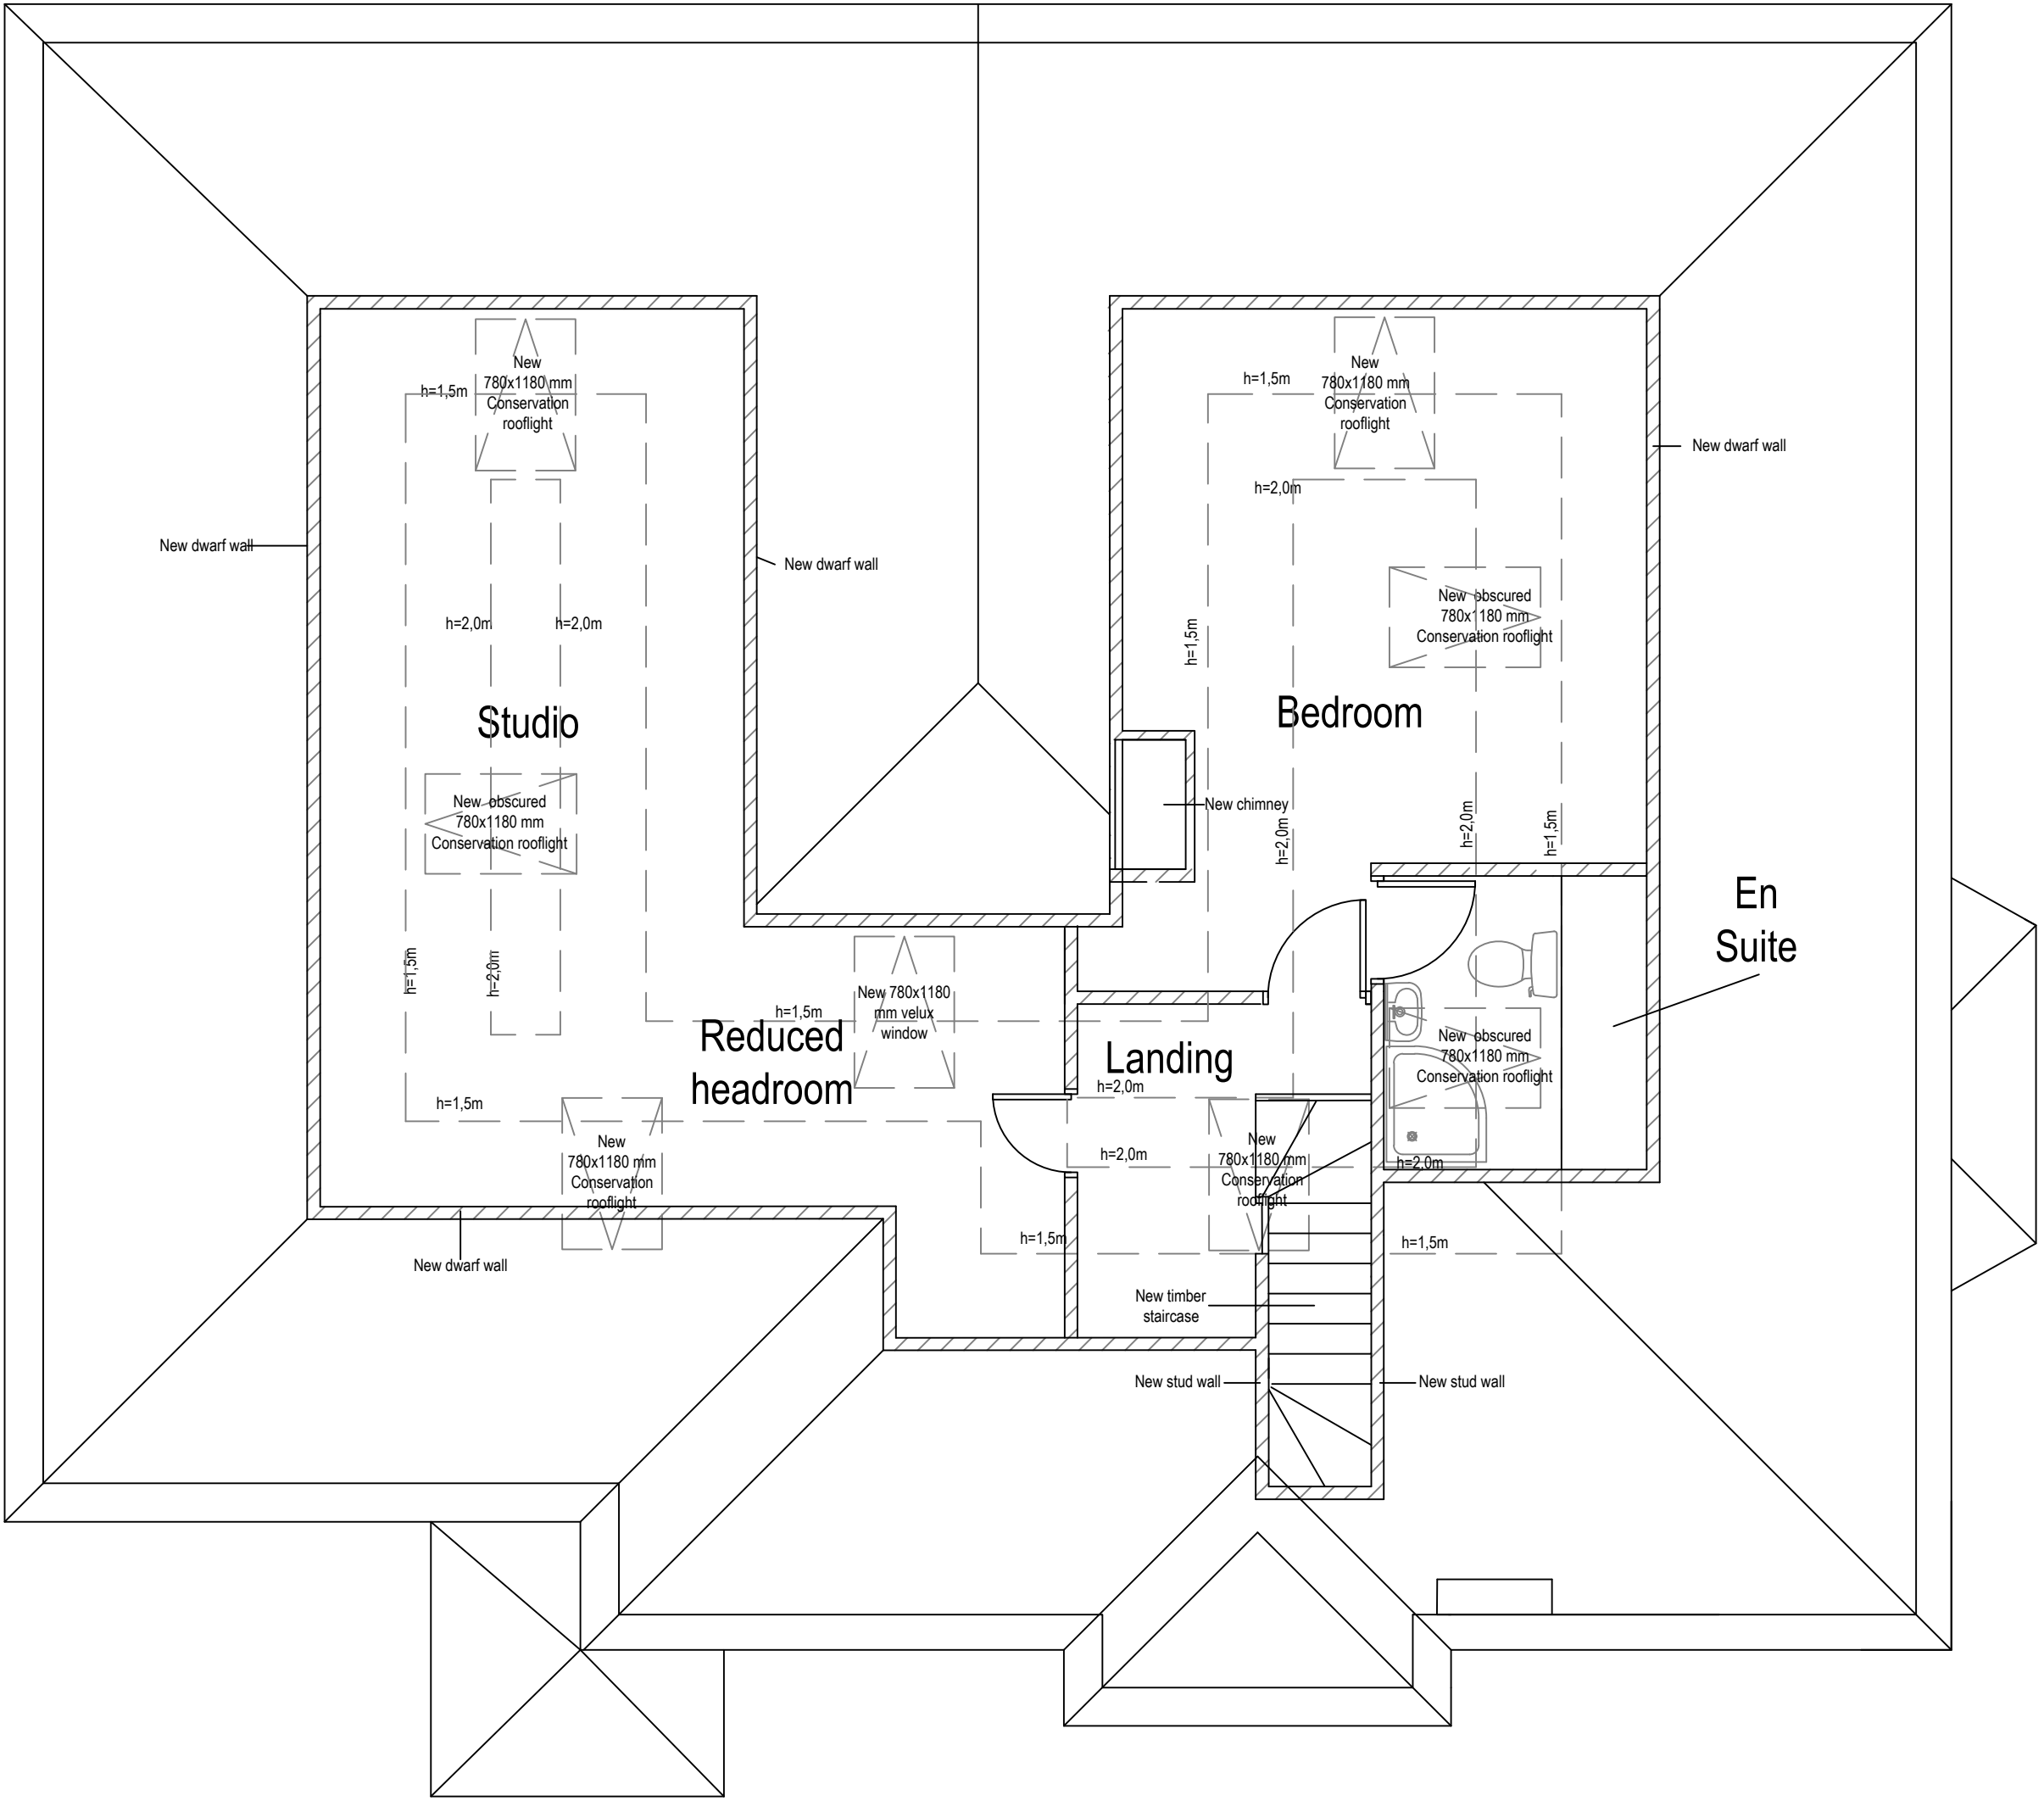





Proposed Second Floor Plan
Scale 1:50

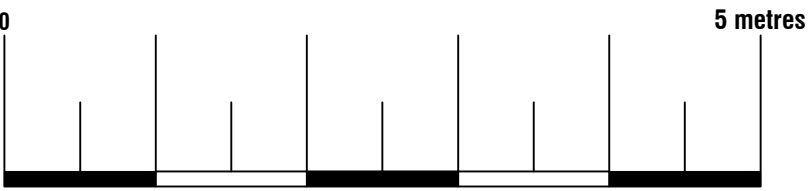



74 Cardiff Road, CF15 7QE • Enquiries@ArkiPlan.co.uk

Site	33 Wieland Road, Northwood, MIDDX HA6 3 QX	Date	07.02.2022
		Sheet	21-0800 D05 Rev D
		Job	New Extension, Loft Conversion, Internal Works
		Scale	As Shown@A1
		Title	As Shown

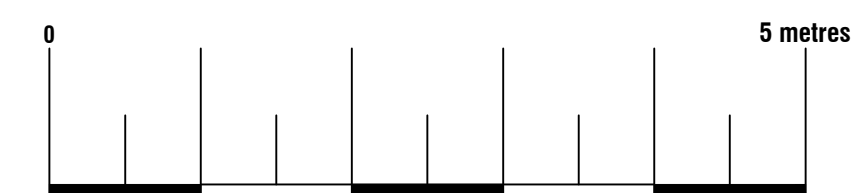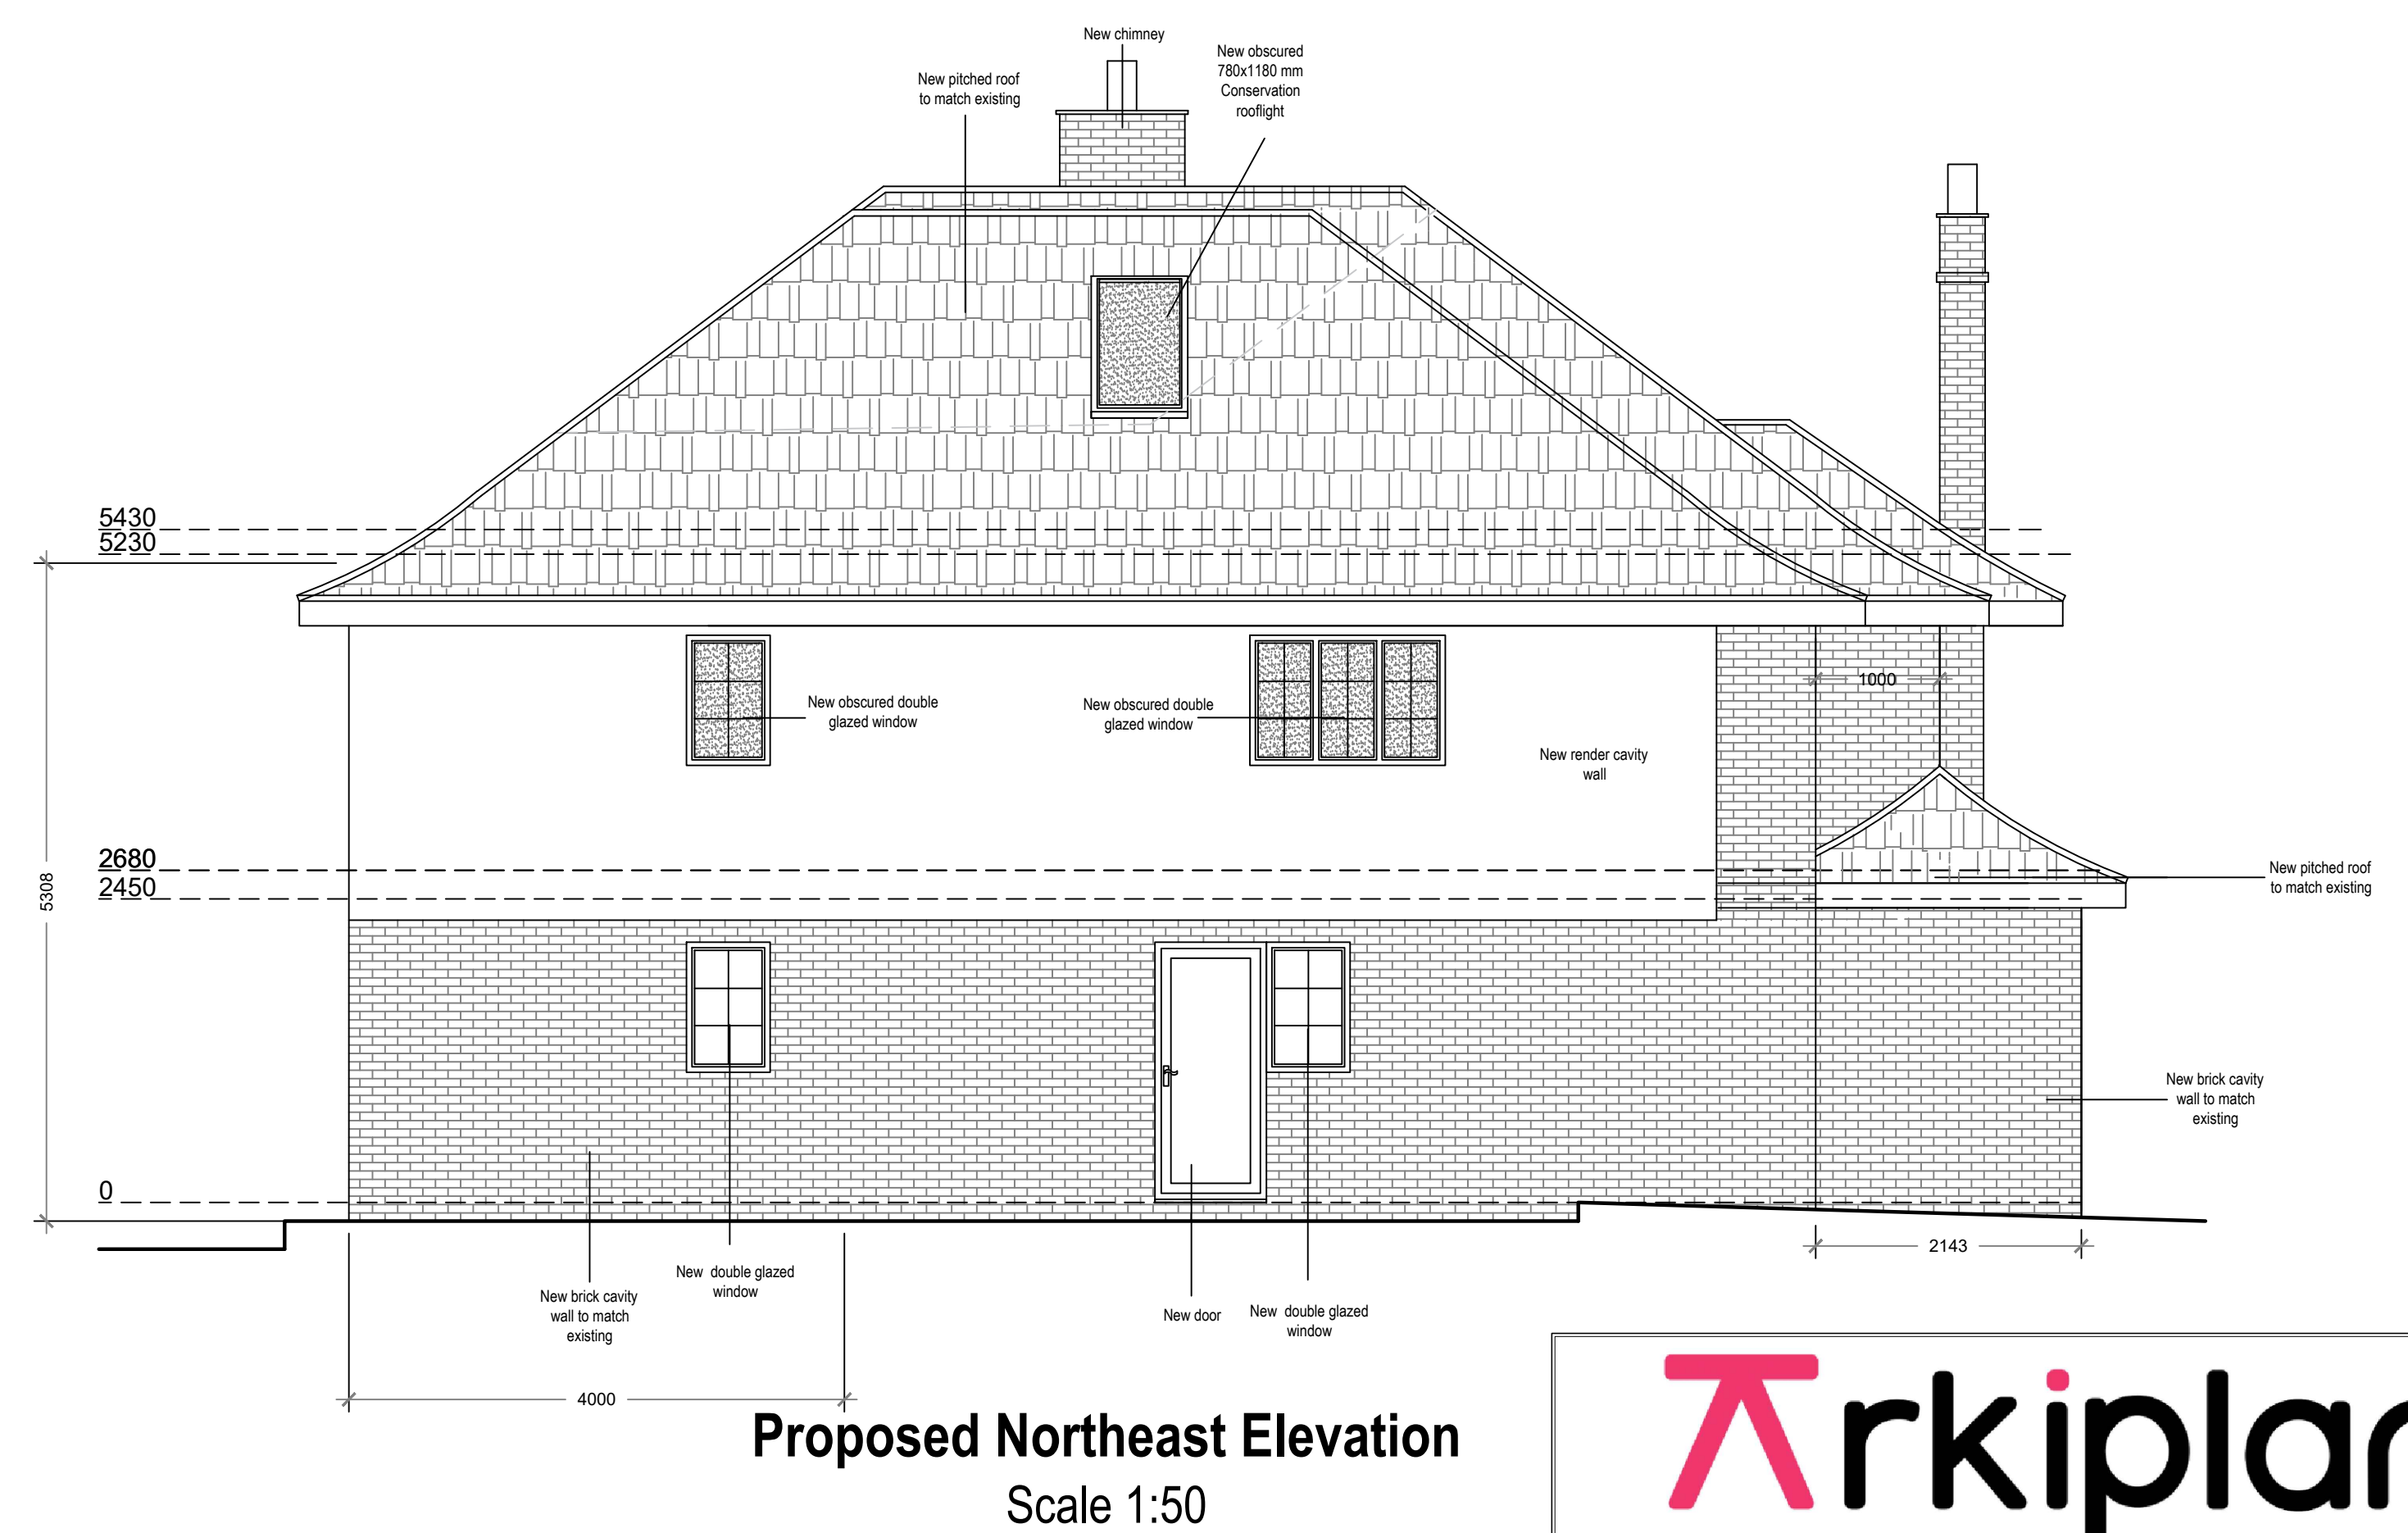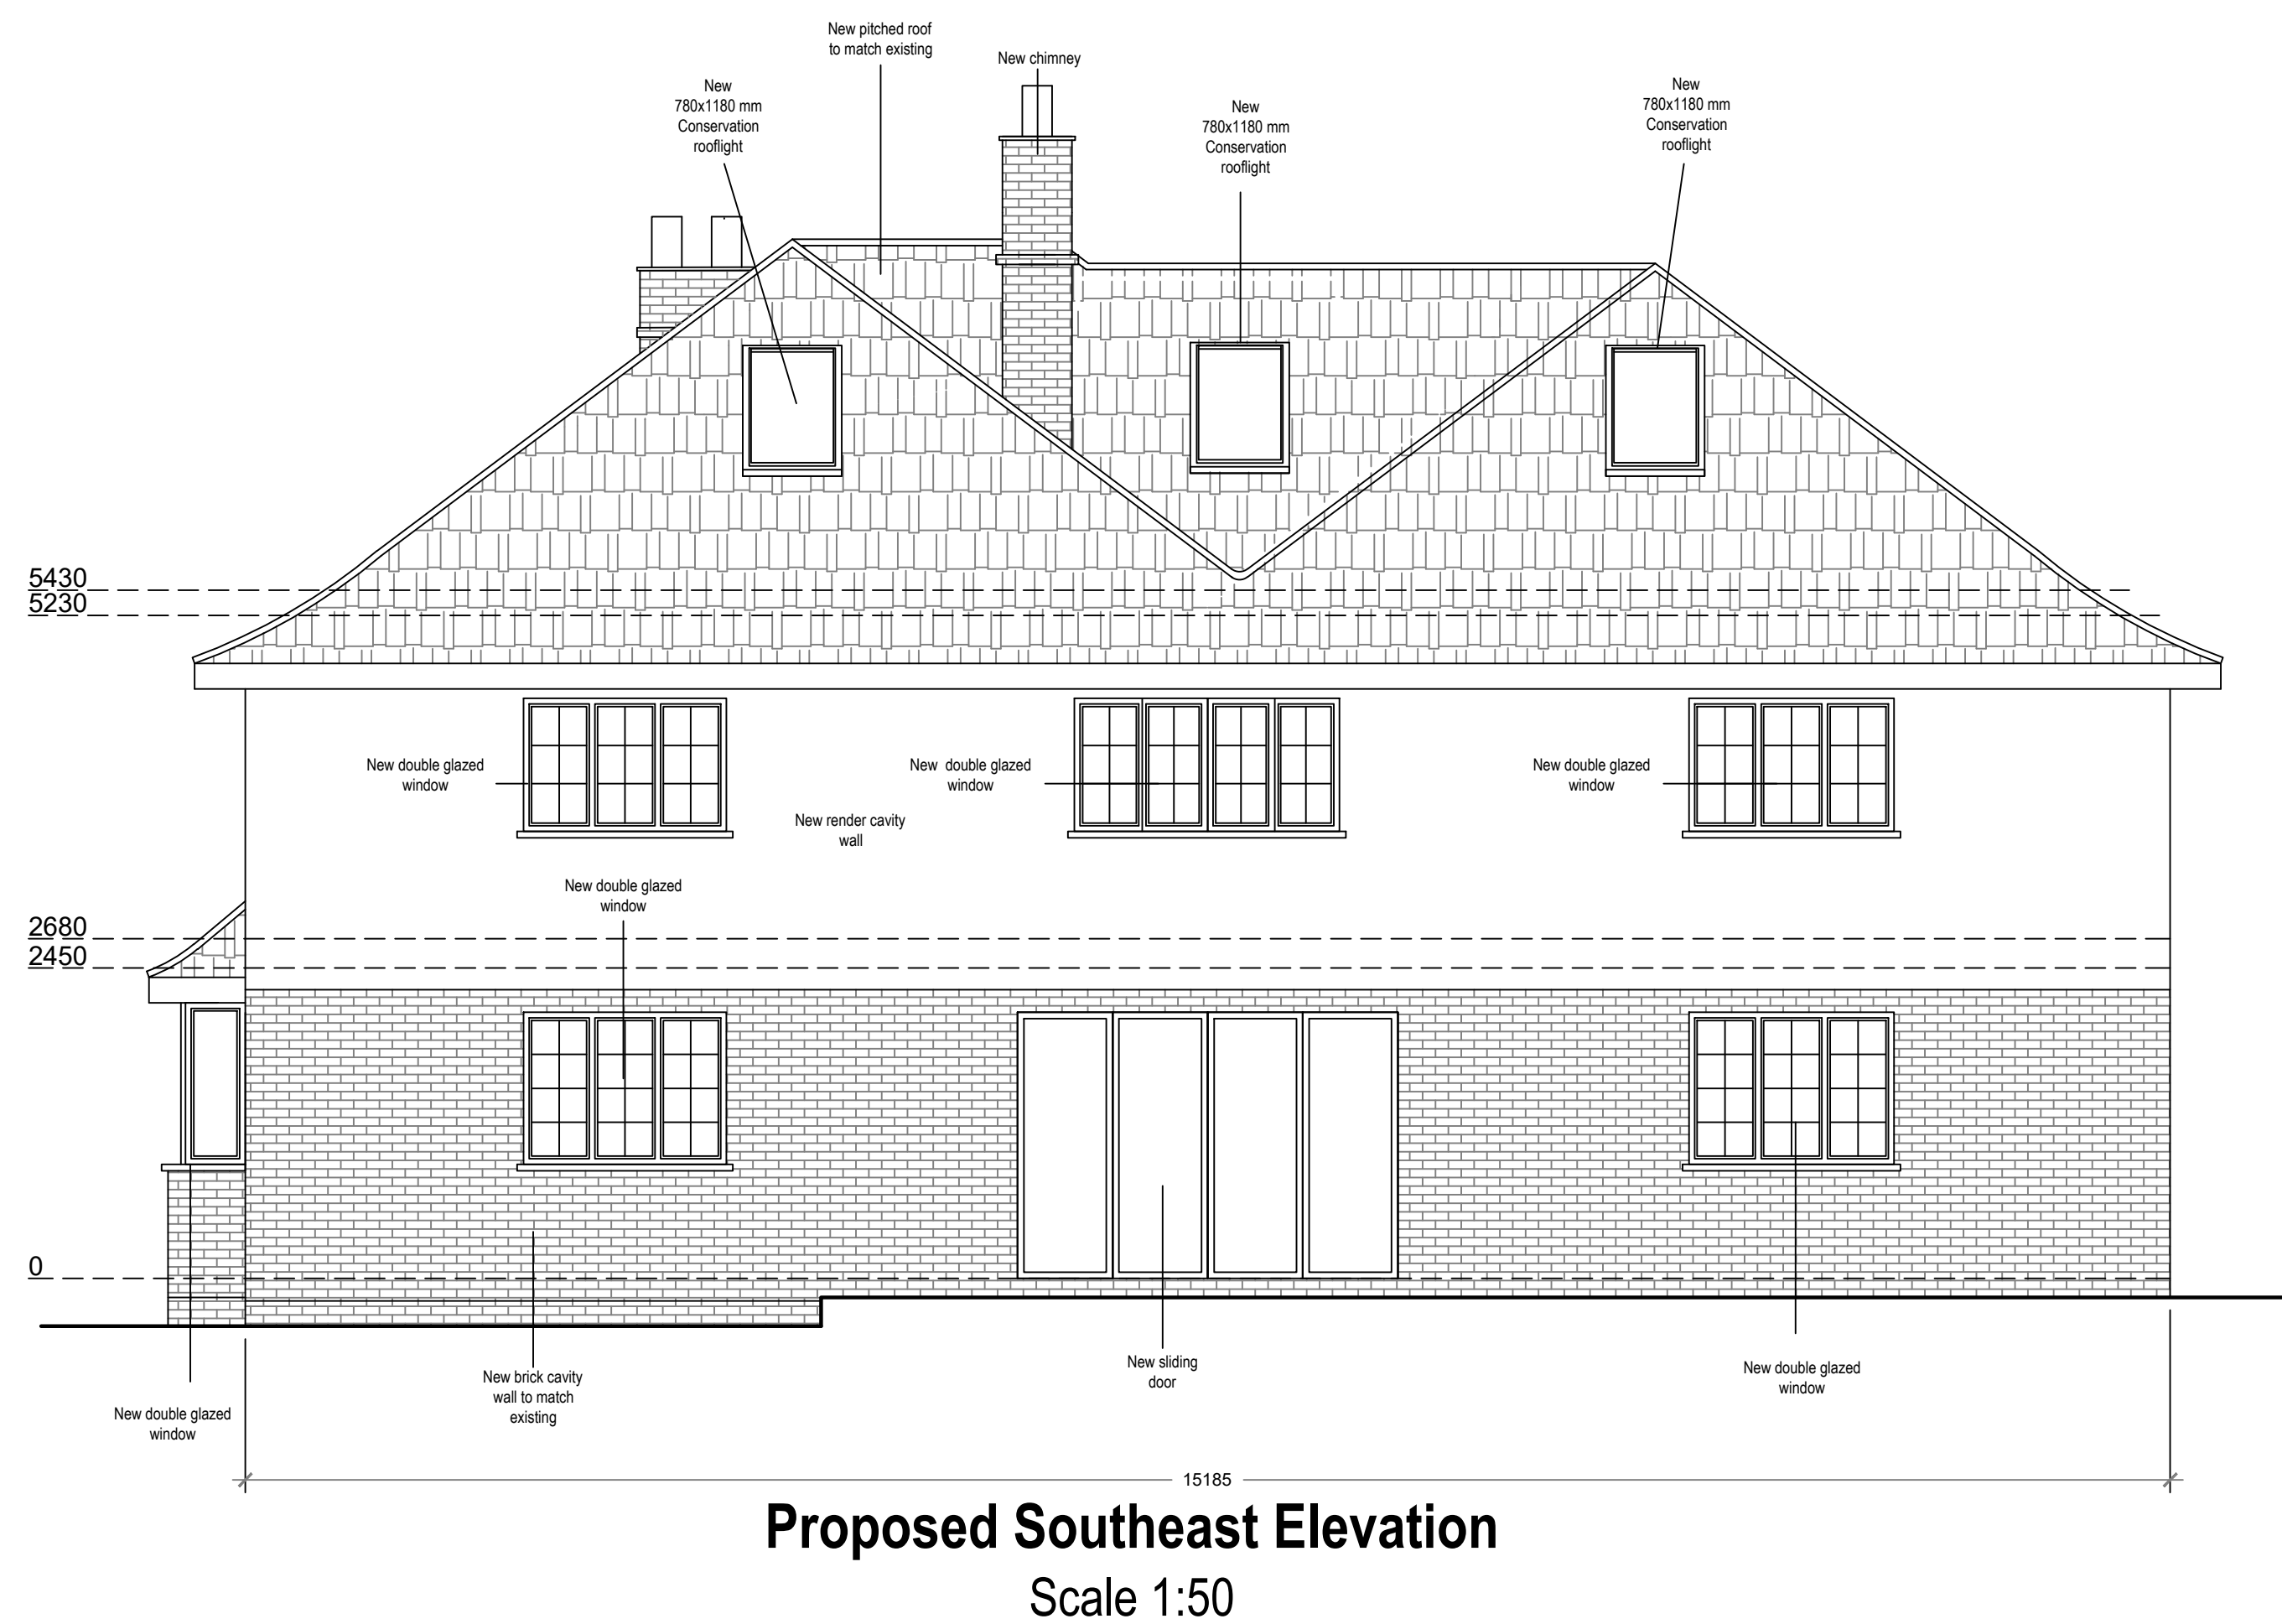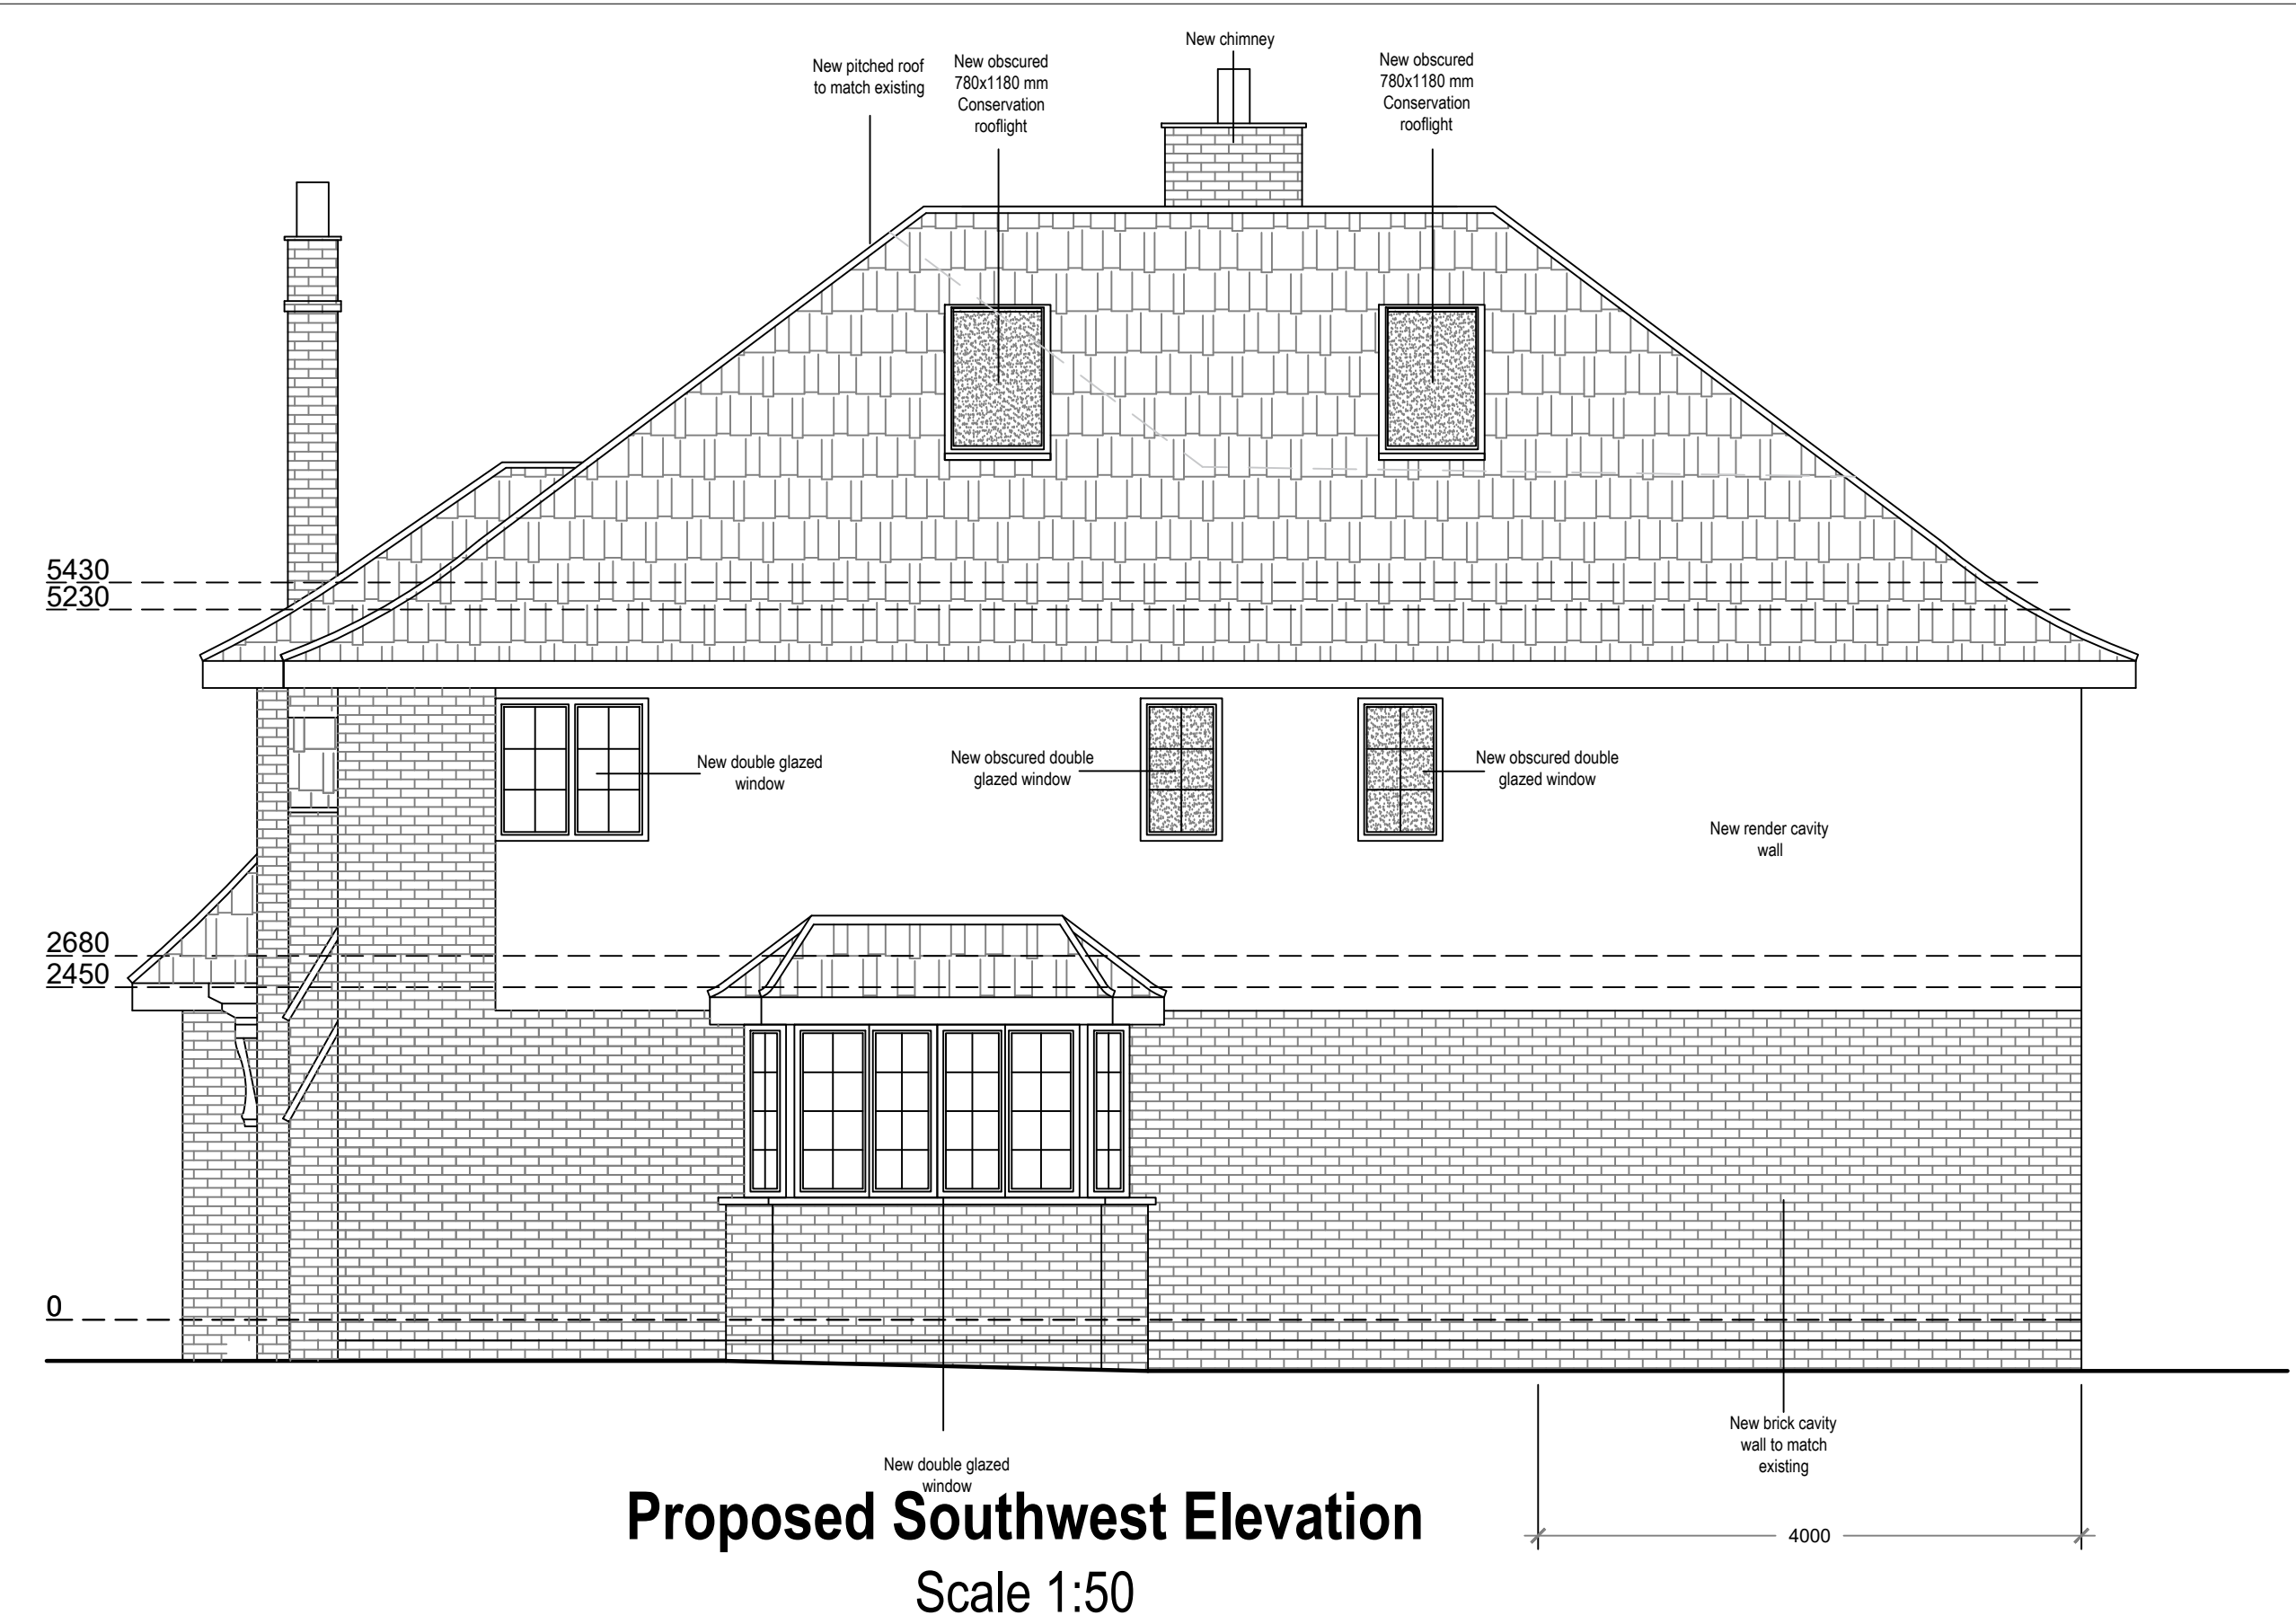

Trkiplan

74 Cardiff Road, CF15 7QE • Enquiries@ArkiPlan.co.uk

Site	33 Wieland Road, Northwood, MIDDX HA6 3 QX	Date	07.02.2022
		Sheet	21-0800 D06 Rev D
		Job	New Extension, Loft Conversion, Internal Works
		Scale	As Shown@A1
		Title	As Shown