



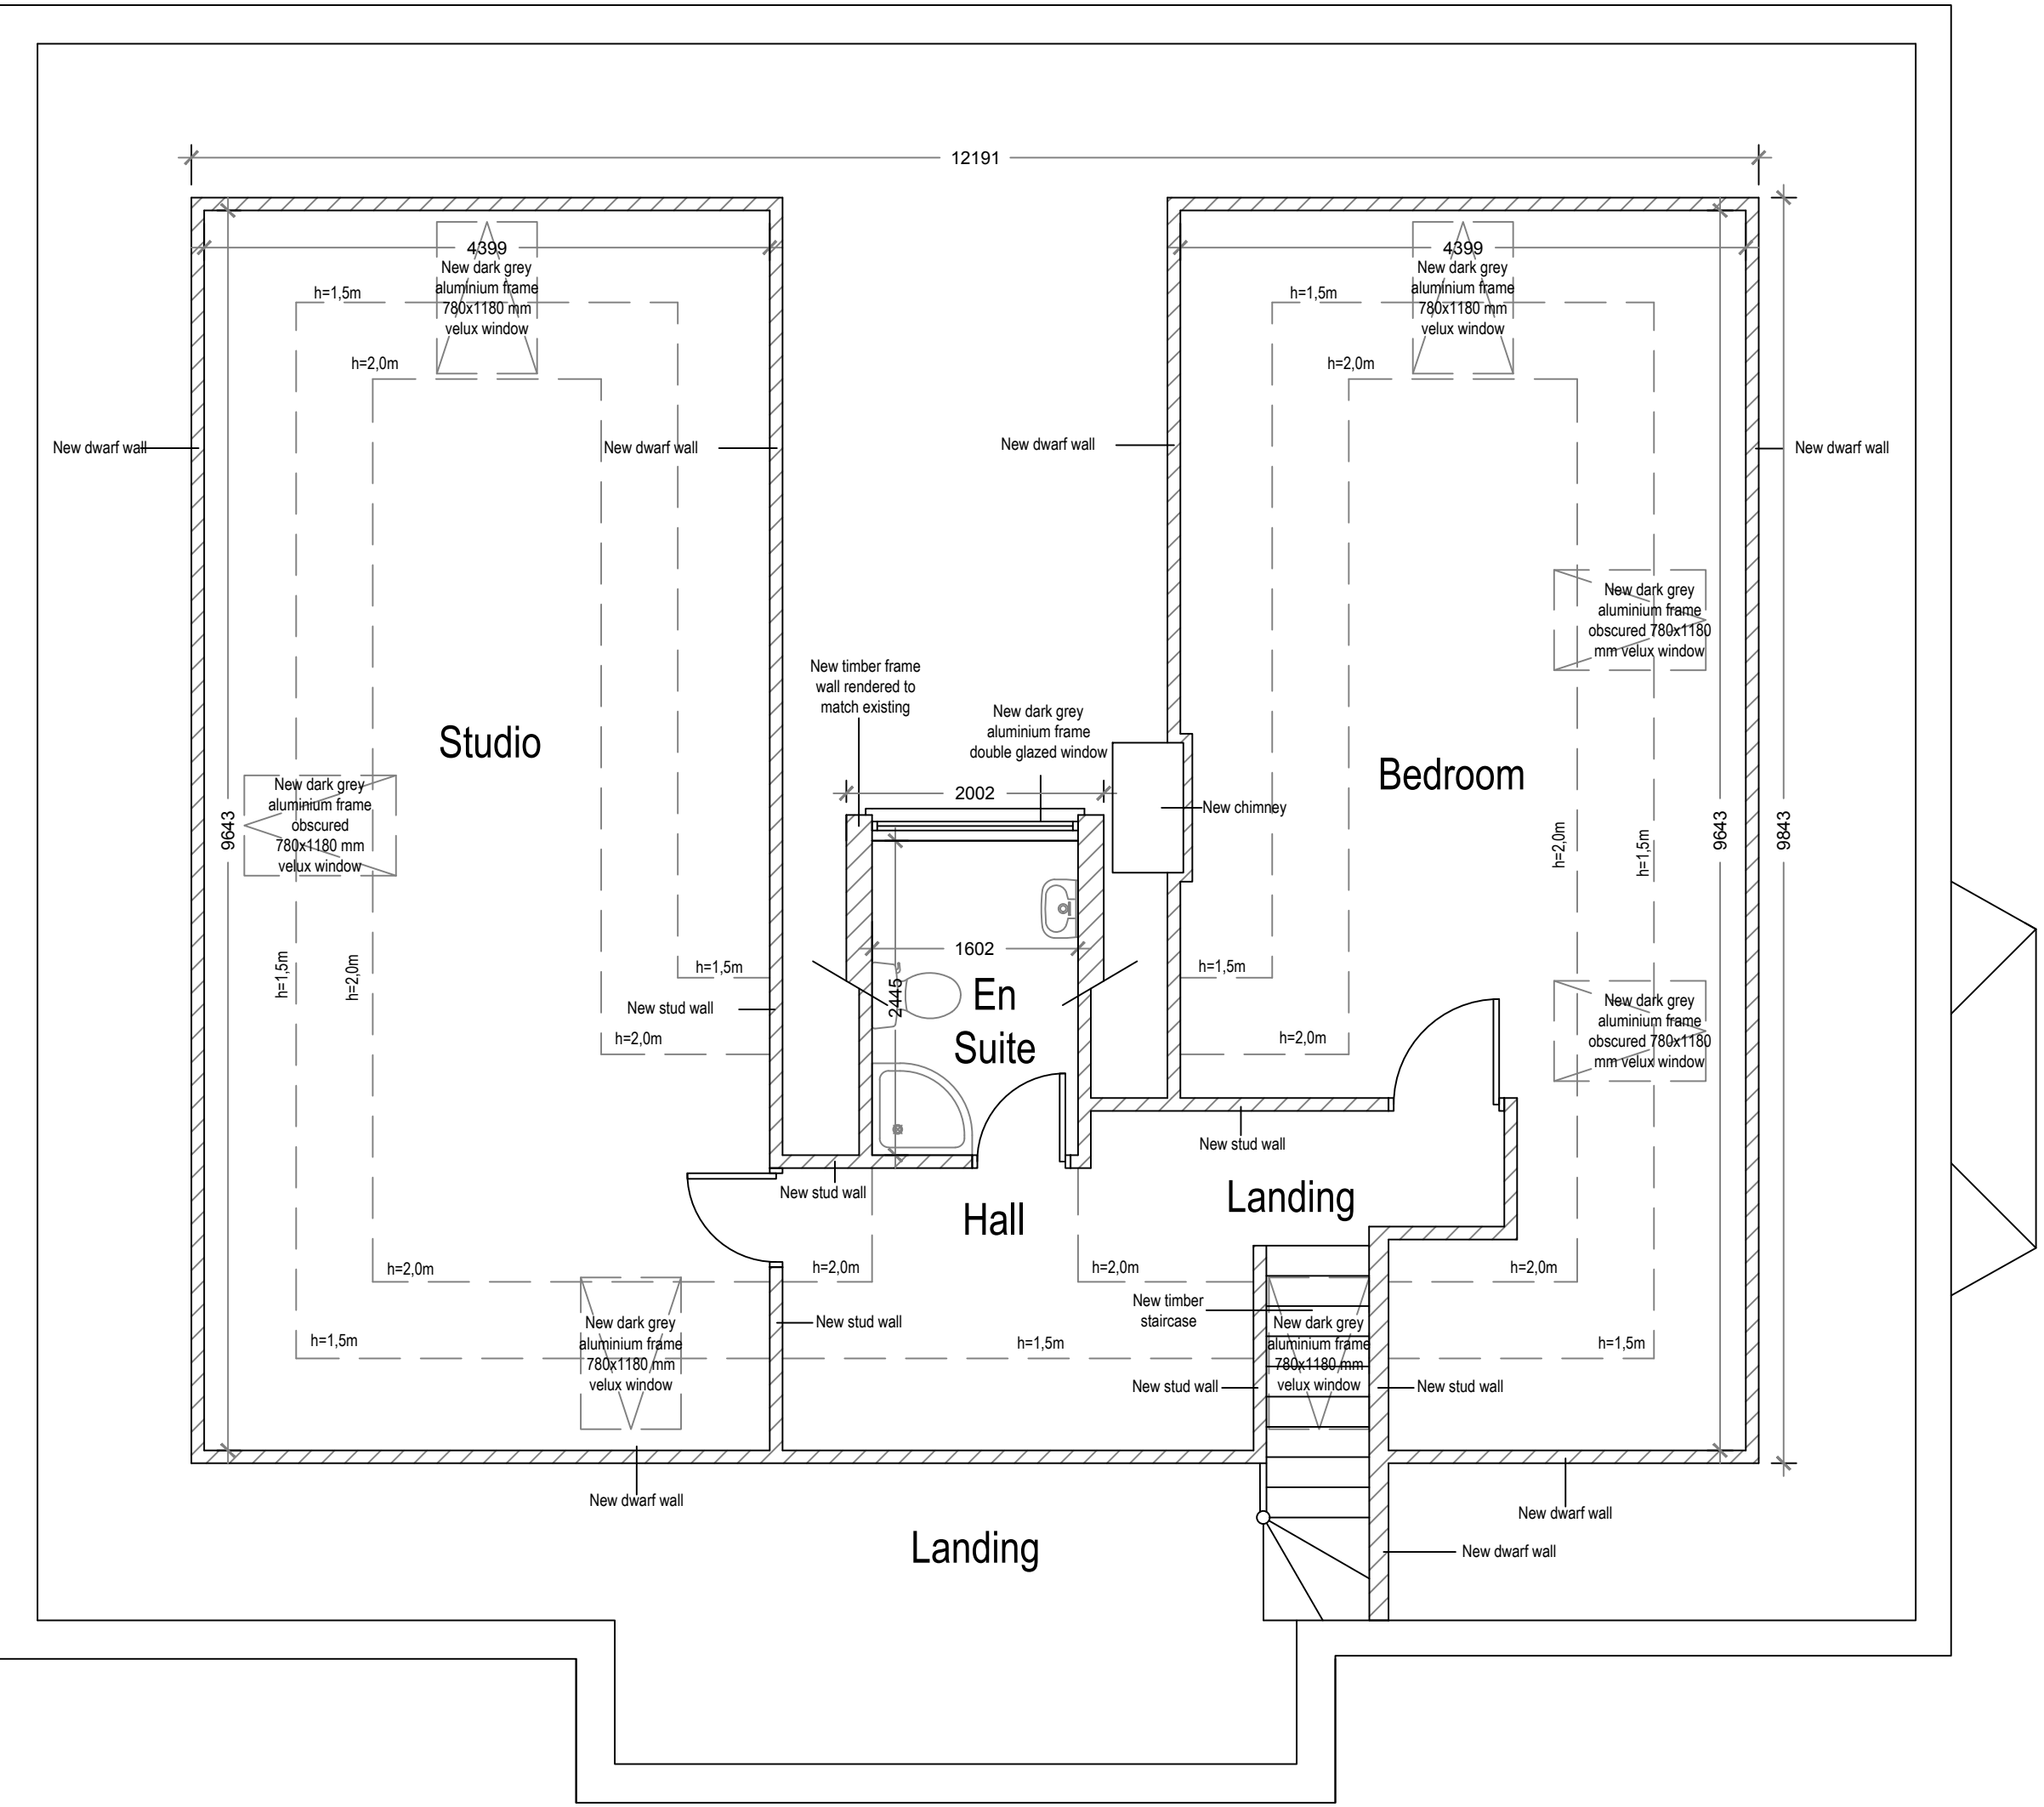

Proposed Second Floor Plan
Scale 1:50

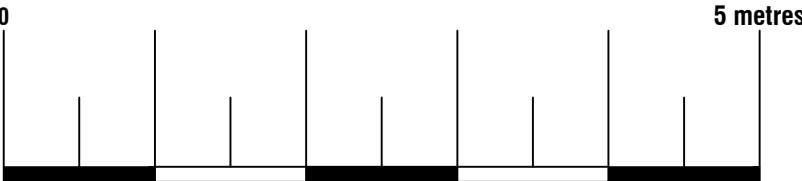



74 Cardiff Road, CF15 7QE • Enquiries@ArkiPlan.co.uk

Site	33 Wieland Road, Northwood, MIDDX HA6 3 QX	Date	25.05.2021
		Sheet	21-0800 D05 Rev 0
		Job	New Extension, Loft Conversion, Internal Works
		Scale	As Shown@A1
		Title	As Shown