


SERVICE ROAD AT REAR

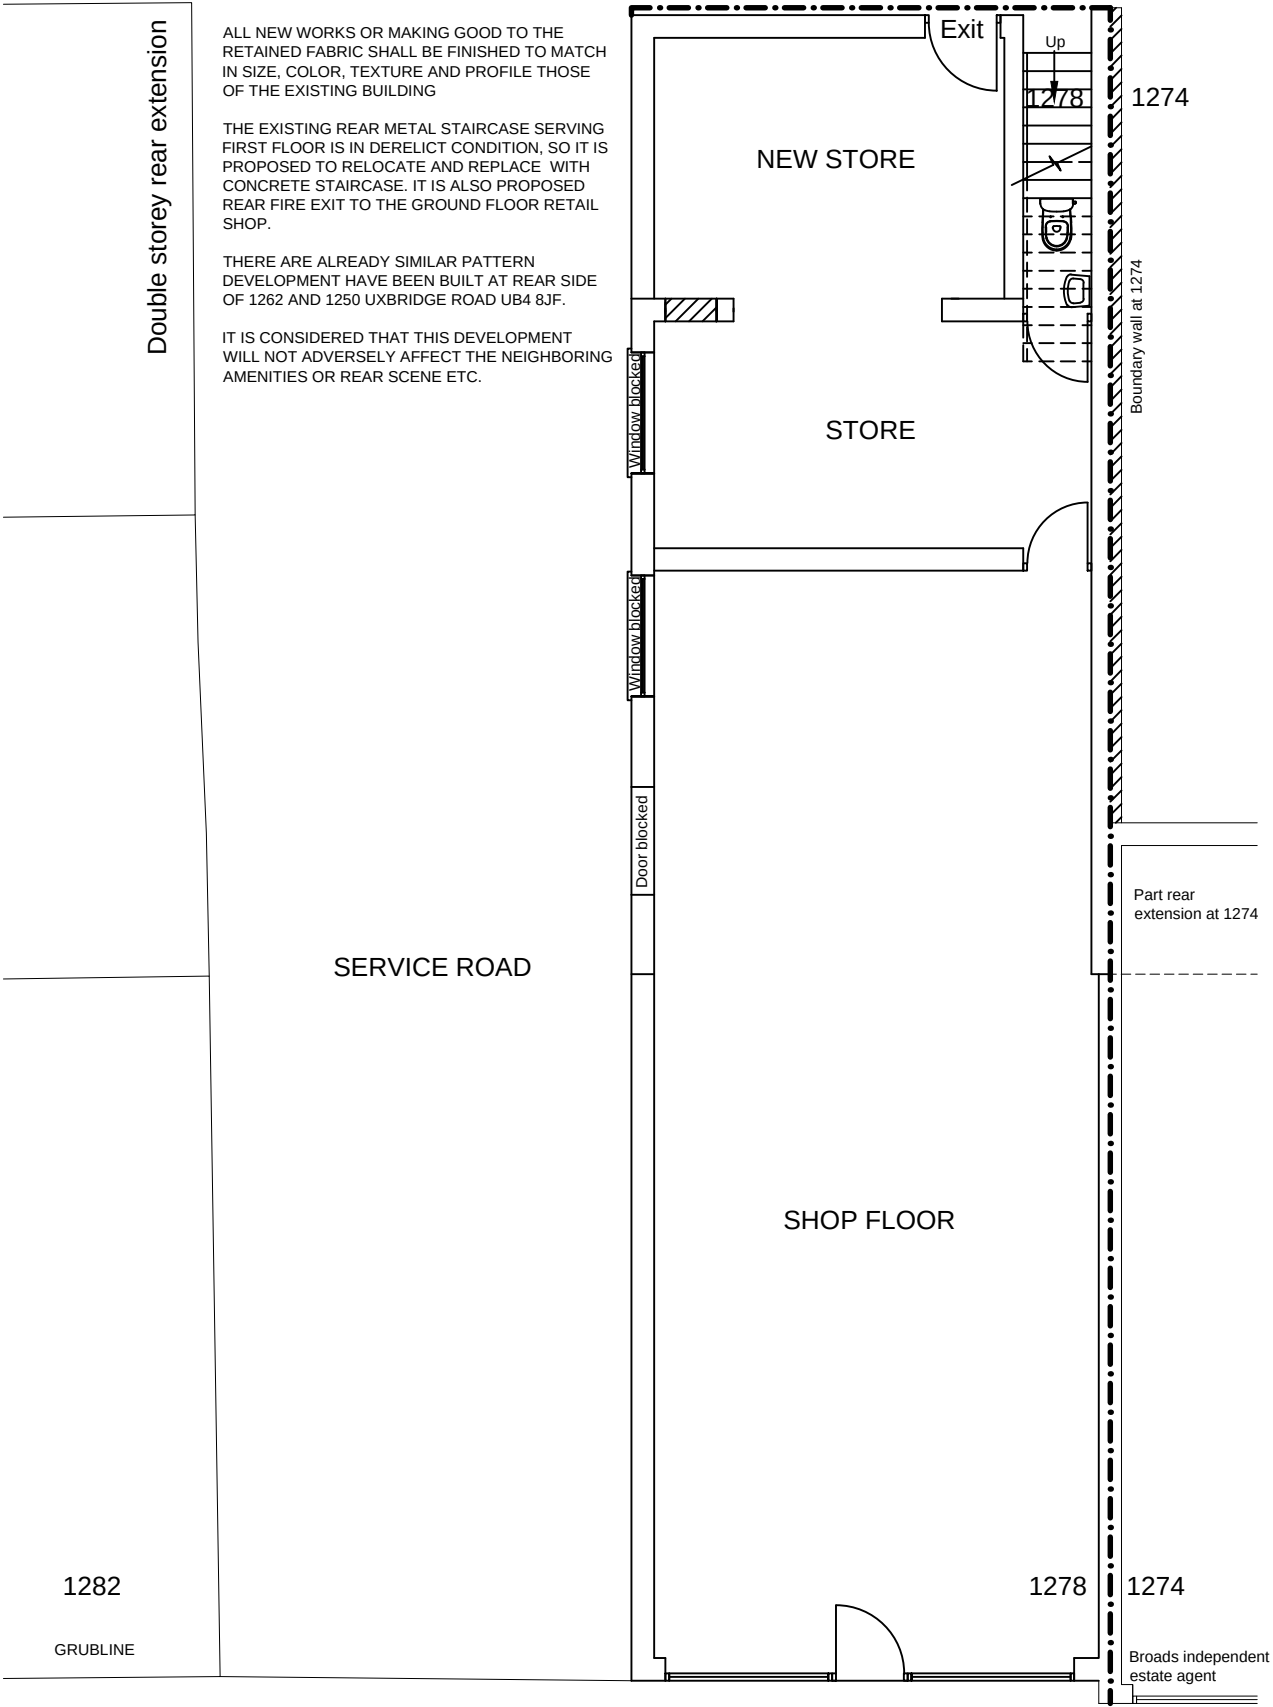

			PROJECT: SINGLE STOREY REAR EXTENSION, RELOCATION & REPLACEMENT OF THE EXTERNAL STAIRCASE AND REAR FIRE EXIT AT 1278 UXBRIDGE ROAD, HAYES UB4 8JF			Title: Ground Floor Plan Proposed		
	28/01/2022	FOR PLANNING PERMISSION				Drawn By: PSL	Rev:	Date: 28/01/2022
	21/01/2022	FOR CLIENTS REVIEW						
Rev	Date	Comment				SCALE: 1:100@A3	DRG. NO: 2204-Uxbridge Road 1278-102	