






Site Plan
1 : 1250

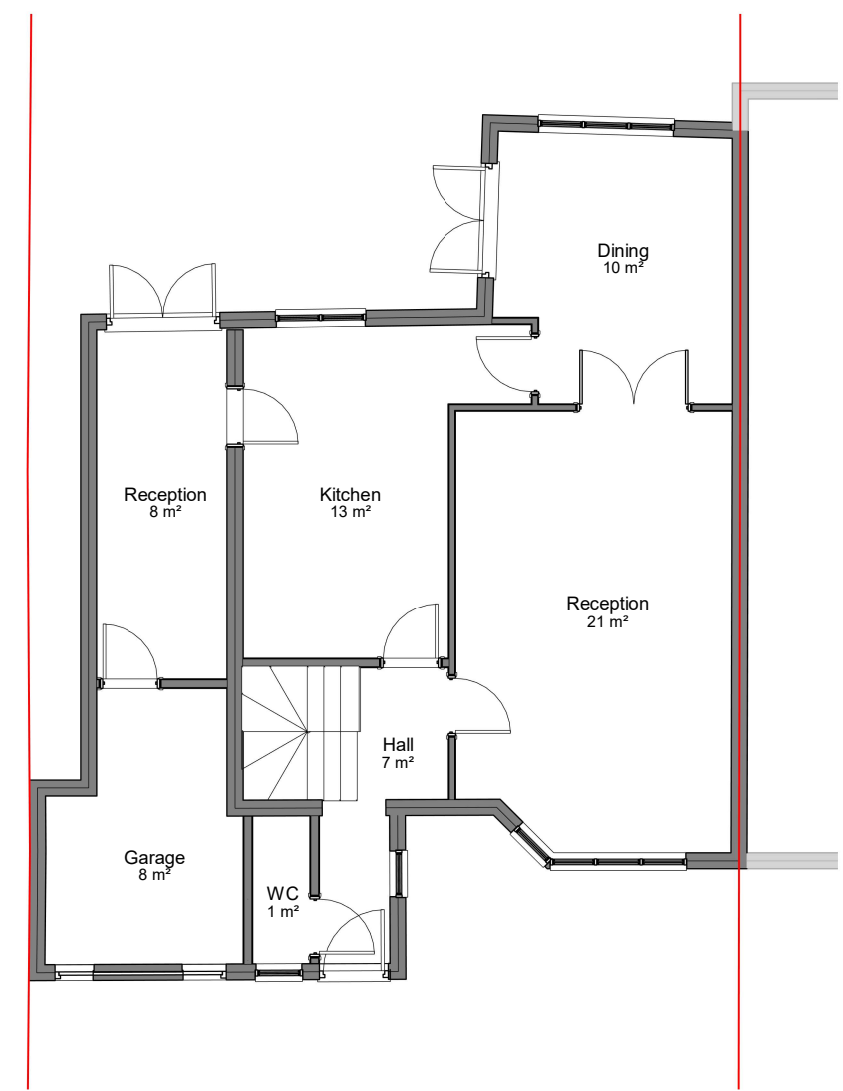

GFL
1 : 100

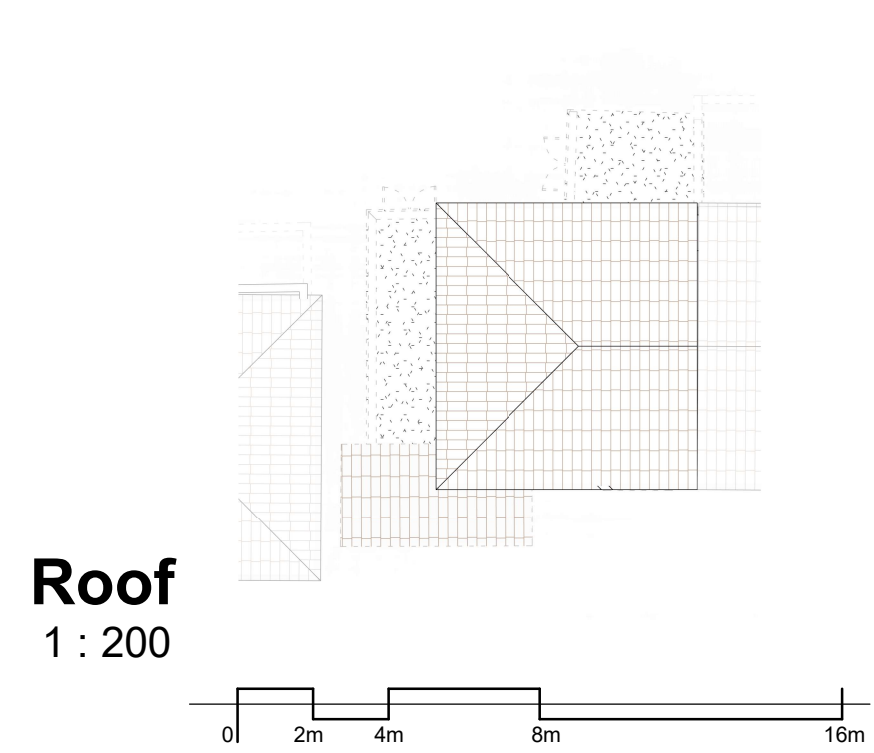

Roof
1 : 200

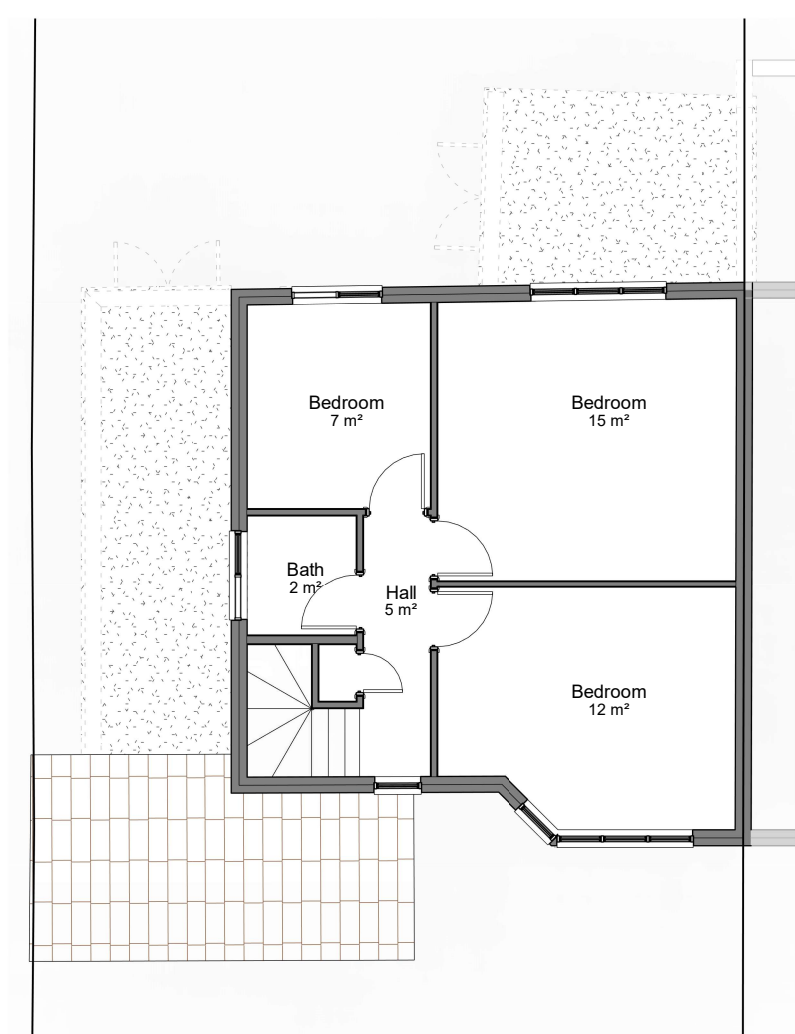

FFL
1 : 100

SITE:

Manjit Kaur Singher
41 Tudor Way
Uxbridge
UB10 9AA

TITLE:

Site & Existing Plans

NOTES:

THE COPYRIGHT of this drawing is vested in Brunthan Yoheswaran and it may not be reproduced in whole or in part or used for the manufacture of any article without the express permission of the copyright holder

THE SPECIFICATION in this drawing to be read in accordance with all relevant plans, elevations, sections and structural engineer's designs/calculations

ALL DIMENSIONS to be confirmed on site before the manufacture of any article

DO NOT SCALE off Drawing except for approximate dimensions

ALL WORKMANSHIP to be undertaken in strict accordance with the approval of the LPA Building Control Officer and in strict adherence with current British Standards and codes of practice

ALL MATERIALS used in construction or manufacture to be in strict adherence with current British Standards and codes of practice

ALL NEW GLAZING AND WINDOWS to meet thermal and ventilation requirements of current LPA Building Regulations.

ELECTRICAL EQUIPMENT/WIRING: design & installation of all electrical wiring & related fittings to be carried out by an appd. electrical engineer in strict adherence to current British Standards and codes of practice

GAS/PLUMBING APPLIANCES: design & installation of all gas & plumbing & related fittings, appliances and equipment to be carried out by an appd. gas engineer in strict adherence to current British Standards and codes of practice

No	R.Desc	R.Date
----	--------	--------

PROJECT NO.

2020_09_UB10_SIN

SCALE AT A3	DRAWING NO.	DATE.
As indicated	A100	21/12/20
DRAWN.	CHECKED.	REVISION.
Author	Checker	

ENGINEERING
DESIGN
BYOHESWARAN


Architectural Design &
Structural Engineering services
in South East London

info@engdeby.co.uk


+44 (0)7886 701 813



FRONT
1 : 100

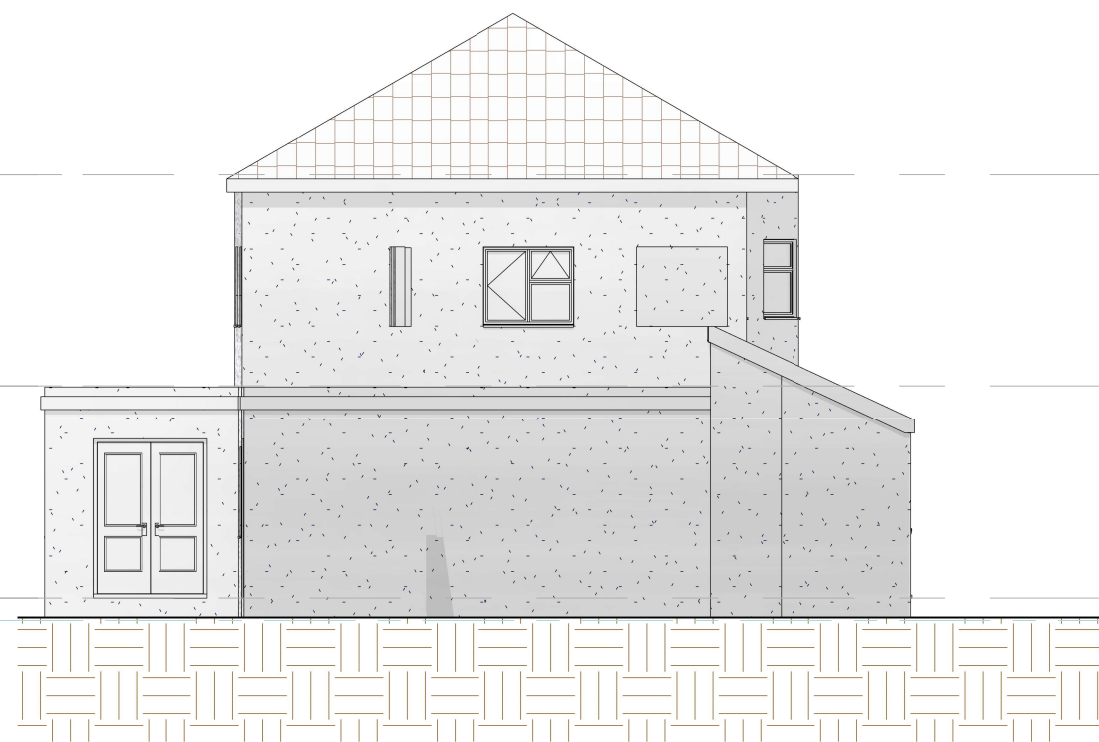


LEFT
1 : 100

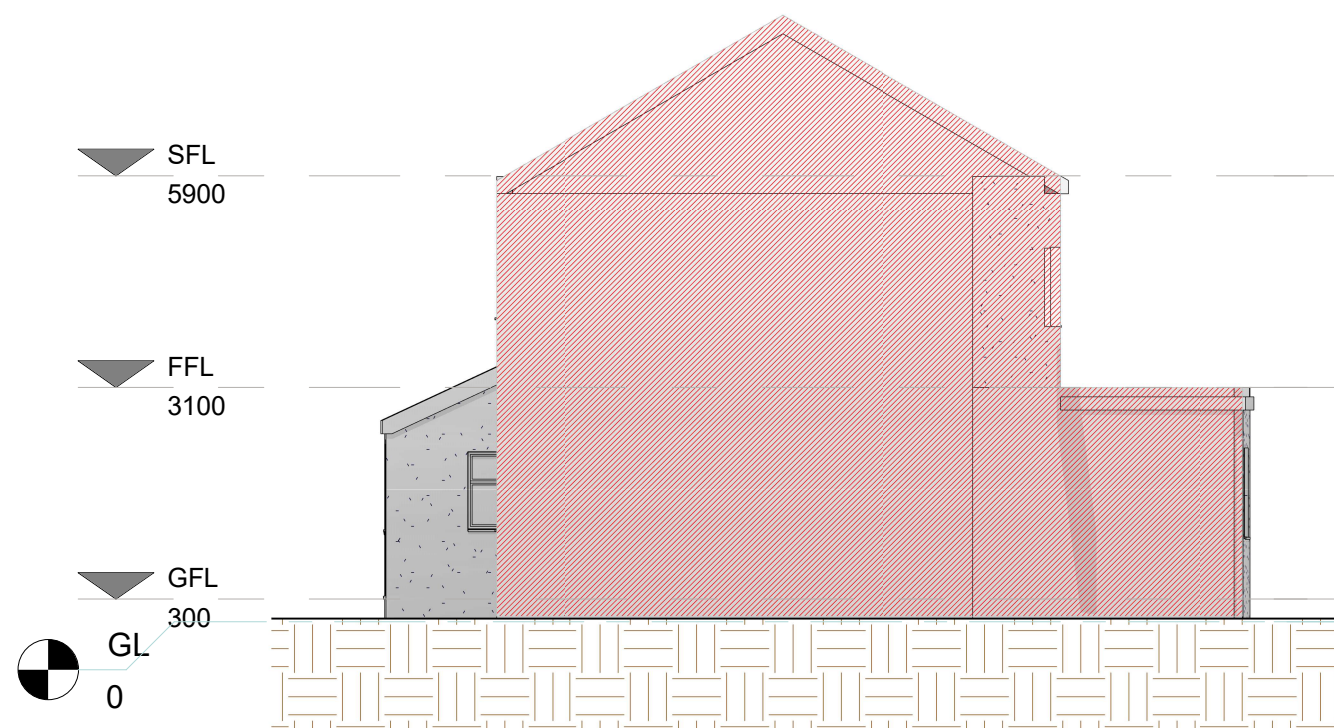

RIGHT
1 : 100



REAR
1 : 100

 

SITE:

Manjit Kaur Singher
41 Tudor Way
Uxbridge
UB10 9AA

TITLE:

Existing Elevations

NOTES:

THE COPYRIGHT of this drawing is vested in Brunthan Yoheswaran and it may not be reproduced in whole or in part or used for the manufacture of any article without the express permission of the copyright holder
THE SPECIFICATION in this drawing to be read in accordance with all relevant plans, elevations, sections and structural engineer's designs/calculations
ALL DIMENSIONS to be confirmed on site before the manufacture of any article
DO NOT SCALE off Drawing except for approximate dimensions
ALL WORKMANSHIP to be undertaken in strict accordance with the approval of the LPA Building Control Officer and in strict adherence with current British Standards and codes of practice
ALL MATERIALS used in construction or manufacture to be in strict adherence with current British Standards and codes of practice
ALL NEW GLAZING AND WINDOWS to meet thermal and ventilation requirements of current LPA Building Regulations.
ELECTRICAL EQUIPMENT/WIRING: design & installation of all electrical wiring & related fittings to be carried out by an appd. electrical engineer in strict adherence to current British Standards and codes of practice
GAS/PLUMBING APPLIANCES: design & installation of all gas & plumbing & related fittings, appliances and equipment to be carried out by an appd. gas engineer in strict adherence to current British Standards and codes of practice


No	R.Desc	R.Date
----	--------	--------

PROJECT NO.


2020_09_UB10_SIN

SCALE AT A3	DRAWING NO.	DATE.
1 : 100	A101	21/12/20
DRAWN.	CHECKED.	REVISION.
Author	Checker	

ENGINEERING DESIGN
BYOHESWARAN
Architectural Design &
Structural Engineering services
in South East London
✉ info@engdeby.co.uk
☎ +44 (0)7886 701 813

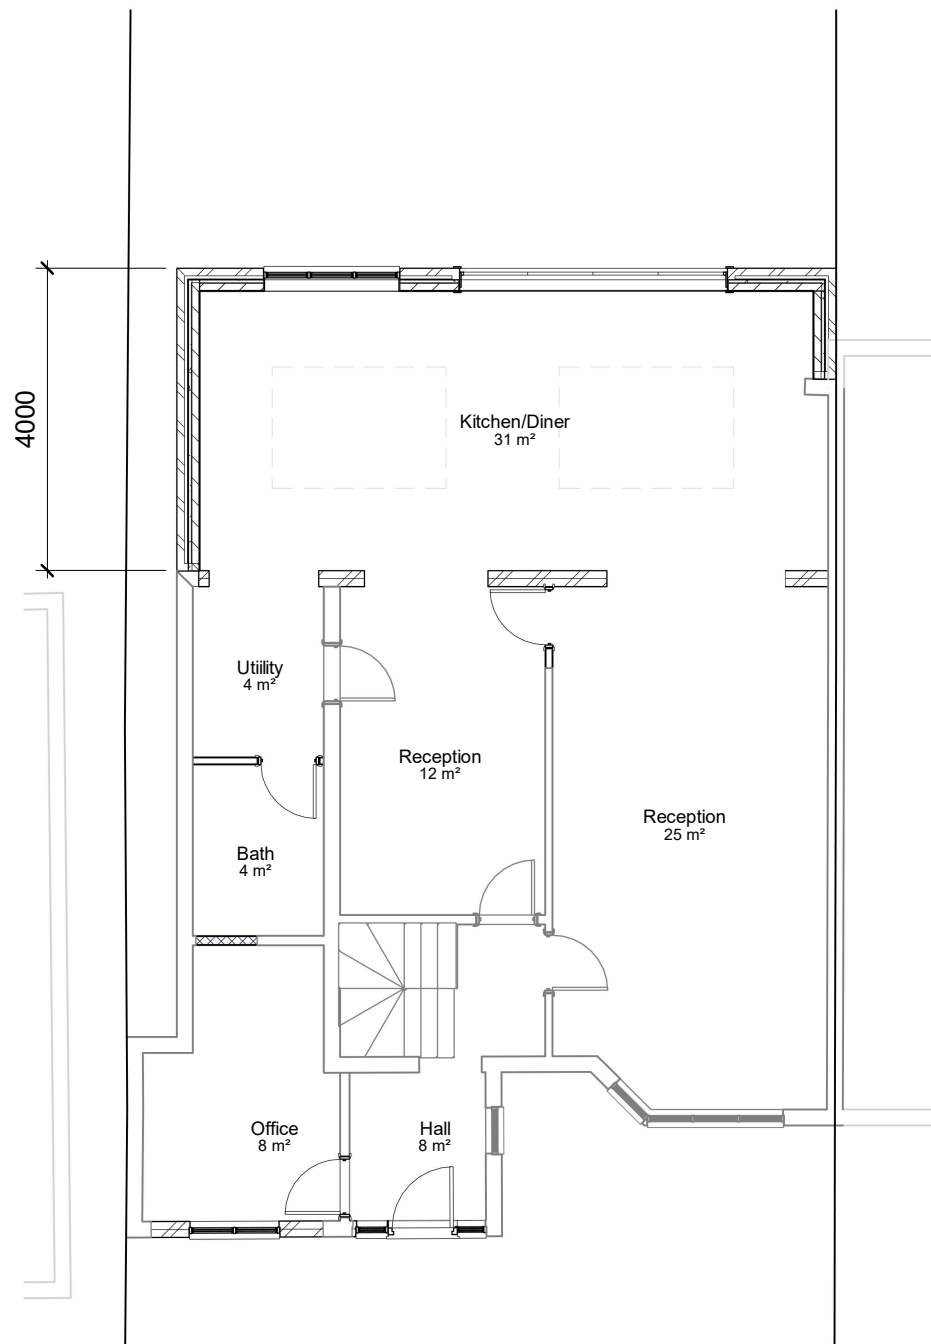


GFL
1 : 100

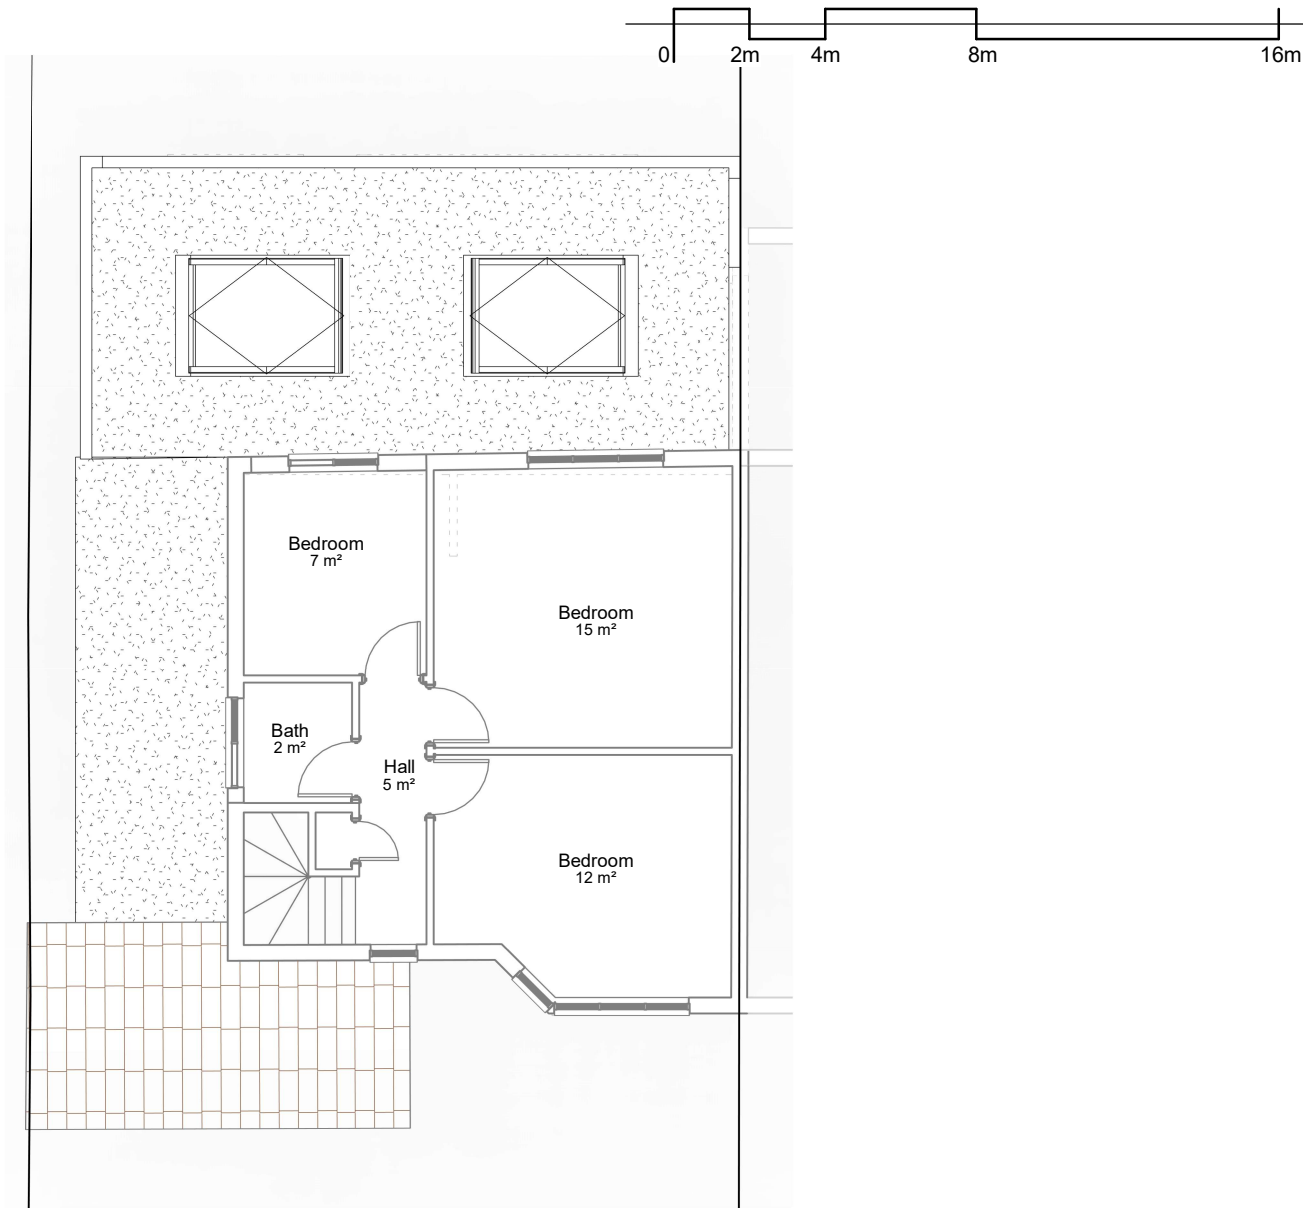

FFL
1 : 100

Roof
1 : 200

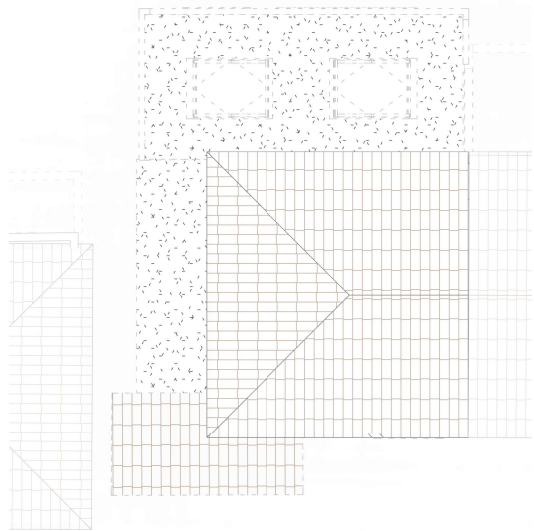

SITE:

Manjit Kaur Singher
41 Tudor Way
Uxbridge
UB10 9AA

TITLE:

Proposed Plans

NOTES:

THE COPYRIGHT of this drawing is vested in Brunthan Yoheswaran and it may not be reproduced in whole or in part or used for the manufacture of any article without the express permission of the copyright holder
THE SPECIFICATION in this drawing to be read in accordance with all relevant plans, elevations, sections and structural engineer's designs/calculations
ALL DIMENSIONS to be confirmed on site before the manufacture of any article
DO NOT SCALE off Drawing except for approximate dimensions
ALL WORKMANSHIP to be undertaken in strict accordance with the approval of the LPA Building Control Officer and in strict adherence with current British Standards and codes of practice
ALL MATERIALS used in construction or manufacture to be in strict adherence with current British Standards and codes of practice
ALL NEW GLAZING AND WINDOWS to meet thermal and ventilation requirements of current LPA Building Regulations.
ELECTRICAL EQUIPMENT/WIRING: design & installation of all electrical wiring & related fittings to be carried out by an appd. electrical engineer in strict adherence to current British Standards and codes of practice
GAS/PLUMBING APPLIANCES: design & installation of all gas & plumbing & related fittings, appliances and equipment to be carried out by an appd. gas engineer in strict adherence to current British Standards and codes of practice

No	R.Desc	R.Date
----	--------	--------

PROJECT NO.
2020_09_UB10_SIN


SCALE AT A3	DRAWING NO.	DATE.
As indicated	A102	21/12/20
DRAWN.	CHECKED.	REVISION.
Author	Checker	



**ENGINEERING
DESIGN
BY YOHESWARAN**


Architectural Design &
Structural Engineering services
in South East London

 info@engdeby.co.uk
 +44 (0)7886 701 813

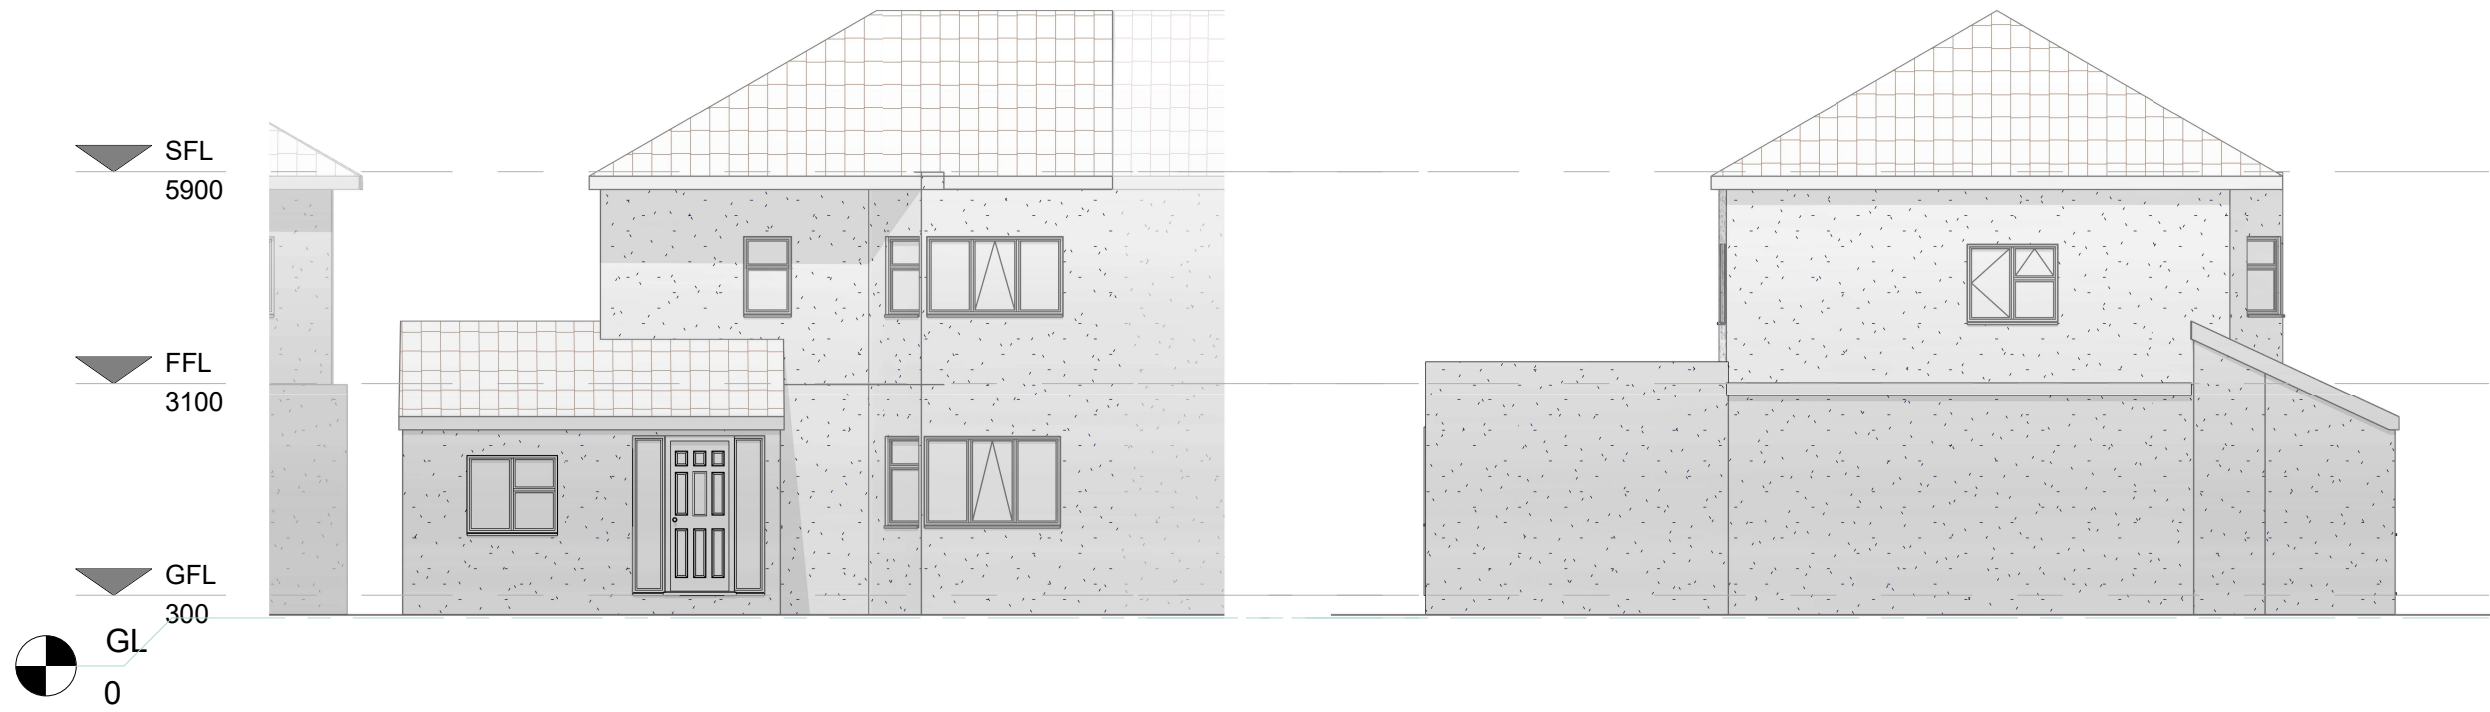

FRONT
1 : 100

LEFT
1 : 100

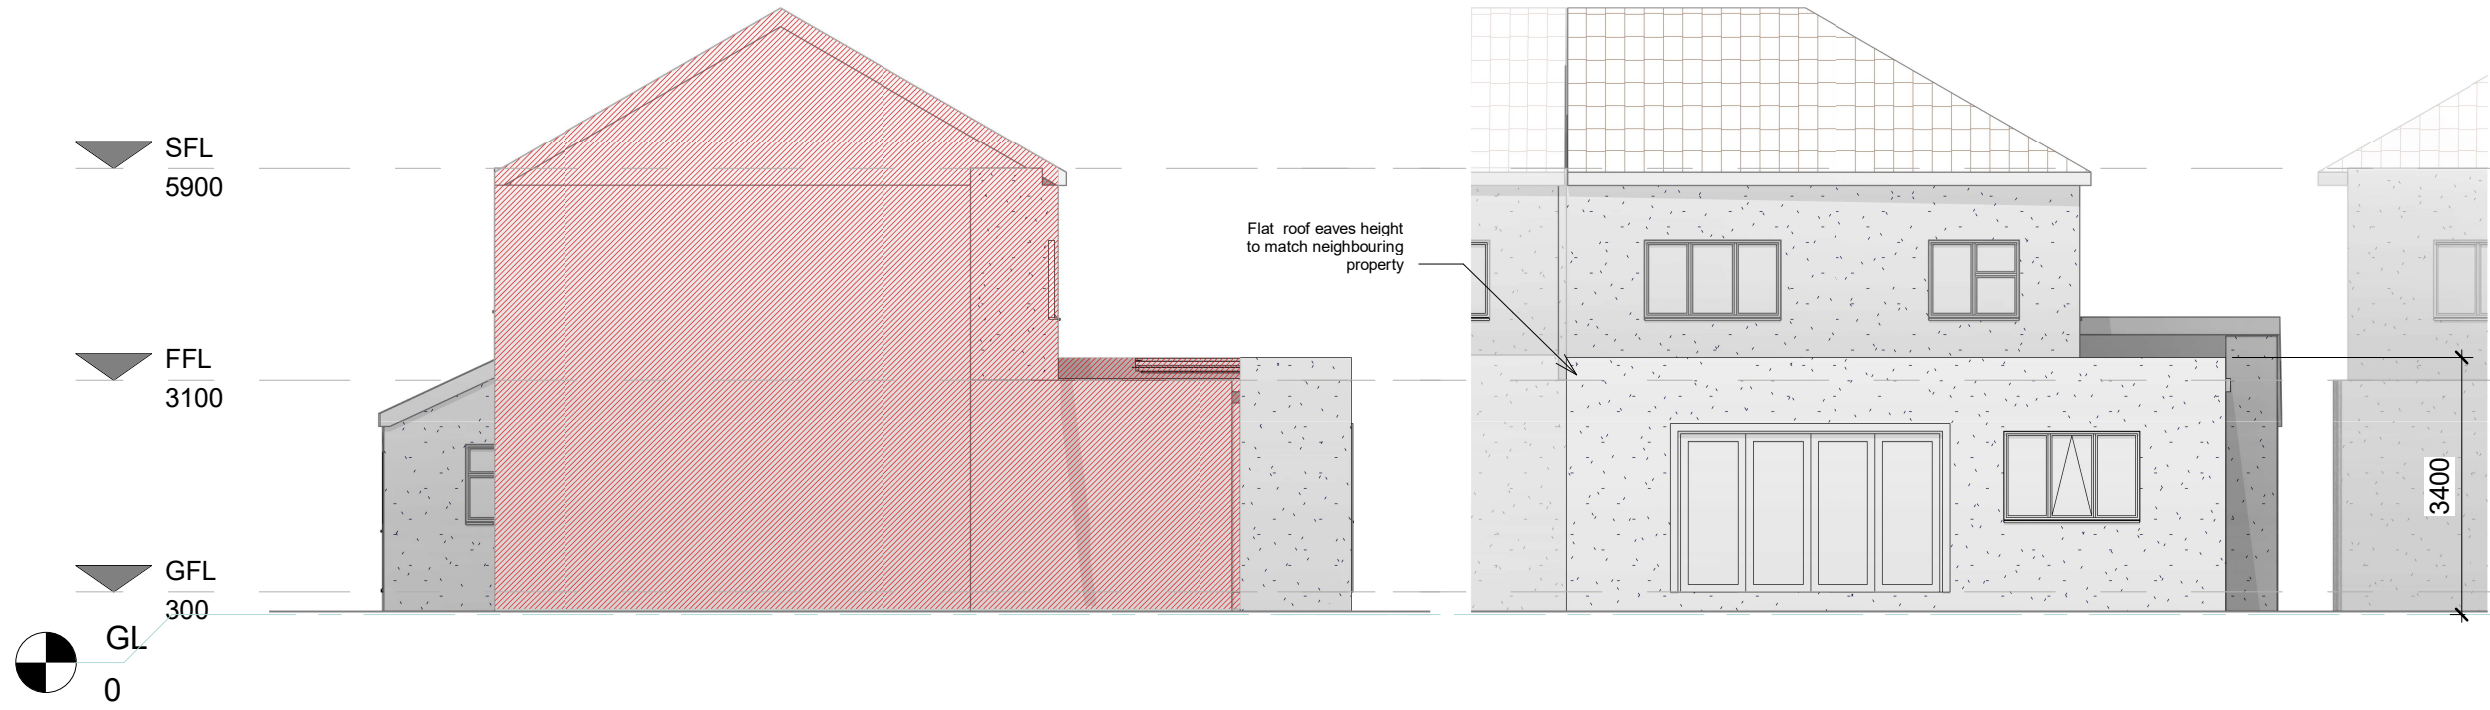

RIGHT
1 : 100

REAR
1 : 100

SITE:
Manjit Kaur Singher
41 Tudor Way
Uxbridge
UB10 9AA

TITLE:
Proposed Elevations

NOTES:
THE COPYRIGHT of this drawing is vested in Brunthan Yoheswaran and it may not be reproduced in whole or in part or used for the manufacture of any article without the express permission of the copyright holder
THE SPECIFICATION in this drawing to be read in accordance with all relevant plans, elevations, sections and structural engineer's designs/calculations
ALL DIMENSIONS to be confirmed on site before the manufacture of any article
DO NOT SCALE off Drawing except for approximate dimensions
ALL WORKMANSHIP to be undertaken in strict accordance with the approval of the LPA Building Control Officer and in strict adherence with current British Standards and codes of practice
ALL MATERIALS used in construction or manufacture to be in strict adherence with current British Standards and codes of practice
ALL NEW GLAZING AND WINDOWS to meet thermal and ventilation requirements of current LPA Building Regulations.
ELECTRICAL EQUIPMENT/WIRING: design & installation of all electrical wiring & related fittings to be carried out by an appd. electrical engineer in strict adherence to current British Standards and codes of practice
GAS/PLUMBING APPLIANCES: design & installation of all gas & plumbing & related fittings, appliances and equipment to be carried out by an appd. gas engineer in strict adherence to current British Standards and codes of practice

No	R.Desc	R.Date
----	--------	--------

PROJECT NO.
2020_09_UB10_SIN

SCALE AT A3	DRAWING NO.	DATE.
1 : 100	A103	21/12/20
DRAWN.	CHECKED.	REVISION.
Author	Checker	

**ENGINEERING
DESIGN
BY YOHESWARAN**

Architctural Design &
Structural Engineering services
in South East London

 info@engdeby.co.uk
 +44 (0)7886 701 813