




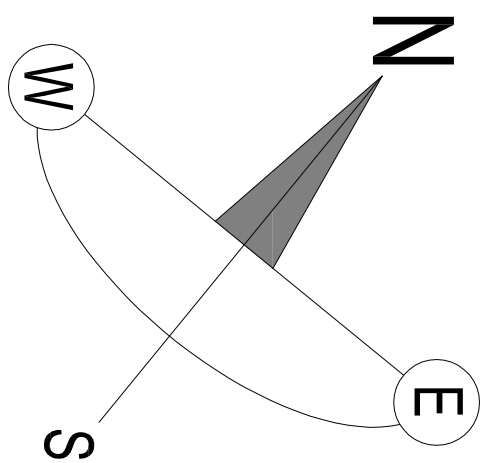

HARDY AVENUE


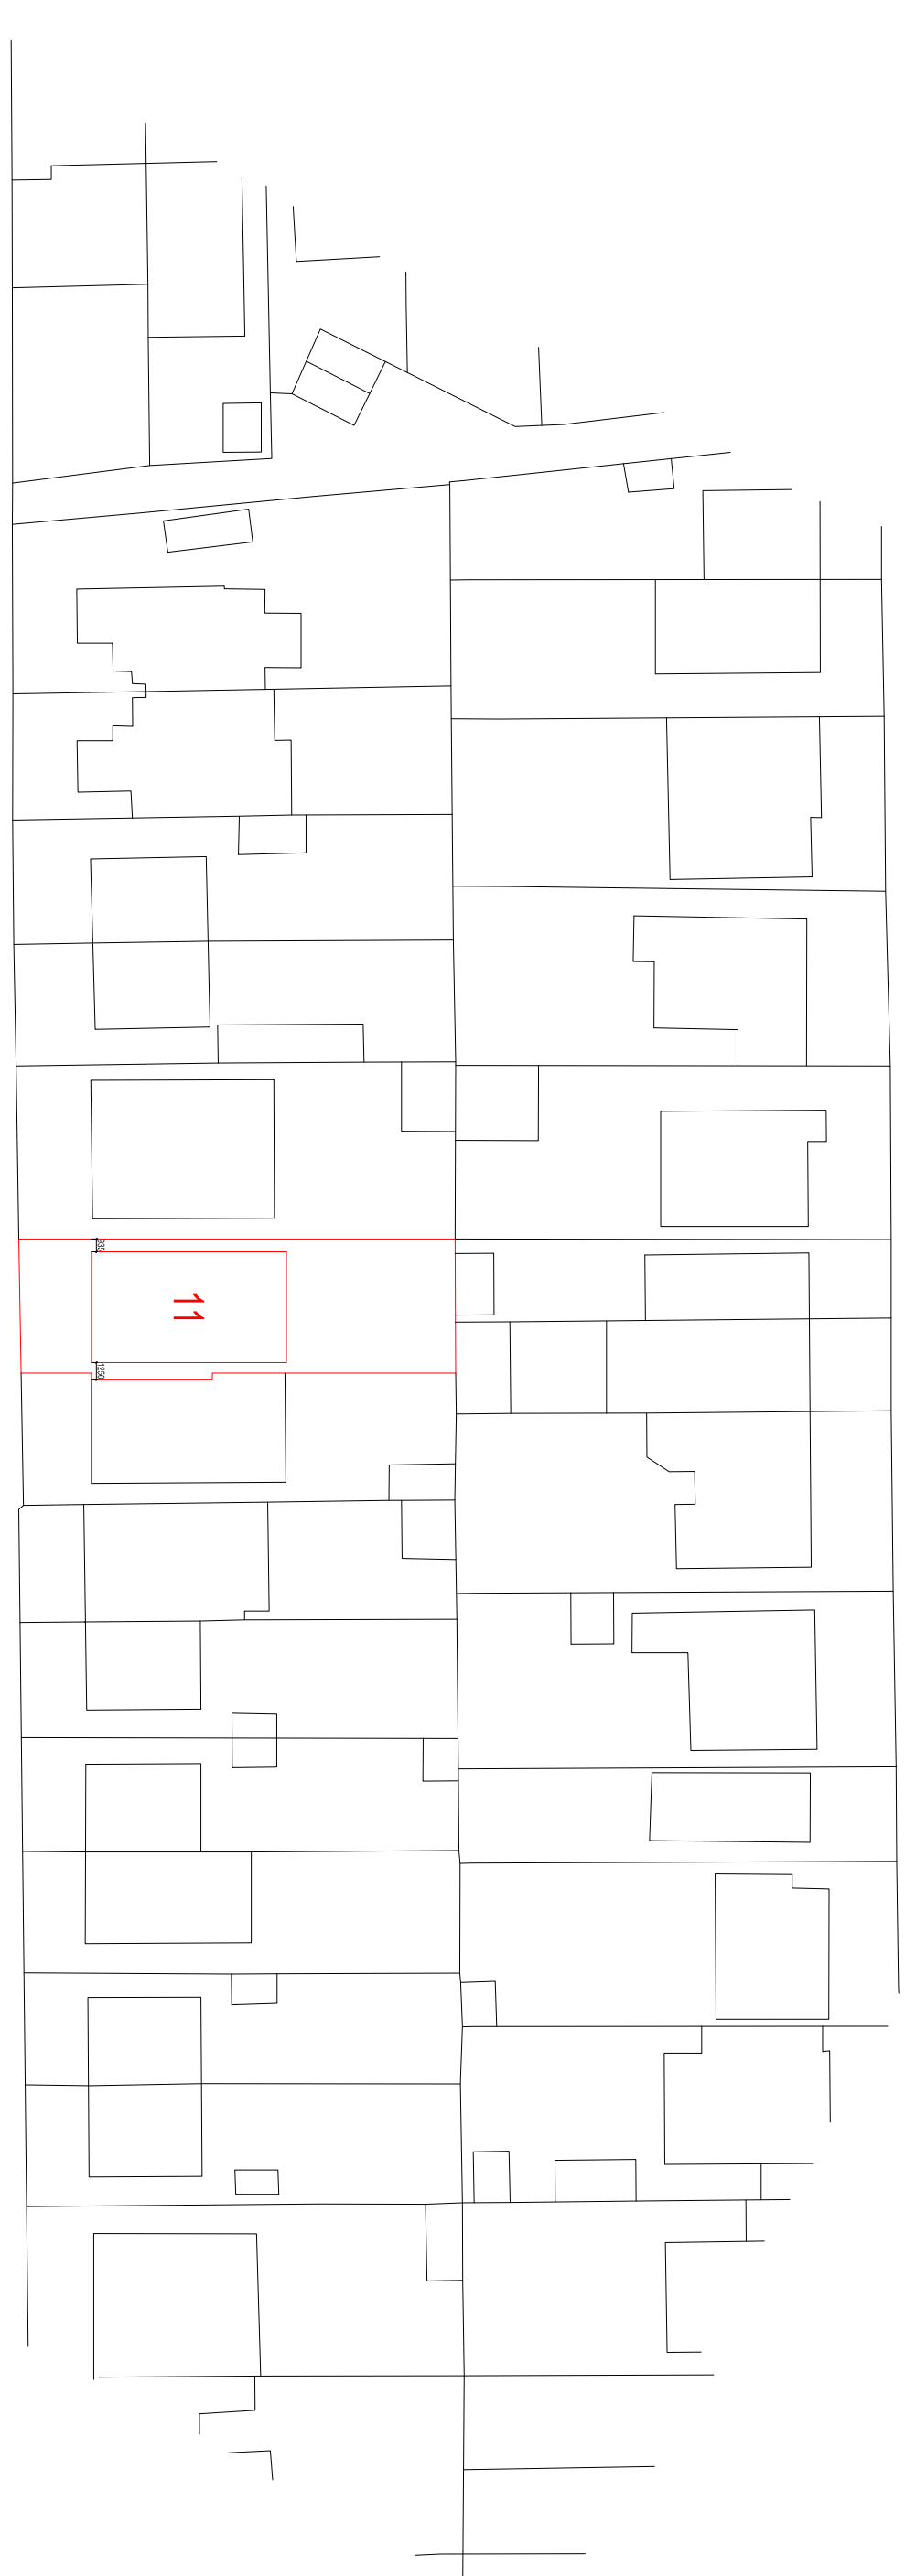


MAHLON AVENUE

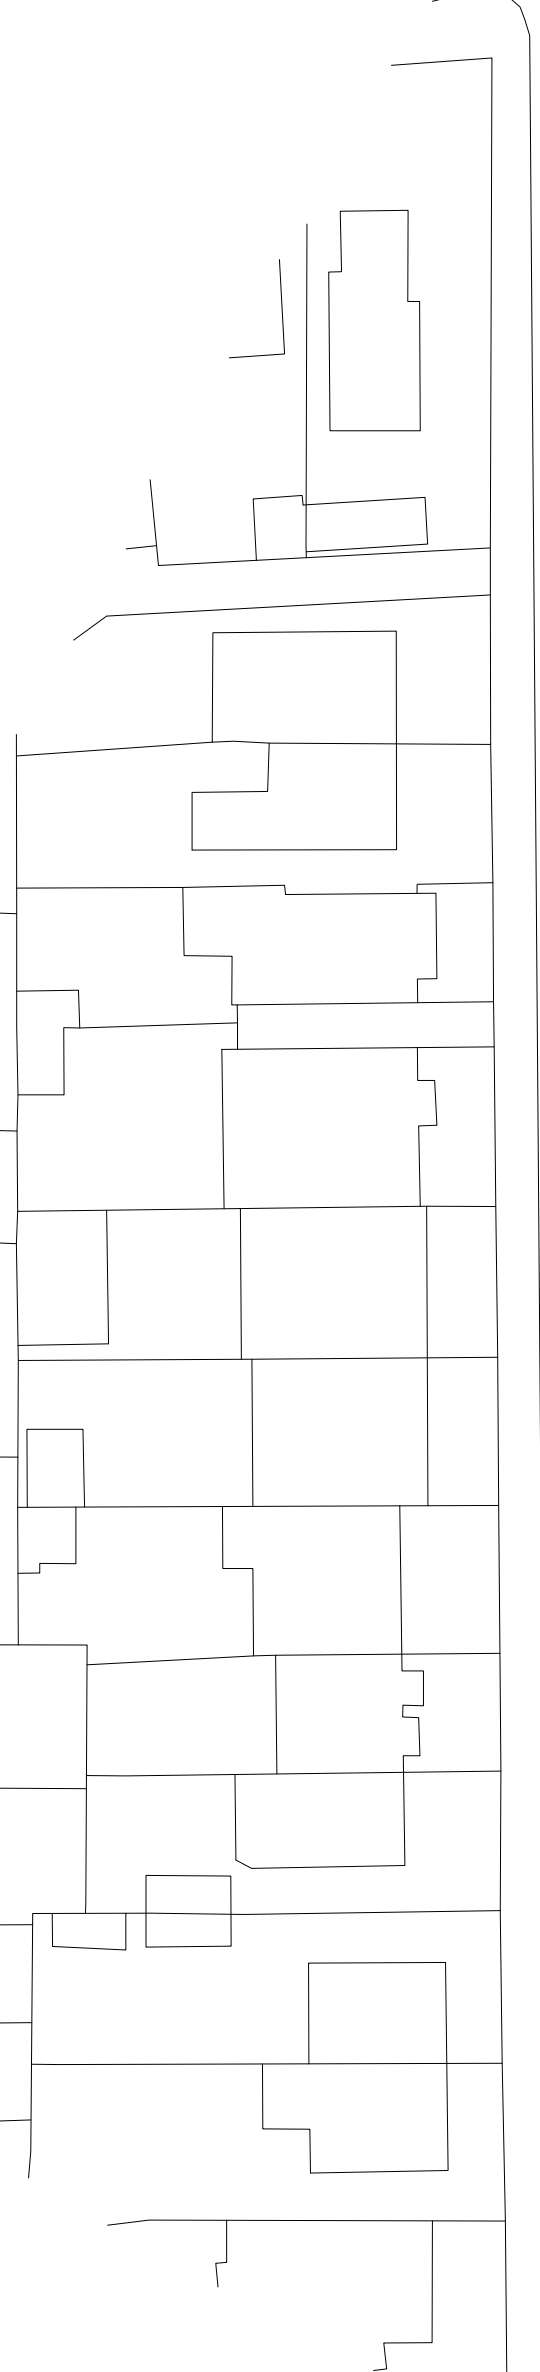


EXISTING BLOCK PLAN

SCALE 1:500@A1

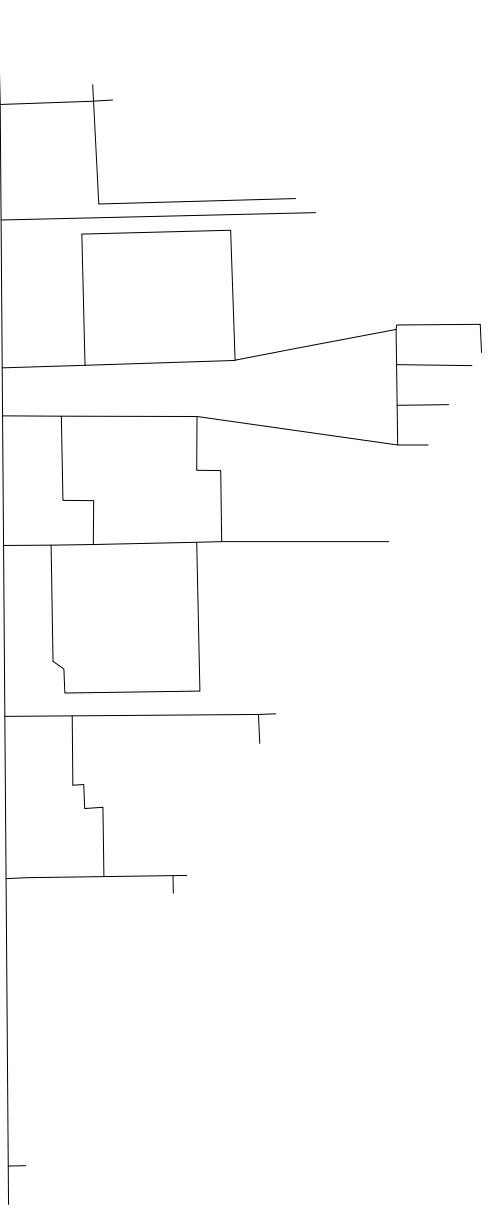 


HARDY AVENUE

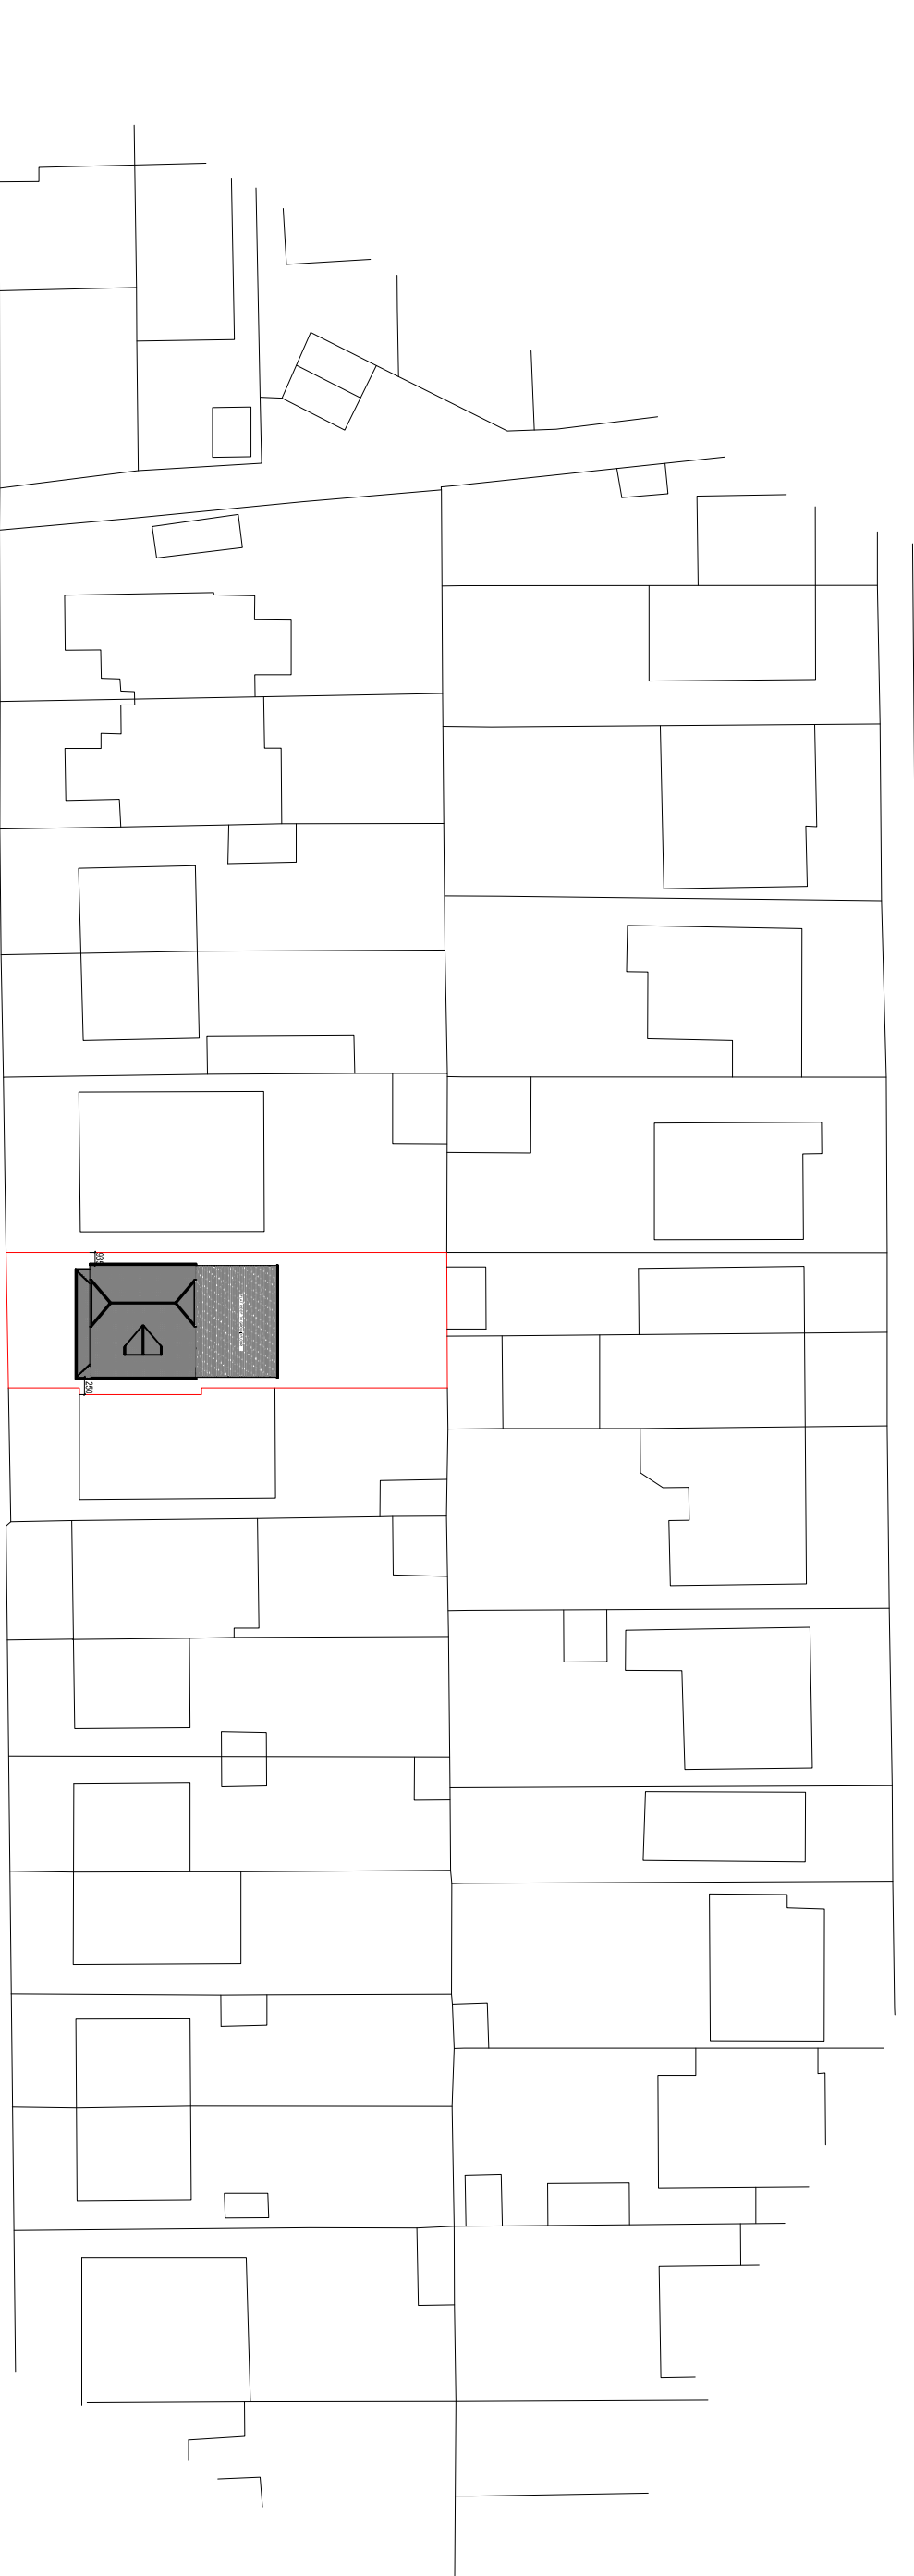

MAHLON AVENUE

PROPOSED SITE PLAN

SCALE 1:500@A1

 

161

[illegible]

JOB	
11, Mahlon Avenue, Ruislip HA4 6SY	
TITLE	
EXISTING & PROPOSED SITE PLANS	
DATE	NOVEMBER 2020
SCALE	1:500 @ A1
DRAWN	SMTM
CHECKED	
STAGE	
PLANNING	
DRAWING NO	
661/PP/005	

DOTS

ARCHITECTURAL SERVICES INC.

●●● from survey to planning to construction