




HARDY AVENUE

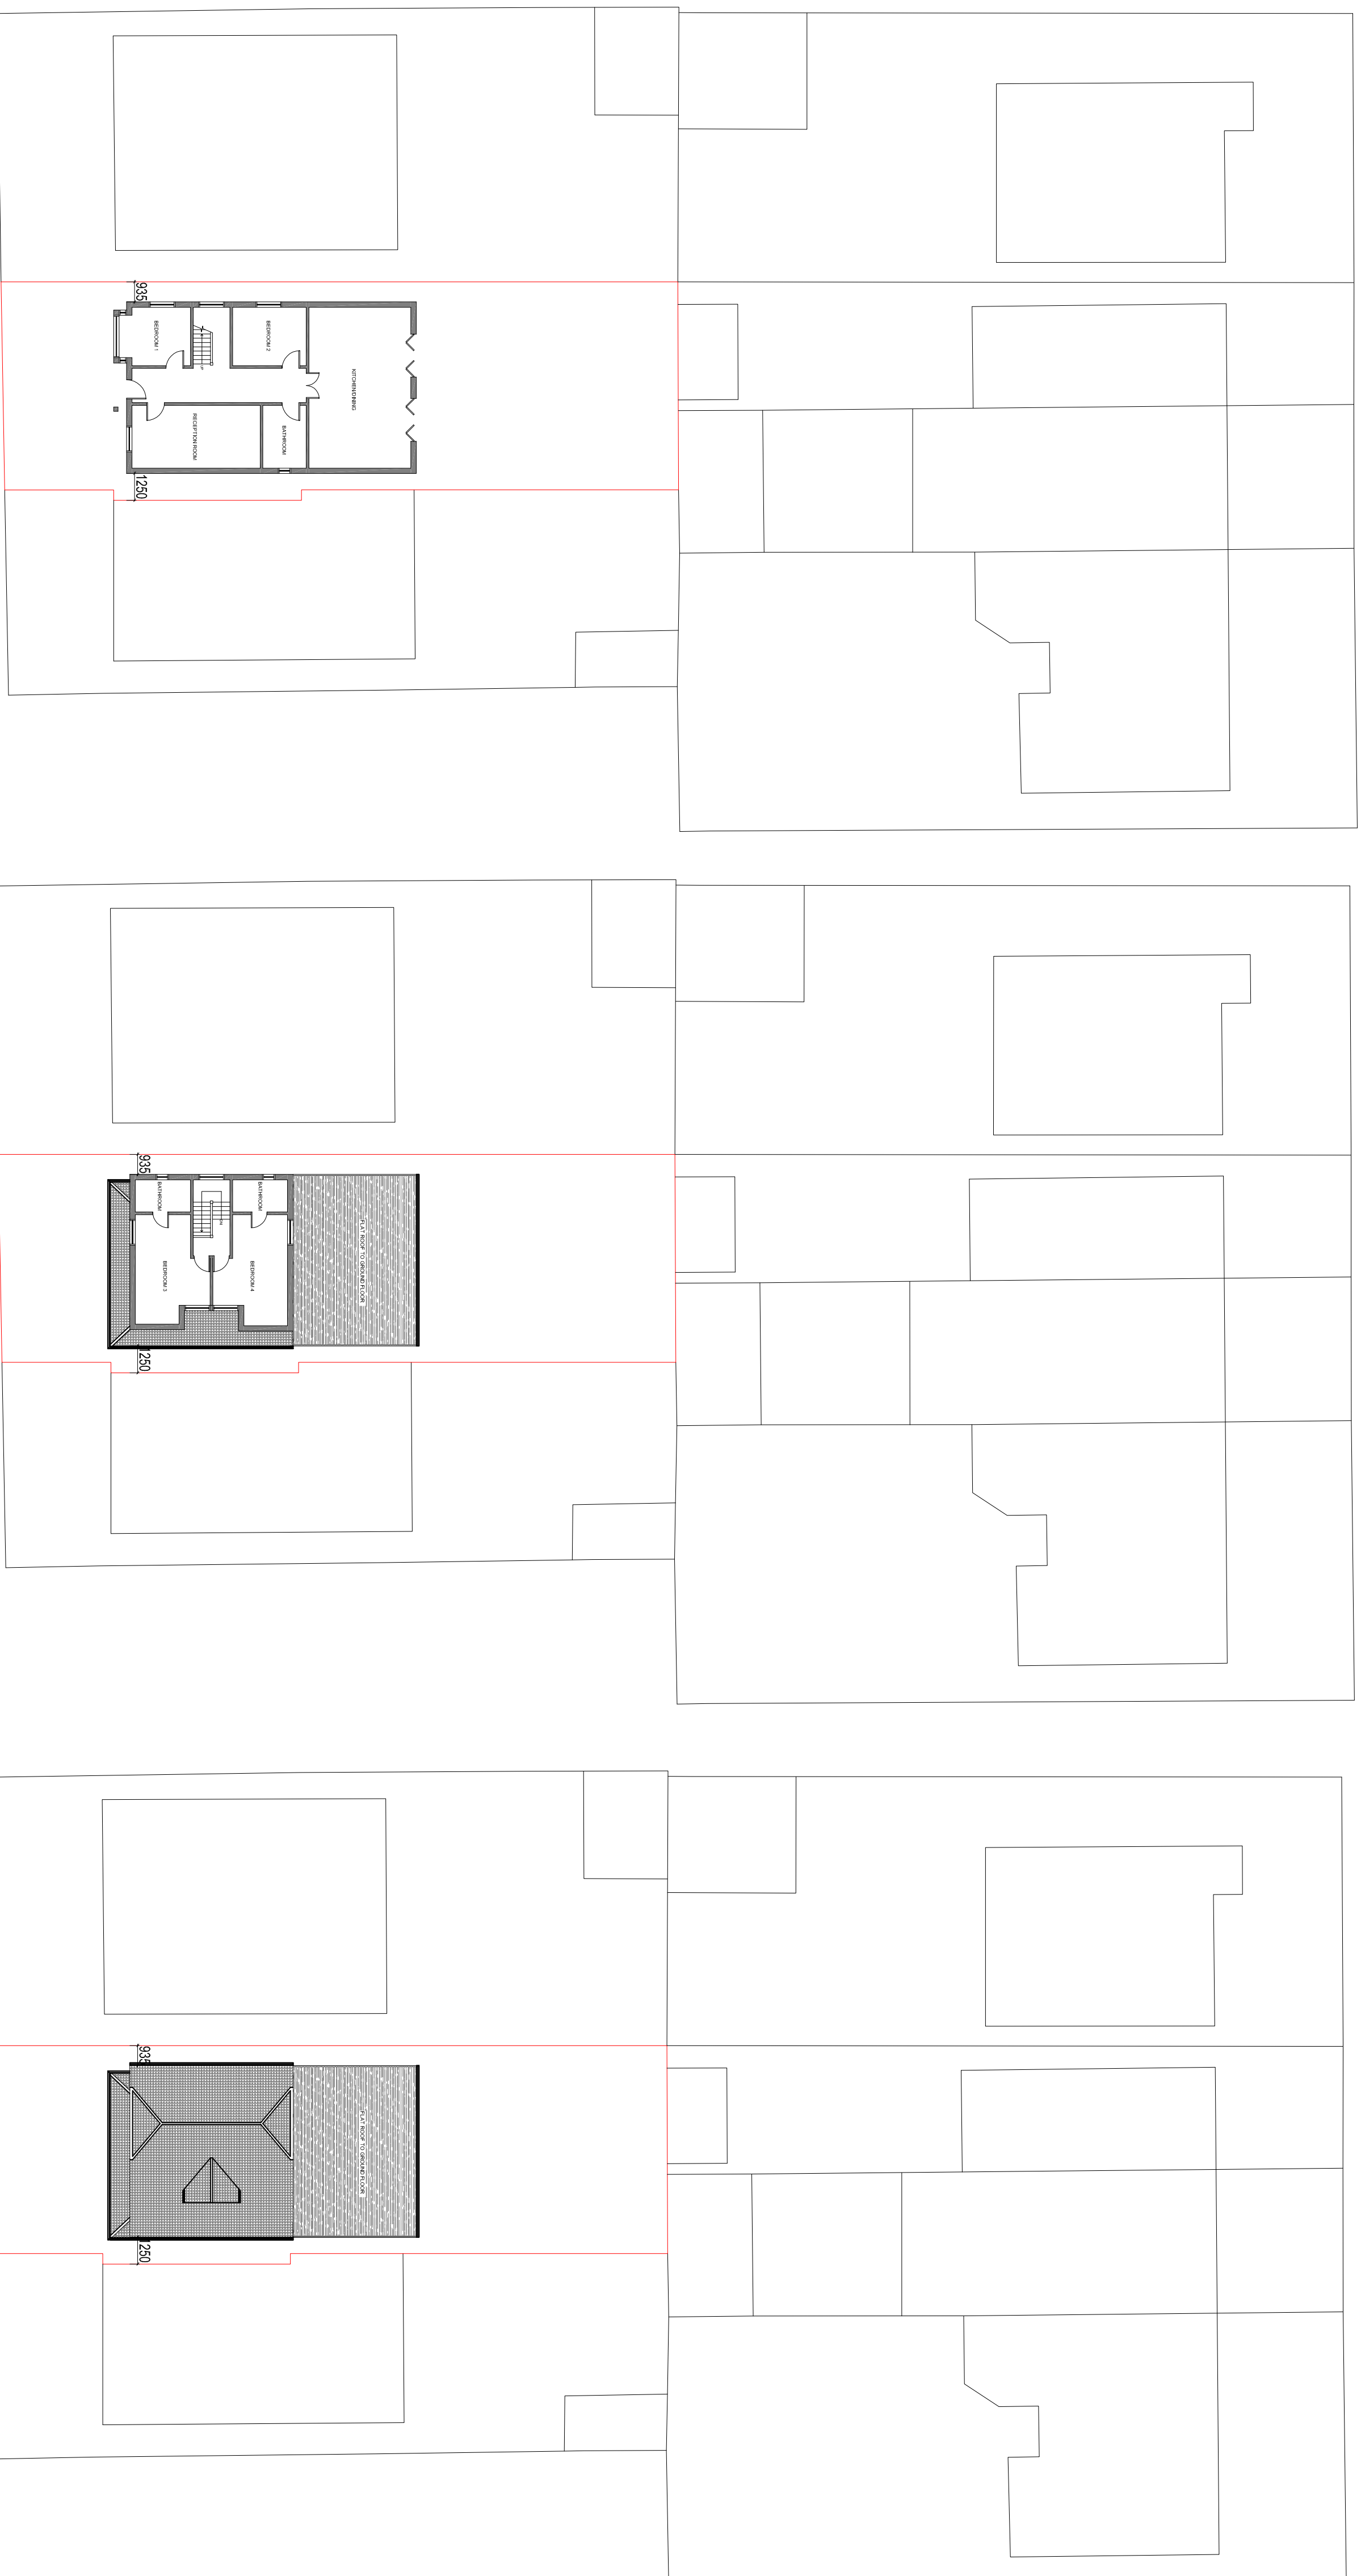

MAHLON AVENUE

SITE PLAN (PROPOSED ROOF PLAN)

SCALE 1:20

TITLE	
SITE PLANS	
DATE	NOVEMBER 2020
SCALE	1/2" = 1' @ A1
DRAWN BY SMTN	
CHECKED BY	
SYNOPSIS	
PLANNING	

11, Mahlon Avenue, Ruislip
HA4 6SY

161/P/006