




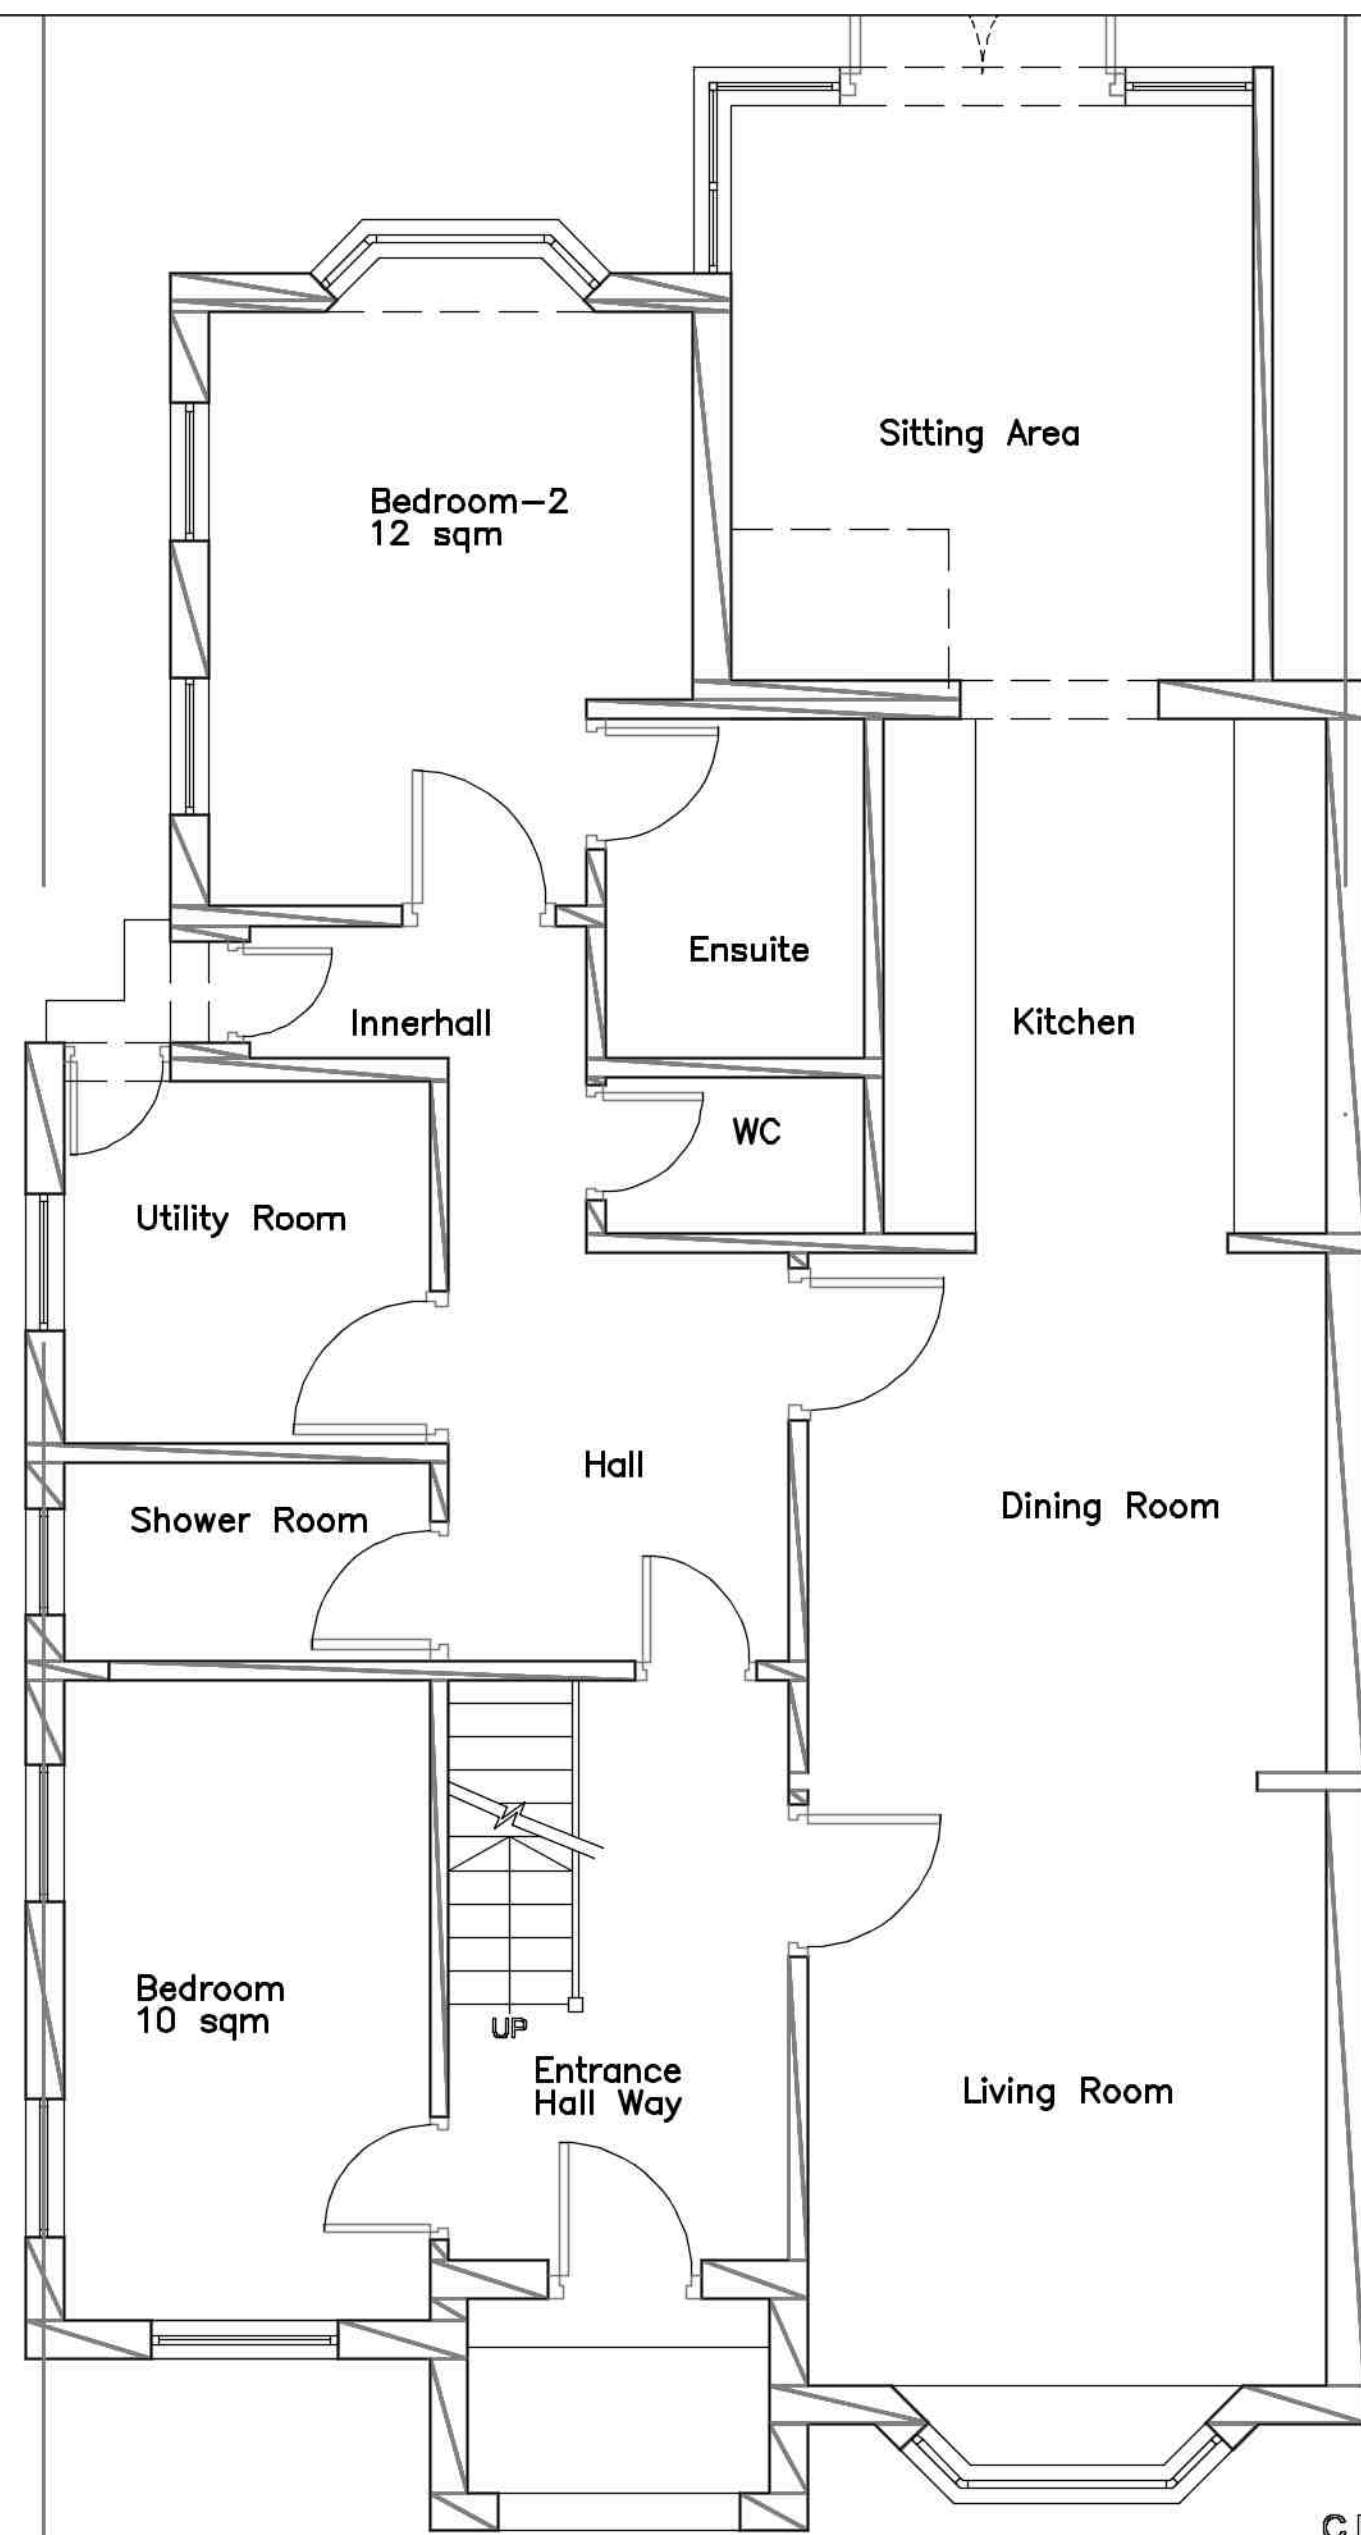

PROPOSED GROUND FLOOR

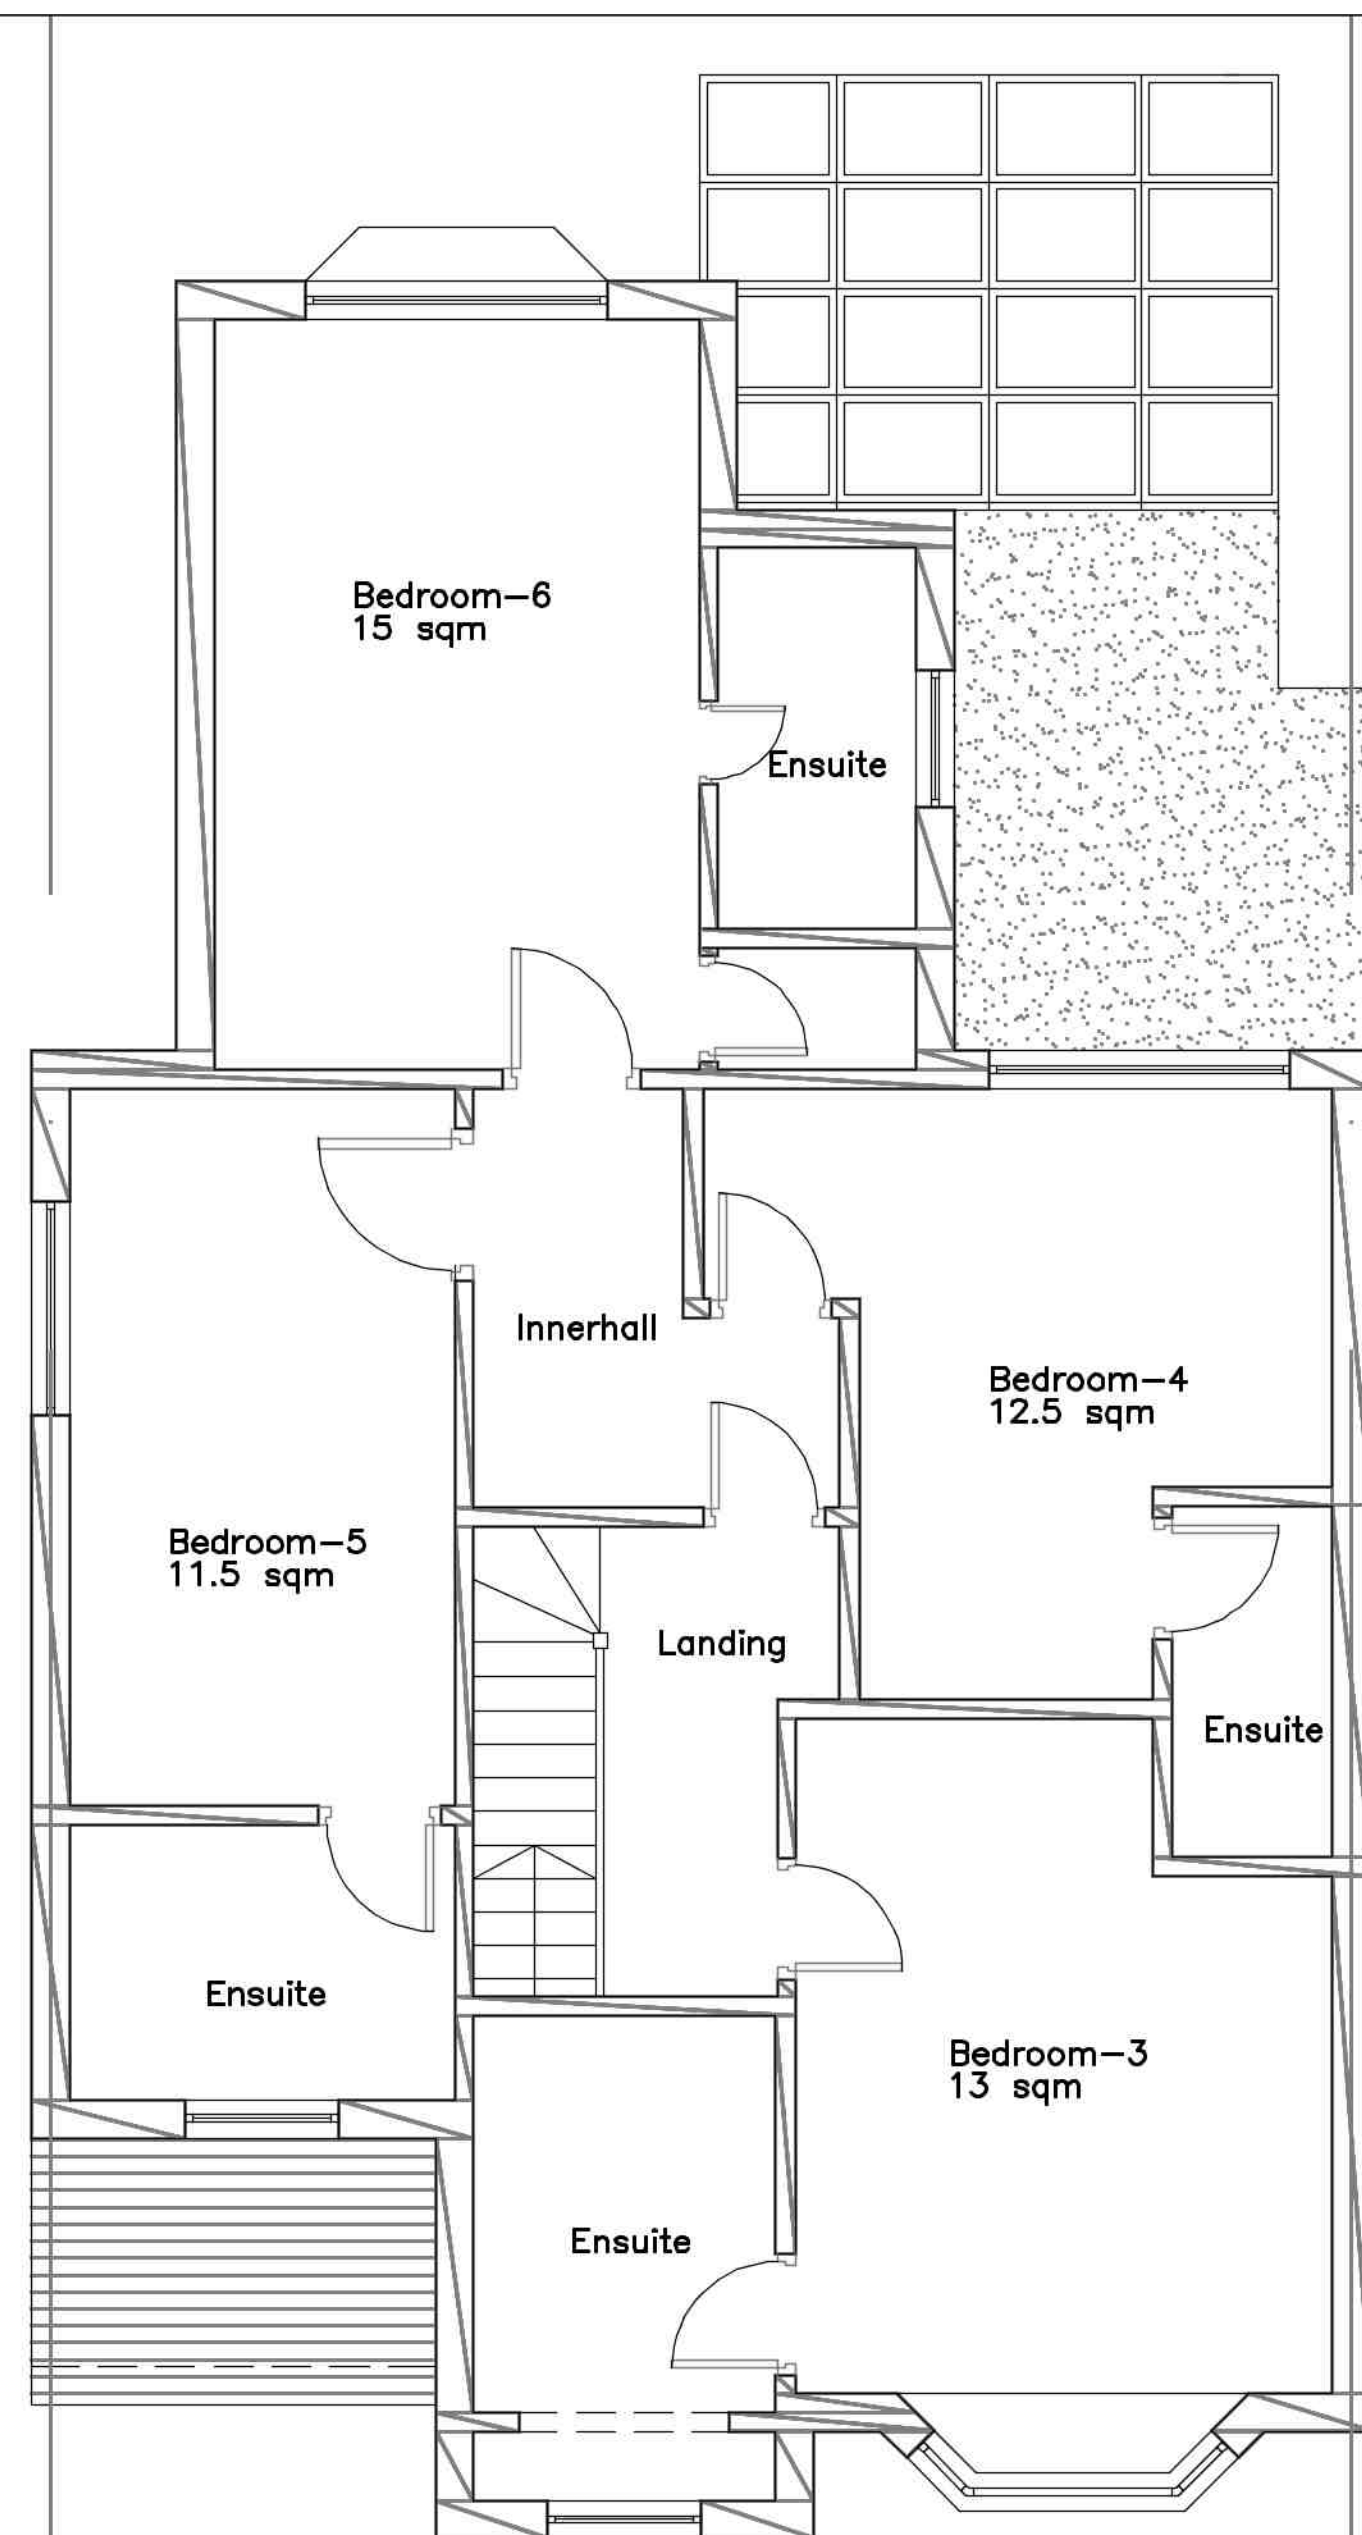


PROPOSED FIRST FLOOR

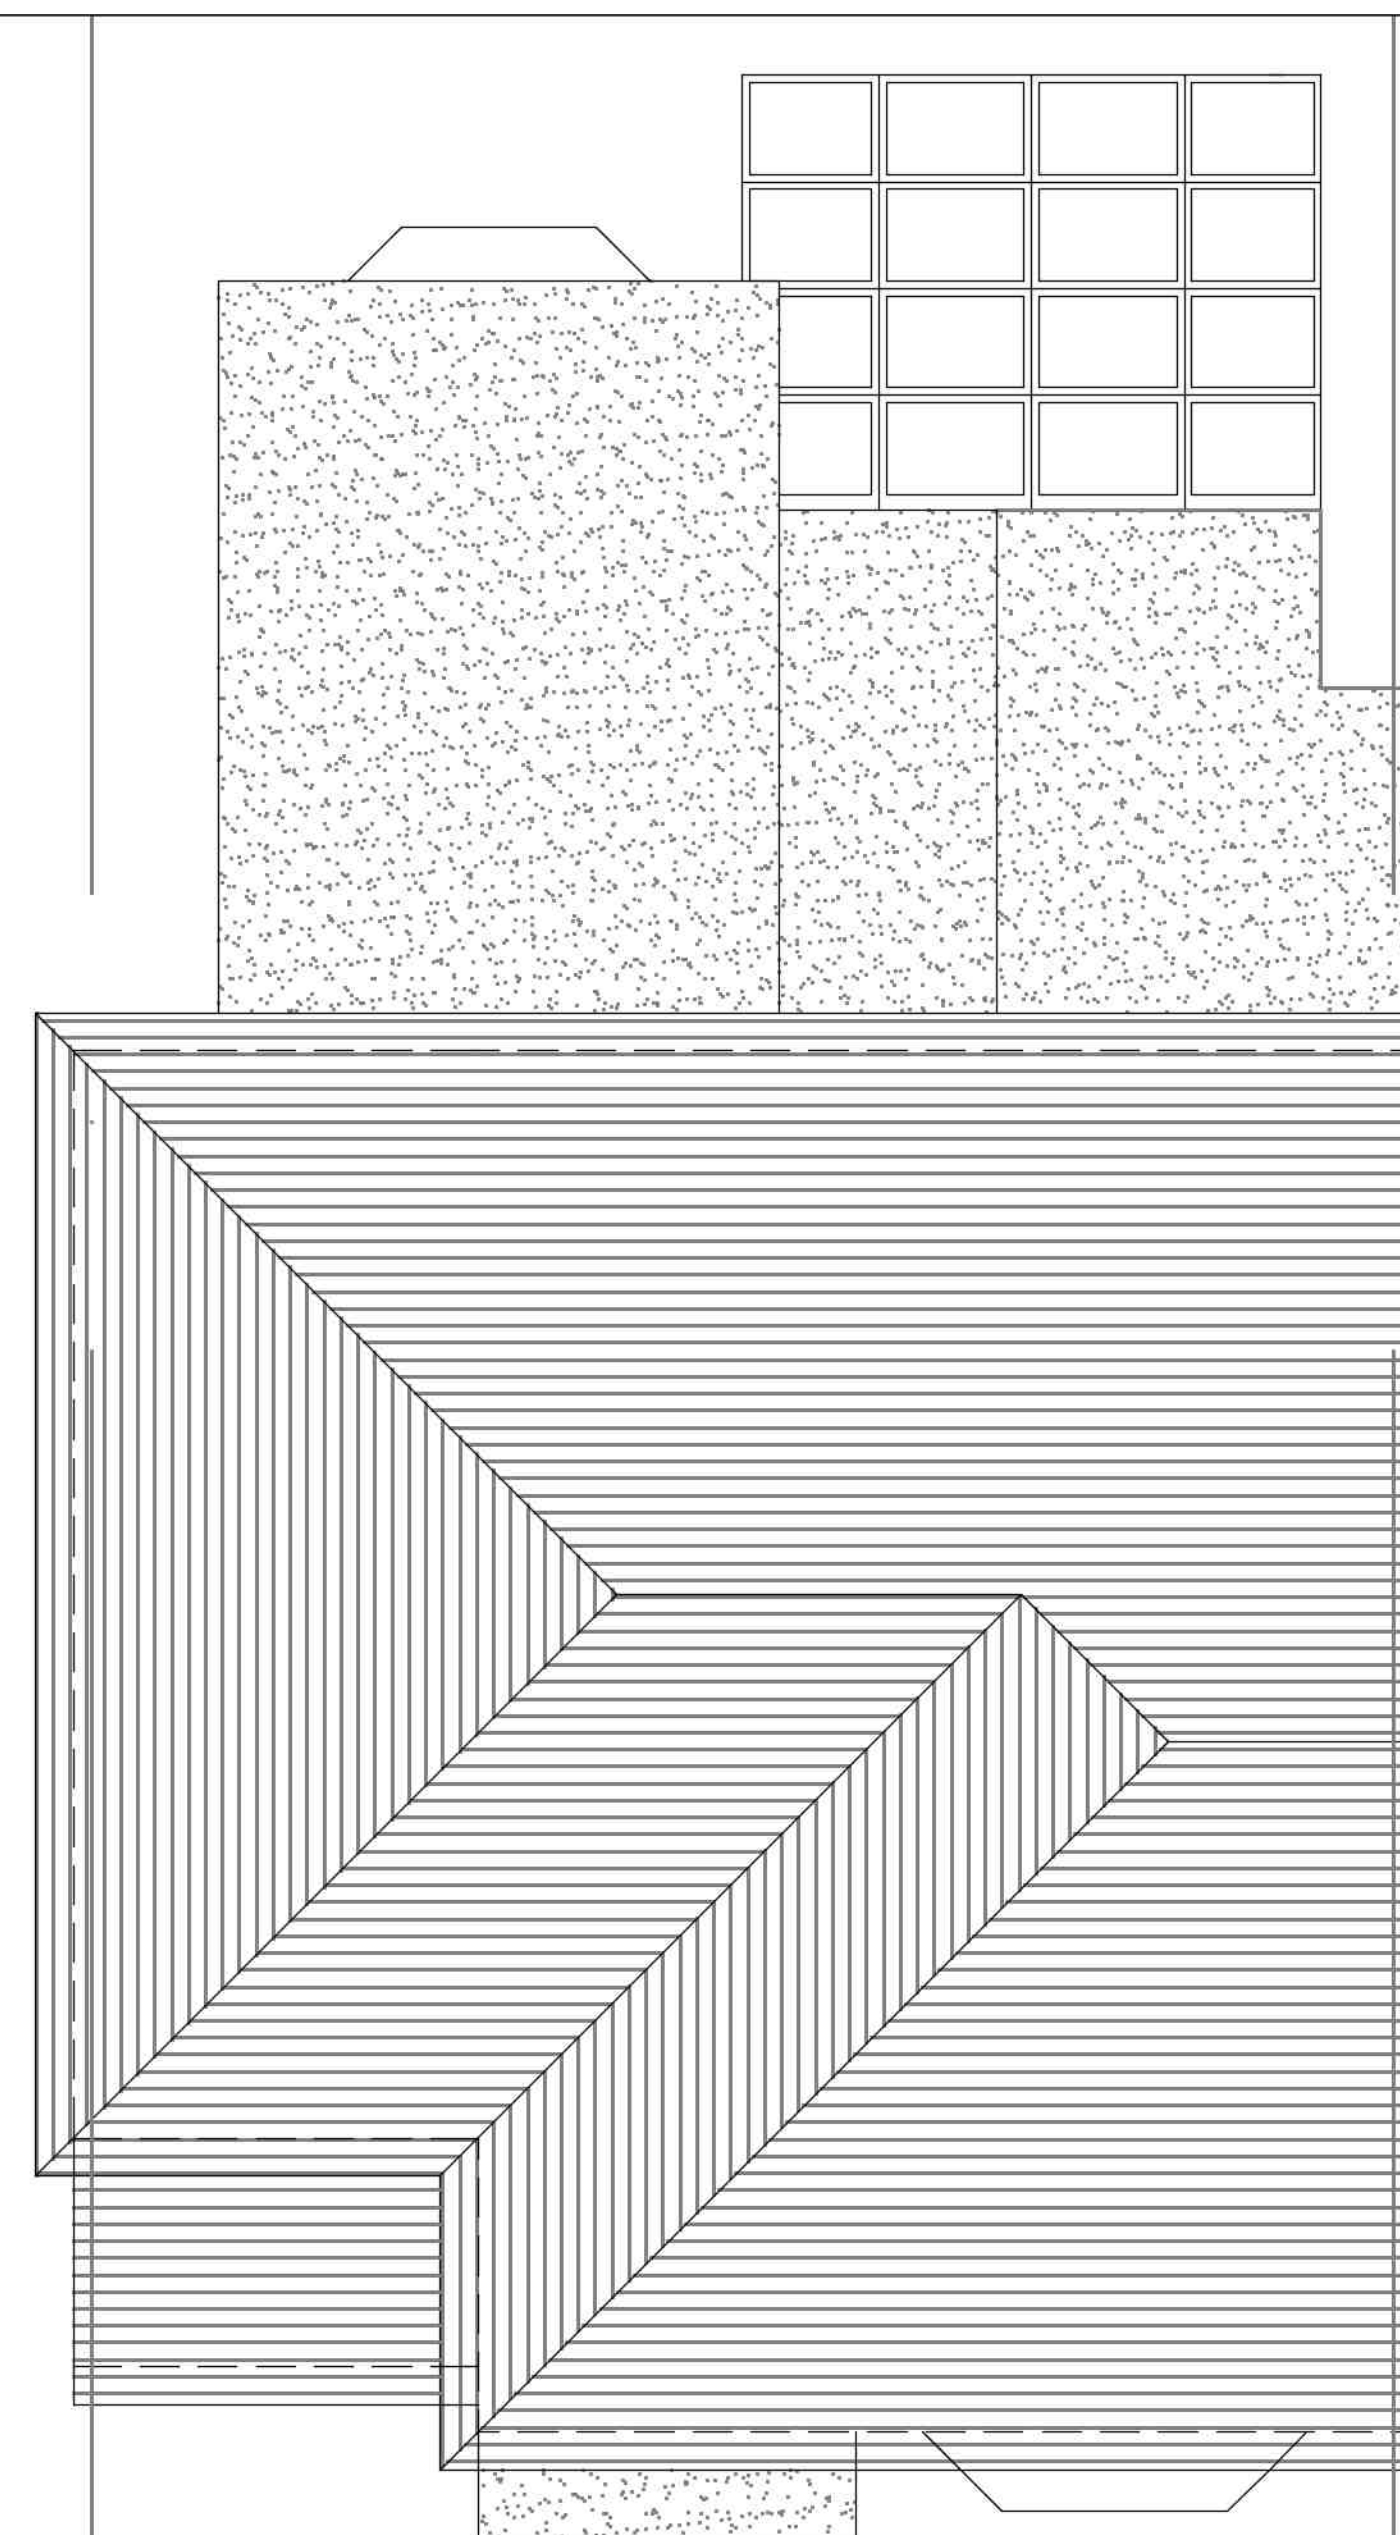

PROPOSED ROOF PLAN



PROPOSED FRONT ELEVATION

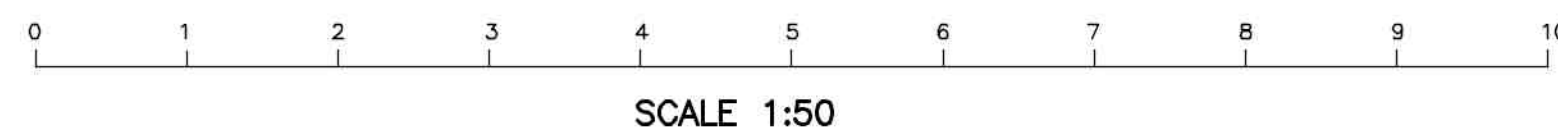

SCALE 1:50

Rev	Description	Date
 KDA Designs Ltd. Architectural & Structural Services kevin@kdadesigns.co.uk This drawing is property of Mr Kevin O'Keefe. The information contained in copyright and is not to be copied or used without prior permission.		

Project	
Change of use of property from dwellinghouse (Use Class C3) into 6 bedroom HMO (Use Class Sui Generis); and associated internal alterations	
9 GRANGE ROAD HAYES MIDDLESEX UB3 2RP	

Drawing		
PROPOSED PLANS/ELEVATIONS		
Drawn	KDA	Checked
Scale	1:50	Date JAN 2020
Stage	Dwg. No.	Rev
	9GR/P101	