


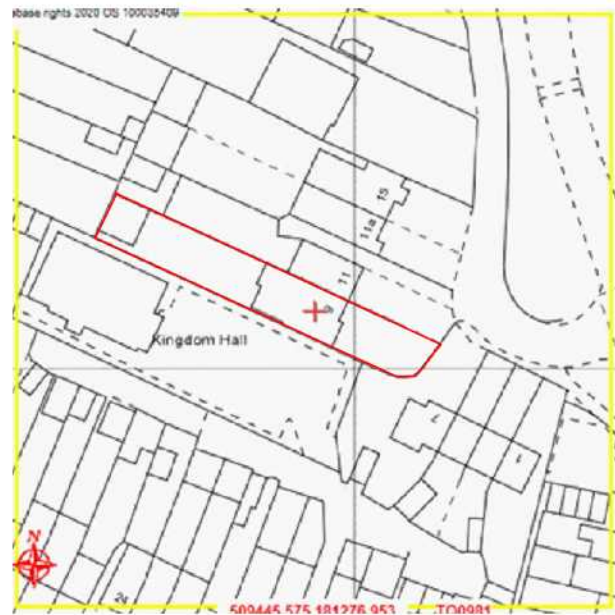


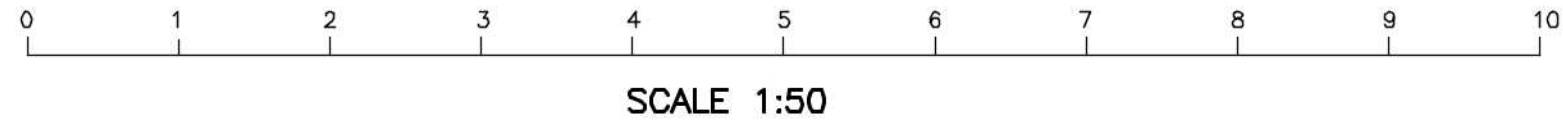

SITE LOCATION PLAN
1:1250

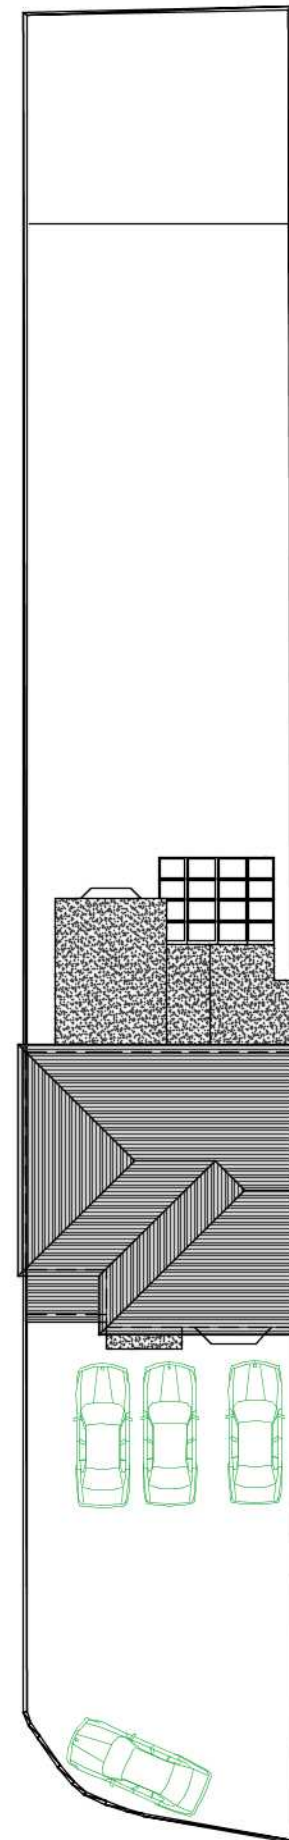

EXISTING BLOCK PLAN
(1:250)

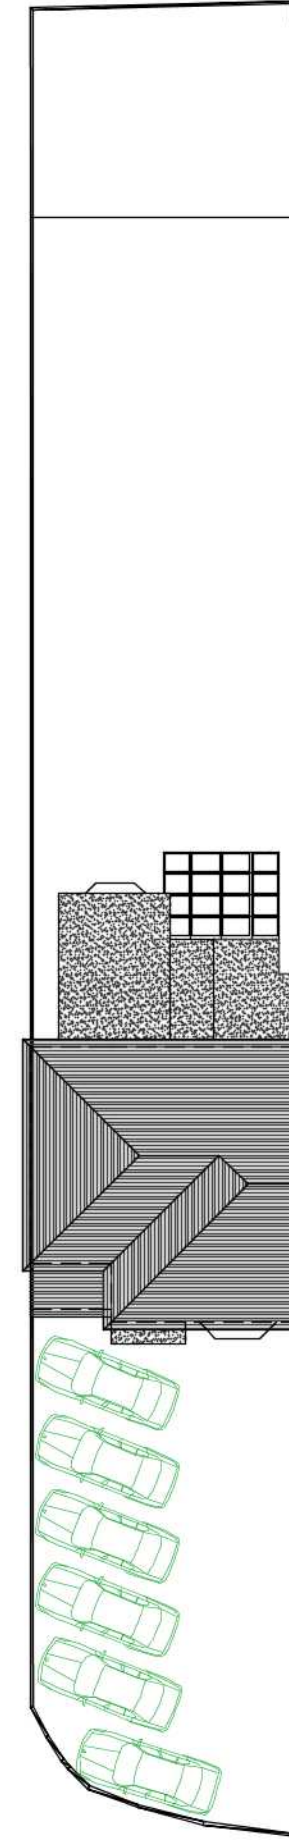

PROPOSED BLOCK PLAN
(1:250)

Rev	Description	Date
 KDA Designs Ltd. Architectural & Structural Services 11033 8987 14633 1047739 427023 kevin@kdadesigns.co.uk This drawing is property of Mr Kevin D'Audin. The information it contains is copyright and is not to be copied or used without prior permission.		
Project 9 GRANGE ROAD HAYES MIDDLESEX UB3 2RP		
Drawing SITE PLANS/BLOCK PLAN		
Drawn	KDA	Checked
Scale	1:50	Date JAN 2020
Stage	Drg. No. 9GR/P103	Rev