


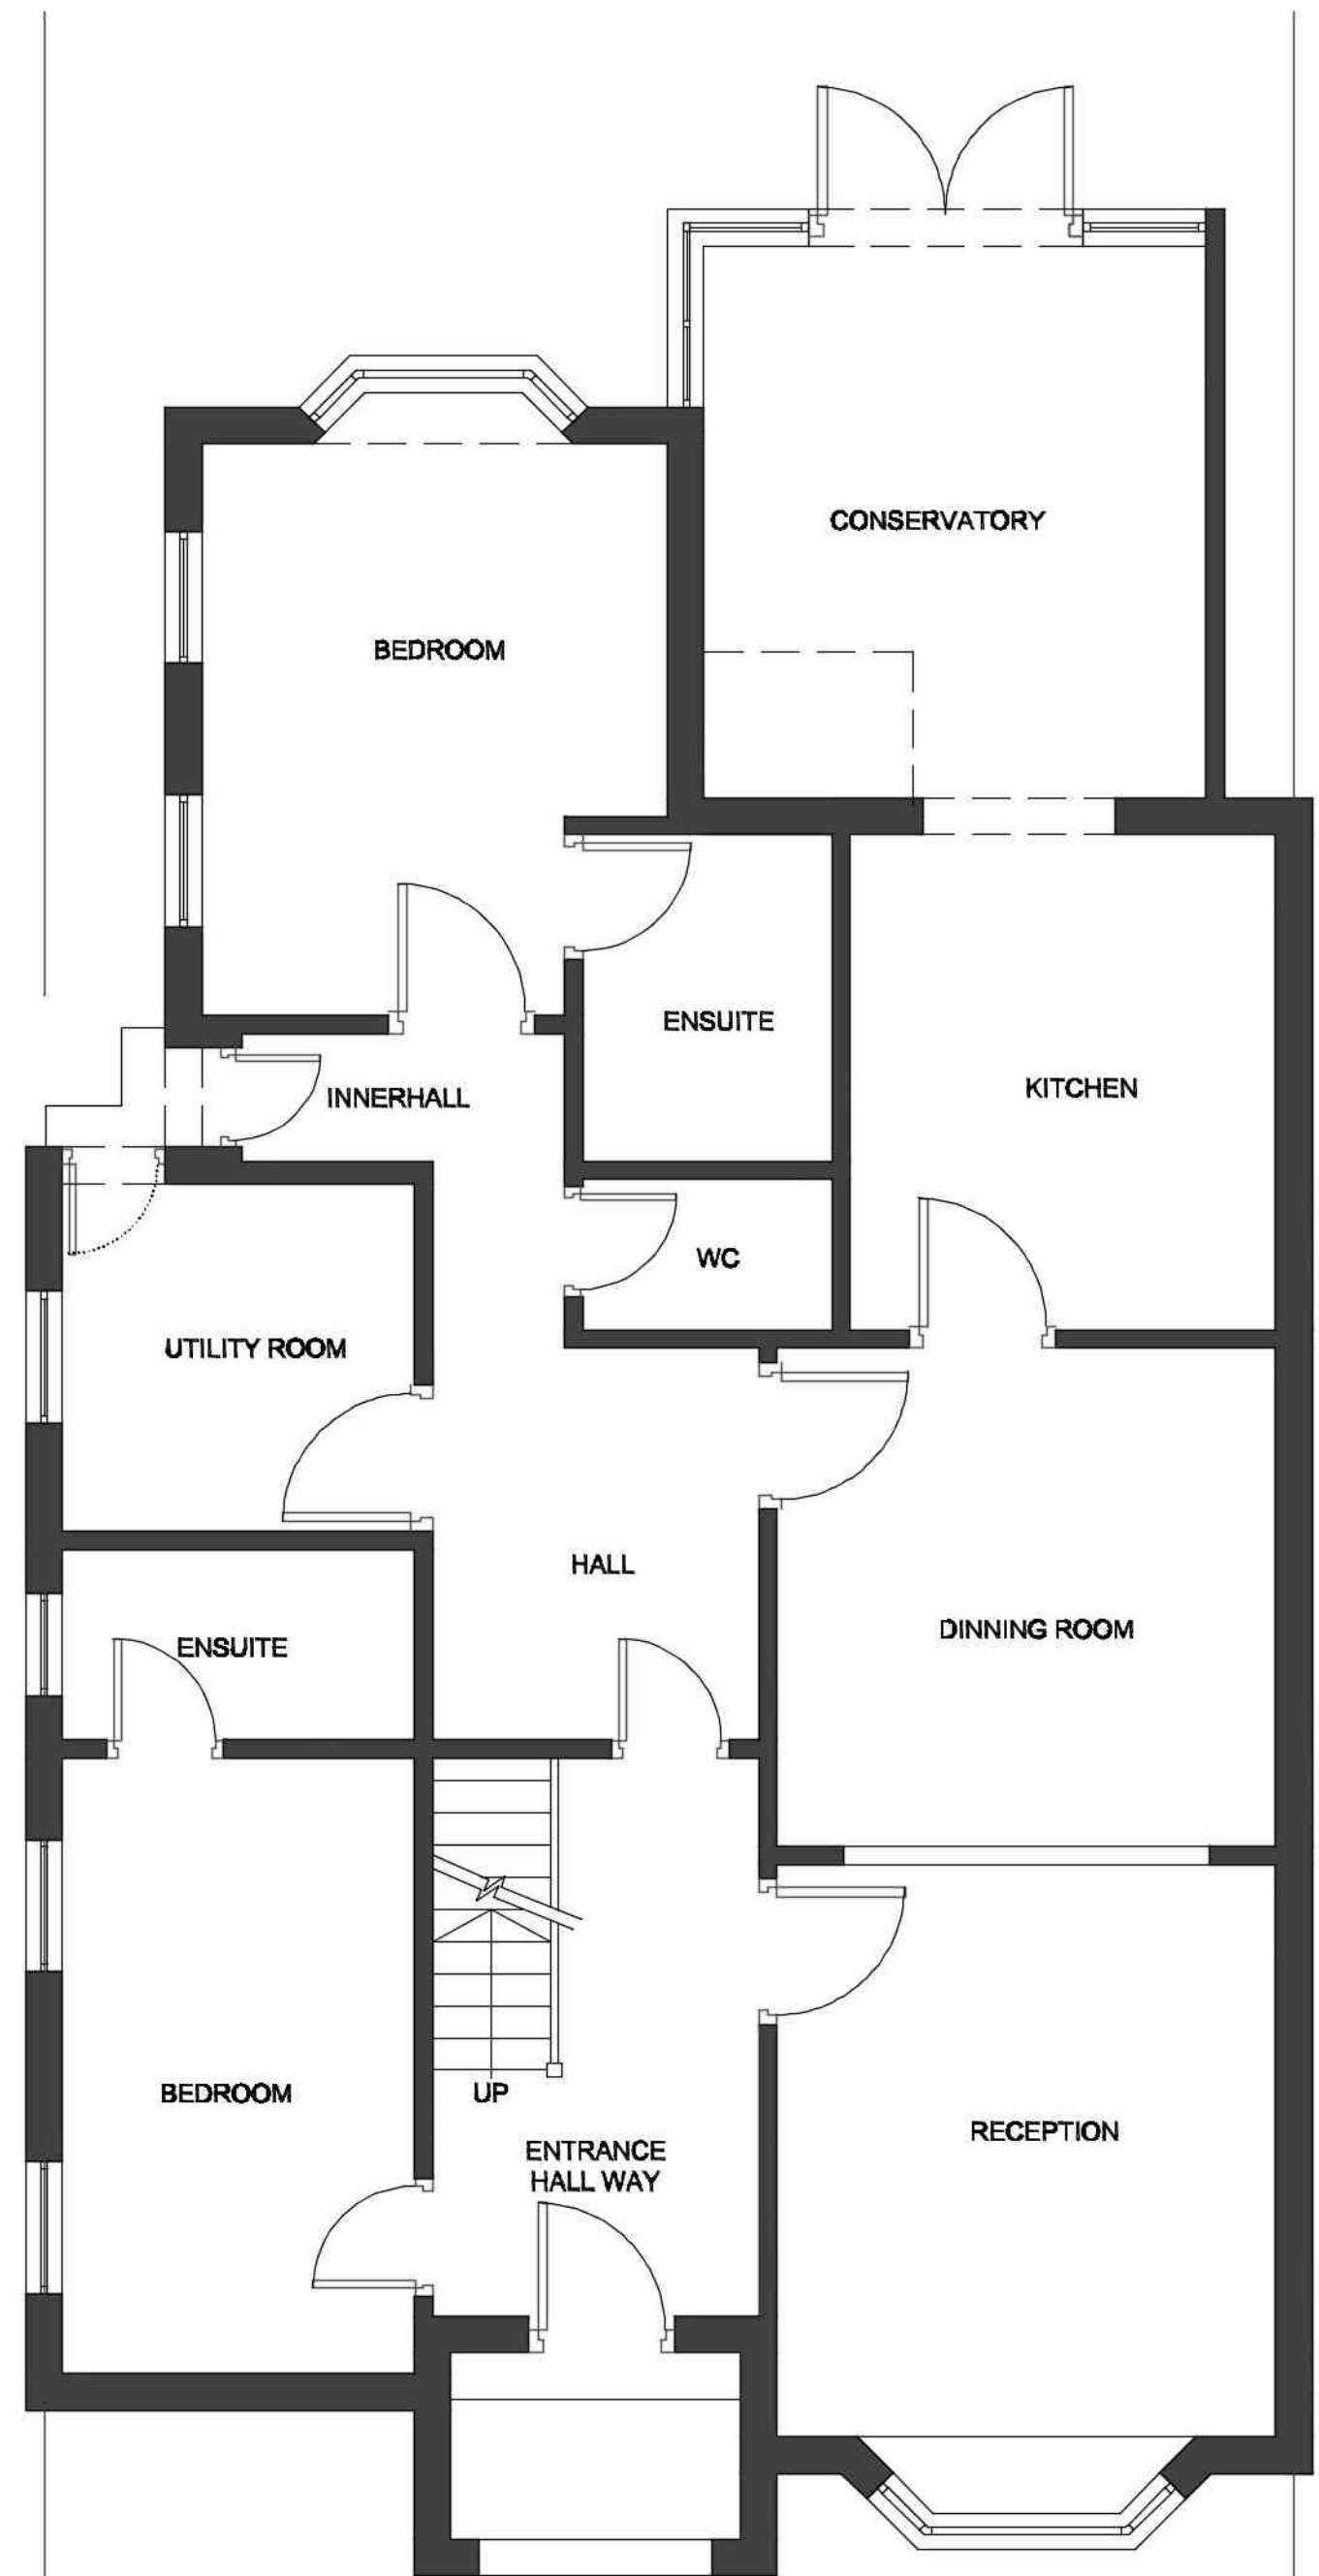


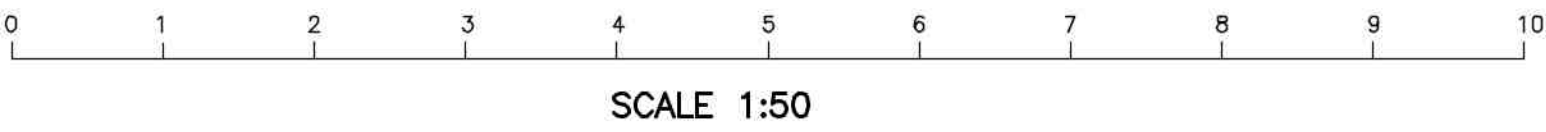

C.L. EXISTING GROUND FLOOR C.L.

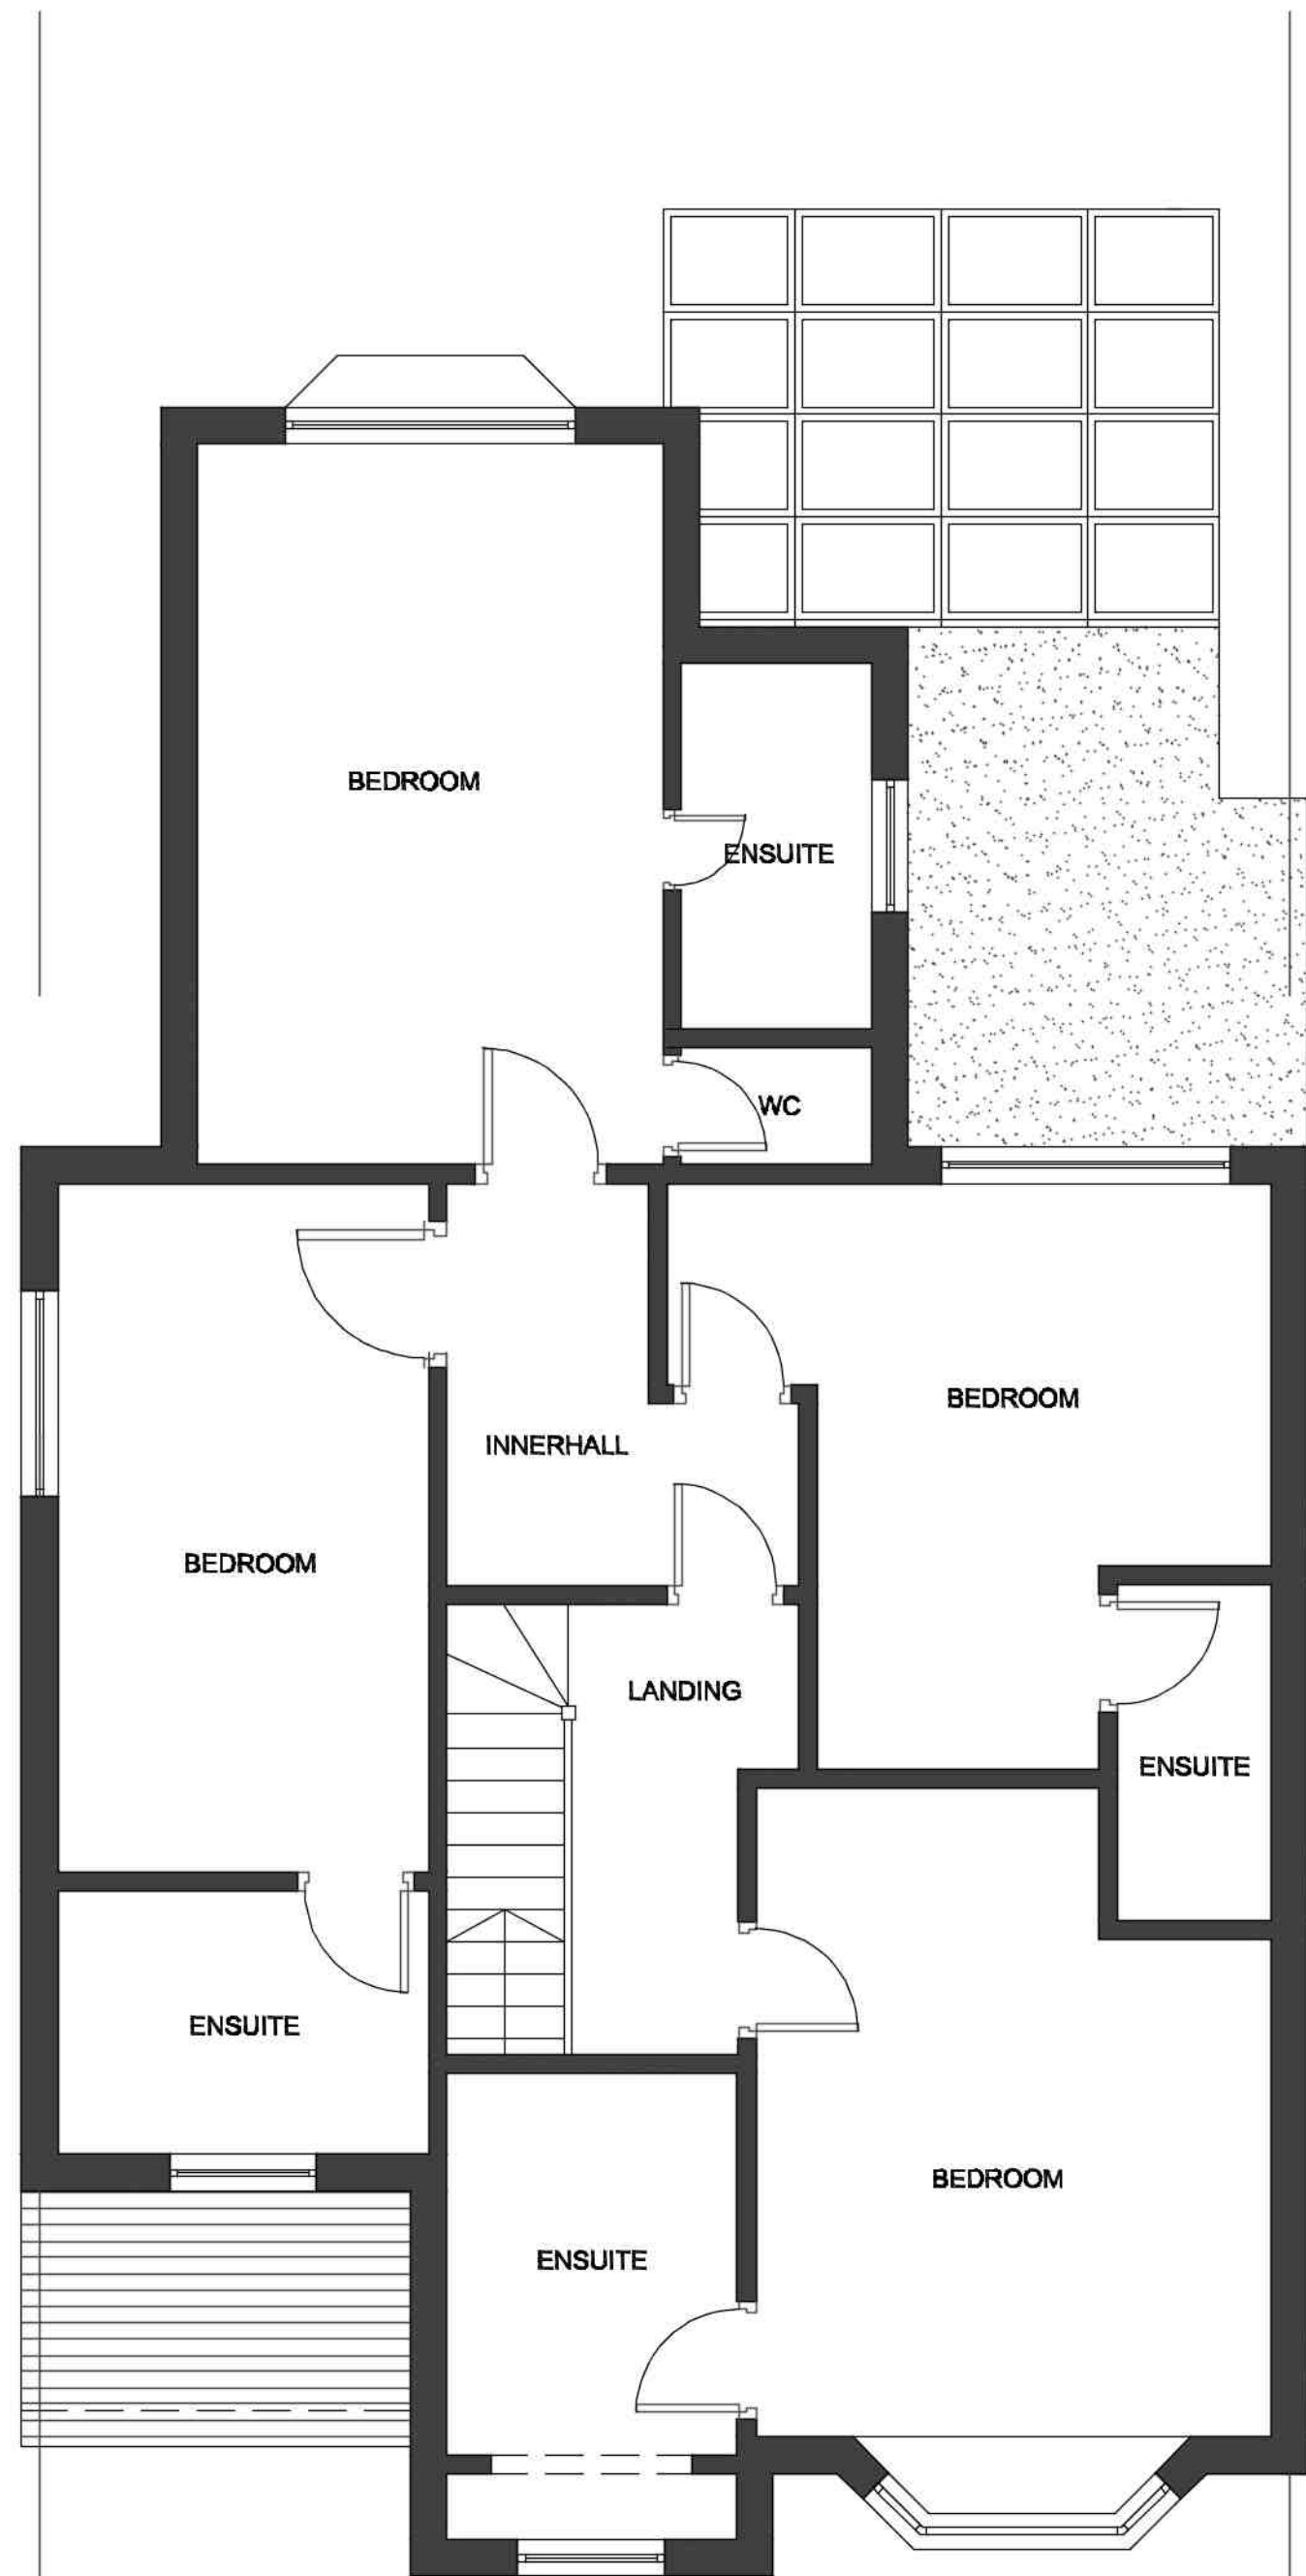

C.L. EXISTING FIRST FLOOR C.L.

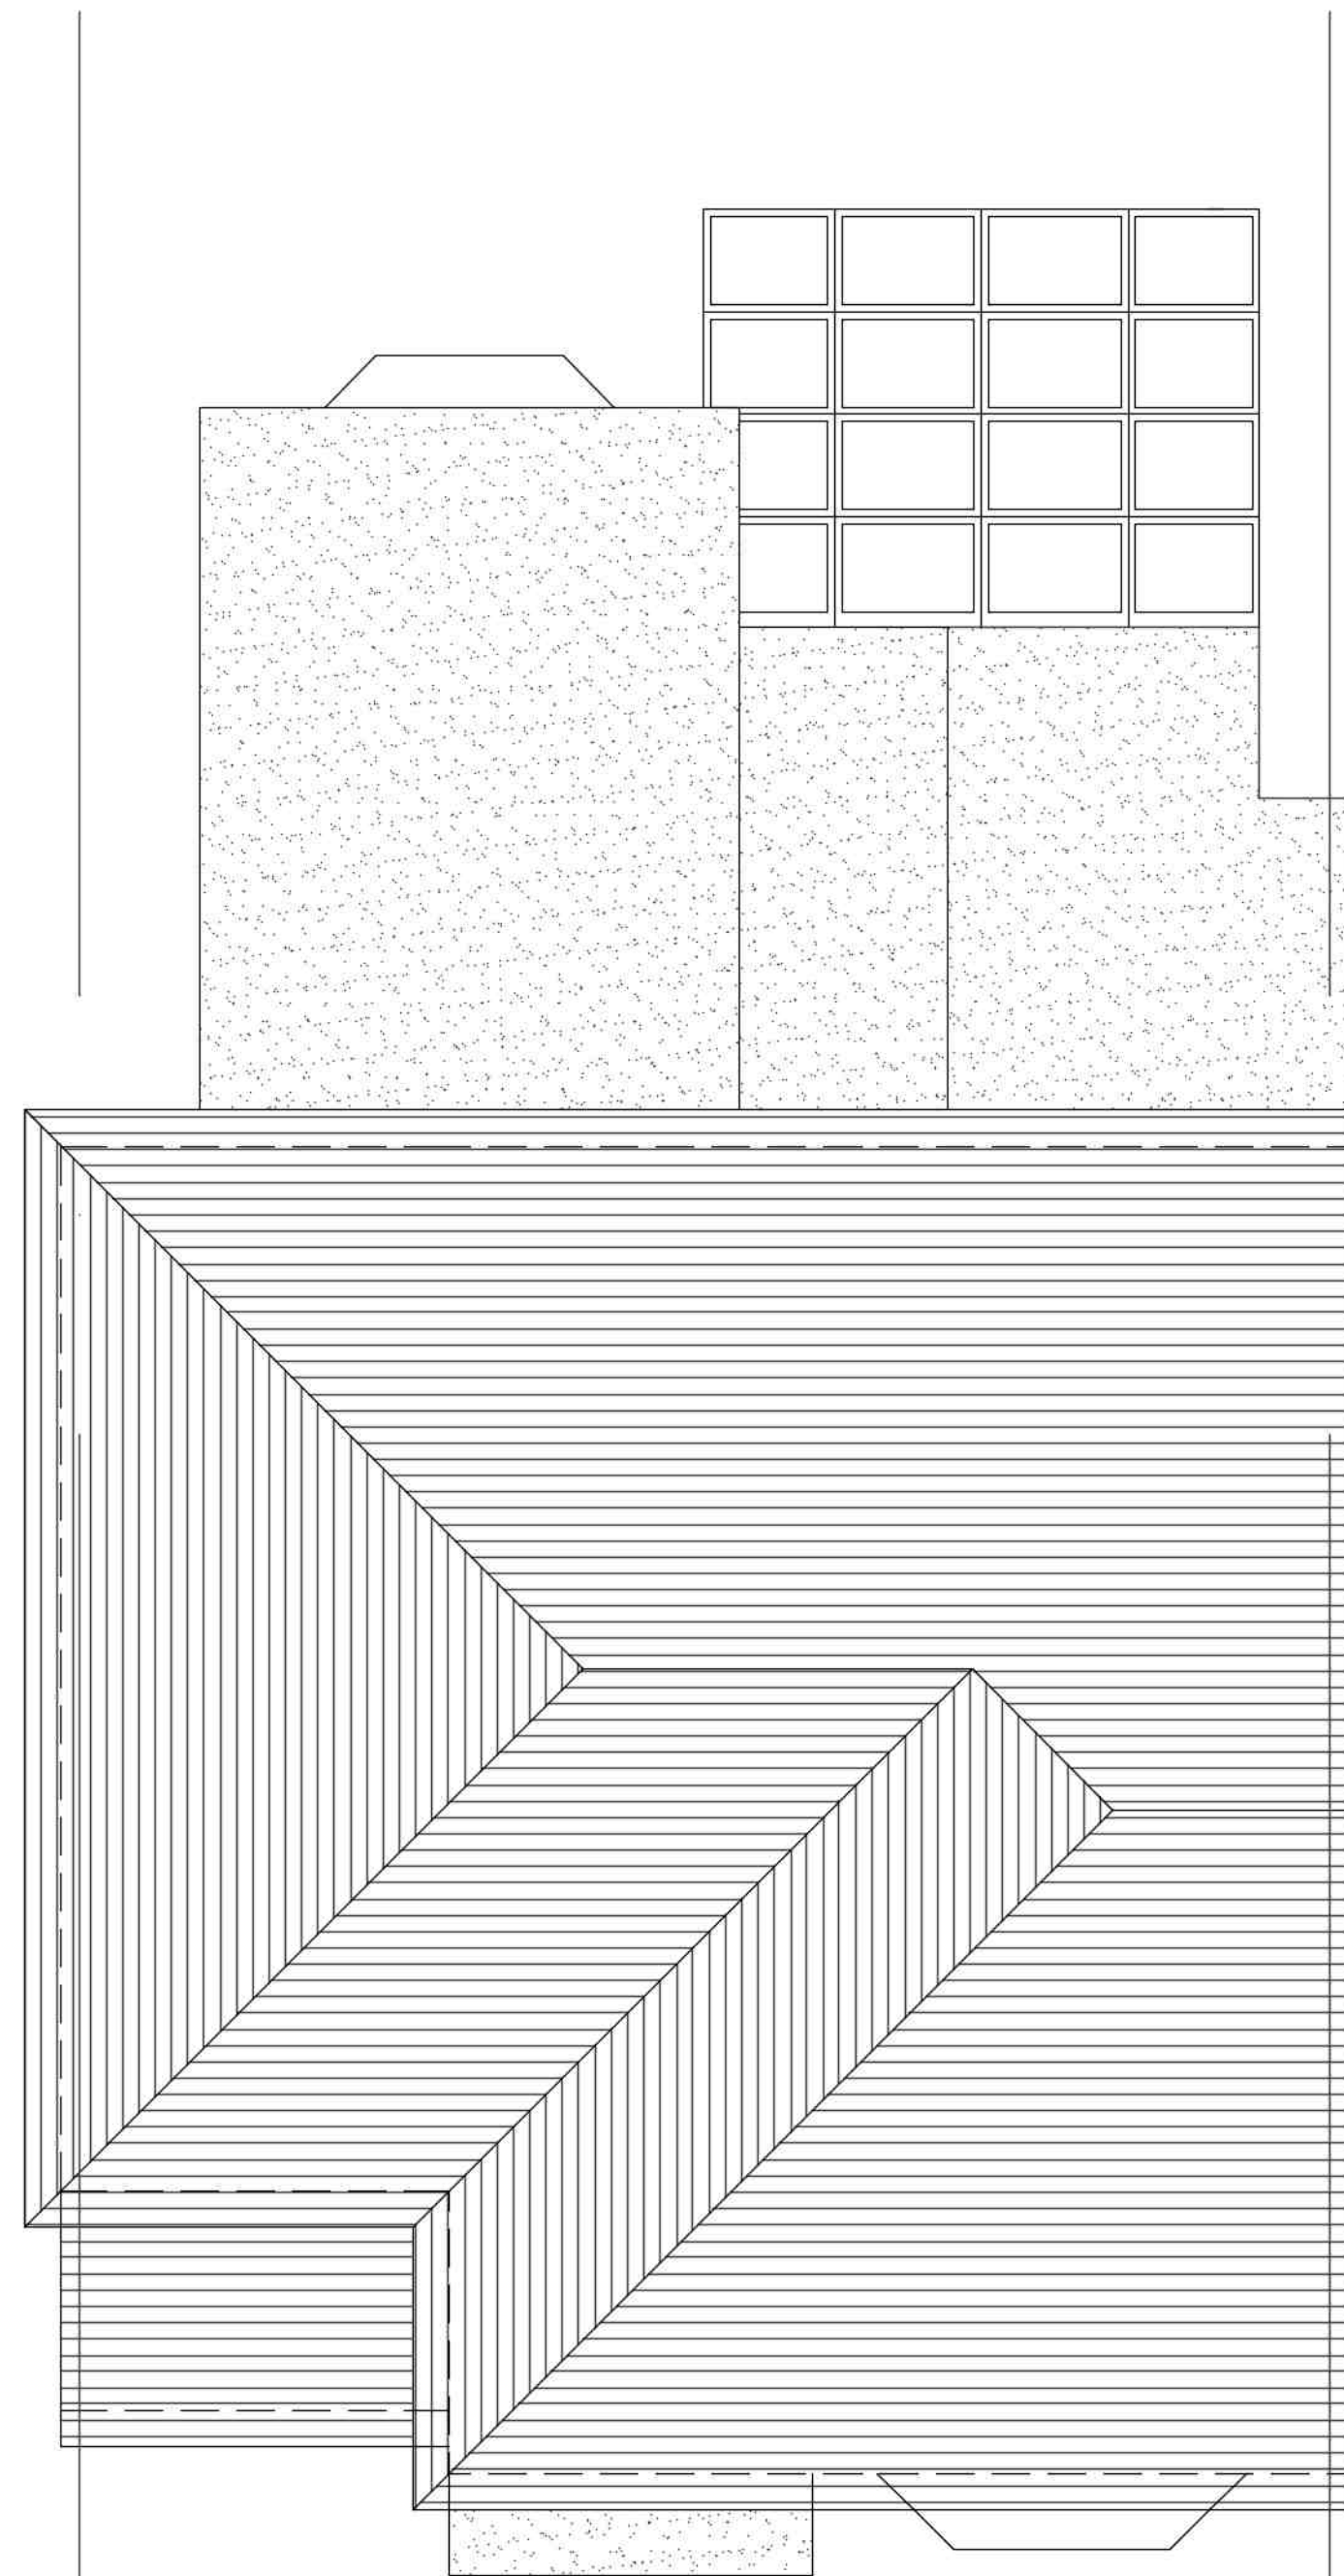

C.L. EXISTING ROOF PLAN C.L.

Rev	Description	Date
 KDA Designs Ltd. Architectural & Structural Services kevin@kdadesigns.co.uk This drawing is property of Mr Kevin D Keady. The information is provided in confidence and is not to be copied or used without prior permission.		

Project
Change of use of property from dwellinghouse
(Use Class C3) into 6 bedroom HMO
(Use Class Sui Generis);
and associated internal alterations

9 GRANGE ROAD
HAYES
MIDDLESEX
UB3 2RP

Drawing			
EXISTING PLANS			
Drawn	KDA	Checked	
Scale	1:50	Date	JAN 2020
Stage	Dr. No.	Rev	
9GR/P100			