


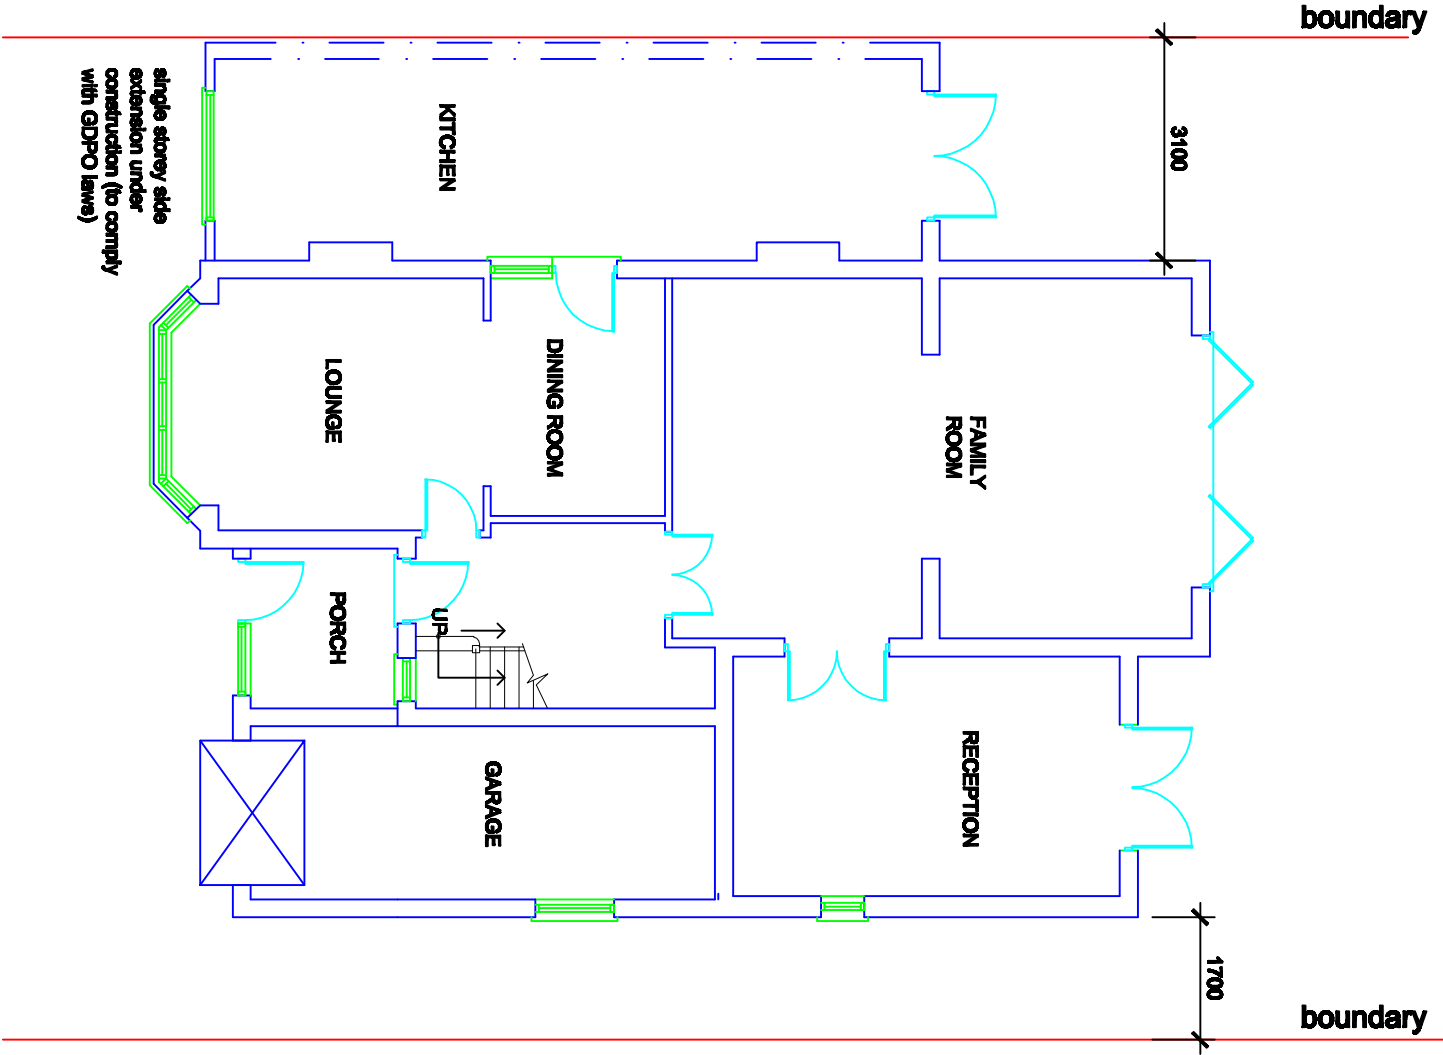

EXISTING GROUND FLOOR PLAN

existing @ 1:100

scale 1:100 (metres)

Rev A - Ground floor side extension updated.
20-05-2020

Revisions

All dimensions and particulars are to be checked on site before work commences and any discrepancy to be reported to THE SURVEYOR.
DO NOT SCALE off this drawing, use written dimensions only.

Project
PROPOSED FIRST
FLOOR SIDE EXTENSION
AT 143 LONG LANE
HILLINGDON UB10 9JN

Drawing

EXISTING GROUND
FLOOR PLAN

Number		Revisions			
2021/MS/501					

Date	Scale
April 2021	1:100

Client
MR.MAJOR SINGH