


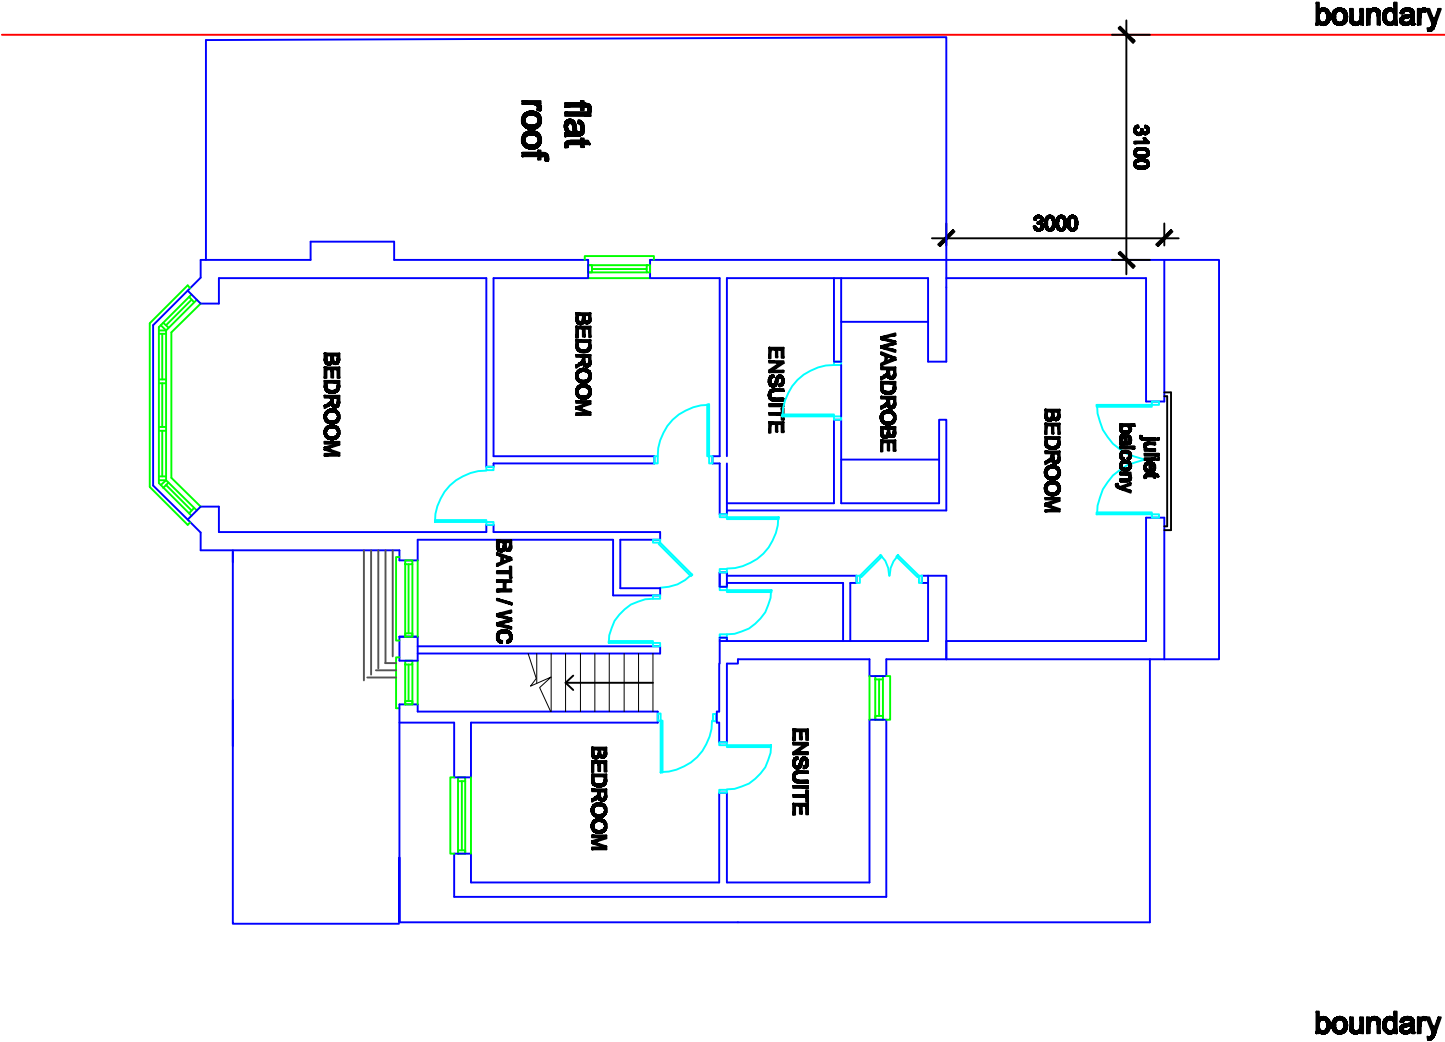

EXISTING FIRST FLOOR PLAN

existing @ 1:100

0 1 2 3 4 5 6

scale 1:100 (metres)



Rev B - First floor rear extension reduced to 3 metres. 04-06-2020

Rev A - First floor side extension omitted. 20-05-2020

Revisions

All dimensions and particulars are to be checked on site before work commences and any discrepancy to be reported to THE SURVEYOR.

DO NOT SCALE off this drawing, use written dimensions only.

Project

PROPOSED FIRST FLOOR SIDE EXTENSION AT 143 LONG LANE HILLINGDON UB10 9JN

Drawing

EXISTING FIRST FLOOR
PLAN

Number	Revisions				
2021/MS/502	<table><tr><td></td><td></td><td></td><td></td></tr></table>				

Date	Scale
April 2021	1:100
Client	
MR. MAJOR SINGH	