


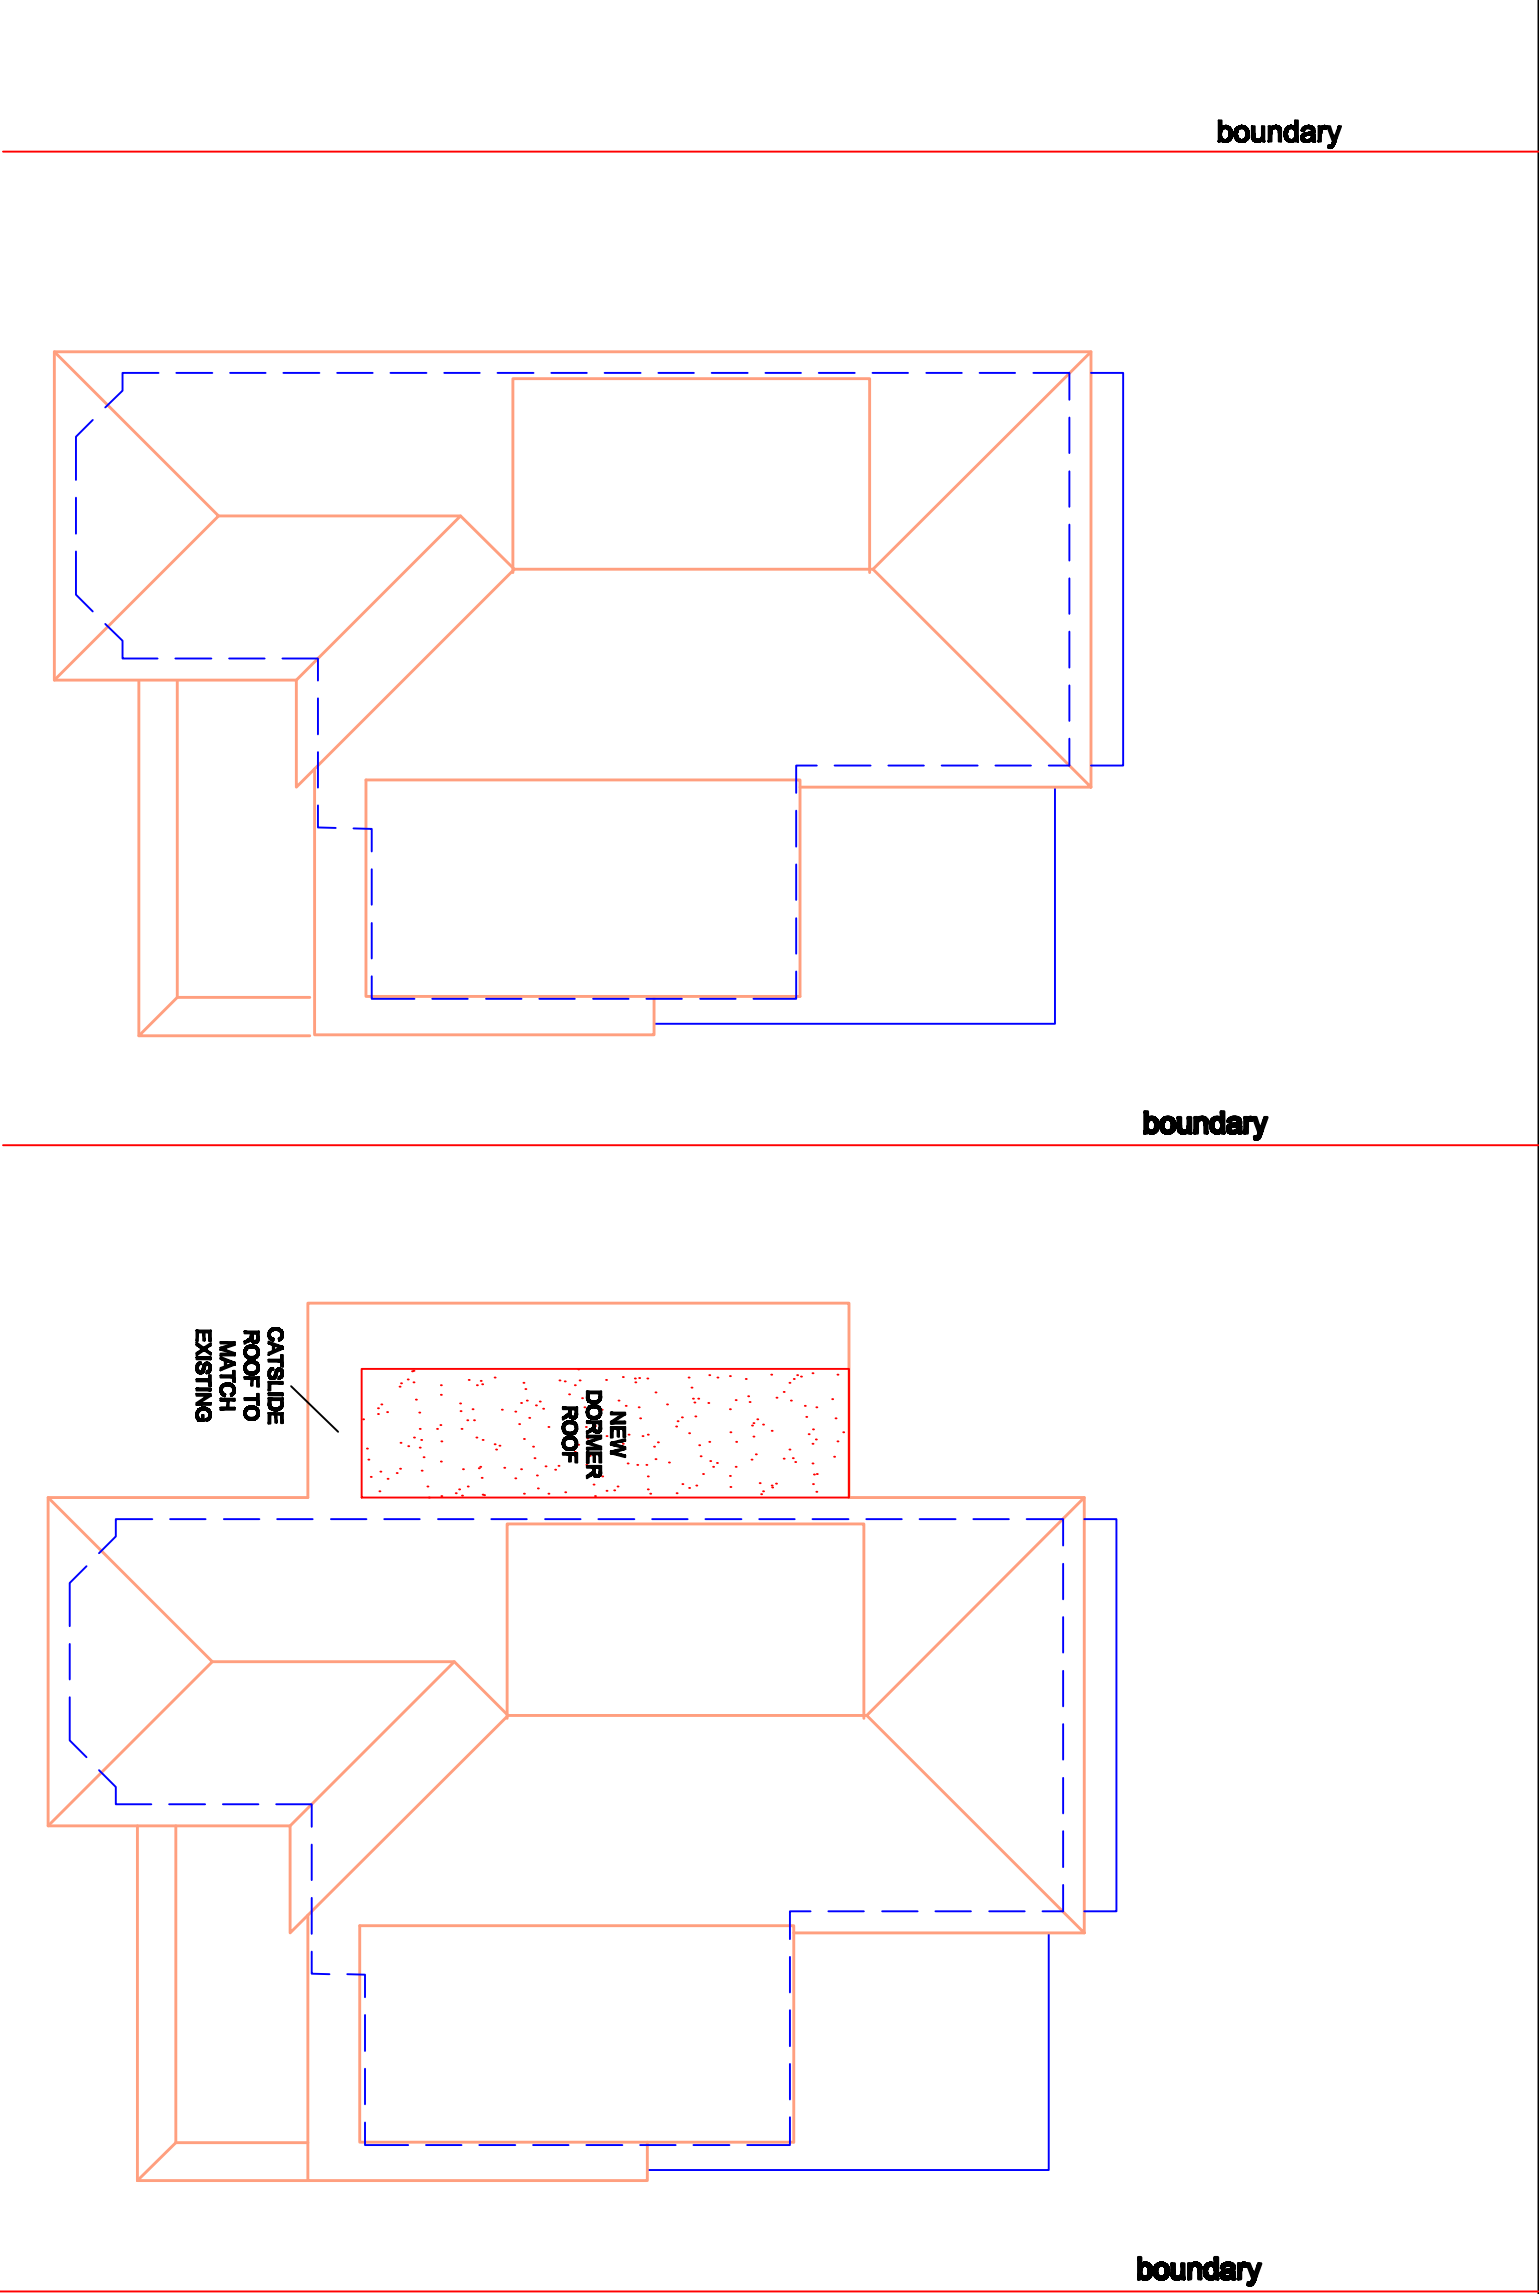

EXISTING ROOF PLAN

PROPOSED ROOF PLAN

existing @ 1:100

0

1

2

3

4

5

6

scale 1:100 (metres)



proposed @ 1:100

0

1

2

3

4

5

6

scale 1:100 (metres)

Project			All dimensions and particulars are to be checked on site before work commences and any discrepancy to be reported to THE SURVEYOR. DO NOT SCALE off this drawing, use written dimensions only.			
PROPOSED FIRST FLOOR SIDE EXTENSION AT 143 LONG LANE HILLINGDON, UB10 9JN						
Drawing						
EXISTING & PROPOSED ROOF PLAN						
Number		Revisions				
2021/MS/504						
Date	Scale					
April 2021	1:100					
Client						
MR.MAJOR SINGH						