



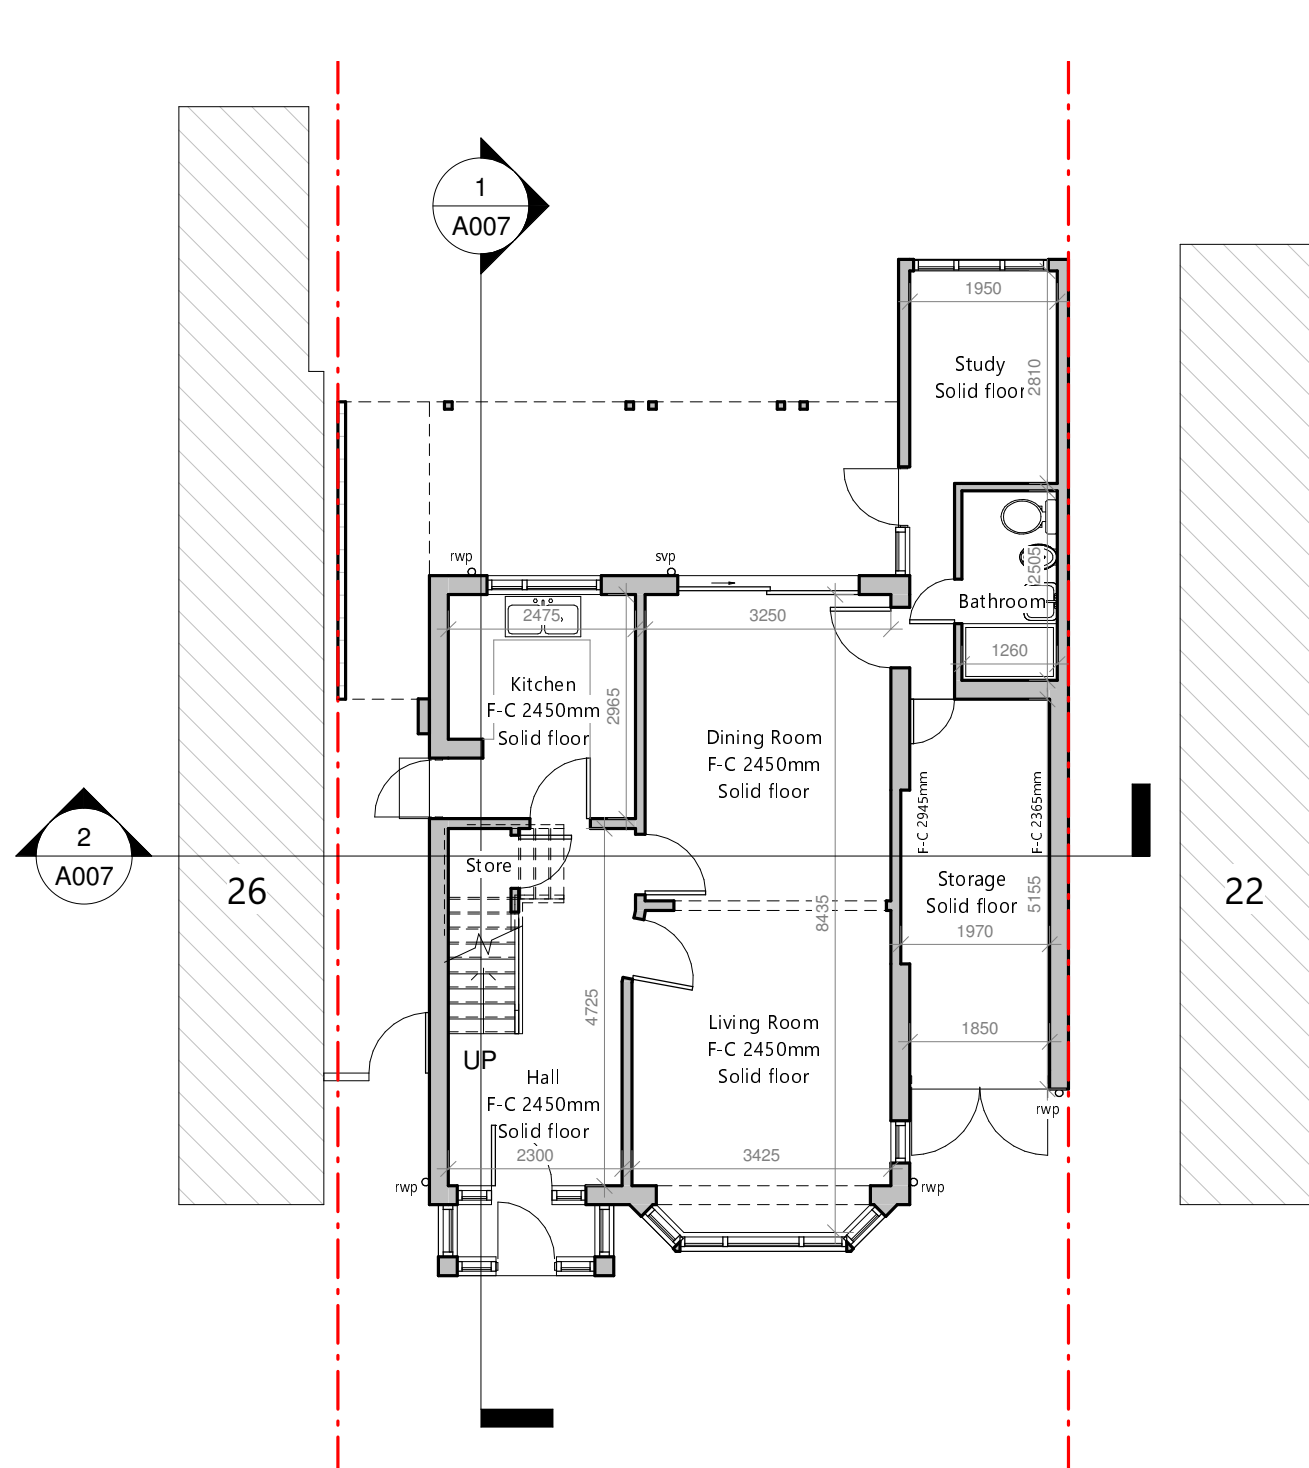

1 Existing Ground Floor
1 : 100

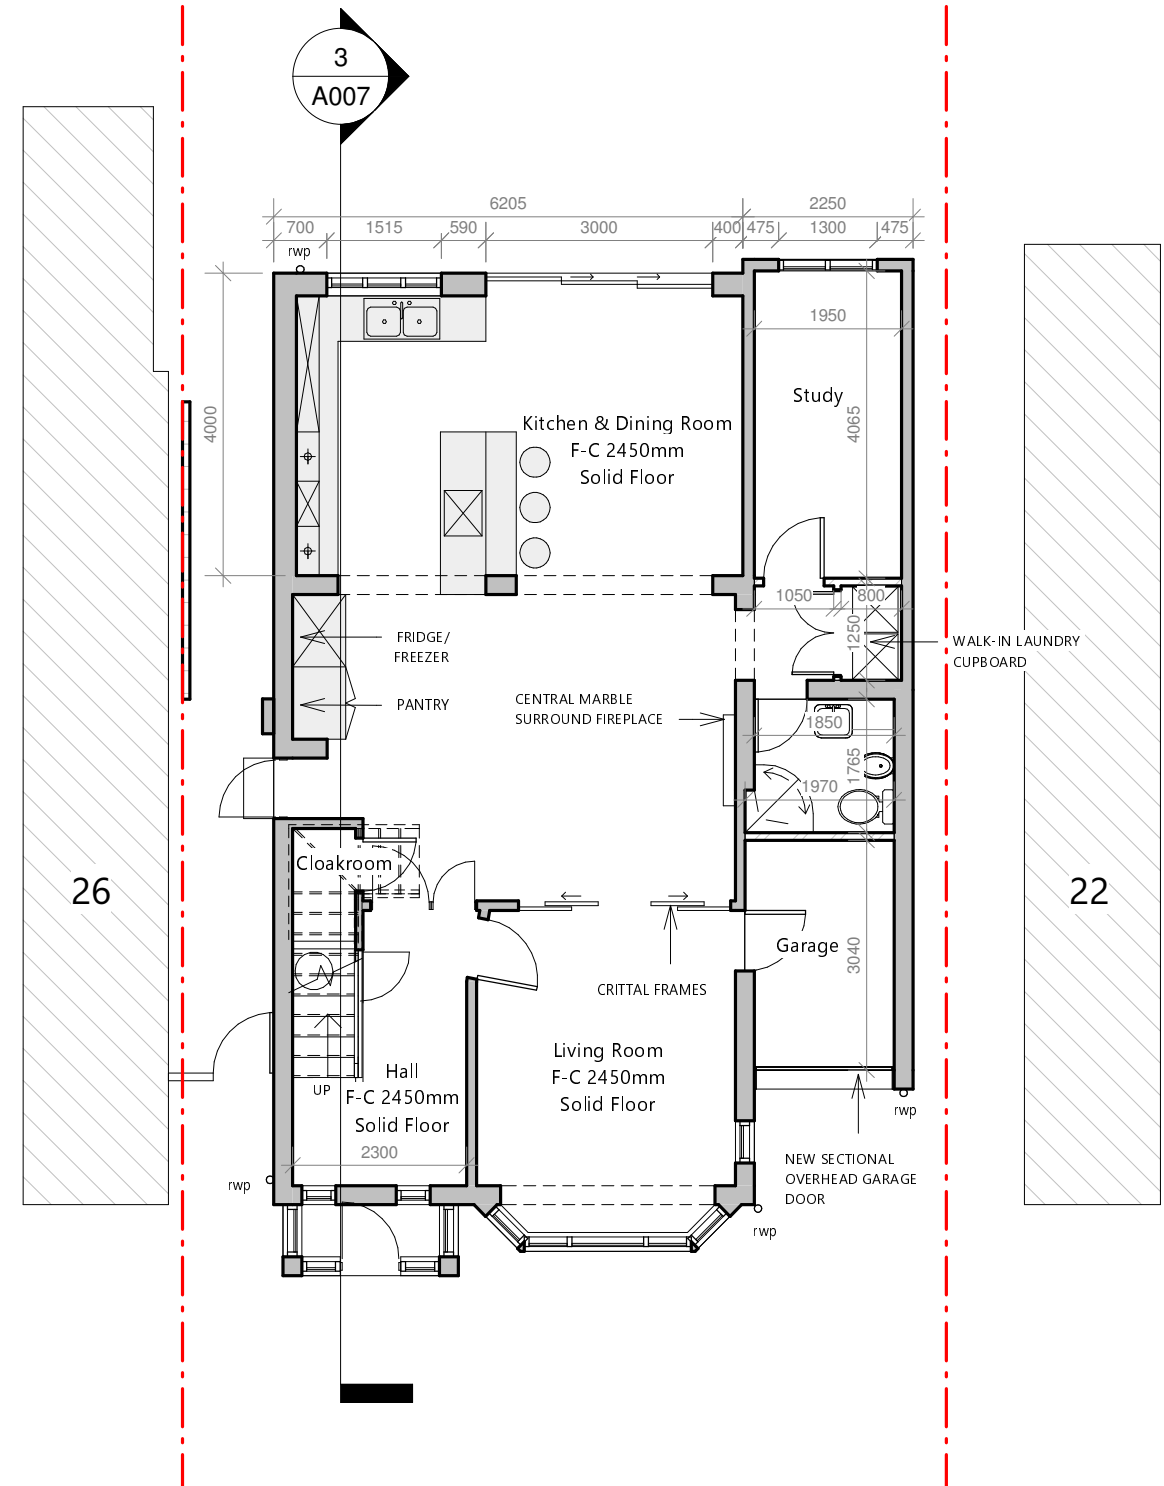

2 Proposed Ground Floor
1 : 100



www.autodesk.com/revit

No.	Description	Date

24 Greenacres Ave, Ickenham, Uxbridge
UB10 8HQ


Double Storey Rear Extension & Loft
Conversion

Ground Floor Plan


Project number	Project Number
Date	20.01.2022
Drawn by	KEVCADS
Checked by	KEVCADS

A001

Scale 1 : 100

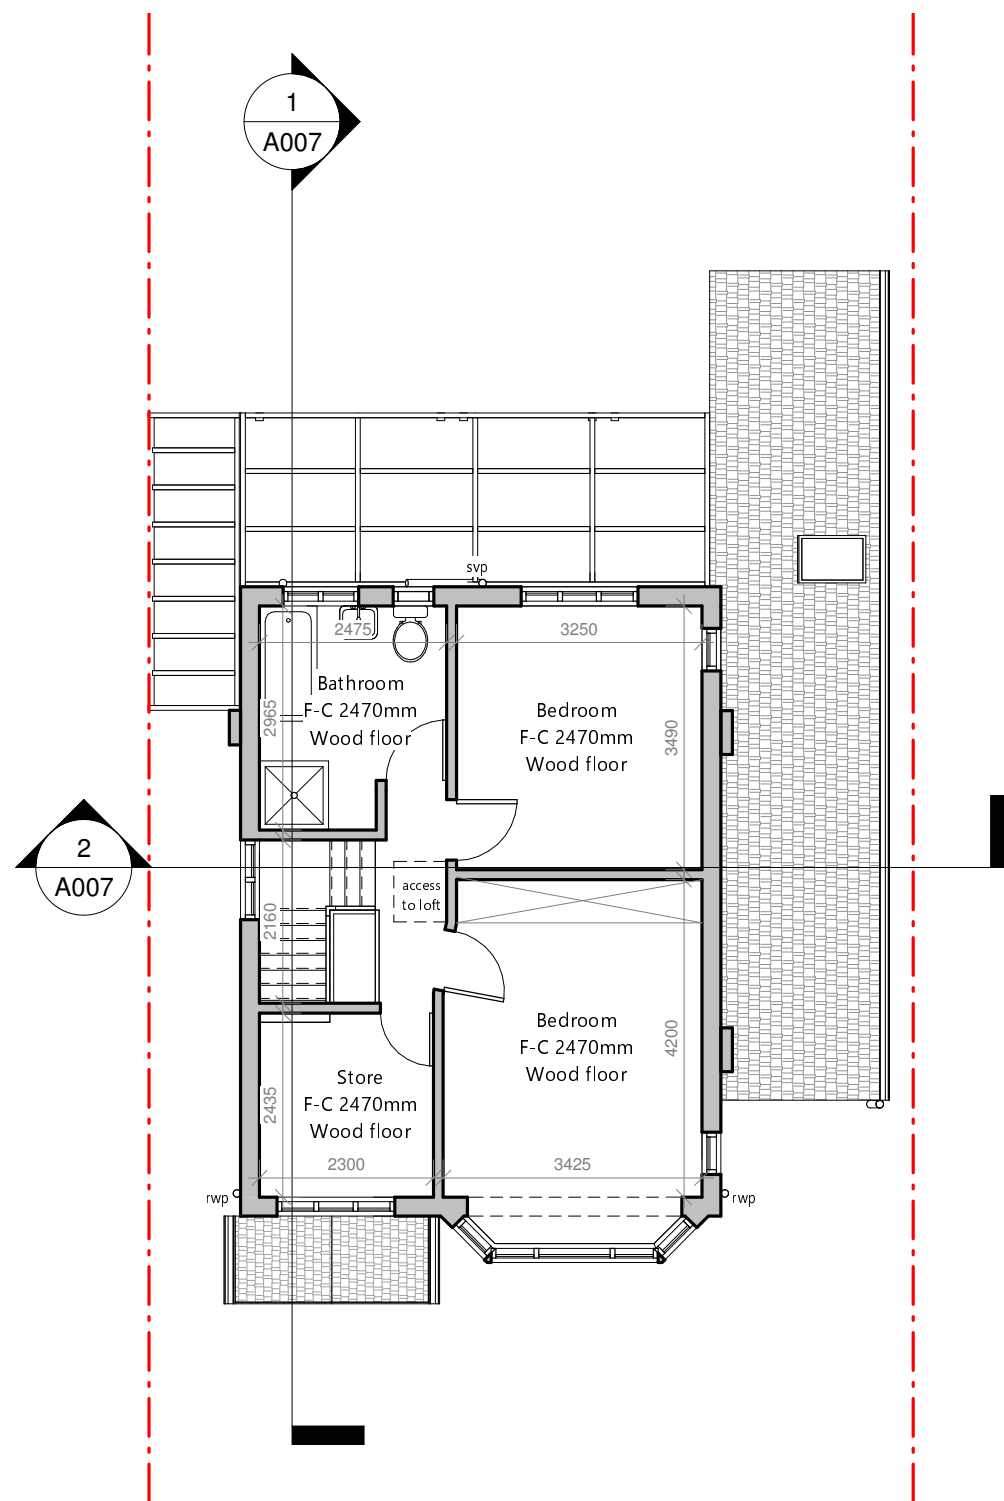

1 Existing First Floor
1 : 100

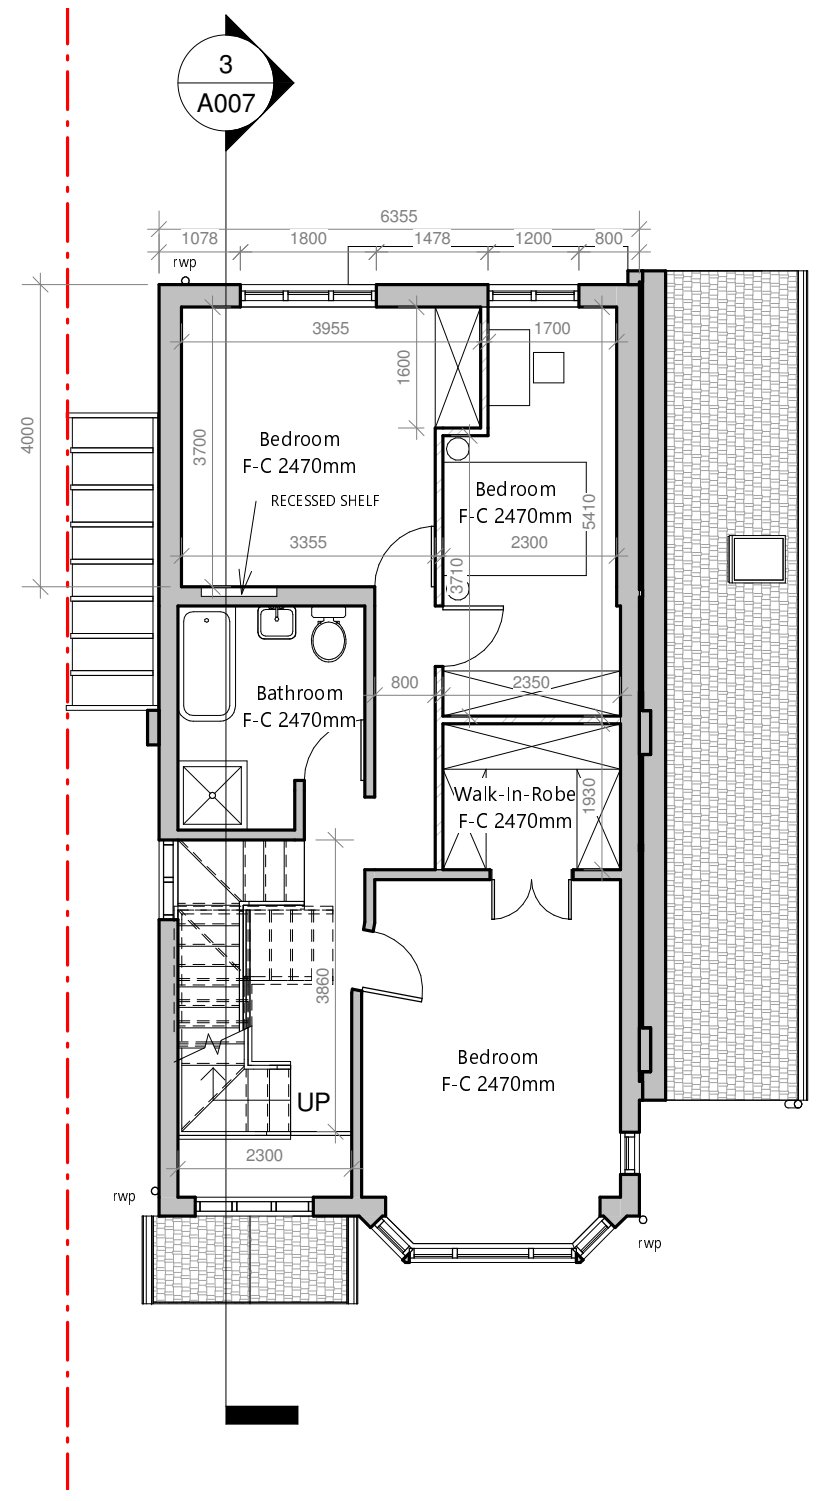

2 Proposed First Floor
1 : 100



www.autodesk.com/revit

No.	Description	Date

24 Greenacres Ave, Ickenham, Uxbridge
UB10 8HQ


Double Storey Rear Extension & Loft
Conversion

First Floor Plan


Project number	Project Number
Date	20.01.2022
Drawn by	KEVCADS
Checked by	KEVCADS

A002

Scale 1 : 100

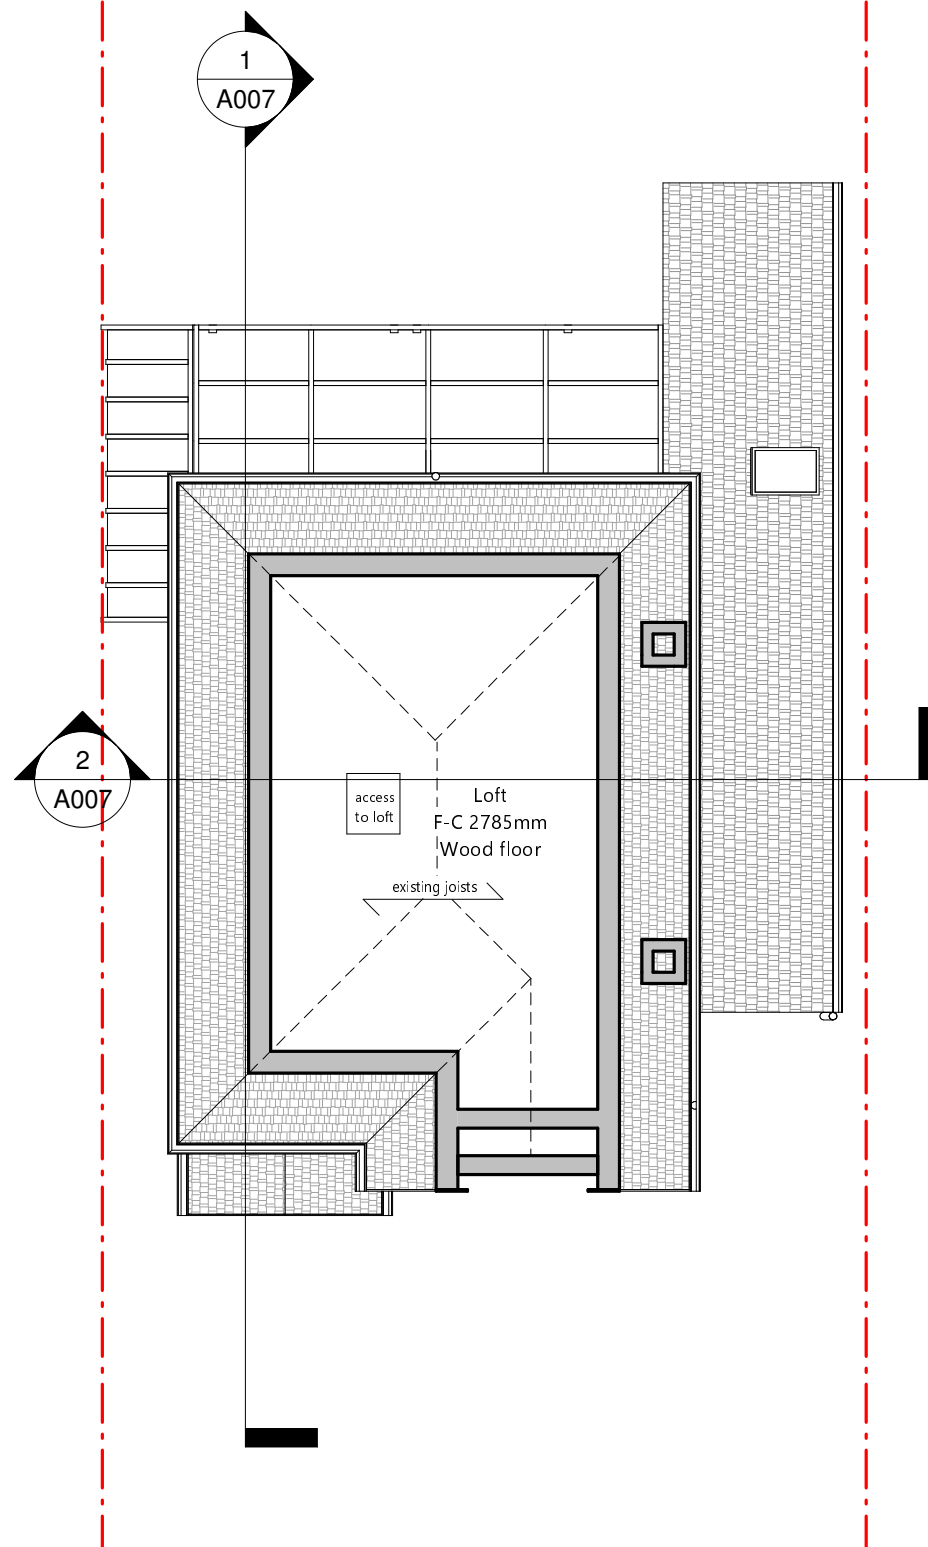

1 Existing Loft
1 : 100

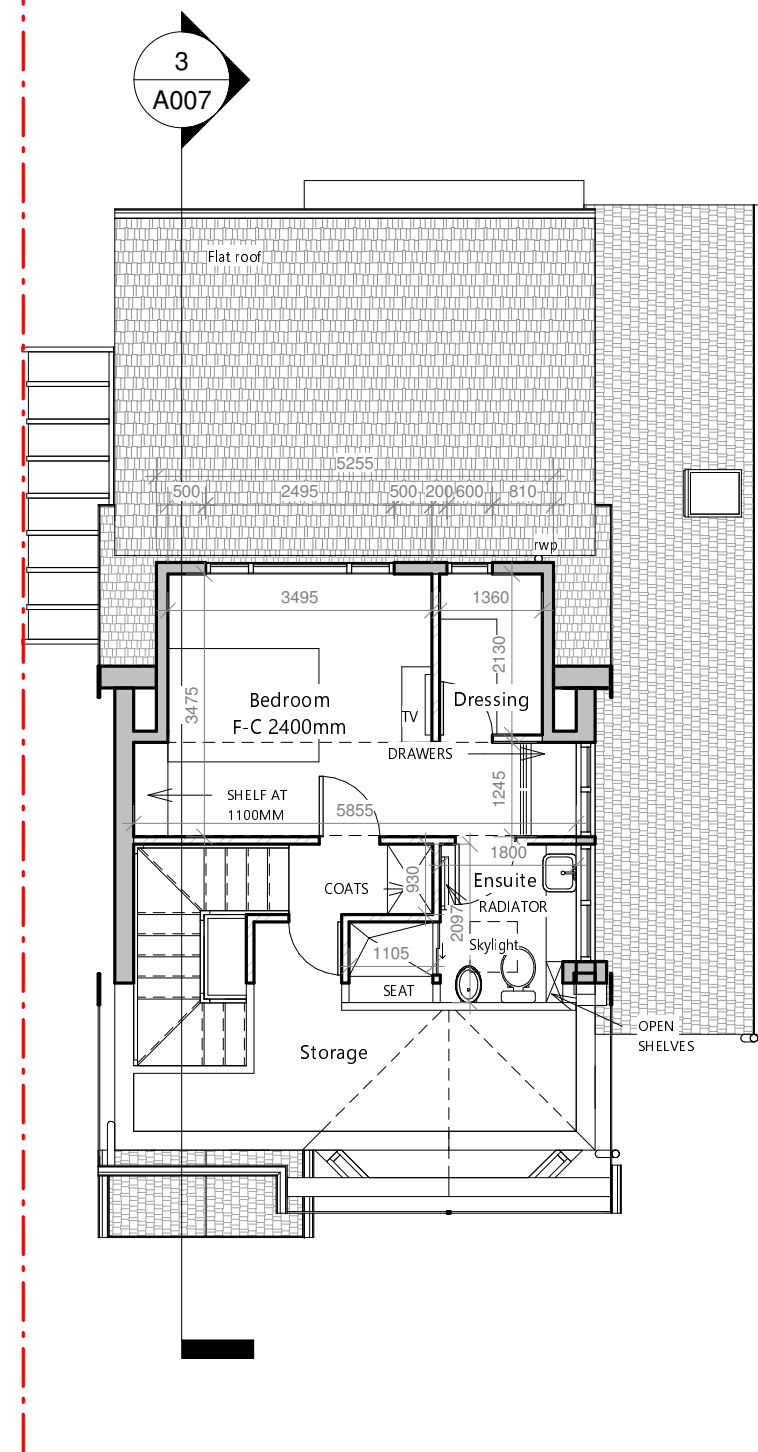

2 Proposed Loft
1 : 100



www.autodesk.com/revit

No.	Description	Date

24 Greenacres Ave, Ickenham, Uxbridge
UB10 8HQ


Double Storey Rear Extension & Loft
Conversion

Loft Plan


Project number	Project Number
Date	20.01.2022
Drawn by	KEVCADS
Checked by	KEVCADS

A003

Scale 1 : 100

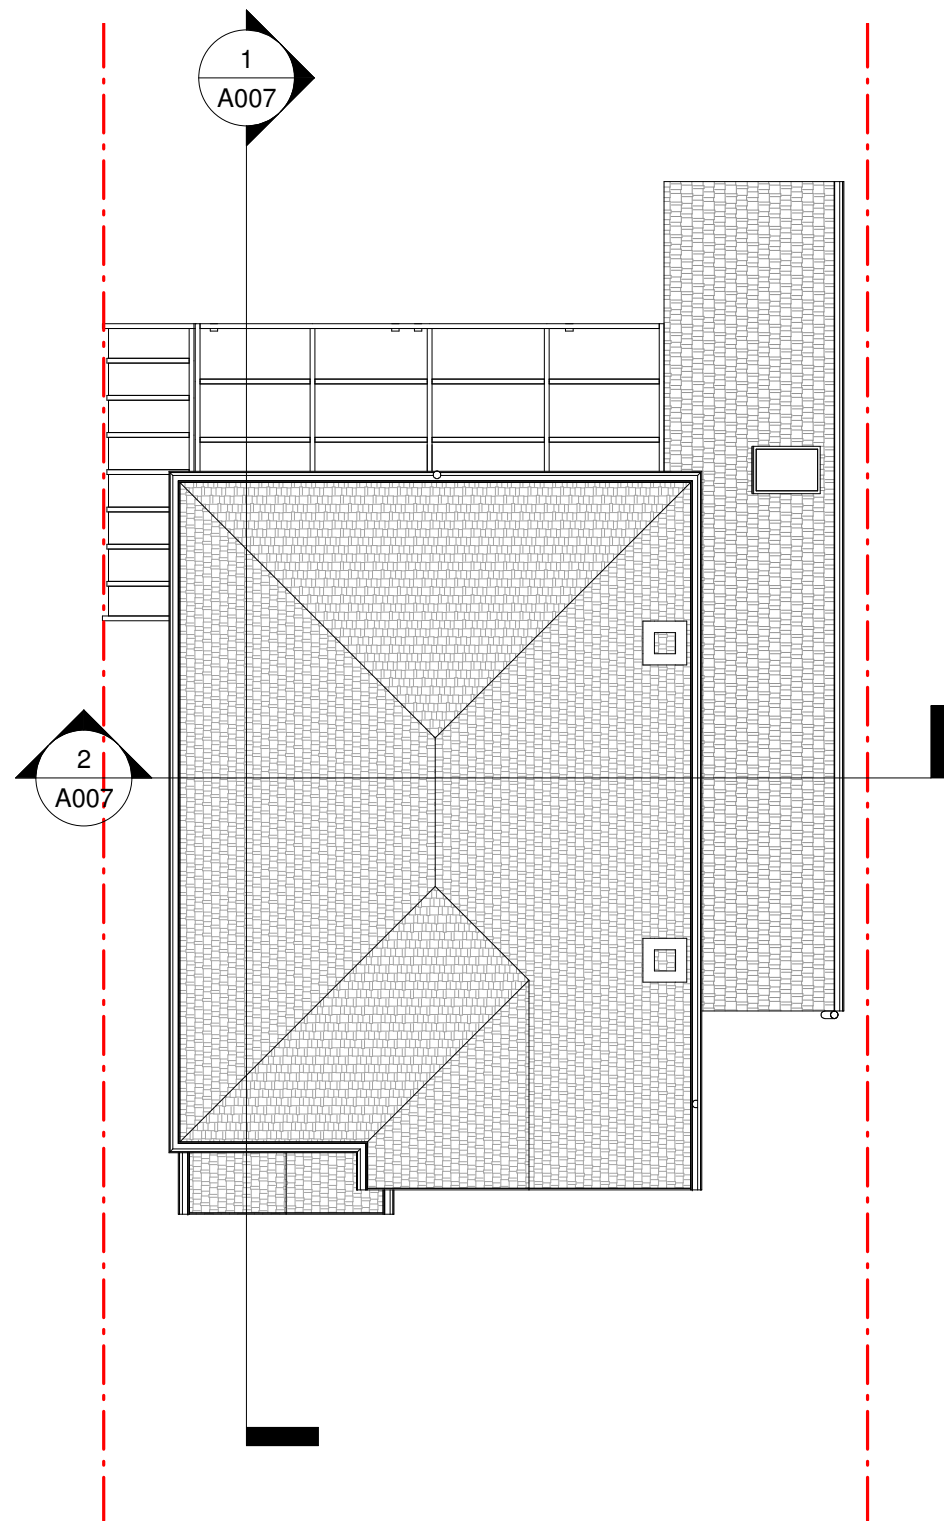

① Existing Roof
1 : 100

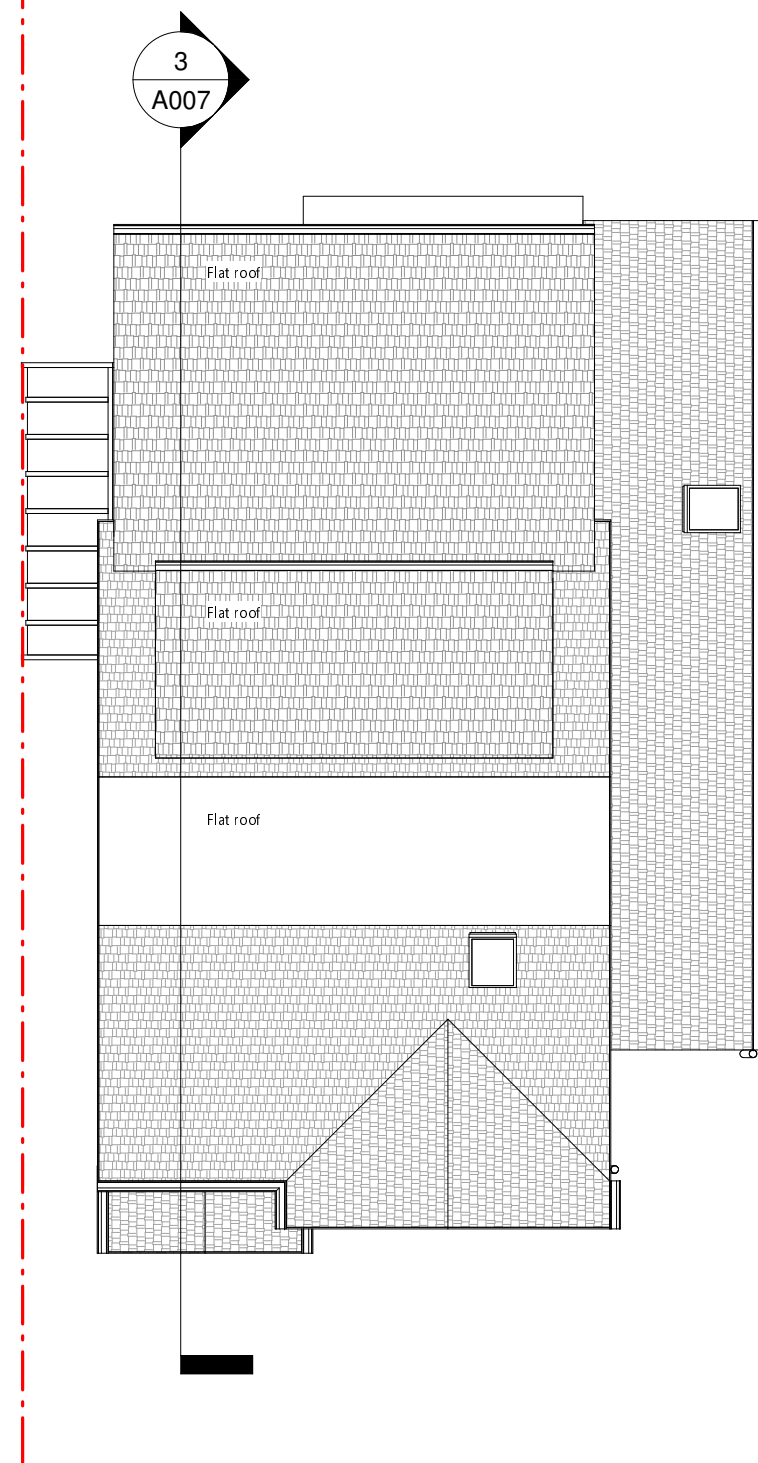

② Proposed Roof
1 : 100



www.autodesk.com/revit

No.	Description	Date

24 Greenacres Ave, Ickenham, Uxbridge
UB10 8HQ




Double Storey Rear Extension & Loft
Conversion

Roof Plan

Project number	Project Number
Date	20.01.2022
Drawn by	KEVCADS
Checked by	KEVCADS

A004

Scale 1 : 100

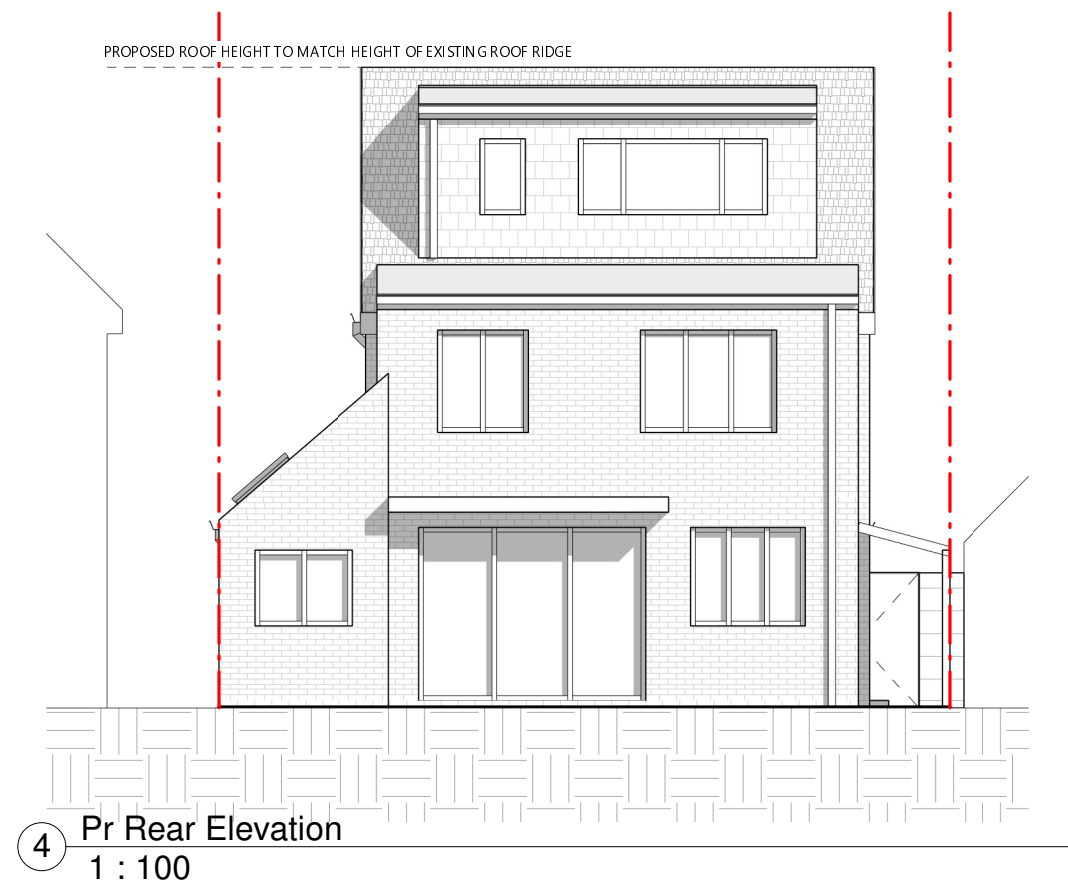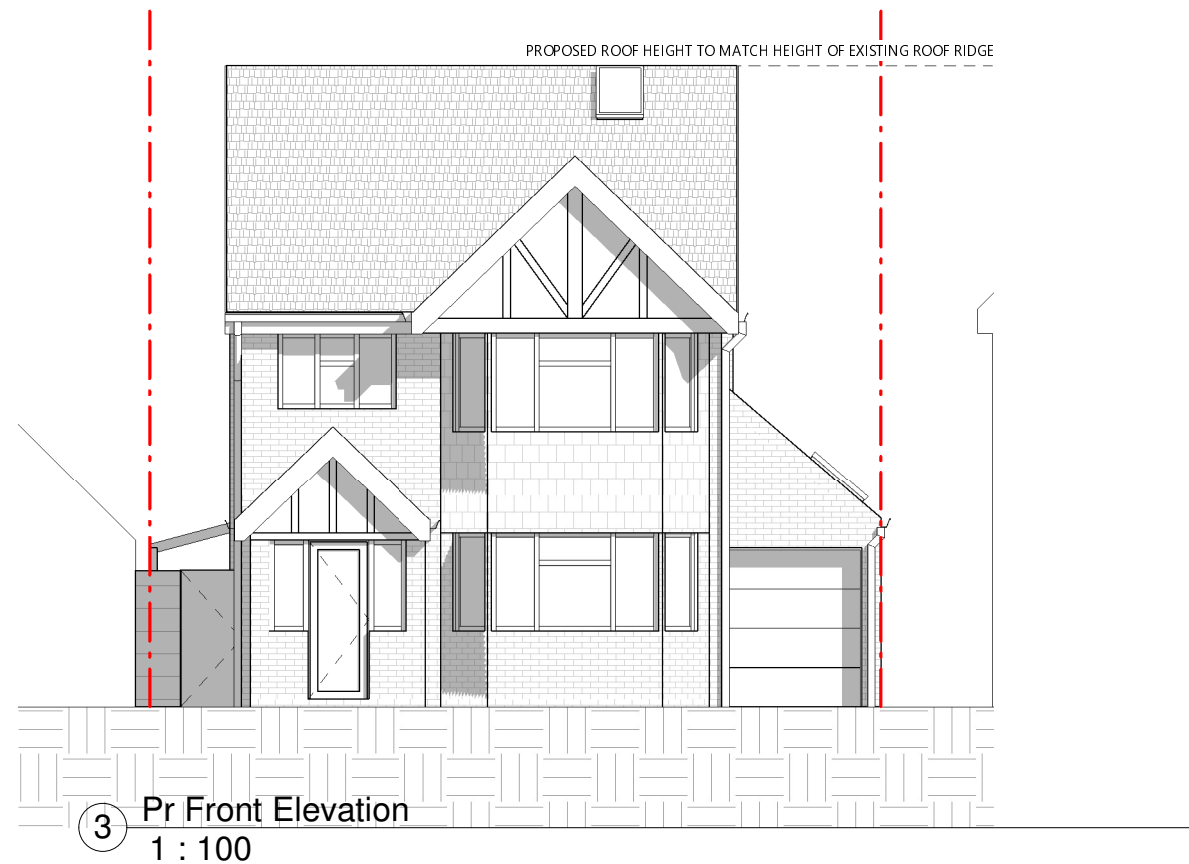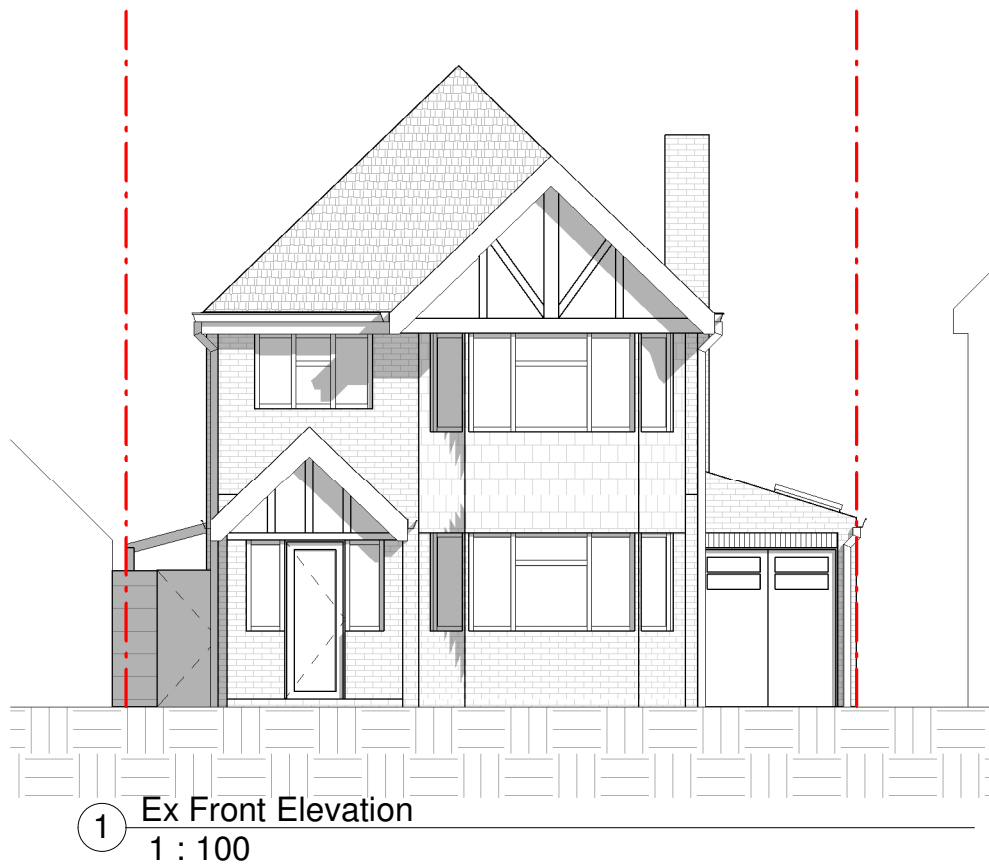

www.autodesk.com/revit

No.	Description	Date

24 Greenacres Ave, Ickenham, Uxbridge
UB10 8HQ

Double Storey Rear Extension & Loft
Conversion

Front & Rear Elevations

Project number	Project Number
Date	20.01.2022
Drawn by	KEVCADS
Checked by	KEVCADS

A005


Scale 1 : 100




1 Ex Side Elevation (From No.22)
1 : 100



2 Ex Side Elevation (From No.26)
1 : 100

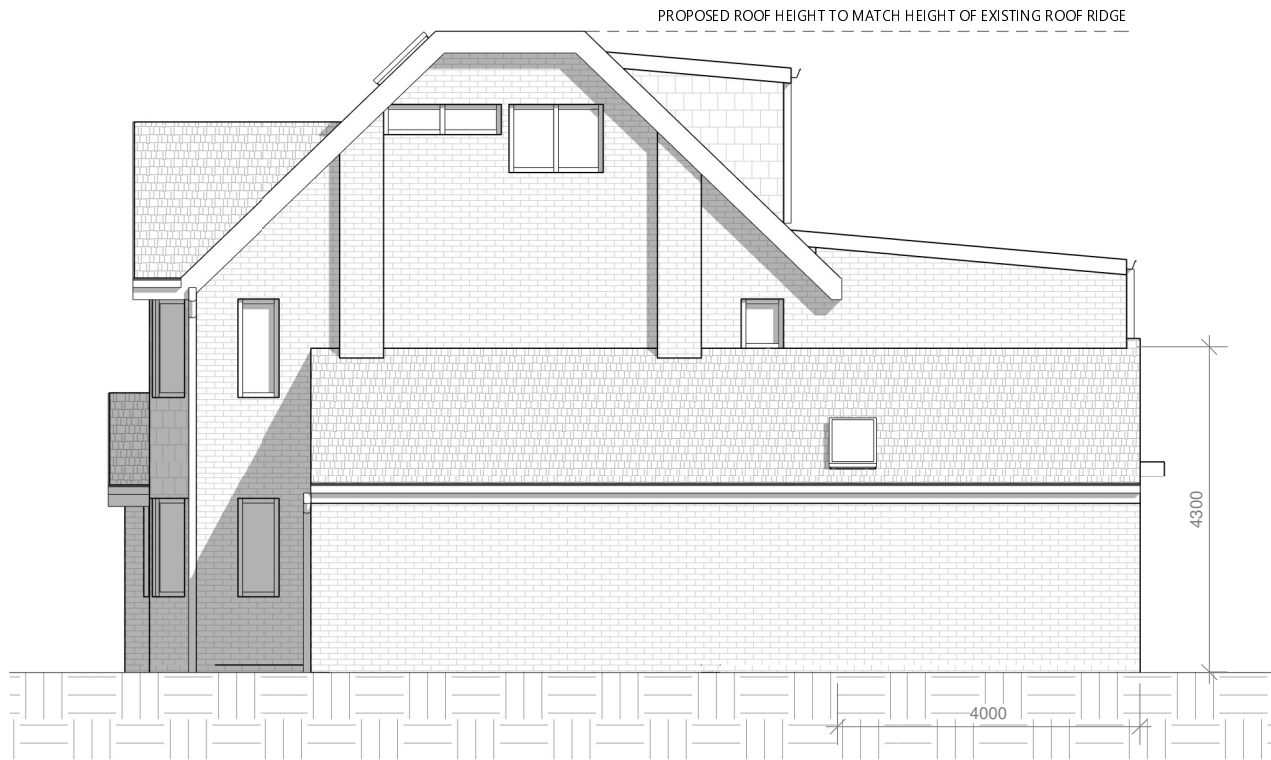

3 Pr Side Elevation (From No.22)
1 : 100

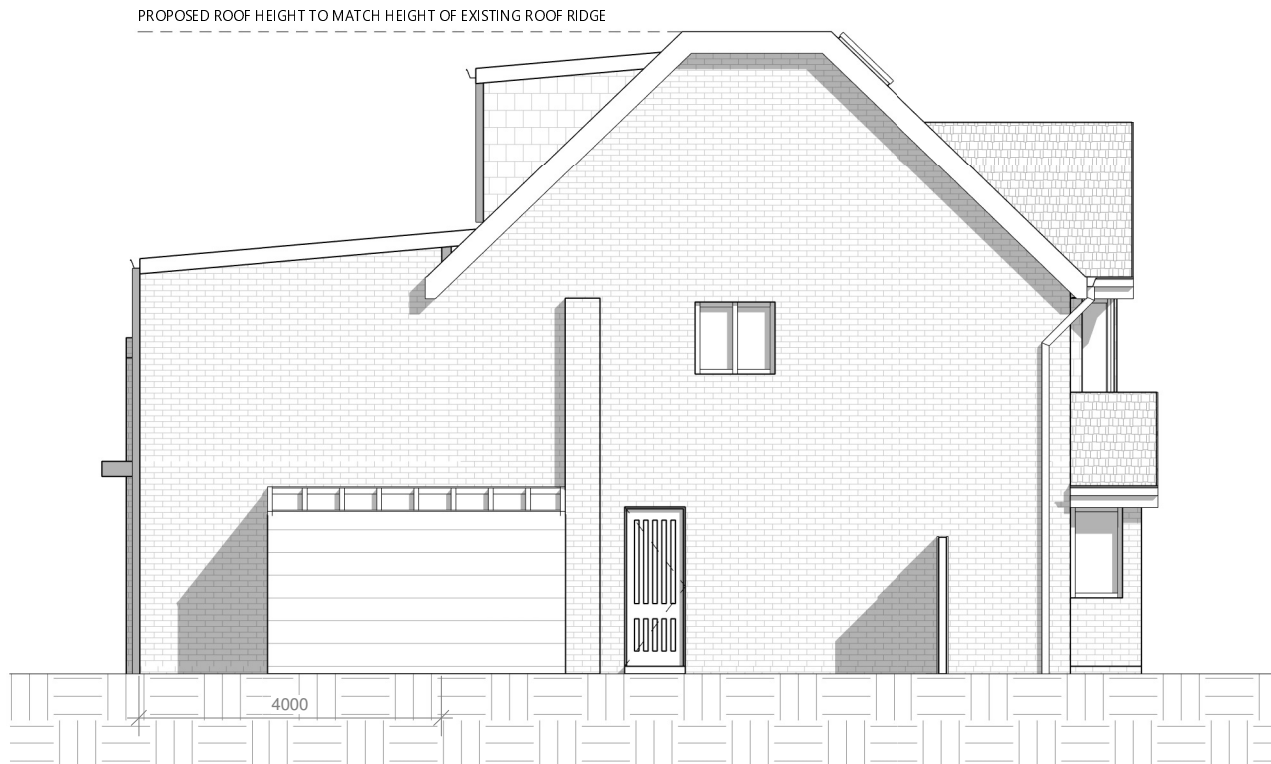

4 Pr Side Elevation (From No.26)
1 : 100



www.autodesk.com/revit


No.	Description	Date

24 Greenacres Ave, Ickenham, Uxbridge
UB10 8HQ


Double Storey Rear Extension & Loft
Conversion

Side Elevations


Project number	Project Number	A006
Date	20.01.2022	
Drawn by	KEVCADS	
Checked by	KEVCADS	Scale
		1 : 100

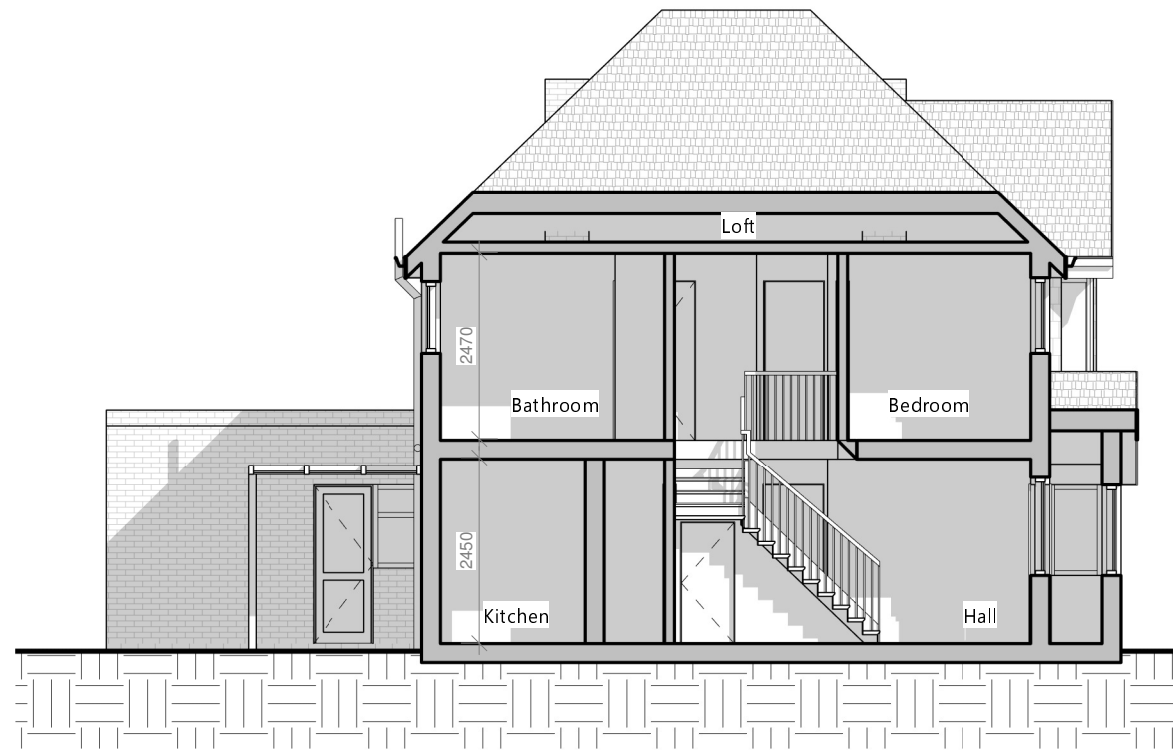

1 Existing section
1 : 100

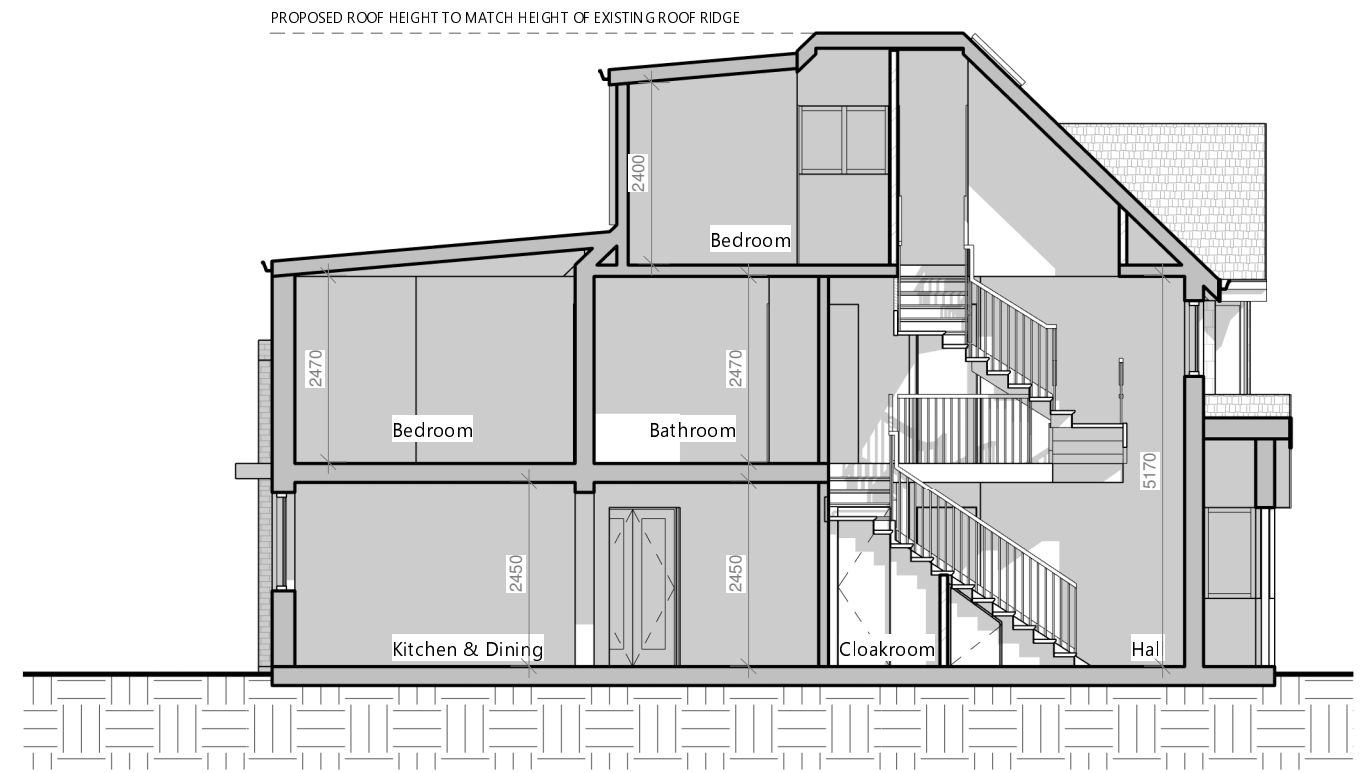

3 Proposed section
1 : 100

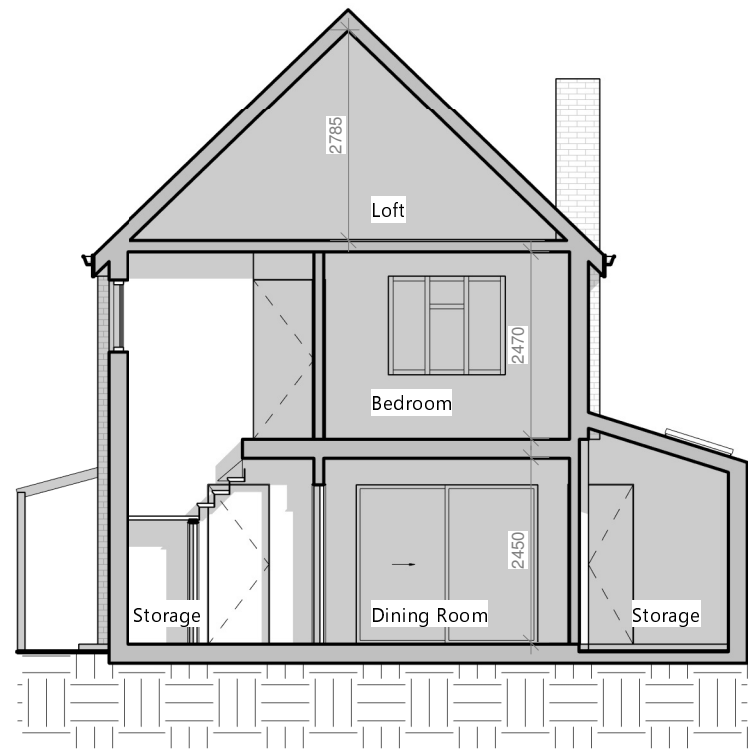

2 Existing section1
1 : 100



www.autodesk.com/revit

No.	Description	Date

24 Greenacres Ave, Ickenham, Uxbridge
UB10 8HQ


Double Storey Rear Extension & Loft
Conversion

Section


Project number	Project Number
Date	20.01.2022
Drawn by	KEVCADS
Checked by	KEVCADS

A007

Scale 1 : 100

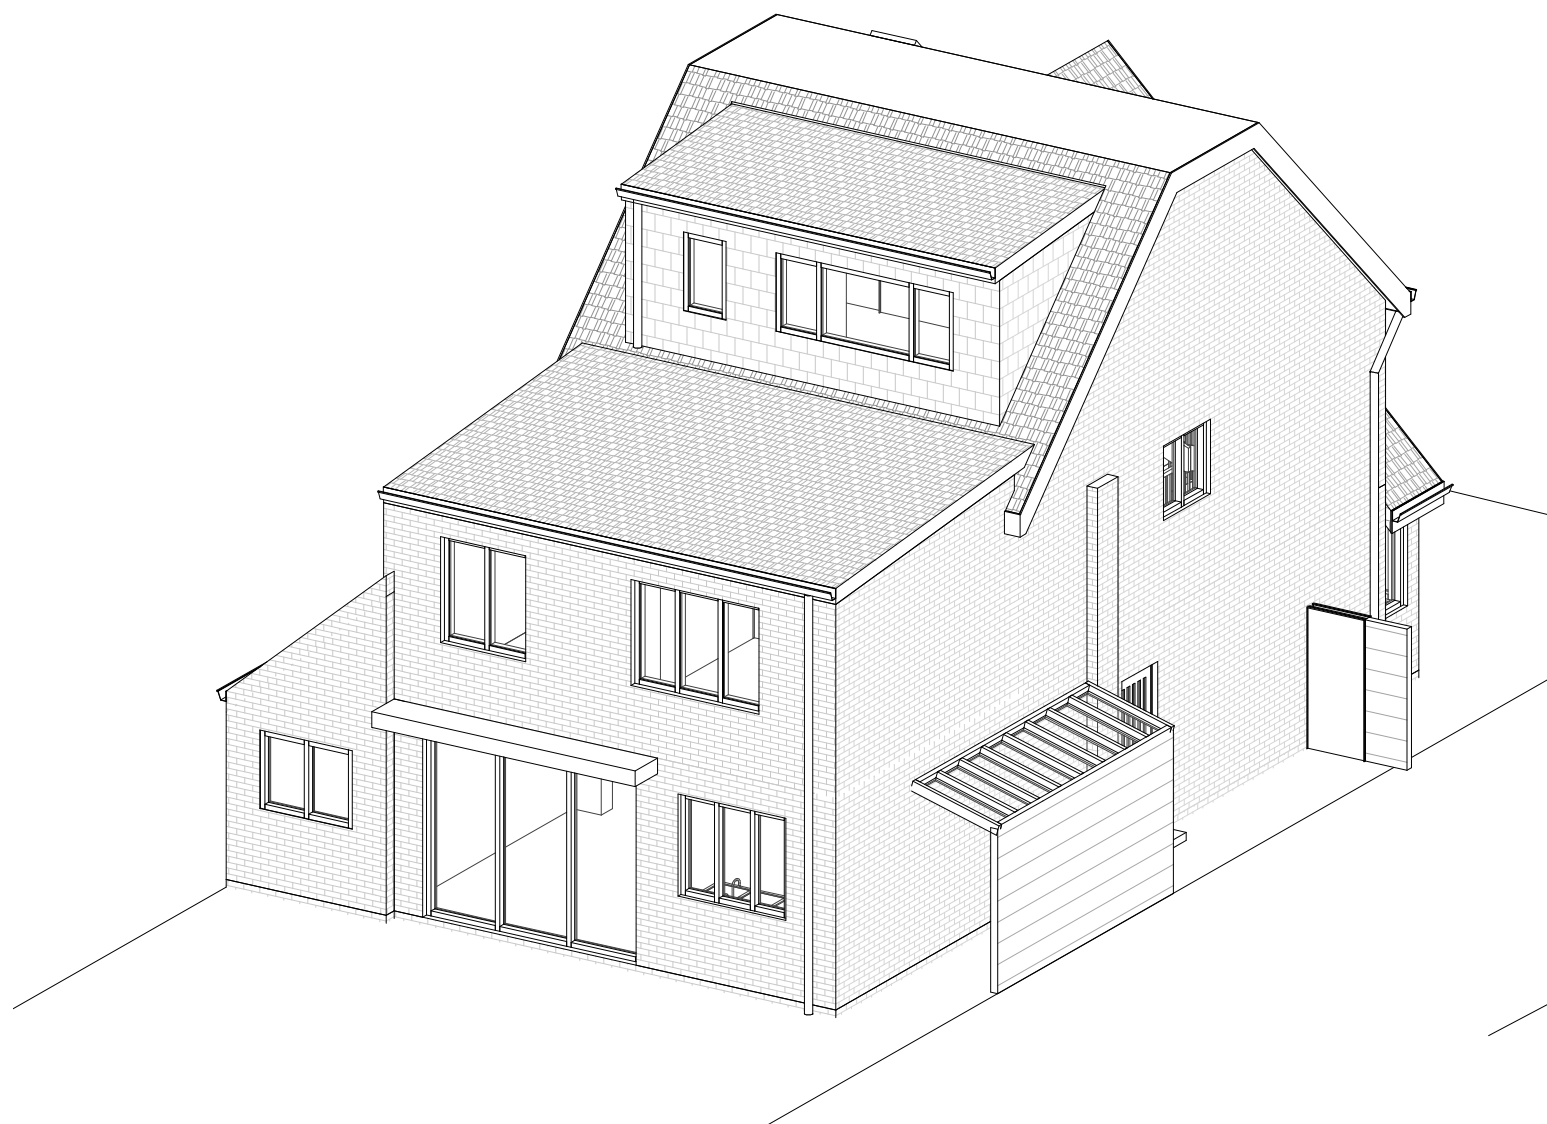

1 Proposed 3D Rear

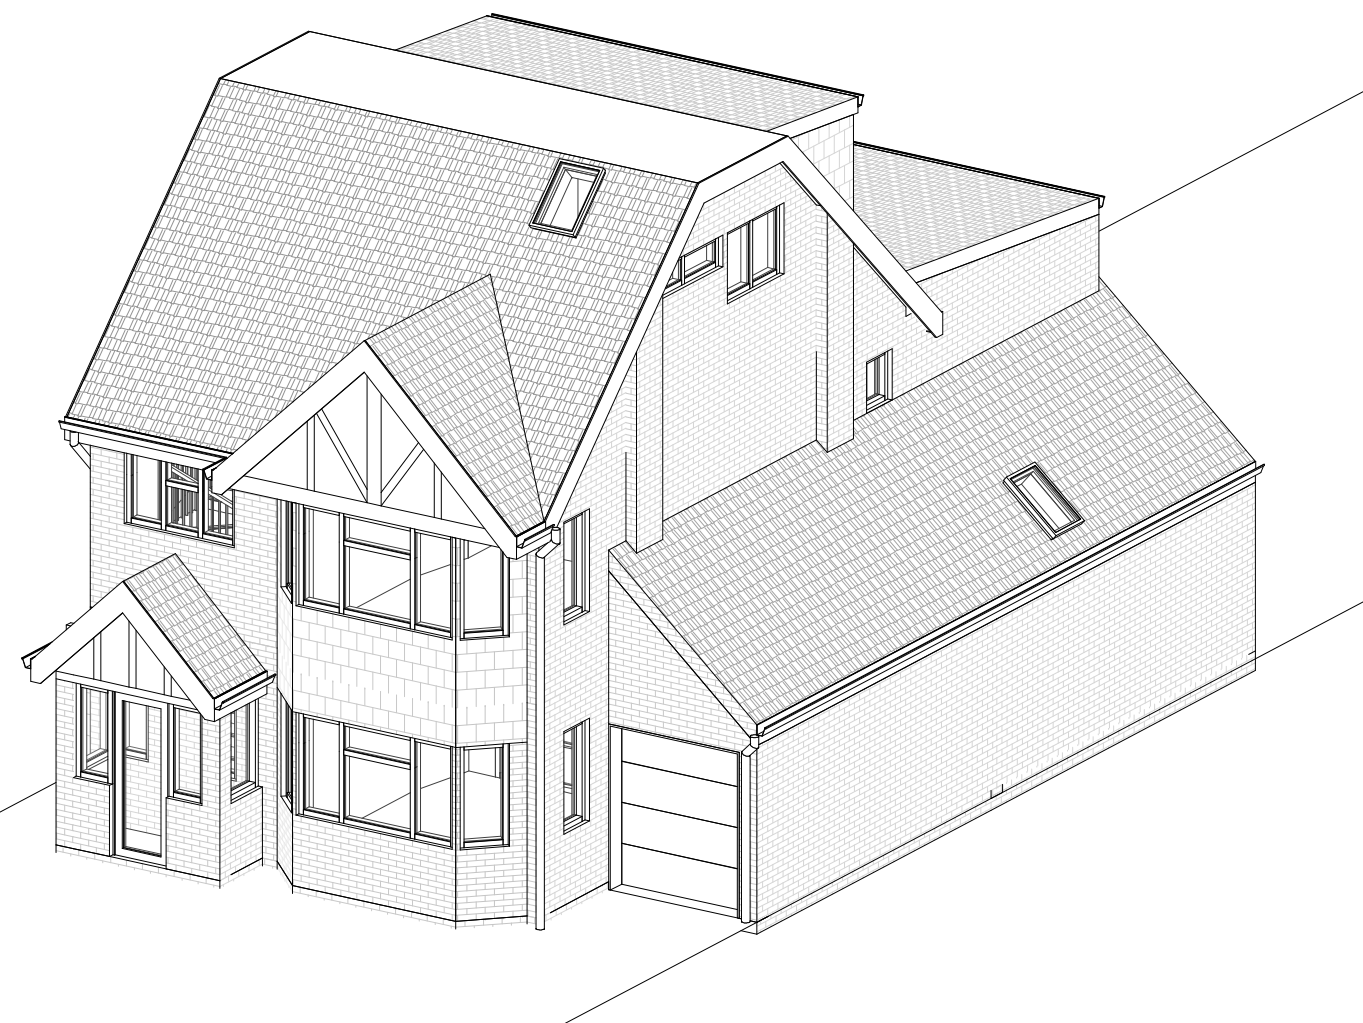

2 Proposed 3D Front



www.autodesk.com/revit

No.	Description	Date

24 Greenacres Ave, Ickenham, Uxbridge
UB10 8HQ

Double Storey Rear Extension & Loft
Conversion

3D View

Project number	Project Number
Date	20.01.2022
Drawn by	KEVCADS
Checked by	KEVCADS

A008

Scale