
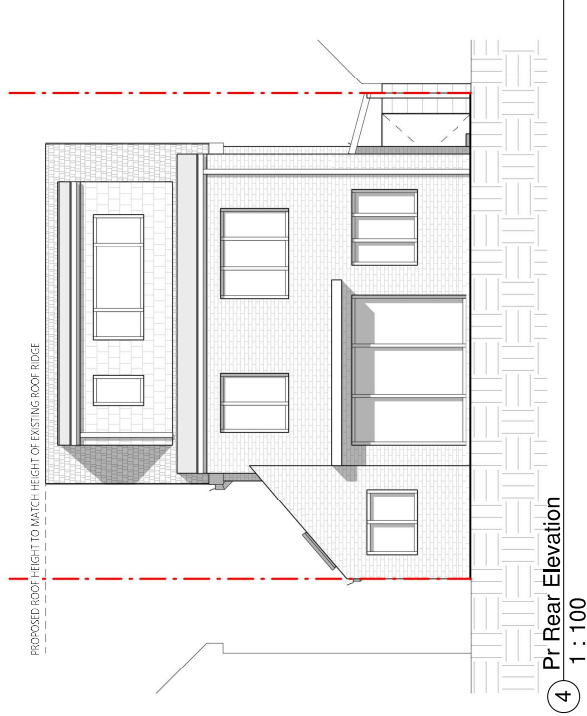
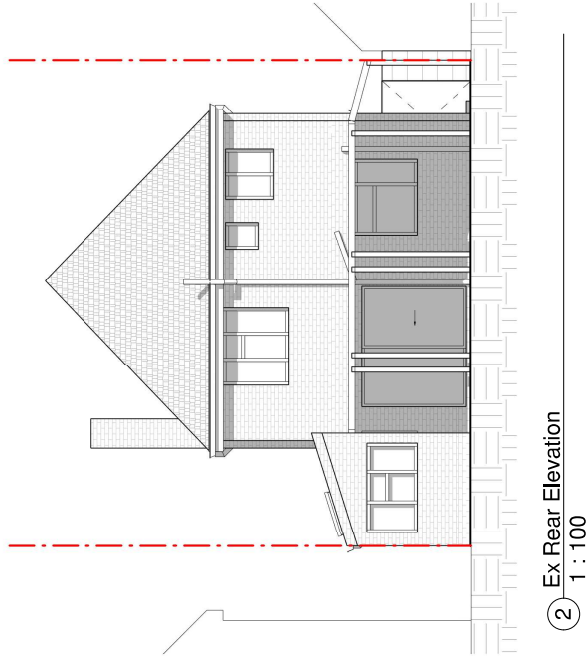
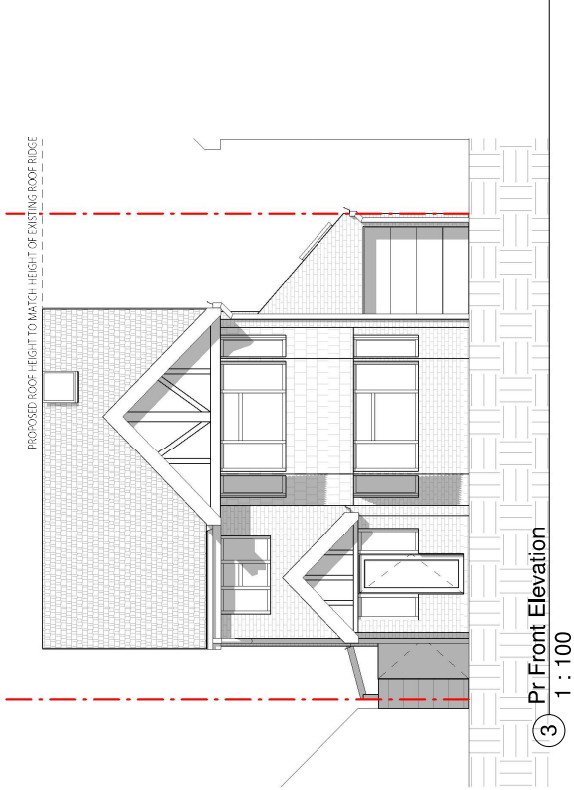


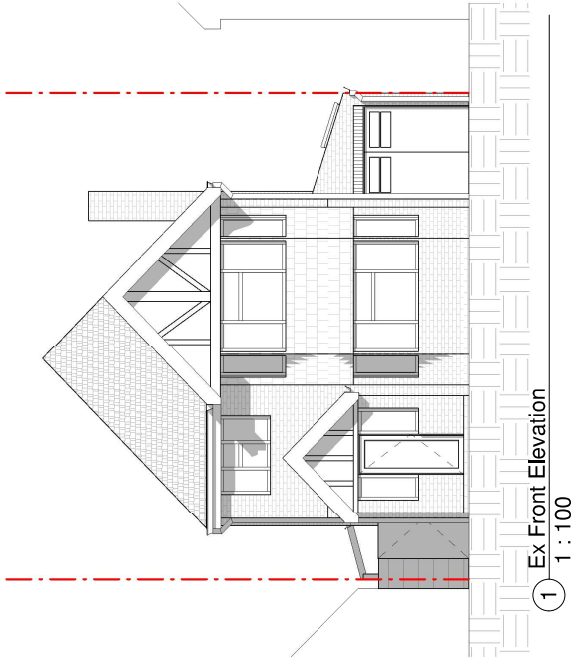

**AUTODESK®**

www.autodesk.com/revit

No.	Description	Date

24 Greenacres Ave, Ickenham, Uxbridge
UB10 8HQ

Double Storey Rear Extension & Loft
Conversion

Front & Rear Elevations			
Project number	Project Number	A005	
Date	20.01.2022		
Drawn by	KEYCADS		
Checked by	KEYCADS		
			Scale 1 : 100