



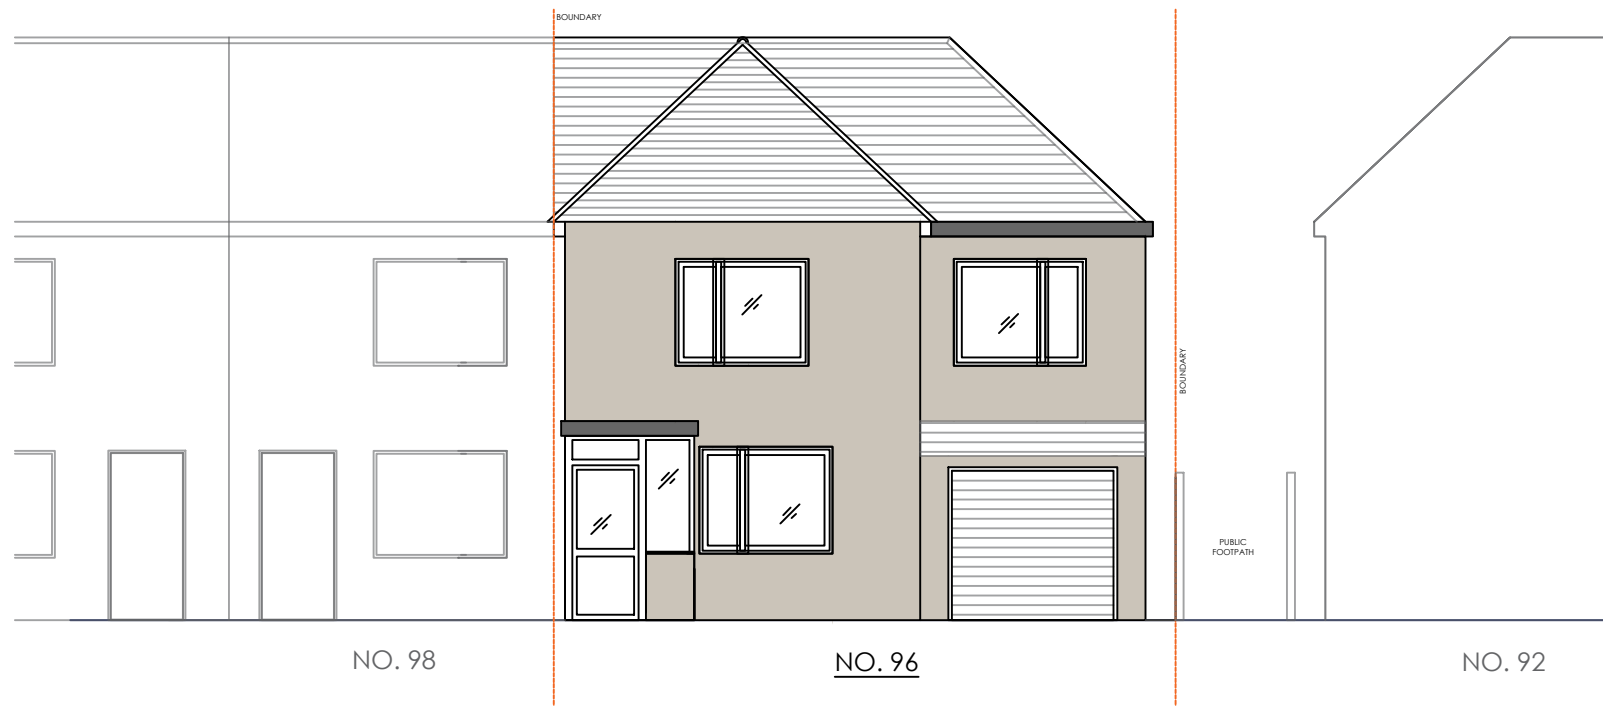

FRONT ELEVATION

EXISTING

1:100

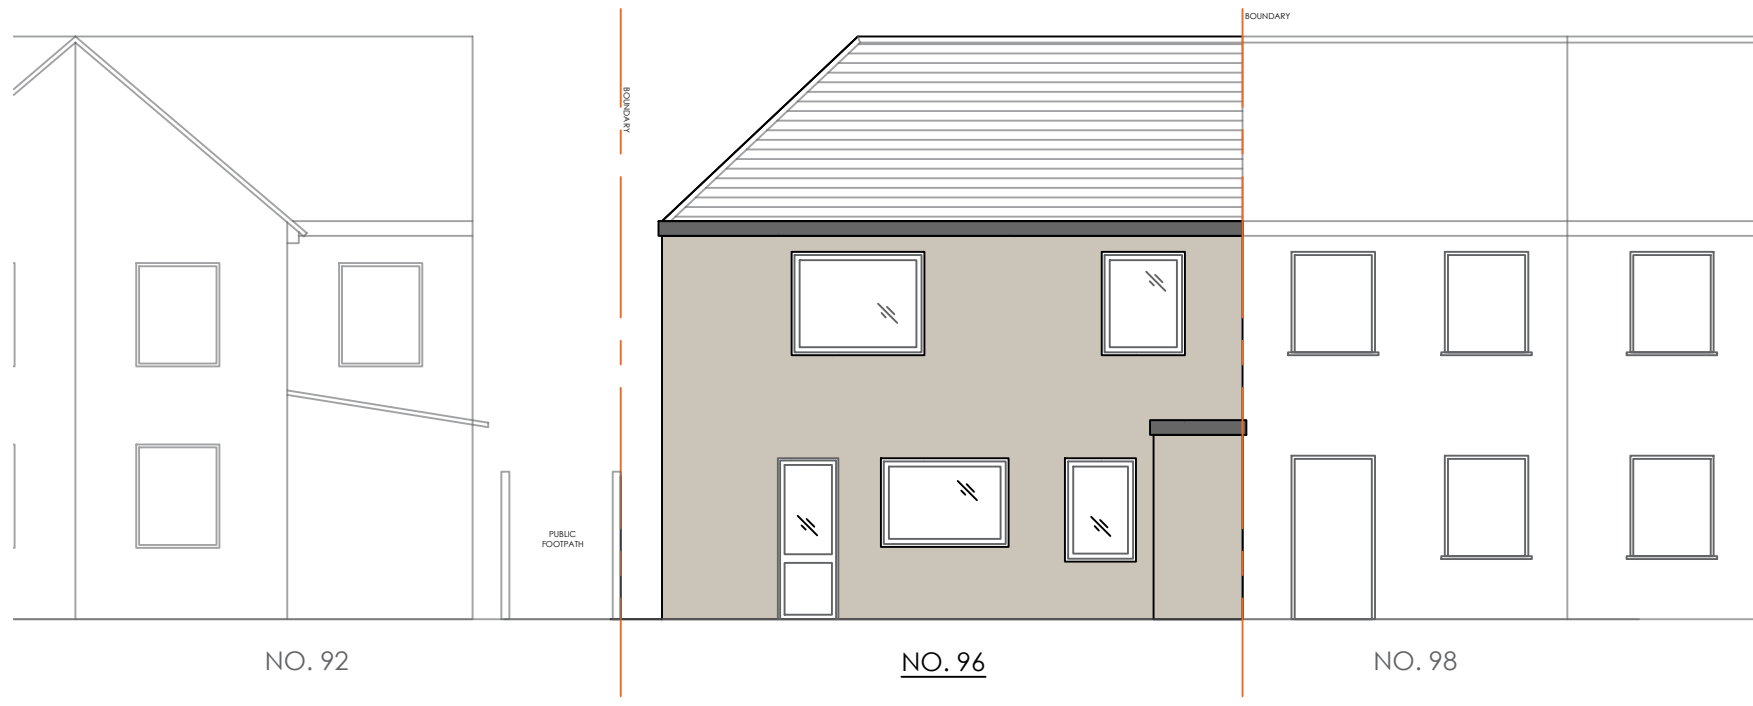


REAR ELEVATION

EXISTING

1:100

HILLIARD ROAD

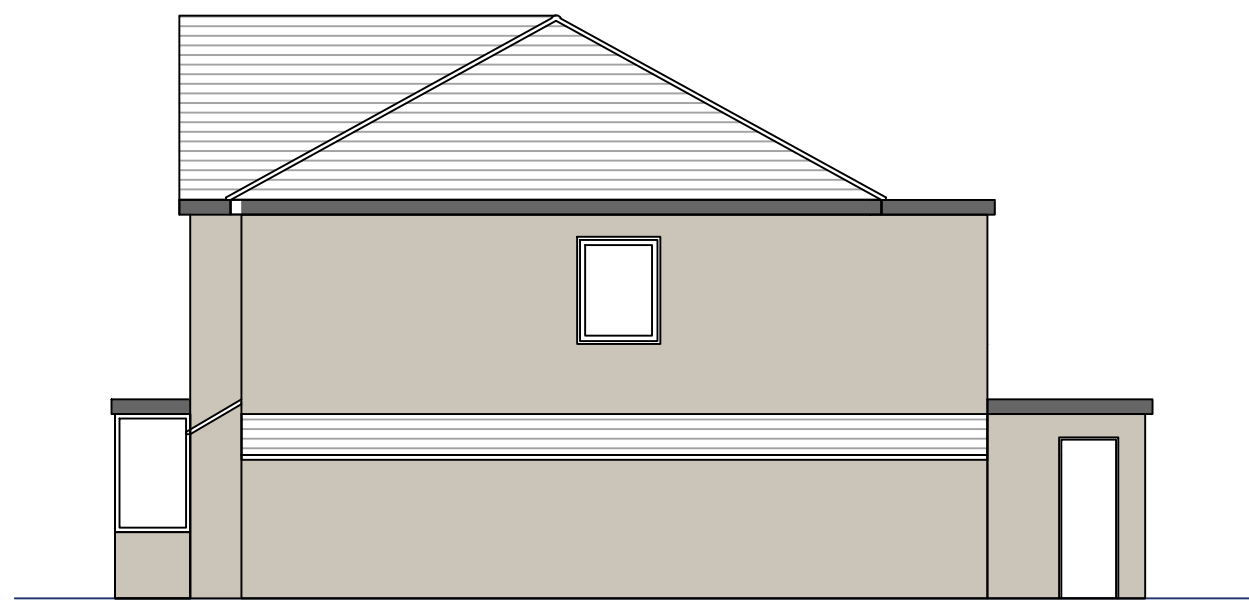


ELEVATION FROM NO. 92

EXISTING


1:100



1:75 SCALE BAR

 


1:100 SCALE BAR

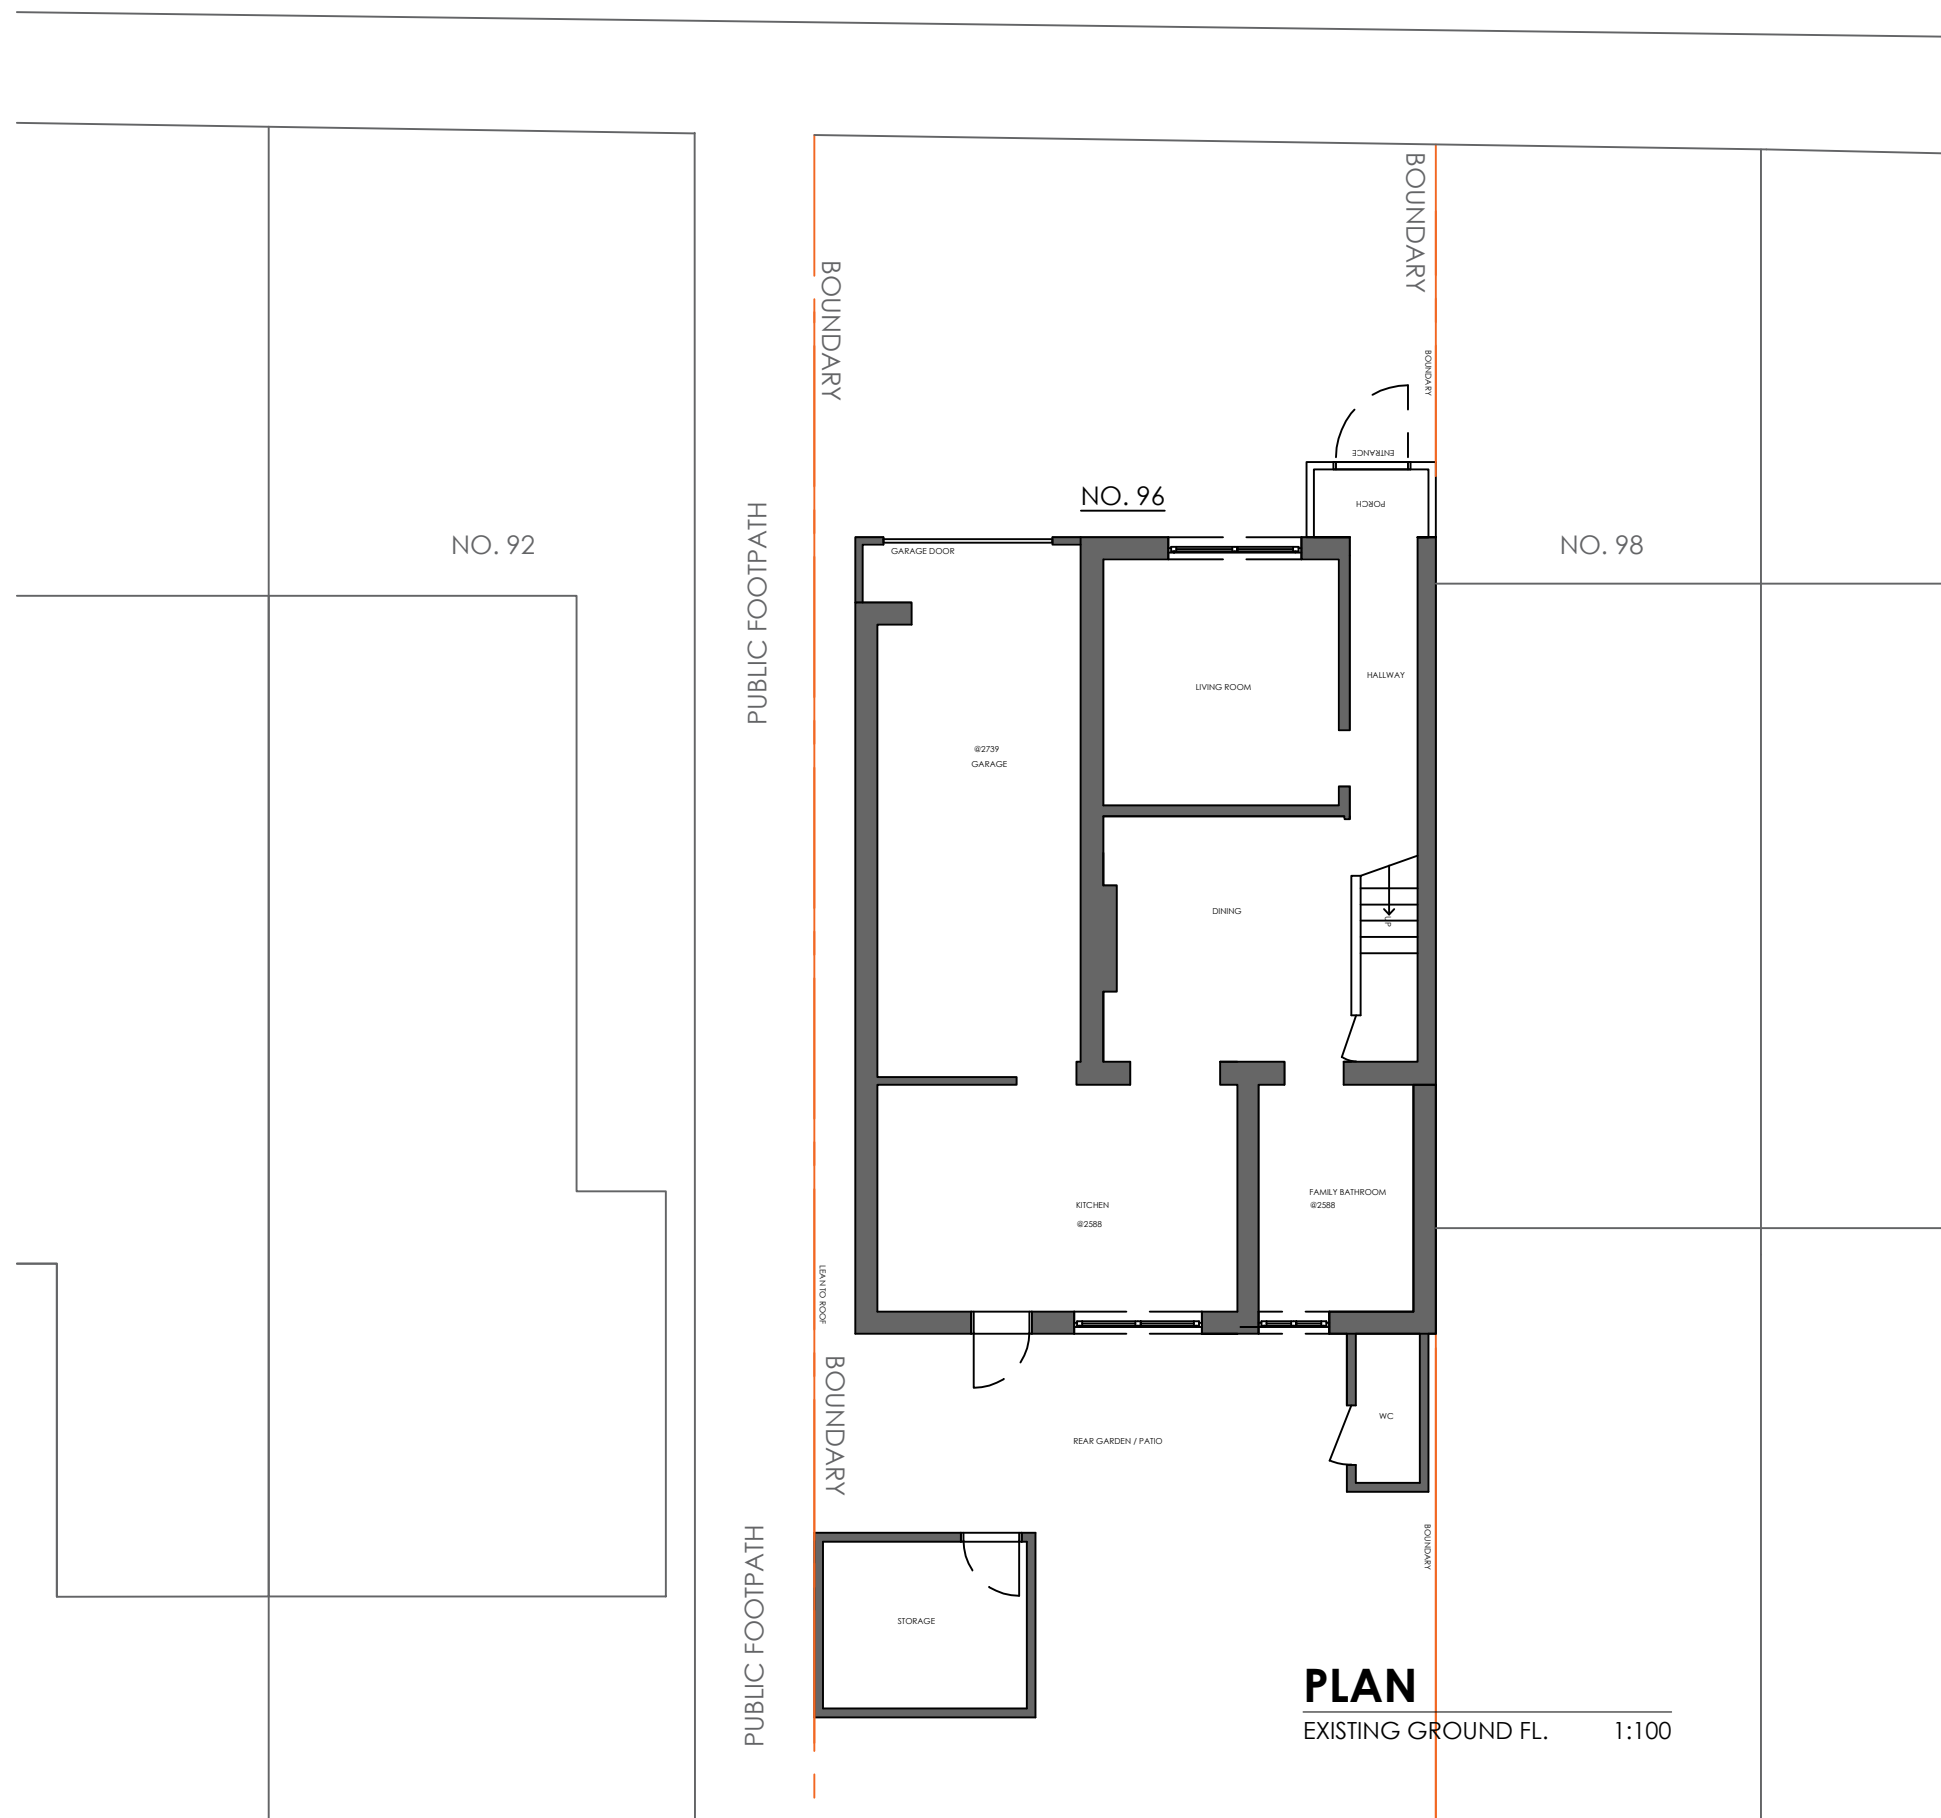

PLAN

EXISTING GROUND FL.

1:100

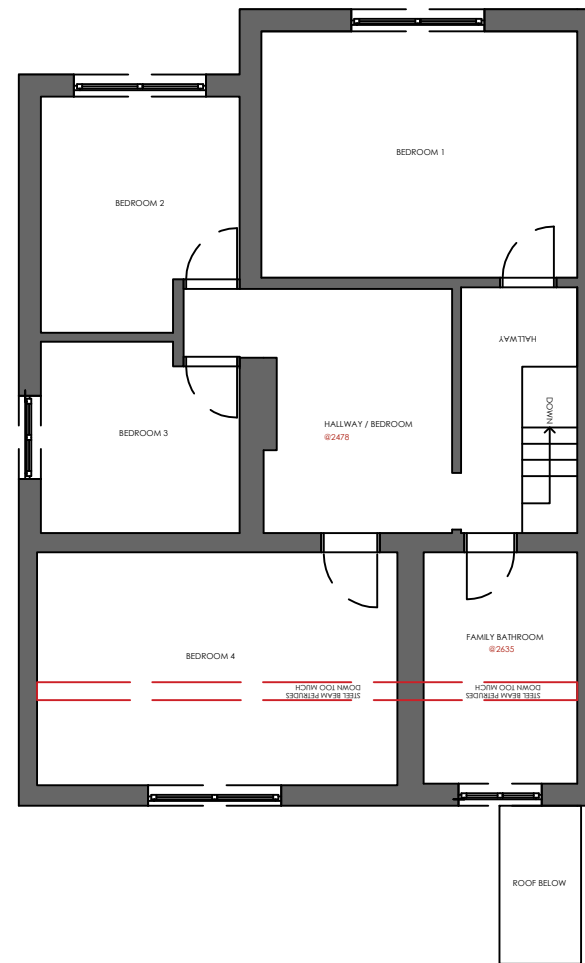

PLAN

EXISTING FIRST FL.

1:100

THE DRAWING IS ISSUED FOR INFORMATION ONLY. THE DRAWING MUST BE READ IN CONJUNCTION WITH RELEVANT CONSULTING DRAWINGS, SPECIFICATION AND ALL OTHER RELEVANT DOCUMENTATION AND DRAWING INTERPRETED ACCORDINGLY. ANY ERRORS, OMISSIONS OR DAMAGE OF WHATEVER NATURE AND HOWEVER ARISING FROM ANY VARIATION MADE TO THE DRAWING OR IN CONNECTION OF THE WORK TO WHICH IT RELATES WHICH HAS NOT BEEN REFERRED TO THEM AND THEIR APPROVAL. DRAWINGS ARE NOT TO BE SCALE FROM THE DRAWING. THE INFORMATION SHOWN ON THE DRAWING IS SUBJECT TO MEASURED SURVEY AND RELEVANT CONSULTING DOCUMENTATION AND DRAWINGS. NO BUILDING WORK IS TO BE CARRIED OUT ON THIS DRAWING. NO DRAWING IS A SUBSTITUTE FOR A BUILDING REGULATION.

REV.	DATE	INFO
A	02.07.20	ISSUED FOR PLANNING APPLICATION
B	24.09.20	ISSUED FOR PLANNING APPLICATION

JOB NO.

96004

REV.

DATE

SCALE - A2

1:100

DRAWING NO.

00-01-01

DRAWN BY

BT

PROJECT

96_HILLIARD_ROAD_NORTHWOOD

DRAWING TITLE

EXISTING

PLAN/ELEVATION