


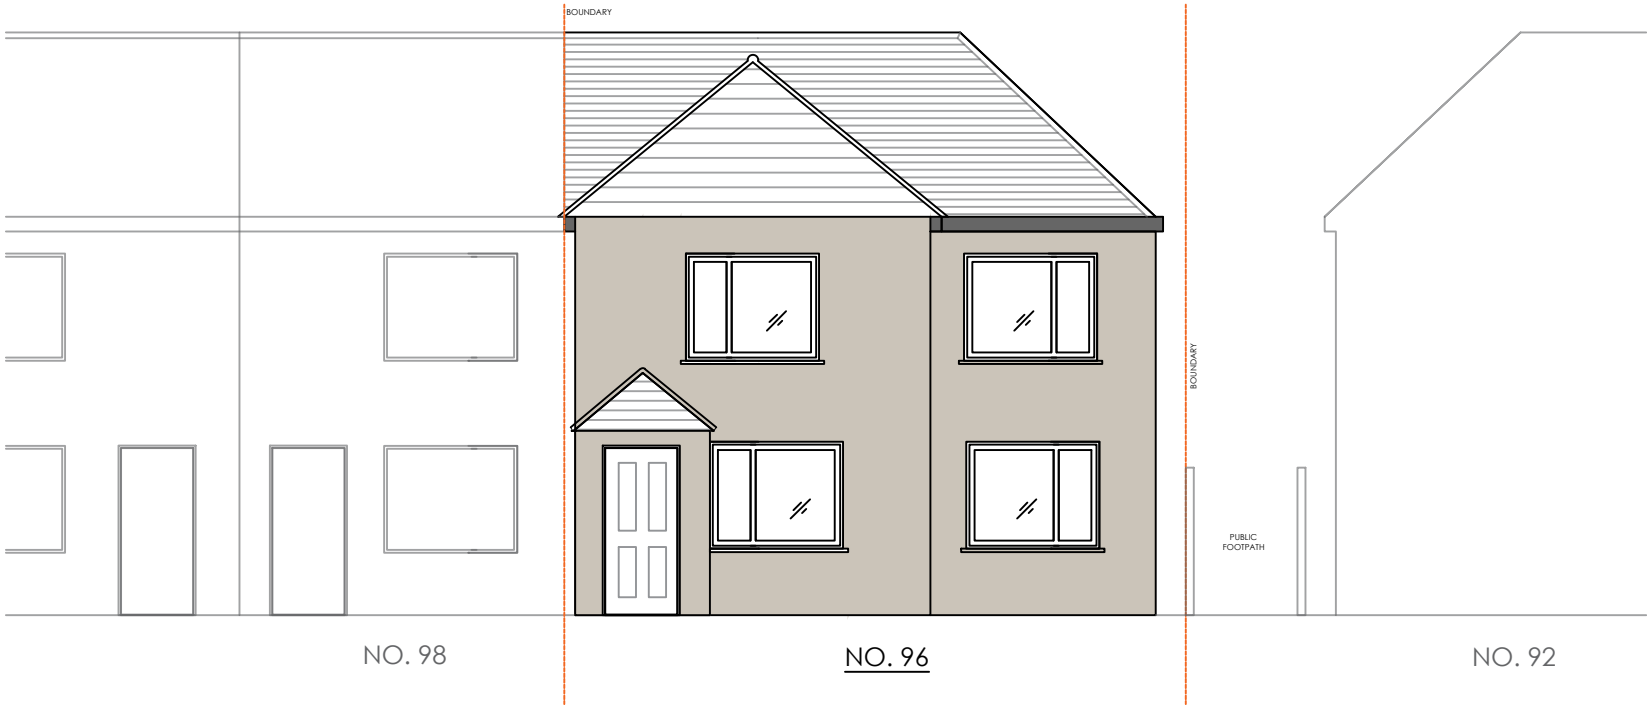

FRONT ELEVATION


PROPOSED 1:100



REAR ELEVATION


PROPOSED 1:100

HILLIARD ROAD

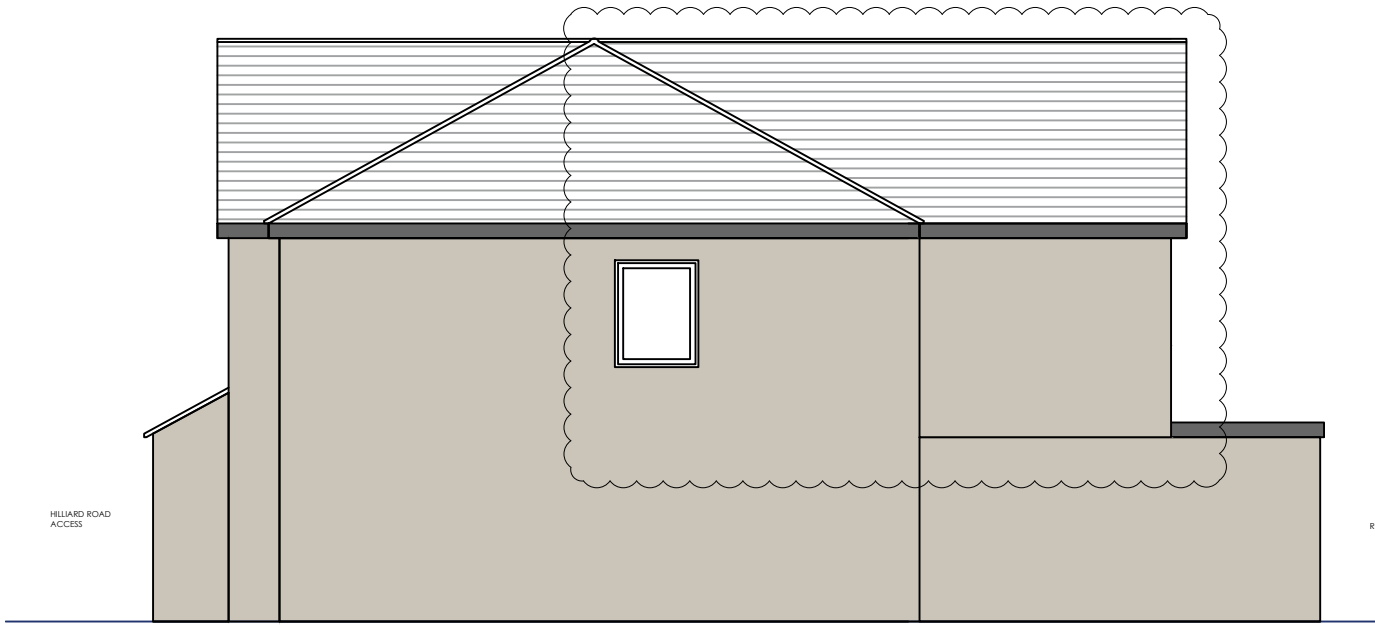


ELEVATION FROM NO. 92

PROPOSED 1:100

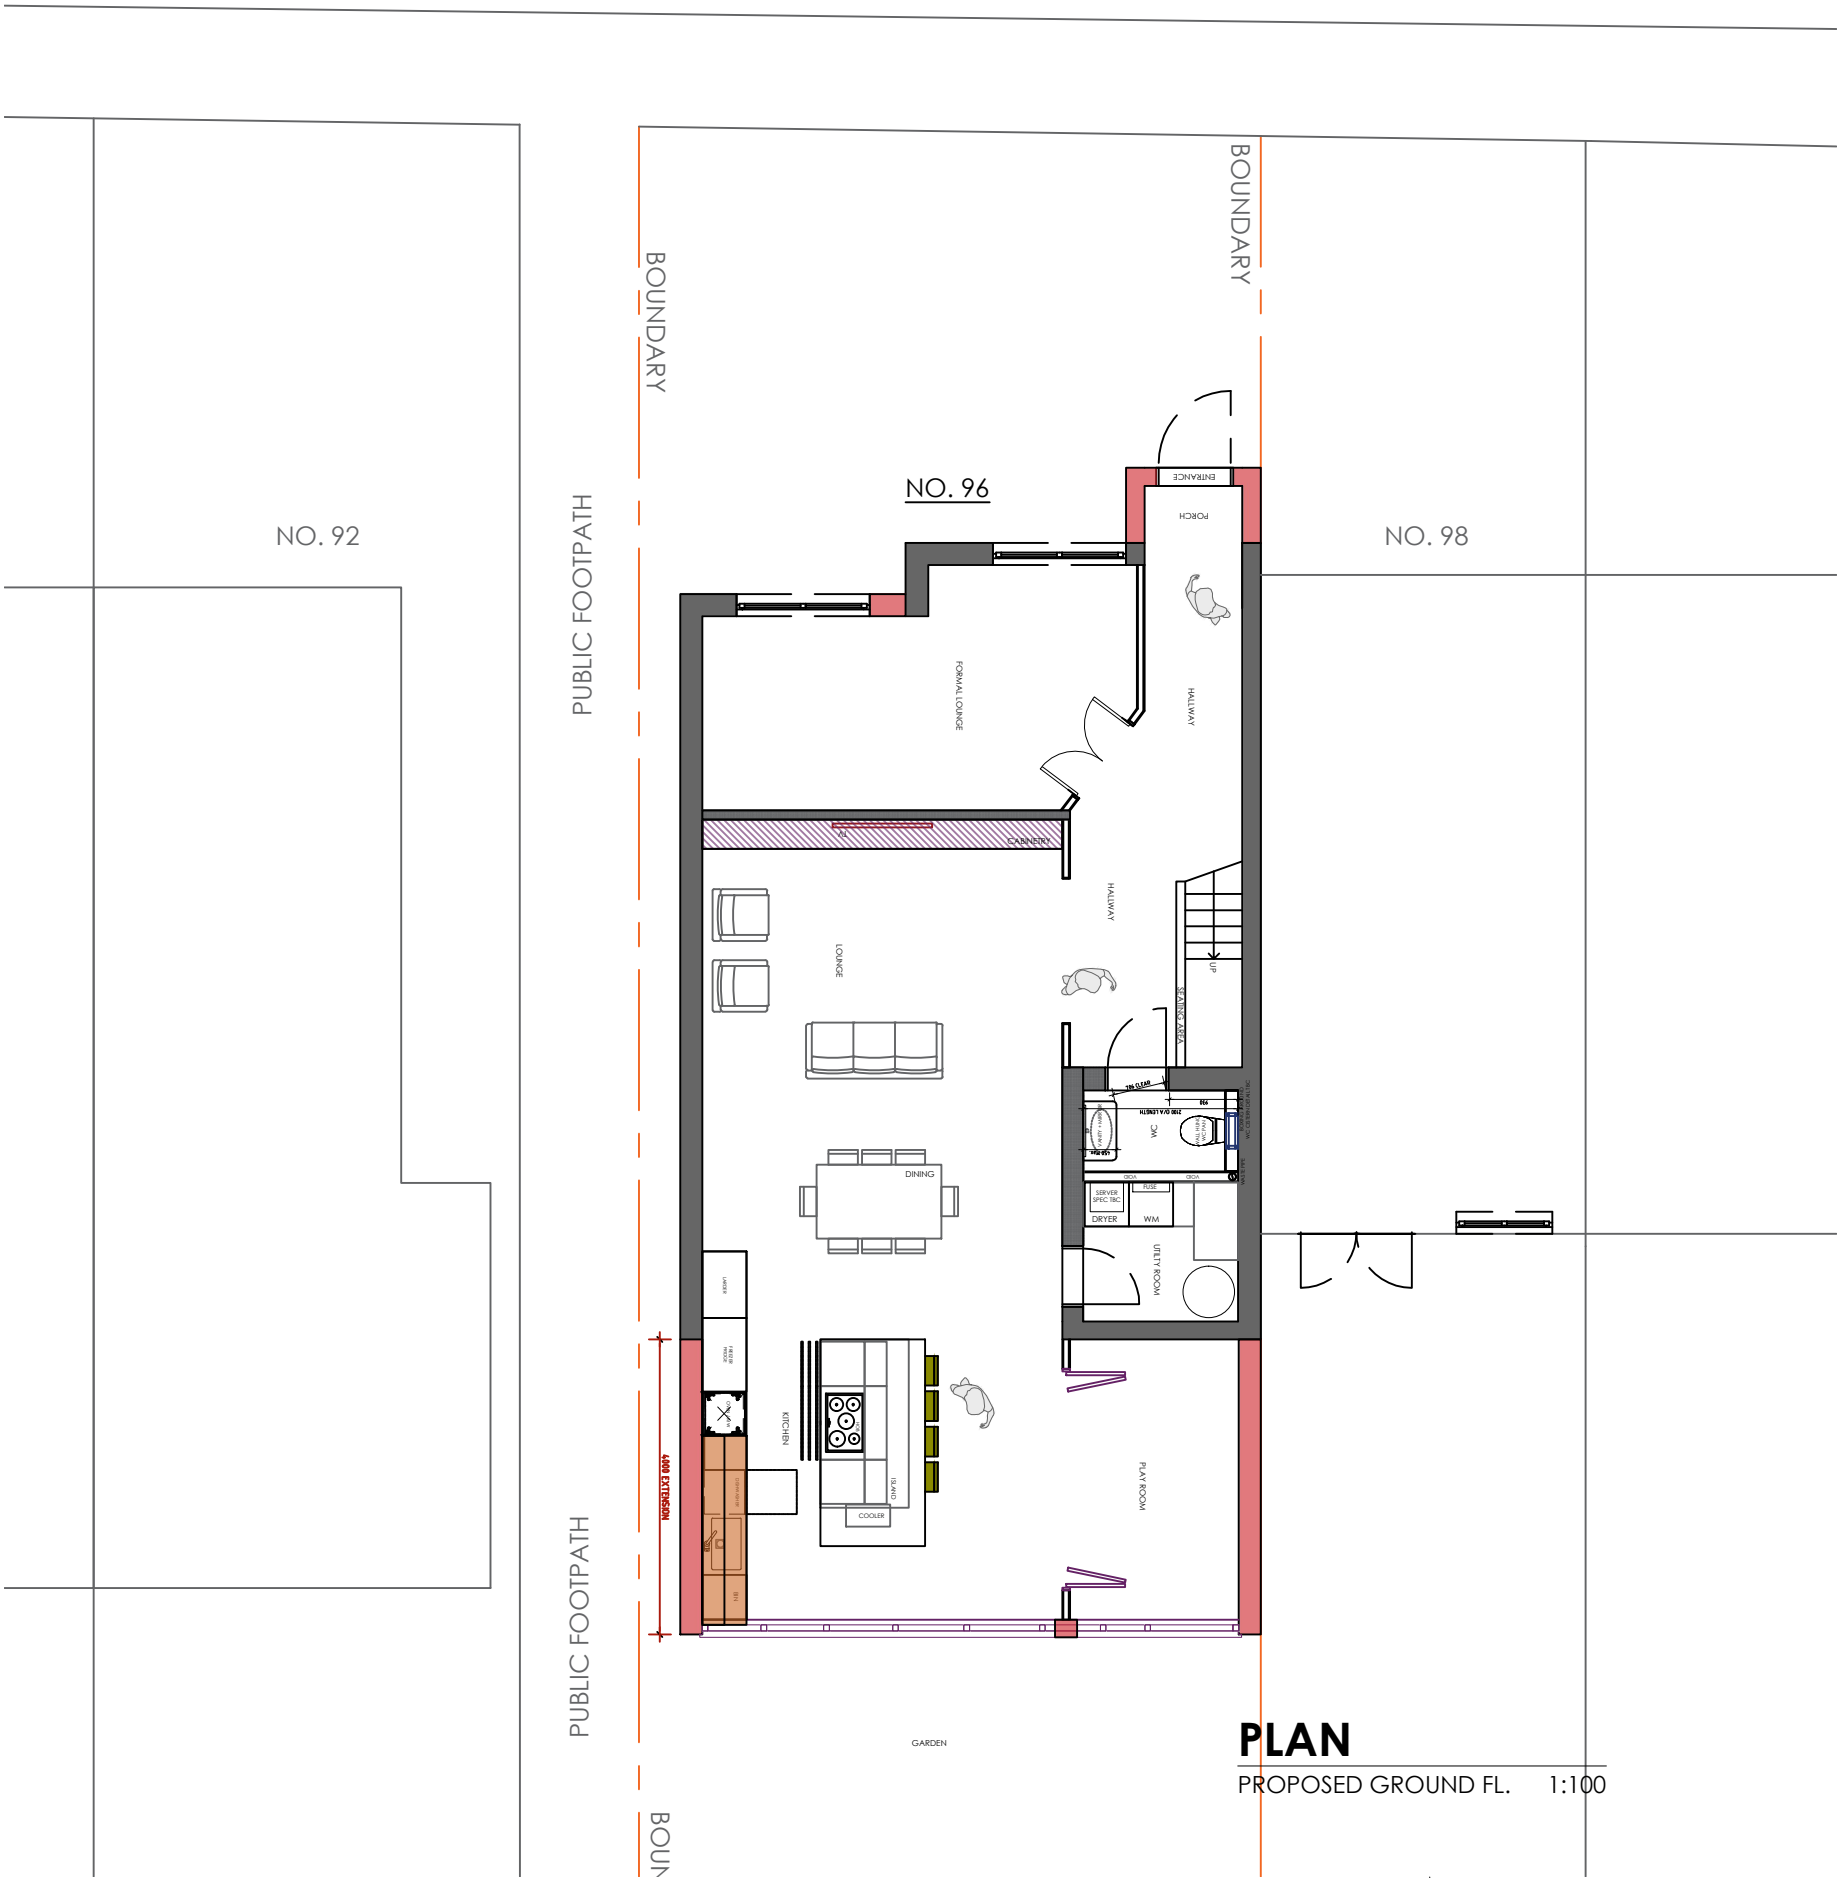

PLAN

PROPOSED GROUND FL. 1:100

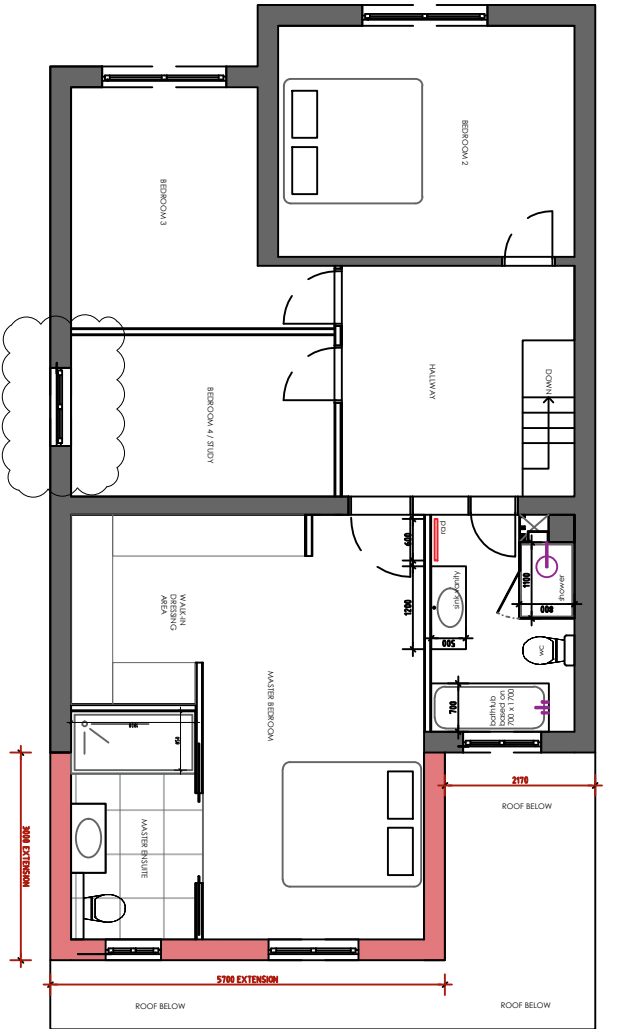

PLAN

PROPOSED FIRST FL. 1:100

0 1 2 1:75 SCALE BAR

0 1 2 1:100 SCALE BAR

THE DRAWING IS ISSUED FOR INFORMATION ONLY. THE DRAWING MUST BE READ IN CONJUNCTION WITH RELEVANT CONSULTING DOCUMENTS, SPECIFICATION AND ALL OTHER RELEVANT DOCUMENTATION AND DRAWING. THE DRAWING IS NOT TO BE USED FOR ANY OTHER PURPOSE OR FOR ANY OTHER PROJECT. 

REV.	DATE	INFO
A	02.07.20	ISSUED FOR PLANNING APPLICATION
B	24.09.20	ISSUED FOR INFORMATION

JOB NO.
96004

REV. DATE SCALE - A2
B 02.07.2020 1:100

DRAWING NO. 00-01-02
PROJECT 96_HILLIARD_ROAD_NORTHWOOD
DRAWN BY BT
DRAWING TITLE
PROPOSED
PLAN/ELEVATION