


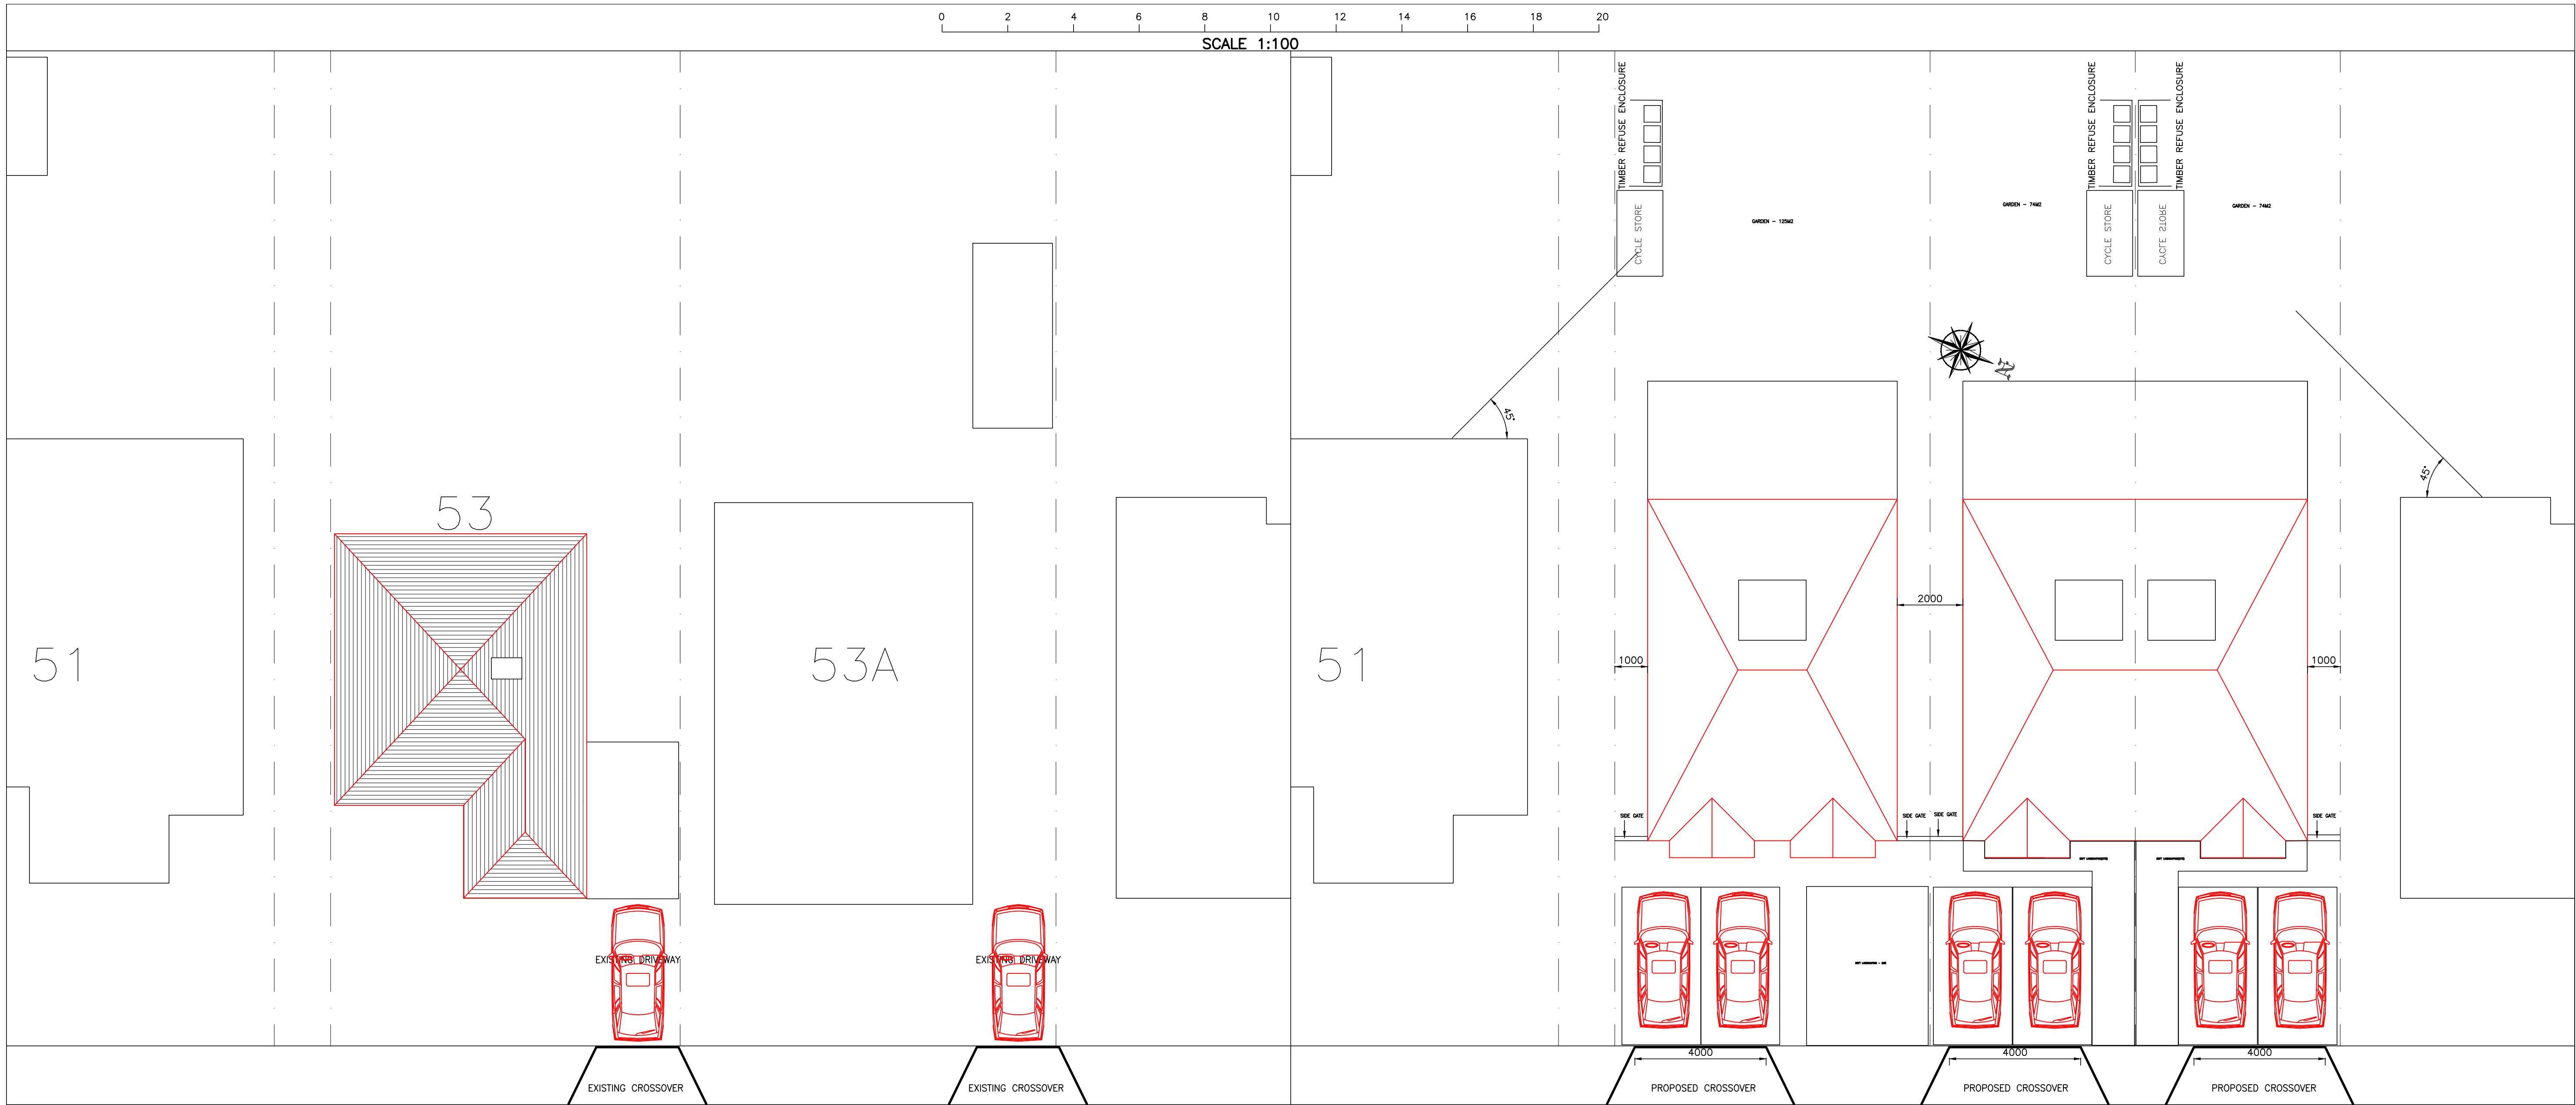


EXISTING BLOCK PLAN
1:100

PROPOSED BLOCK PLAN
1:100



EXISTING STREET SCENE/FRONT ELEVATIONS
1:100

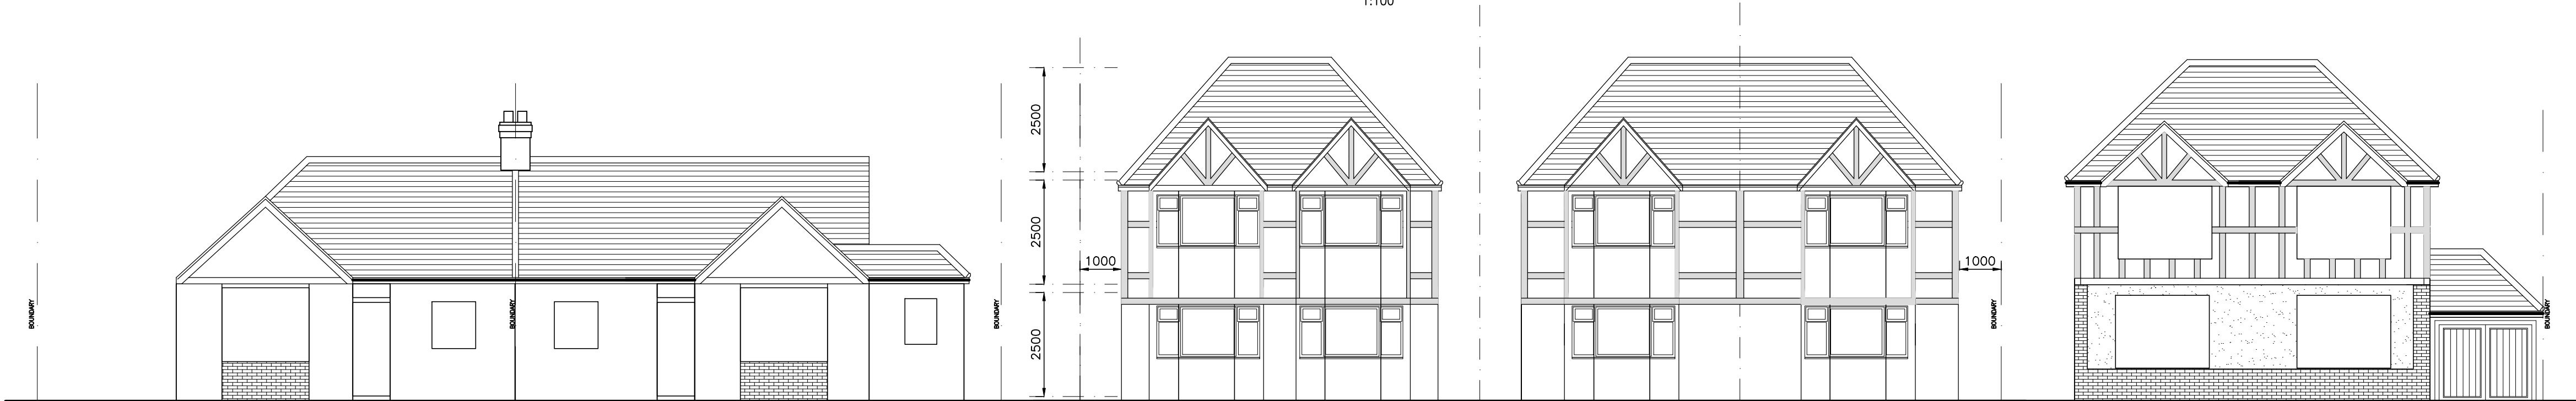

PROPOSED STREET SCENE/FRONT ELEVATIONS
1:100

Rev	Description	Date
RESIDENTIAL BUILDING SOLUTIONS LTD ARCHITECTURAL, STRUCTURAL & PARTY WALL SERVICES 21 CLIFTON AVENUE, STANMORE, MIDDLESEX, HA72HR T: 07807 234 683 E: info@rbslondon.co.uk W: www.rbslondon.co.uk This drawing is property of Residential Building Solutions Ltd. The information it contains is copyright and is not to be copied or used without prior permission.		
Project PROPOSED DEMOLITION OF EXISTING BUNGALOWS AND ERECTION OF 2 NEW SEMI DETACHED HOUSES AND 1 DETACHED HOUSE 53 HAWTHORNE AVENUE RUISLIP, HA4 8SP		
Drawing PROPOSED PLANS/ELEVATIONS		
Drawn	RBS LTD	Checked
Scale	A2@1:50	Date AUG 2018
Stage	Drg. No. P	Rev A