




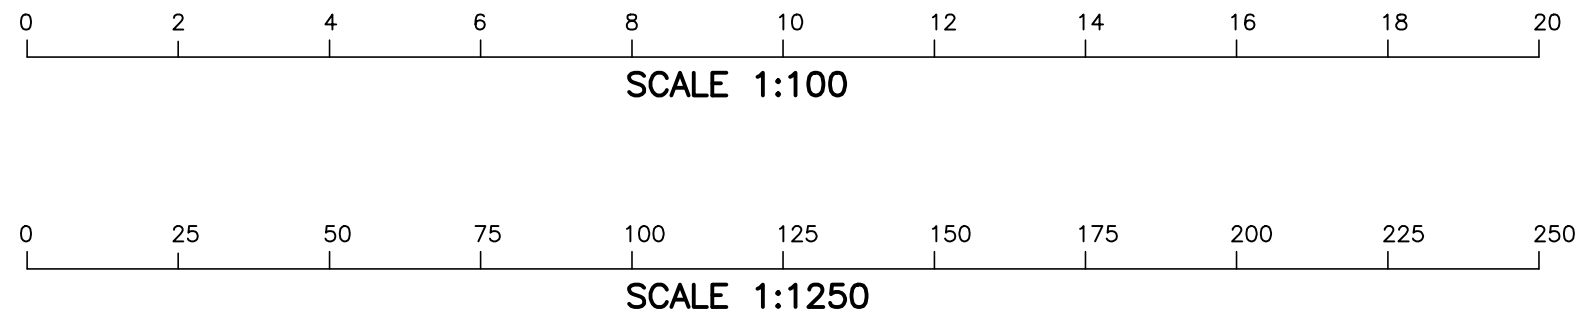


EXISTING SITE LOCATION PLAN  
1:1250

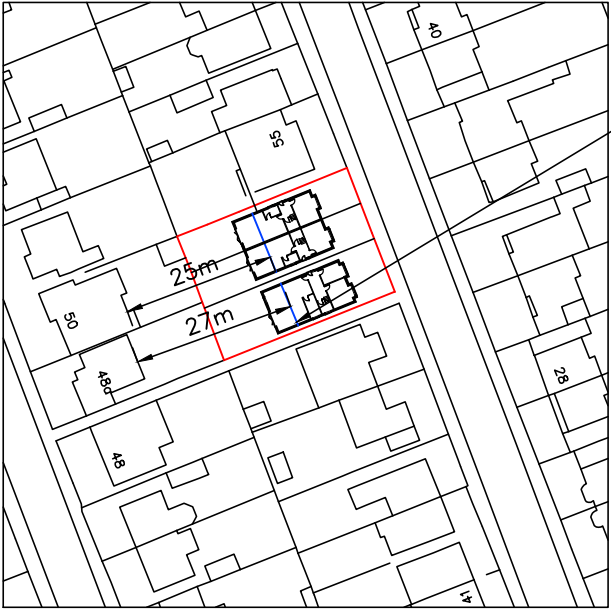


PROPOSED SITE LOCATION PLAN  
1:1250

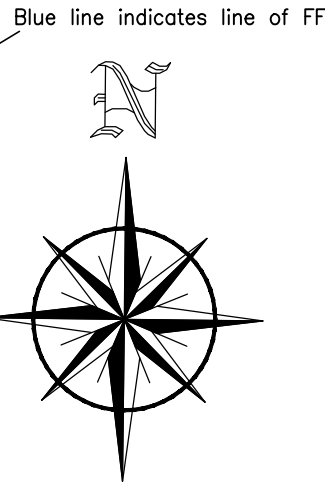


Blue line indicates line of FF

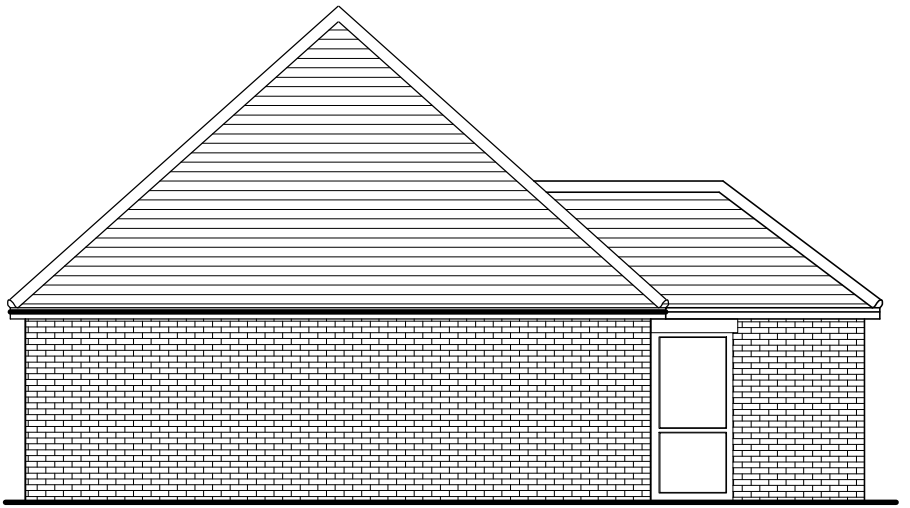

EXISTING SIDE ELEVATION

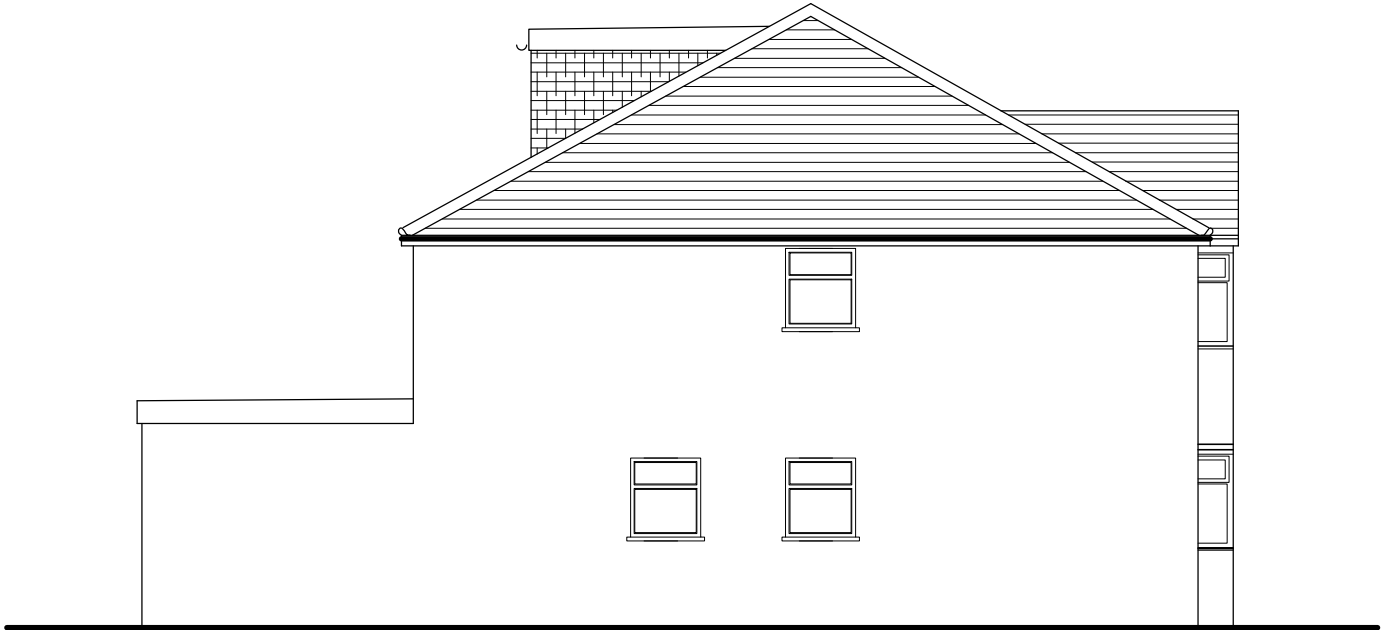

PROPOSED SIDE ELEVATION  
1:100

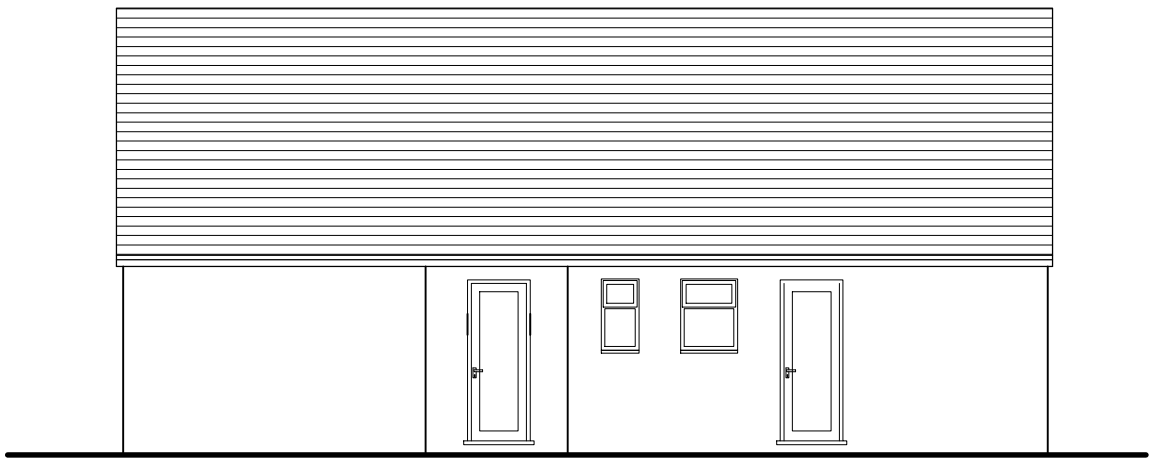


EXISTING SIDE ELEVATION  
1:100



PROPOSED SIDE ELEVATION  
1:100




EXISTING GROUND FLOOR PLAN  
1:100

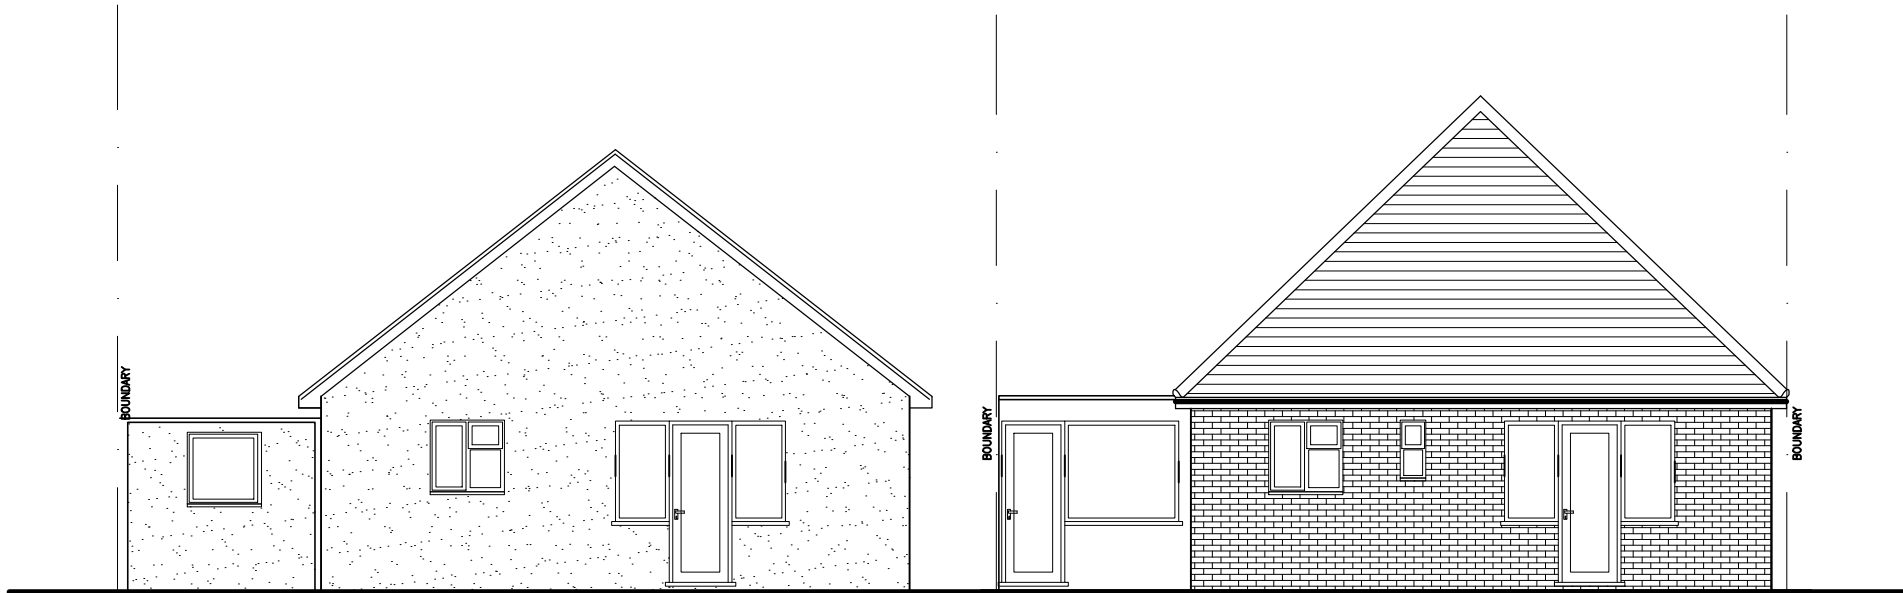


EXISTING REAR ELEVATION  
1:100




PROPOSED REAR ELEVATION  
1:100

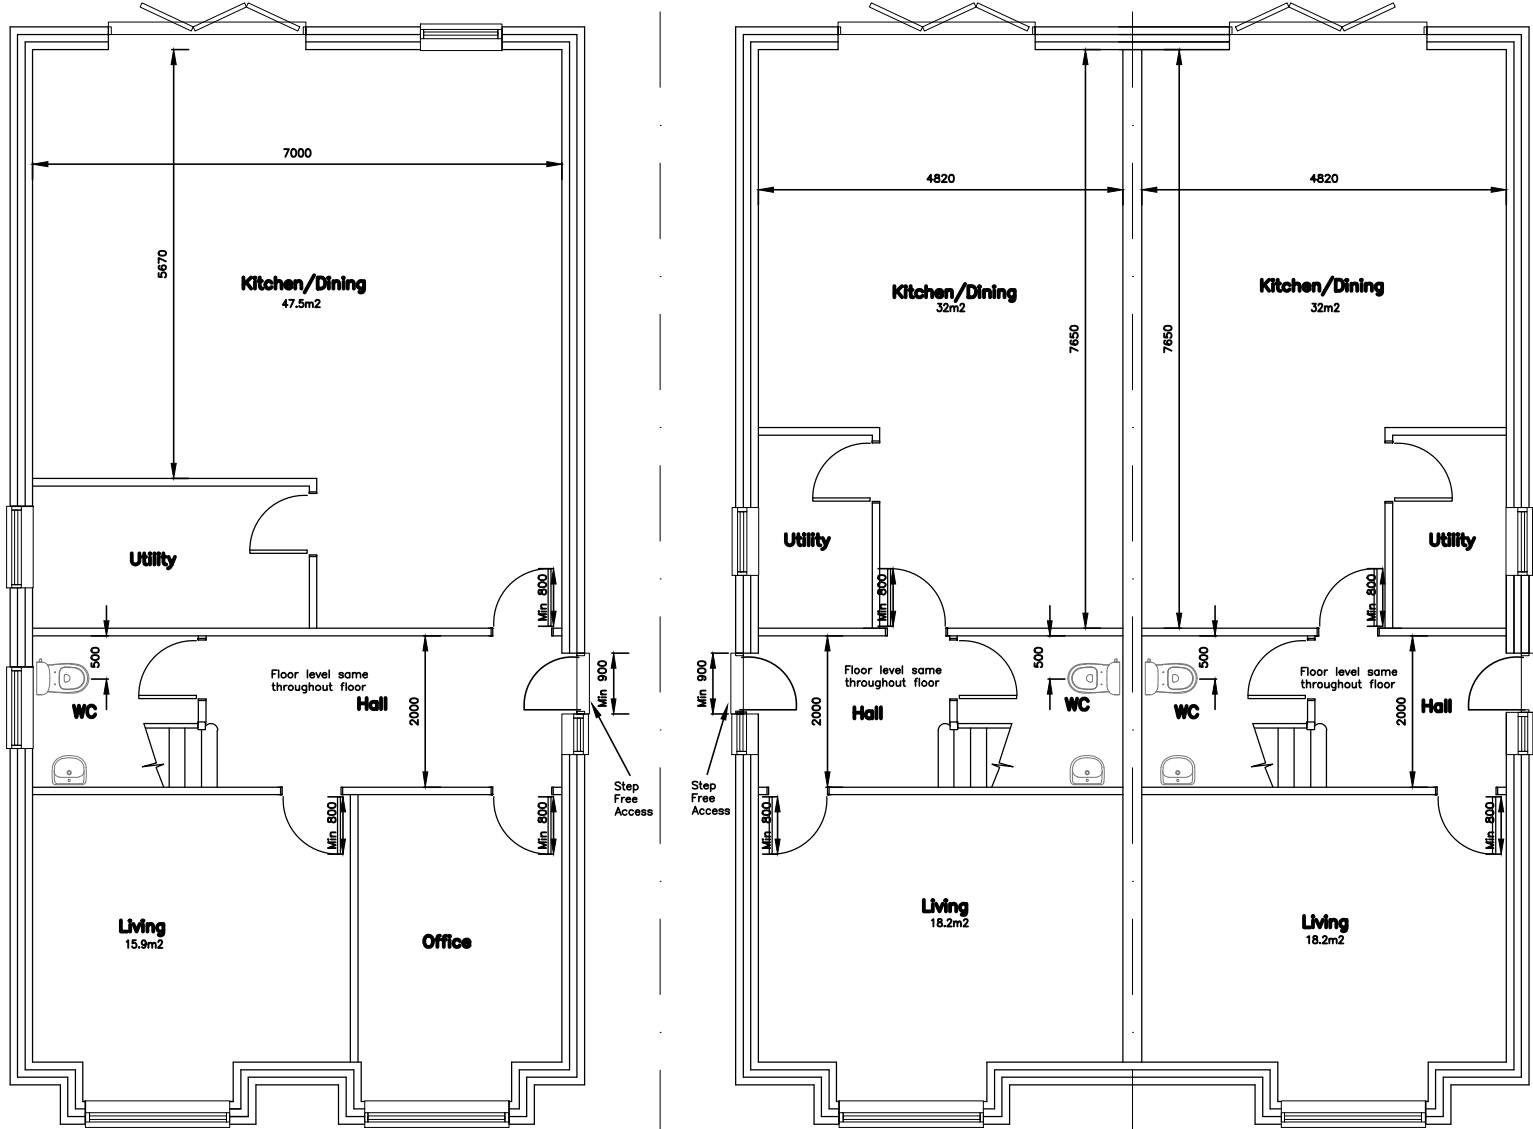

PROPOSED GROUND FLOOR PLAN  
1:100

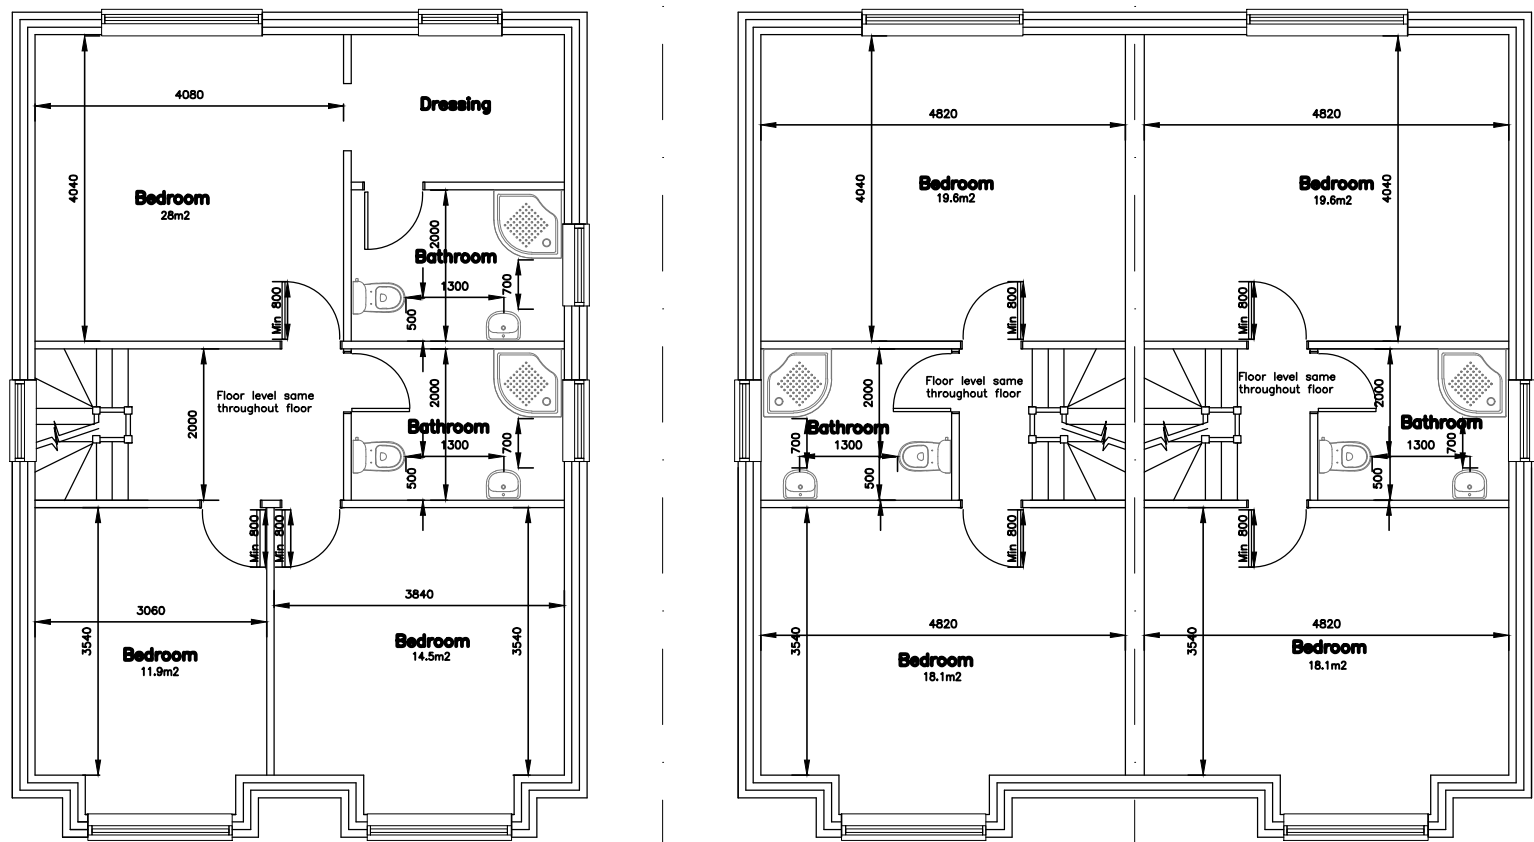

PROPOSED FIRST FLOOR PLAN  
1:100

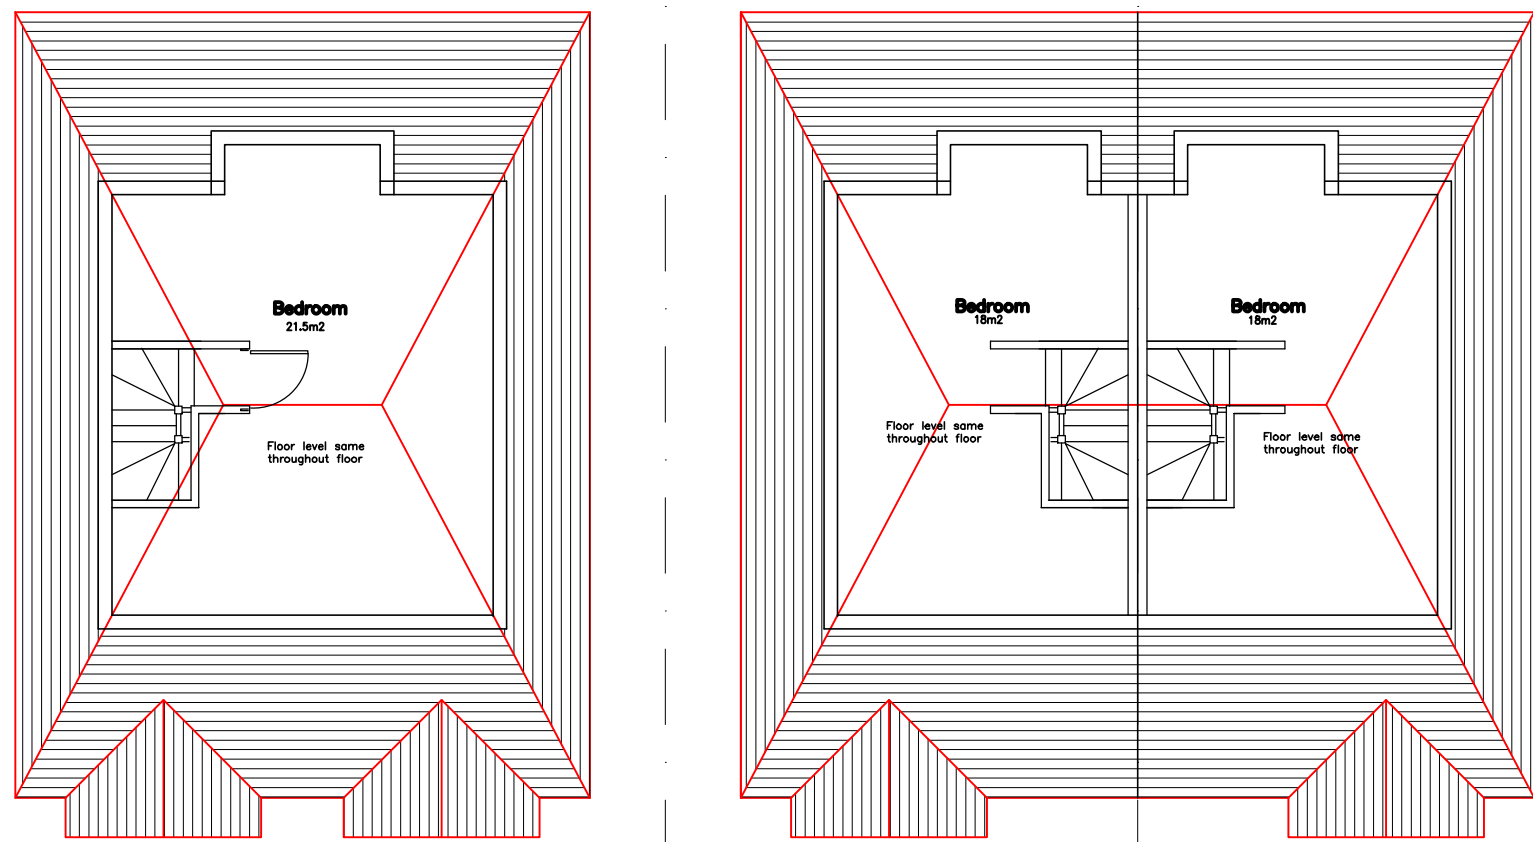

PROPOSED SECOND FLOOR PLAN  
1:100

| Rev   | Description | Date             |
|---|-------------|------------------|
| <b>RESIDENTIAL BUILDING SOLUTIONS LTD</b><br>ARCHITECTURAL, STRUCTURAL & PARTY WALL SERVICES<br>21 CLIFTON AVENUE, STANMORE, MIDDLESEX, HA72HR<br>T: 07807 234 683<br>E: info@rbslondon.co.uk<br>W: www.rbslondon.co.uk<br><small>This drawing is property of Residential Building Solutions Ltd. The information it contains is copyright and is not to be copied or used without prior permission.</small> |             |                  |
| Project<br><b>PROPOSED DEMOLITION OF EXISTING BUNGALOWS AND ERECTION OF 2 NEW SEMI DETACHED HOUSES AND 1 DETACHED HOUSE</b><br><b>53 HAWTHORNE AVENUE RUISLIP, HA4 8SP</b>   |             |                  |
| Drawing<br><b>PROPOSED PLANS/ELEVATIONS</b>   |             |                  |
| Drawn   | RBS LTD     | Checked          |
| Scale   | A2@1:50     | Date<br>AUG 2018 |
| Stage   | Drg. No.    | Rev              |
| P   | 53HA/P300   | A                |