




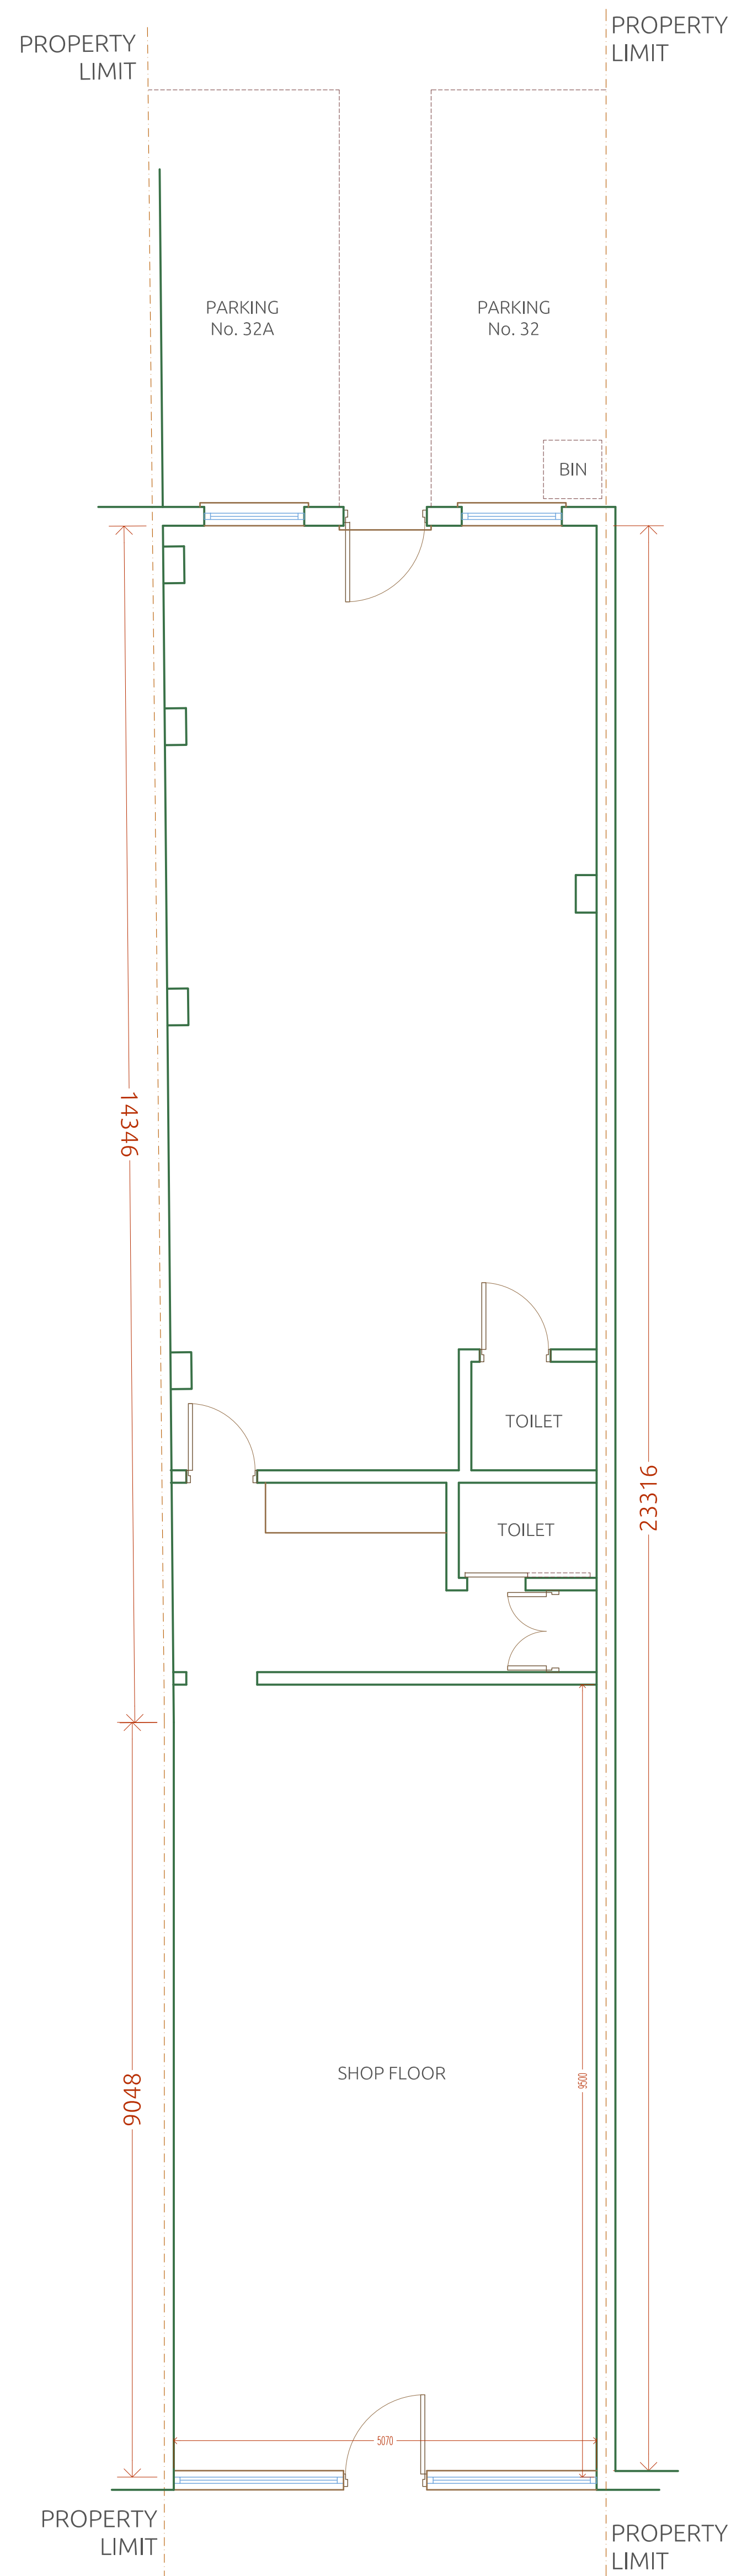

EXISTING Ground Floor Plan
Scale: 1:150

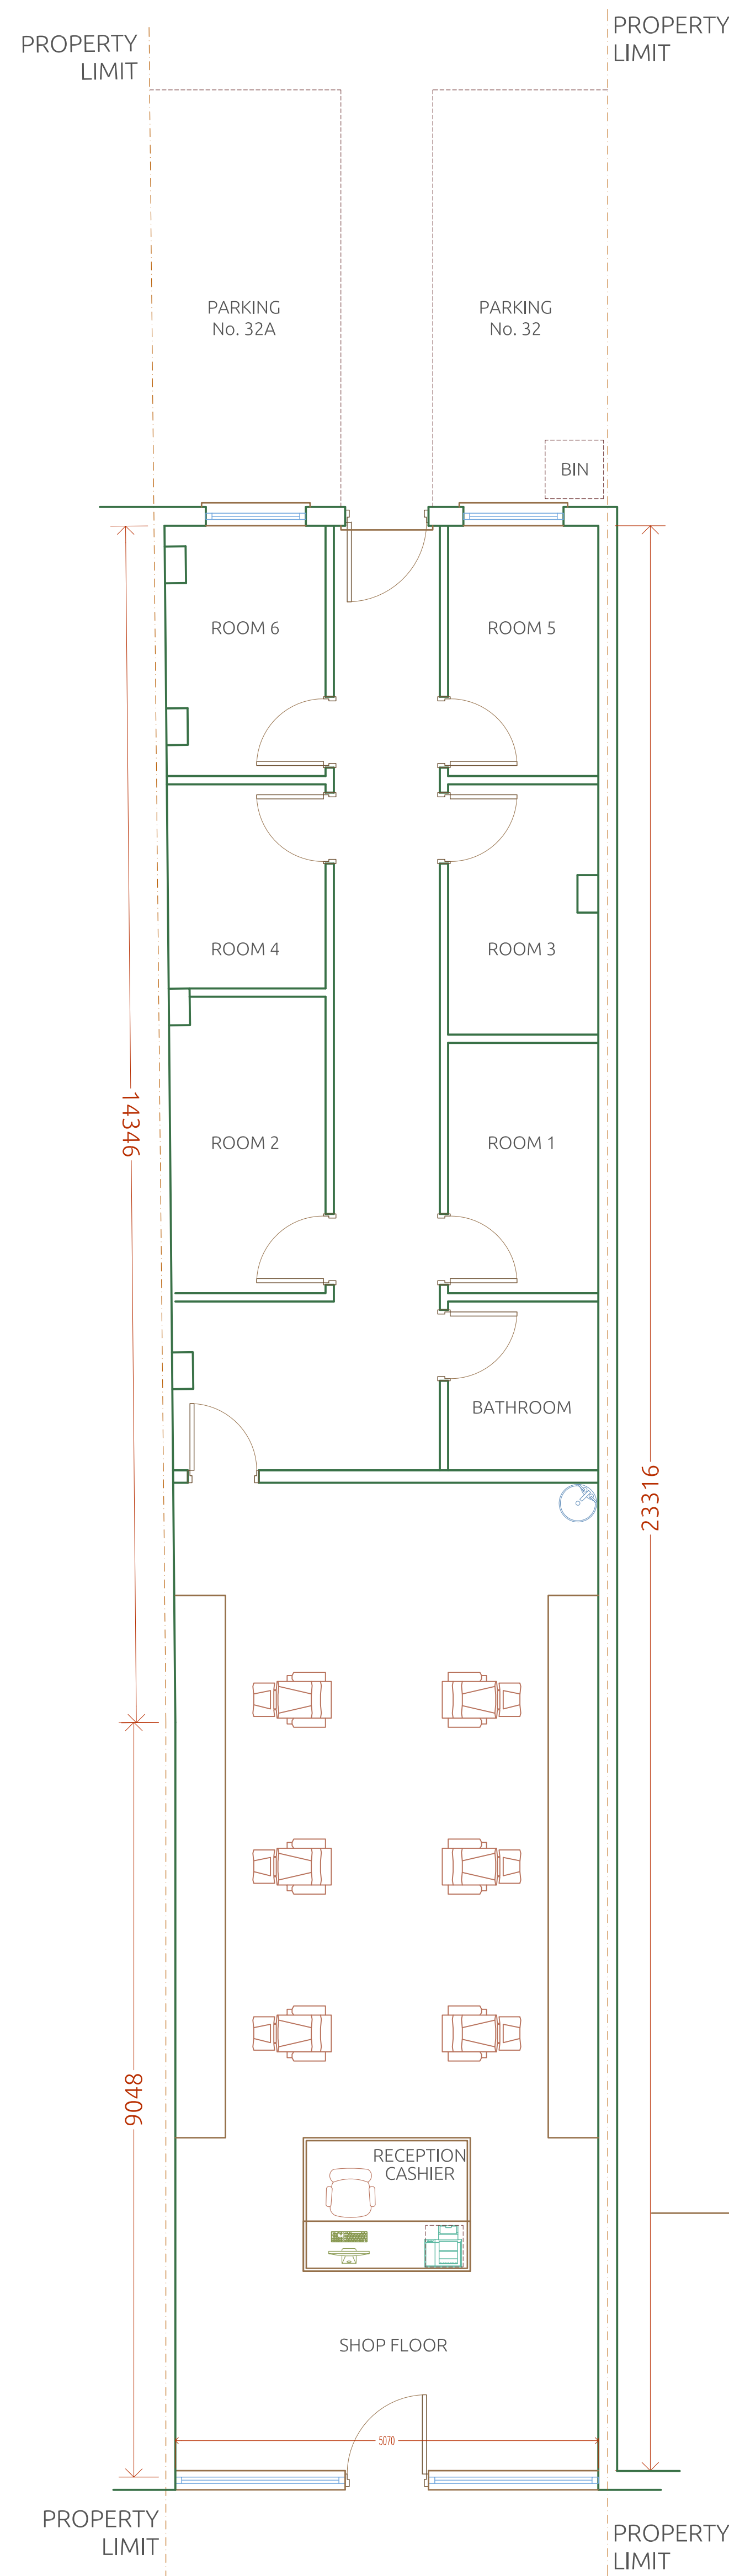

PROPOSED Ground Floor Plan
Scale: 1:150

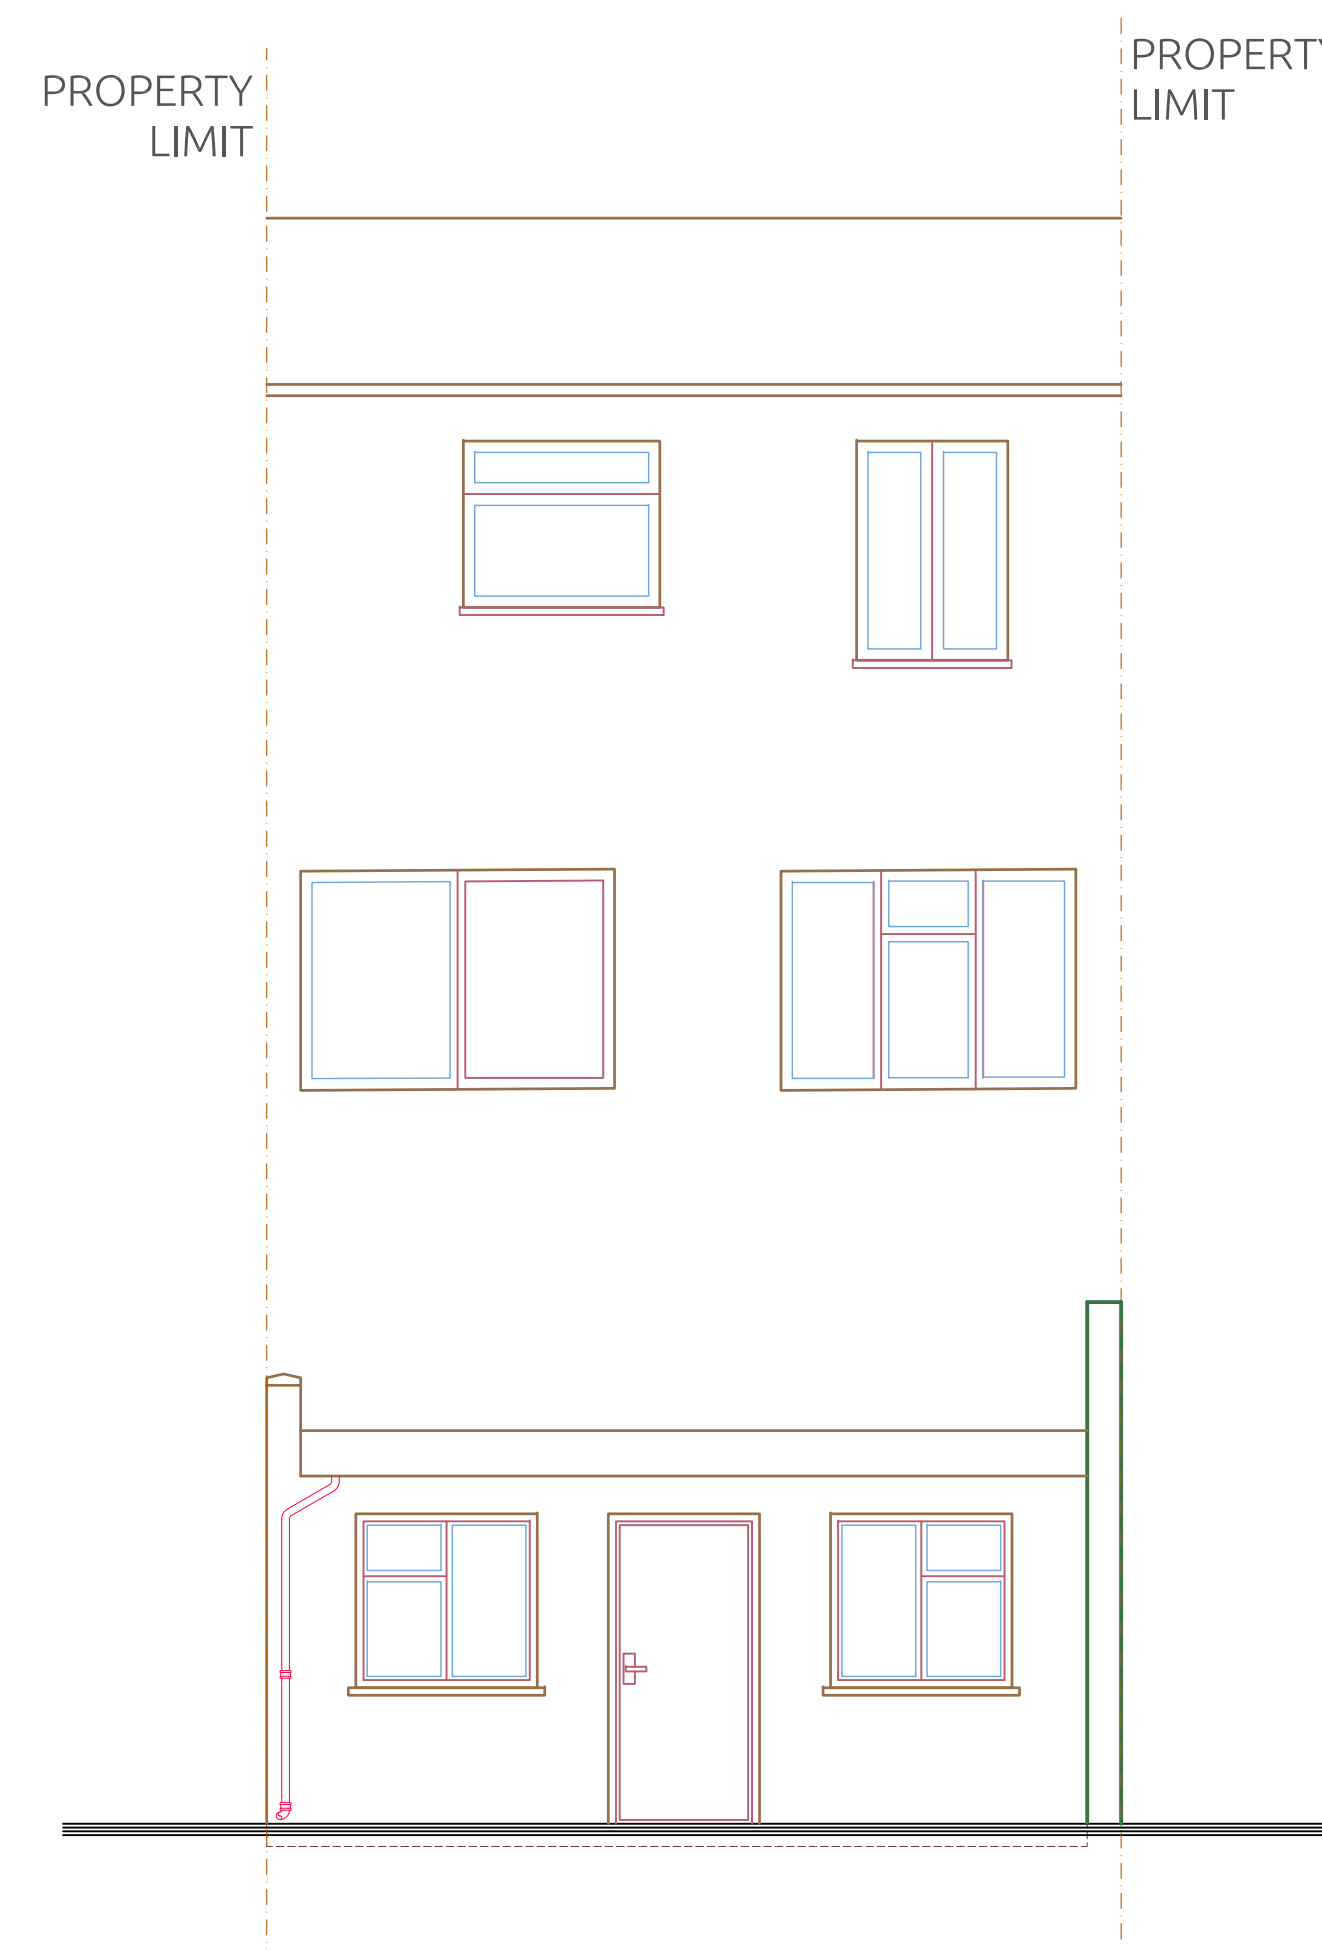

EXISTING Back Elevation
It is not going to be changed for Proposed
Scale: 1:150



EXISTING Front Elevation
It is not going to be changed for Proposed
Scale: 1:150

- External Wall Construction**
12.5 mm Plasterboard
10 mm DAB
100 mm Blockwork
100 mm Cavity | Fully fill insulated cavity
100 mm Blockwork
Render to match existing
- External Wall Construction**
12.5 mm Plasterboard
10 mm DAB
100 mm Blockwork
100 mm Cavity | Fully fill insulated cavity
102.5 mm Facing brick outer leaf to match existing
- Interior Wall Construction**
12.5 mm Plasterboard
9 mm Timber stud | Fully fill insulated cavity
12.5 mm Plasterboard
NOTE: Moisture resistant plasterboard in wet areas
- Interior Wall Construction**
12.5 mm Plasterboard
7.5 mm Timber stud | Fully fill insulated cavity
12.5 mm Plasterboard
NOTE: Moisture resistant plasterboard in wet areas




Notes

- 1 | Do not scale from this drawing. Use figured dimensions only. The contractor is requested to check all dimensions before the work is put in hand.
- 2 | Read in conjunction with all other Architect's and structural engineer's drawings.

3 | Report any discrepancies to the contract administrator before undertaking the work described in the drawings.

4 | Dimensions marked with * are approximate site dimensions and are to be verified by the contractor on site before any fabrication / site works occur.

5 | Contractor is responsible for all temporary propping to existing structure.

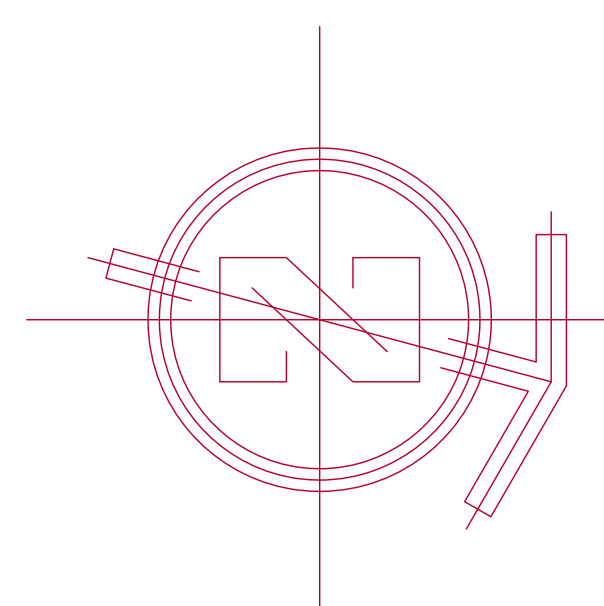

Project :	32 VICTORIA ROAD	Designed By :	Aa. H.	Date :	24 - DEC - 2019
Location:	32 Victoria Road RUISLIP, HA4 0AB	Drawn By :	Co. A.	Revision Number :	04
Ordered By :	C. GODINHO	Checked By :	Aa. H.	Drawing Title :	Existing Drawings
Project Number :	1 9 1 2 3 1	Approved By :	An. H.	DWG No :	AR - 011
		Field :	Architecture		
		Scale :	1 50 @ A0		