


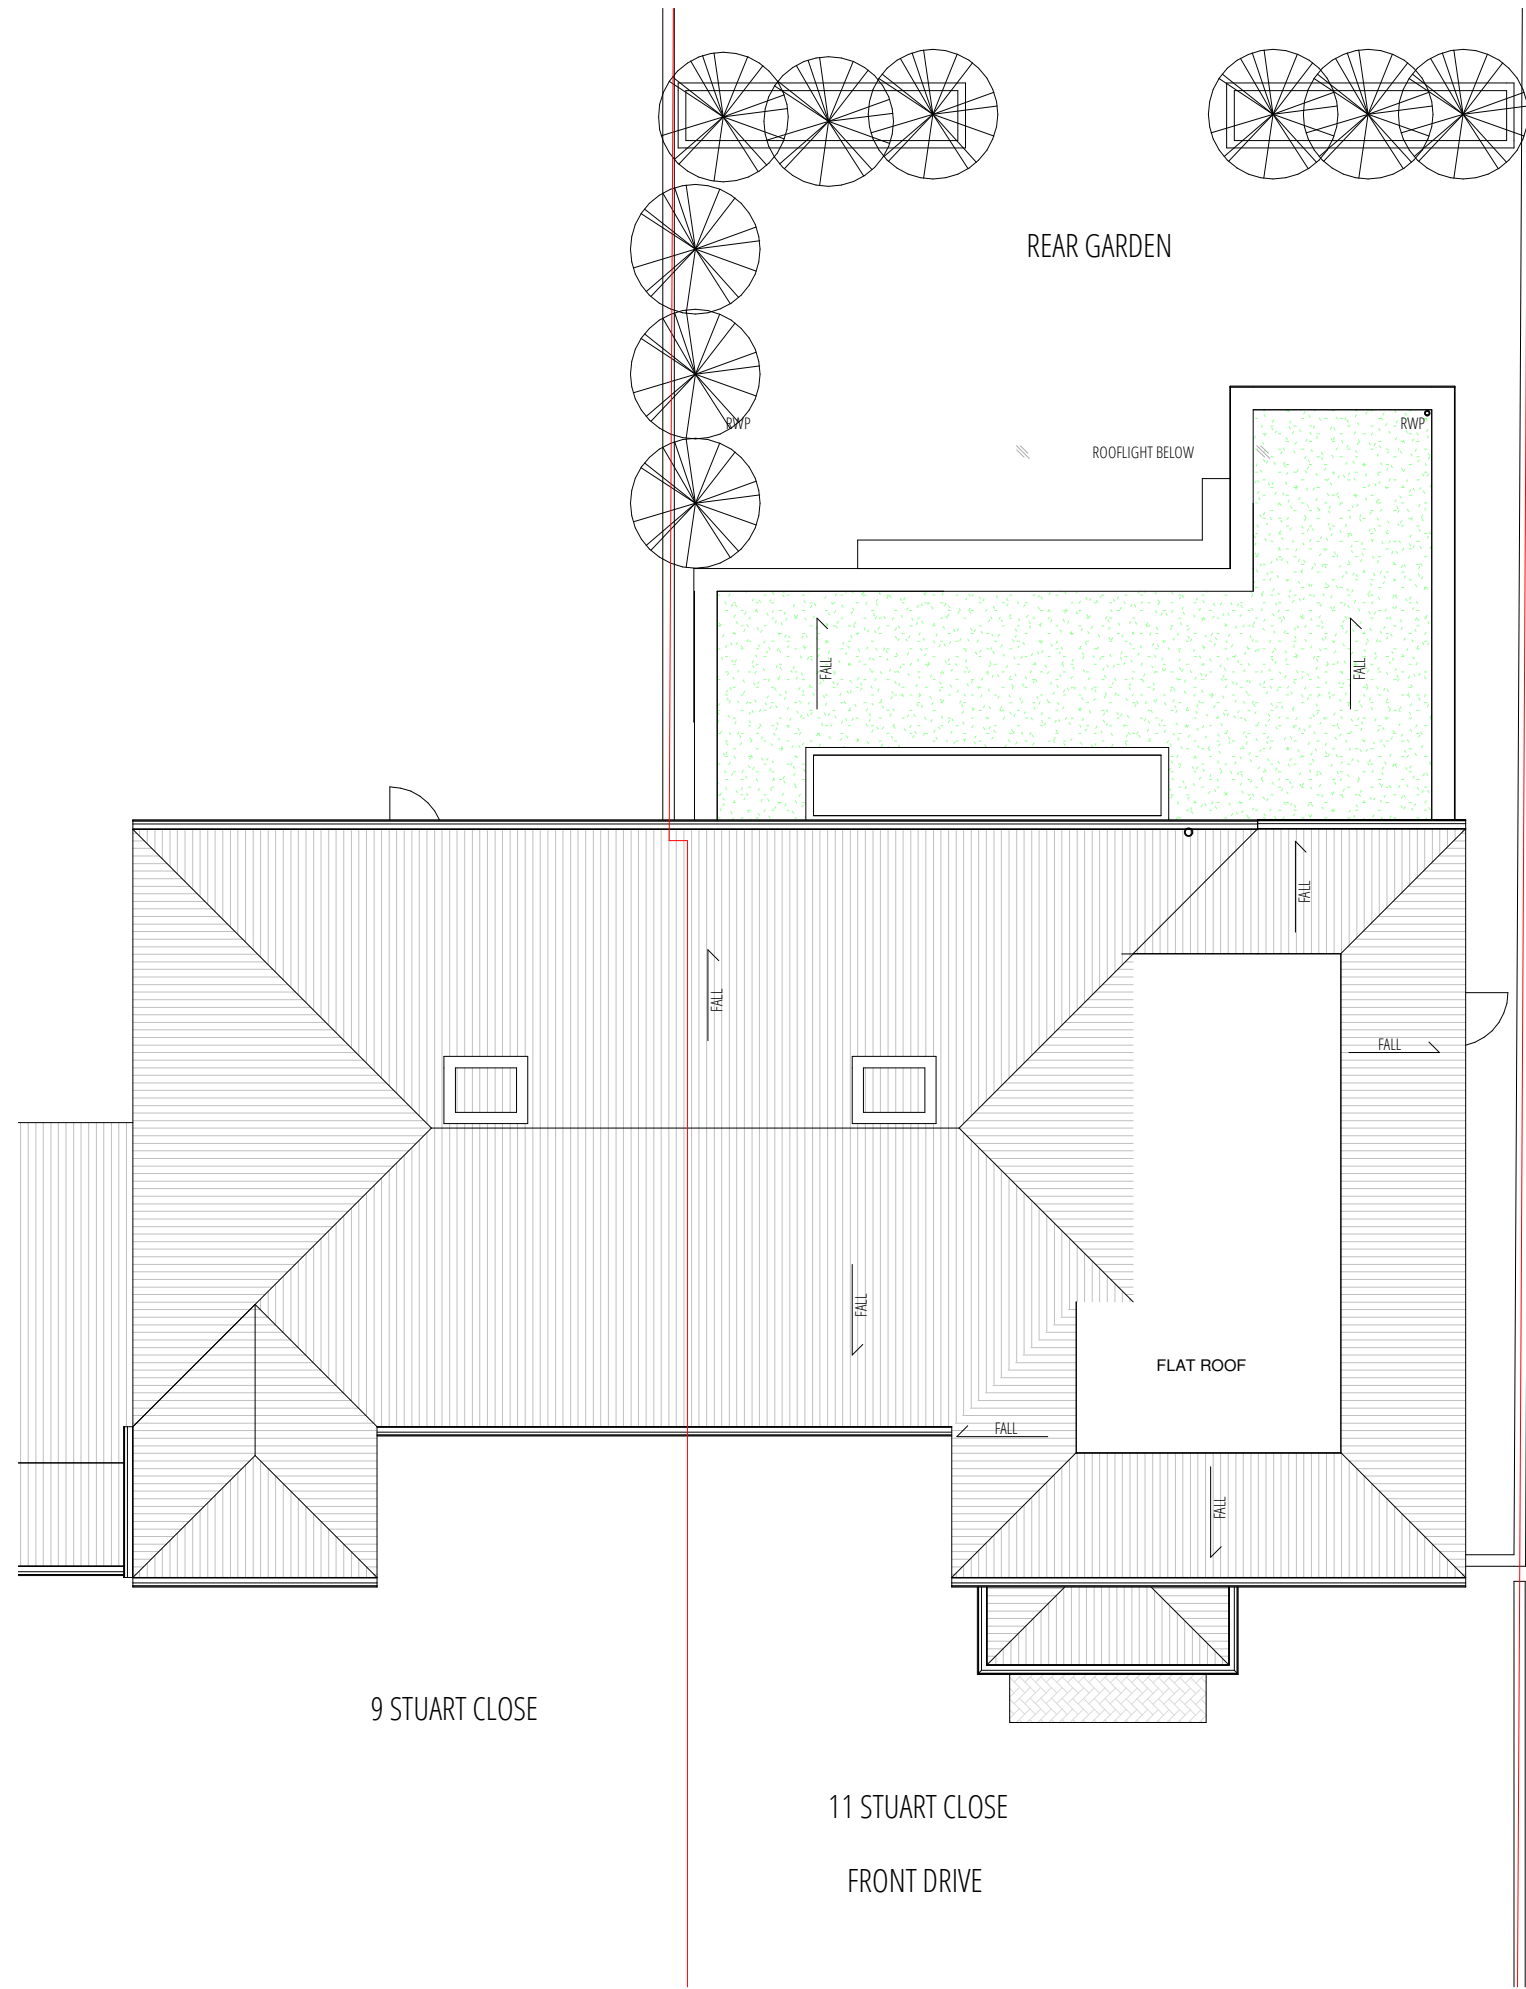

PLAN KEY	
	SITE BOUNDARY
	PROPERTY ENTRANCE
RL	ROOFLIGHT
OG	OPAQUE GLAZING
CL	DARK GREY CLADDING
SD	SLIDING DOOR WITH OPAQUE GLASS GUARDING
NW/ND	NEW WINDOW / DOOR
FD30S	30MINS FIRE RATED DOOR WITH SMOKE SEAL
	EXISTING BUILDING LINE
	30 MINS FIRE RATING WALL / FLOOR
BW	BRICK TO MATCH EXISTING
ST	STONE COPING
BD	SLIDING DOOR
GD	GLASS DOOR
	EXISTING STRUCTURE
	PROPOSED STRUCTURE



J79 STUDIO		
T: +44 (0)7742 071 052 W: info@j79studio.co.uk		
Unit 312 Wey House 15 Church Street Weybridge KT13 8NA		
FOR ALL DIMENSIONS TO BE CHECKED ON SITE OBTAINED BUILDING CONTROL /PLANNING APPROVAL BEFORE WORK COMMENCE		
This drawing is the property of J79 Studio. Copyright is reserved & this drawing is issued on the condition that it is not copied, reproduced, retained or disclosed to any unauthorised person, either wholly or in part, without our consent. Do not scale from this drawing, check all dimensions on site. Any errors please notify architect in the first instance.		
Rev	Date	Note
P1	20-02-22	Planning issue
PROJECT		
11 Stuart Close Uxbridge UB10 9NE		
DRAWING TITLE		
PROPOSED ROOF PLAN		
PROPOSED DEVELOPMENT / STATUS		
GF REAR & FRONT PORCH EXTENSION		
DRAWN BY		CHECKED BY
Author		Checker

PROJECT NO.	DATE	SCALE
1904	FEB 2022	1:100 @ A3
DRAWING NO.		REVISION
A103		P1