
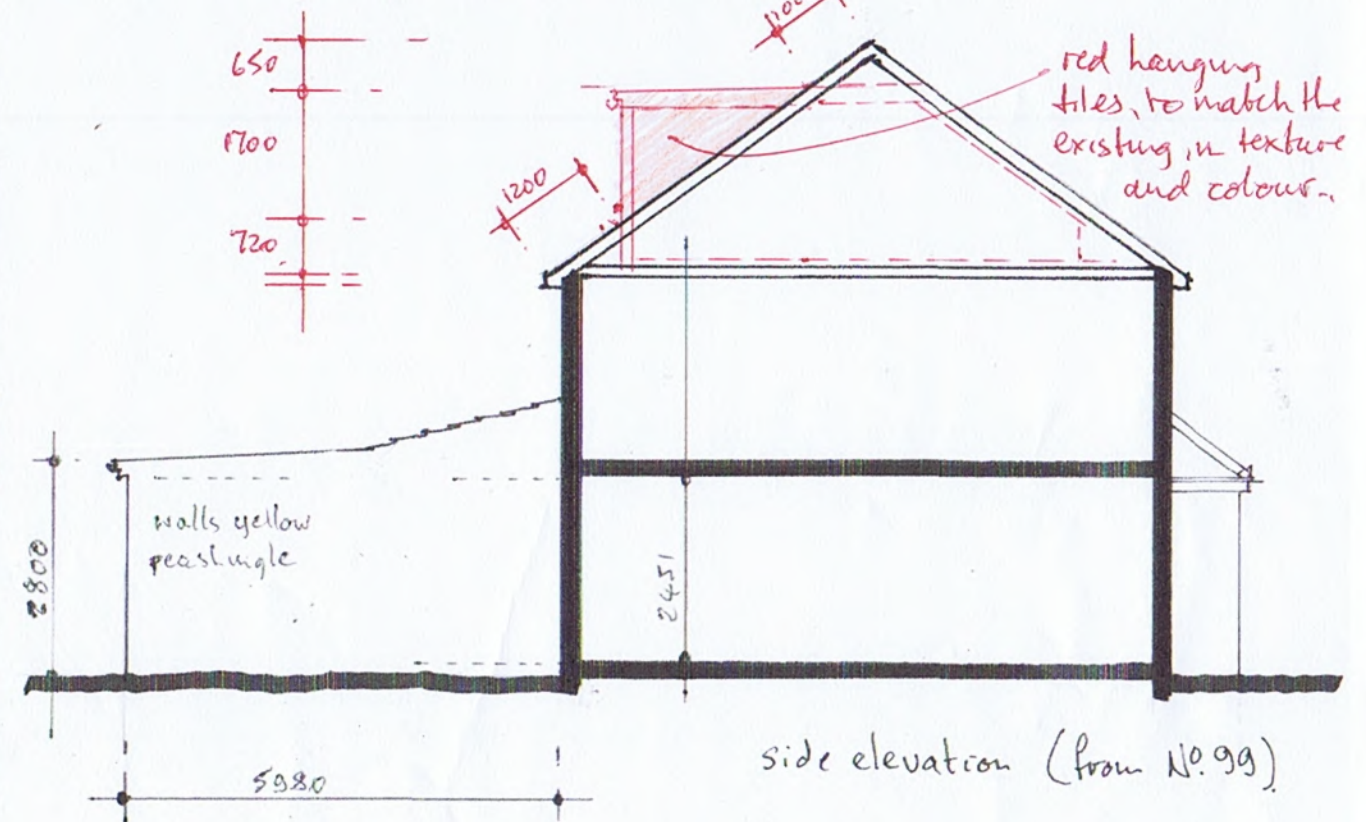




MICHAEL OAKES, B.A.Hons
Dipl. Architecture

REGISTERED ARCHITECT
DESIGNER and ILLUSTRATOR
email: michaeloakesarchitect@googlemail.com
phone or fax. 01895 235089

0 1 2 3 4 5 10 metres

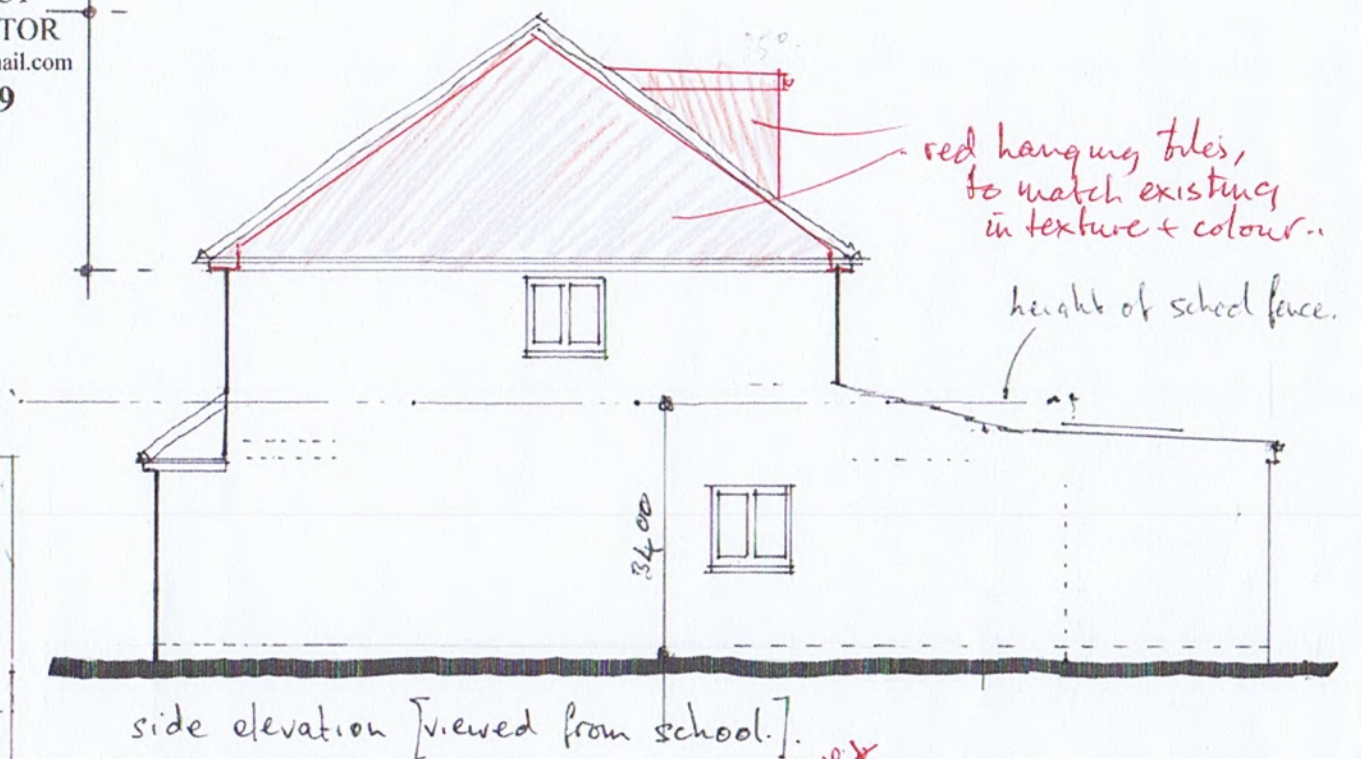

all as proposed...

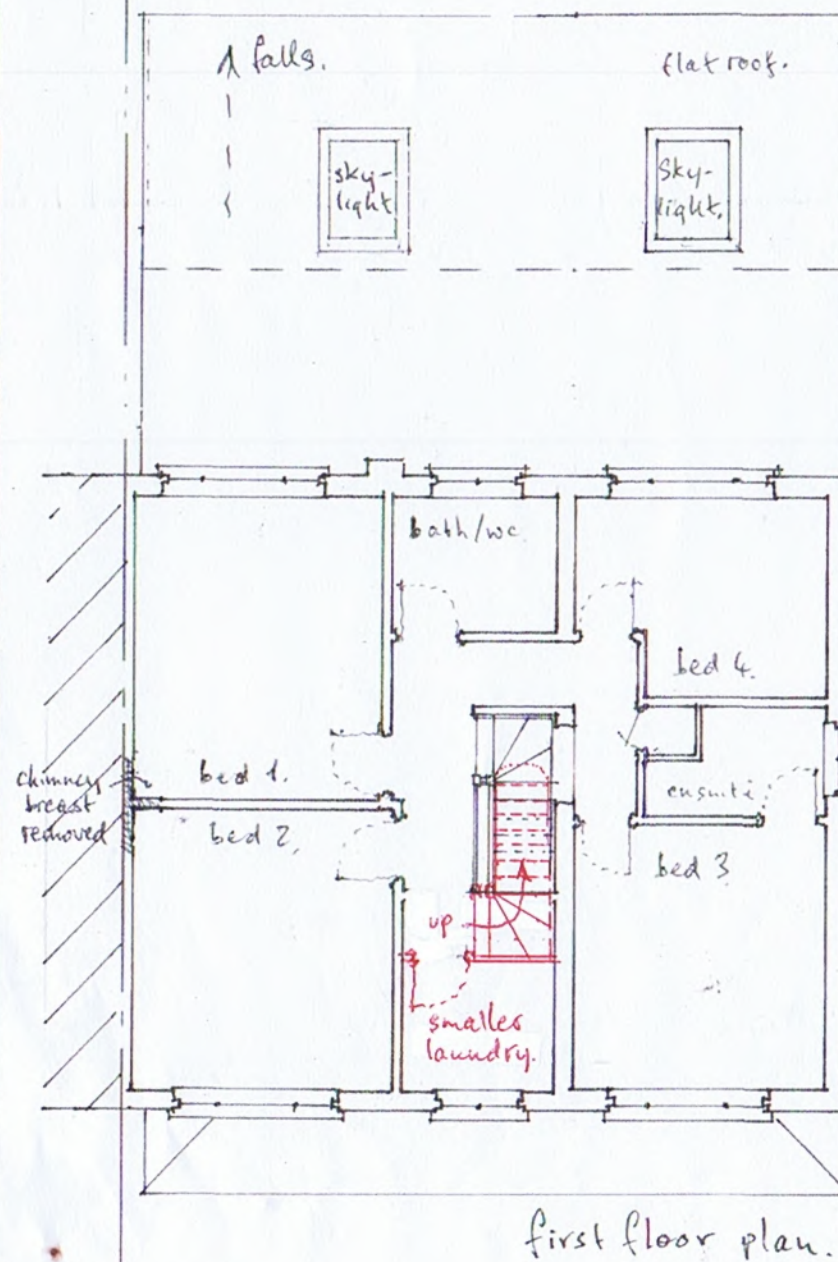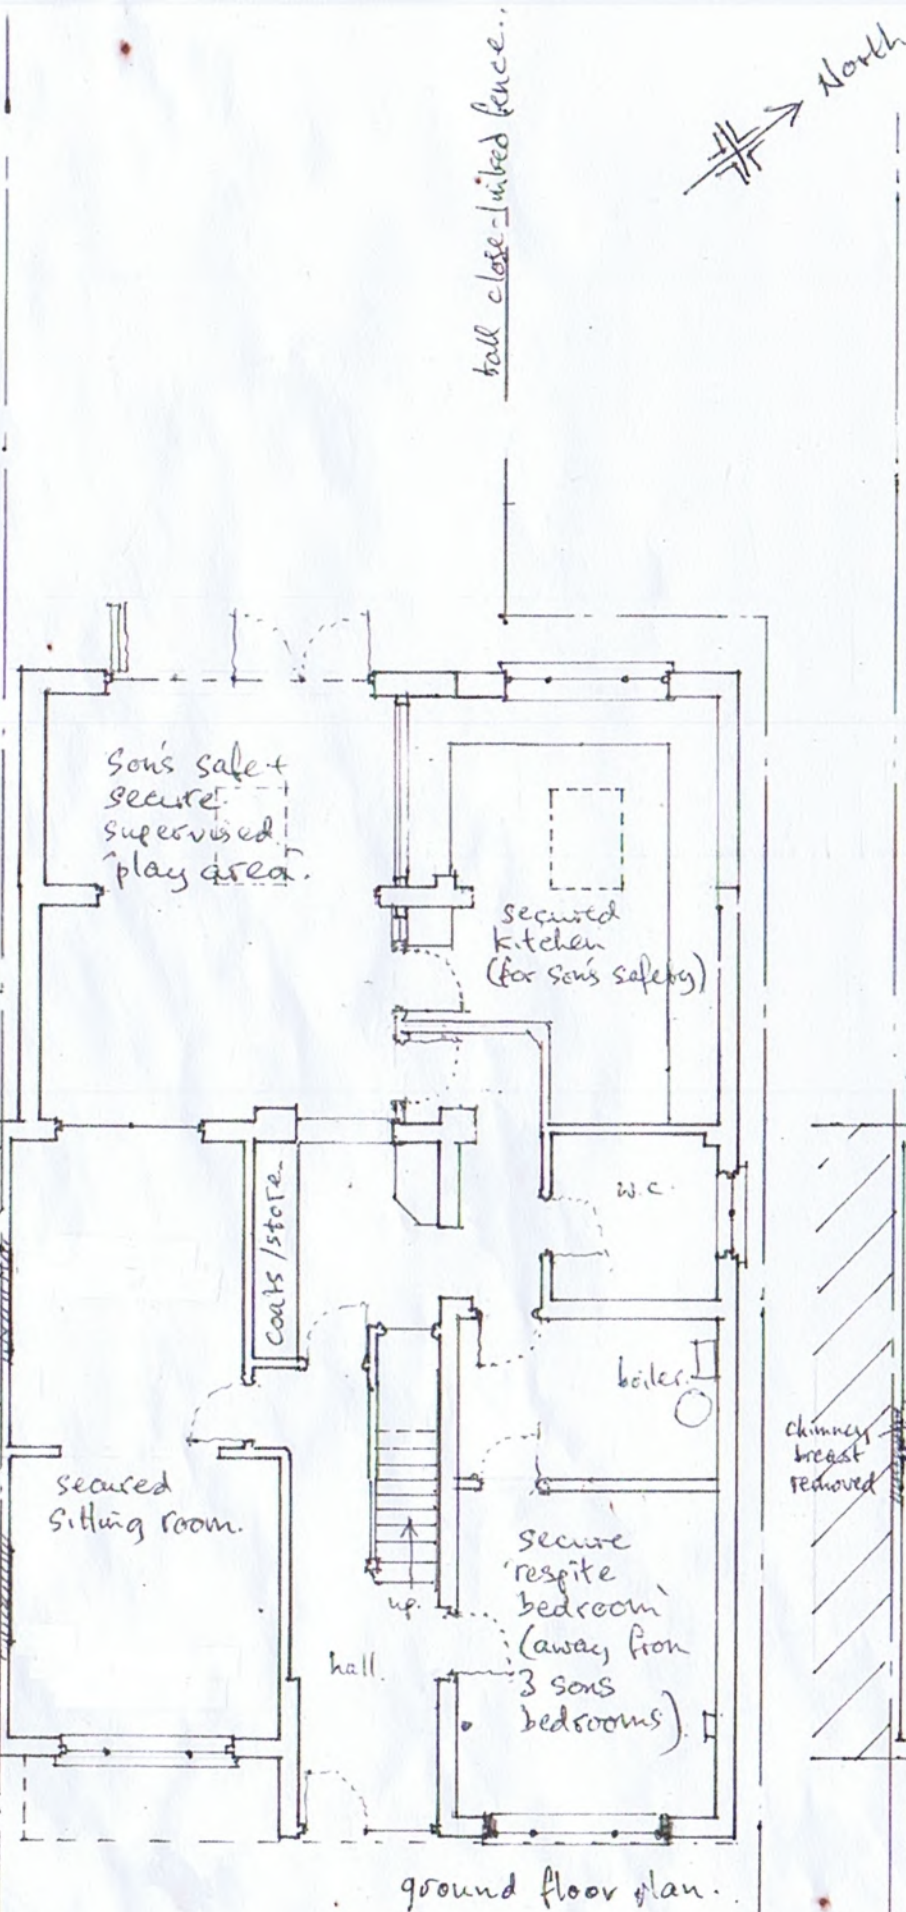

proposals at lot Gledwood Drive,
Hayes, Middlesex, UB4 0AL.

for Mr + Mrs Sudhakaran.
December 2020


Scale 1:100 @ A3 size

drawing. 24.


0 1 2 3 4 5 10 metres

MICHAEL OAKES, B.A.Hons
Dipl. Architecture


REGISTERED ARCHITECT
DESIGNER and ILLUSTRATOR
email: michaeloakesarchitect@googlemail.com
phone or fax. 01895 235089

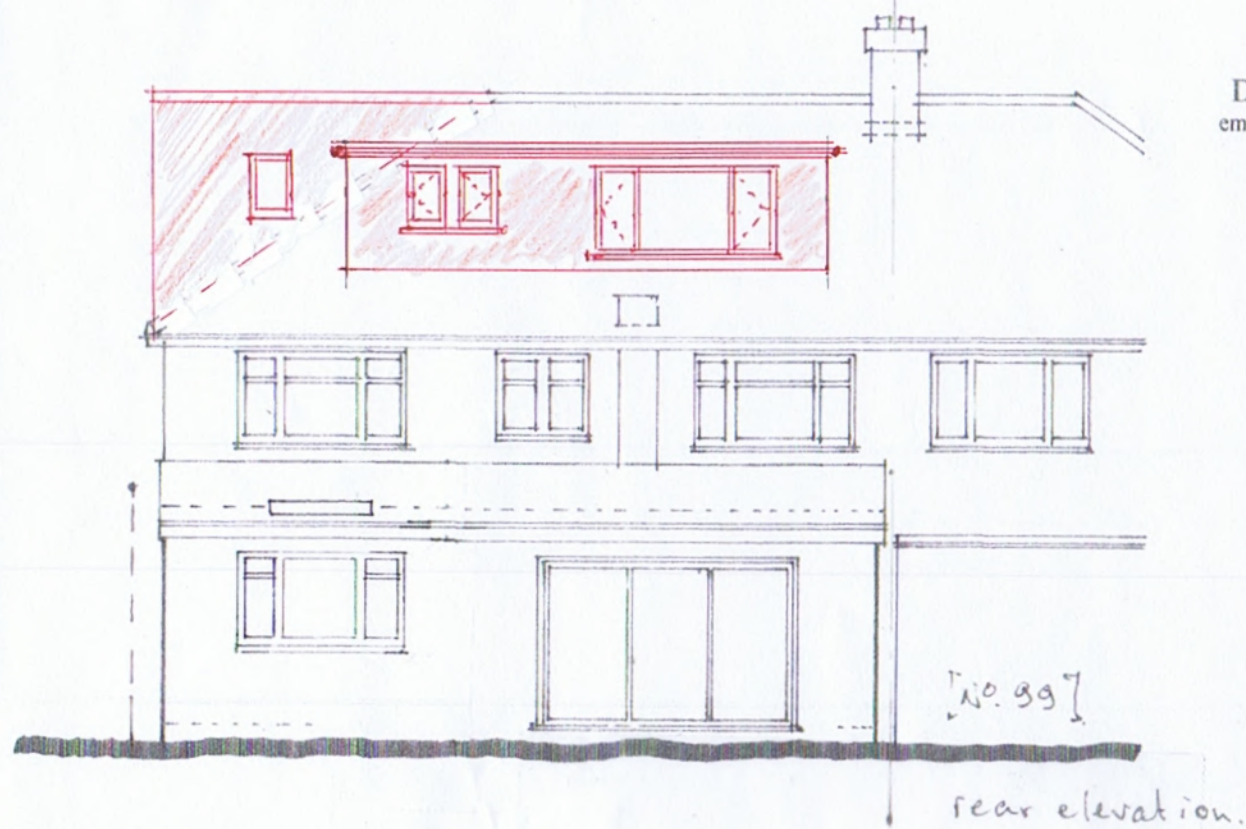

proposed loft
plan.

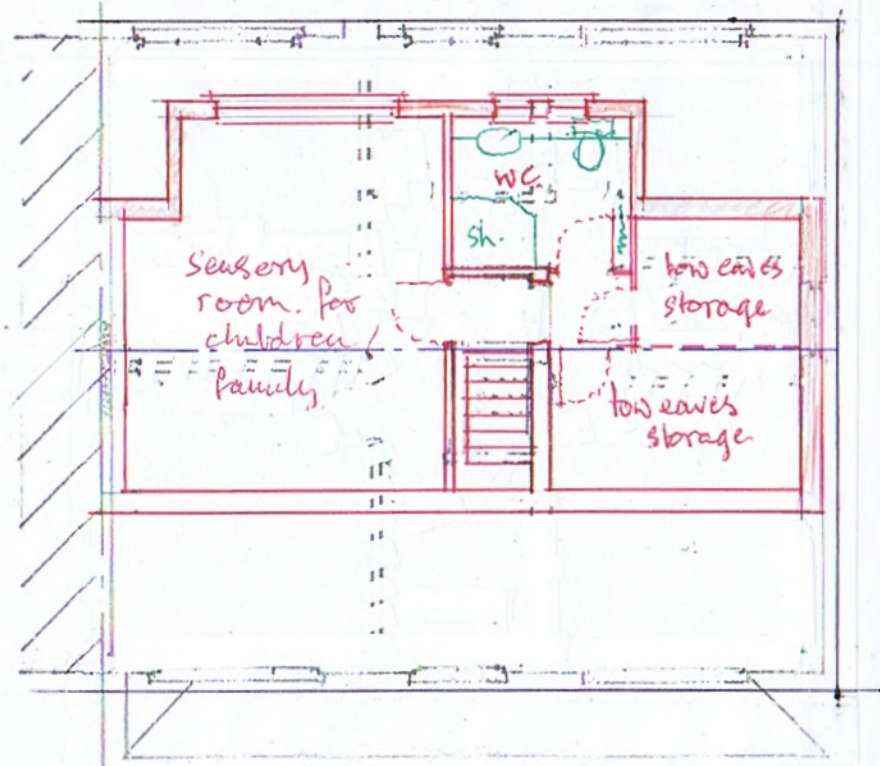

proposed roof plan.

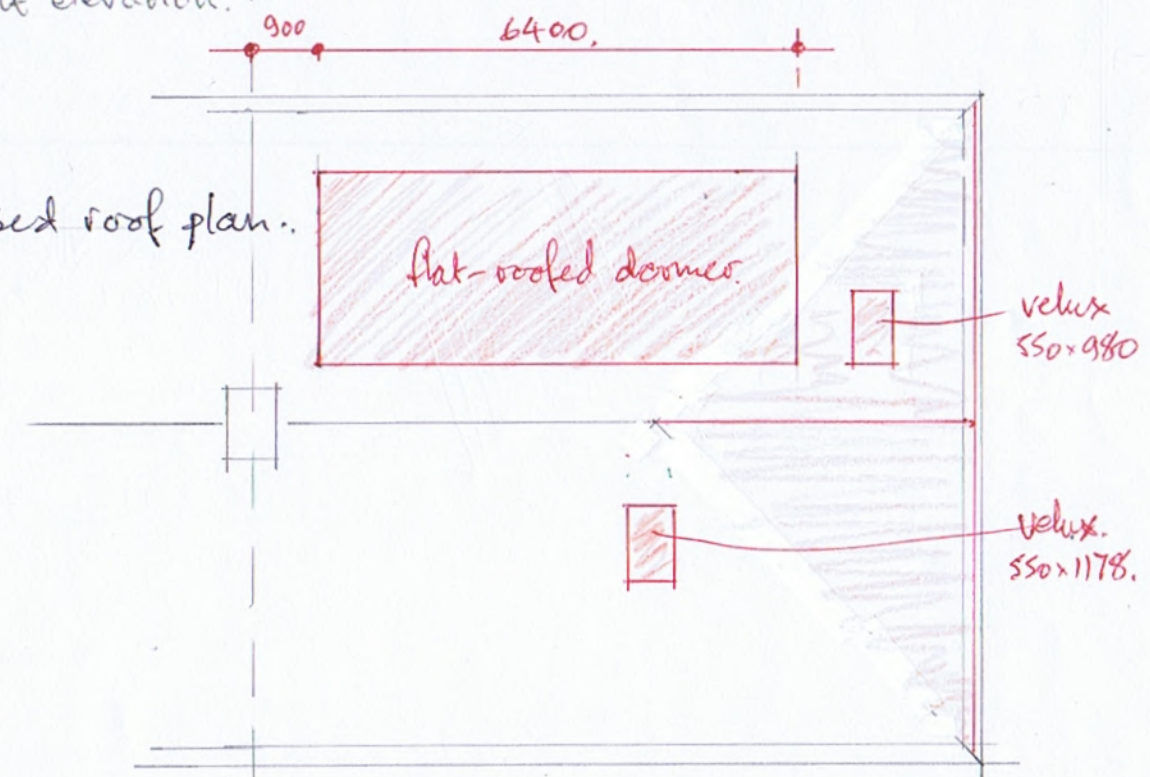

all as proposed..

proposals at lot Gledwood Drive,
Hayes, Middlesex, UB4 0AL.

for Mr + Mrs Sudhakaran.
December 2020.

Scale 1:100 @ A3 size.

drawing. 25. b.