




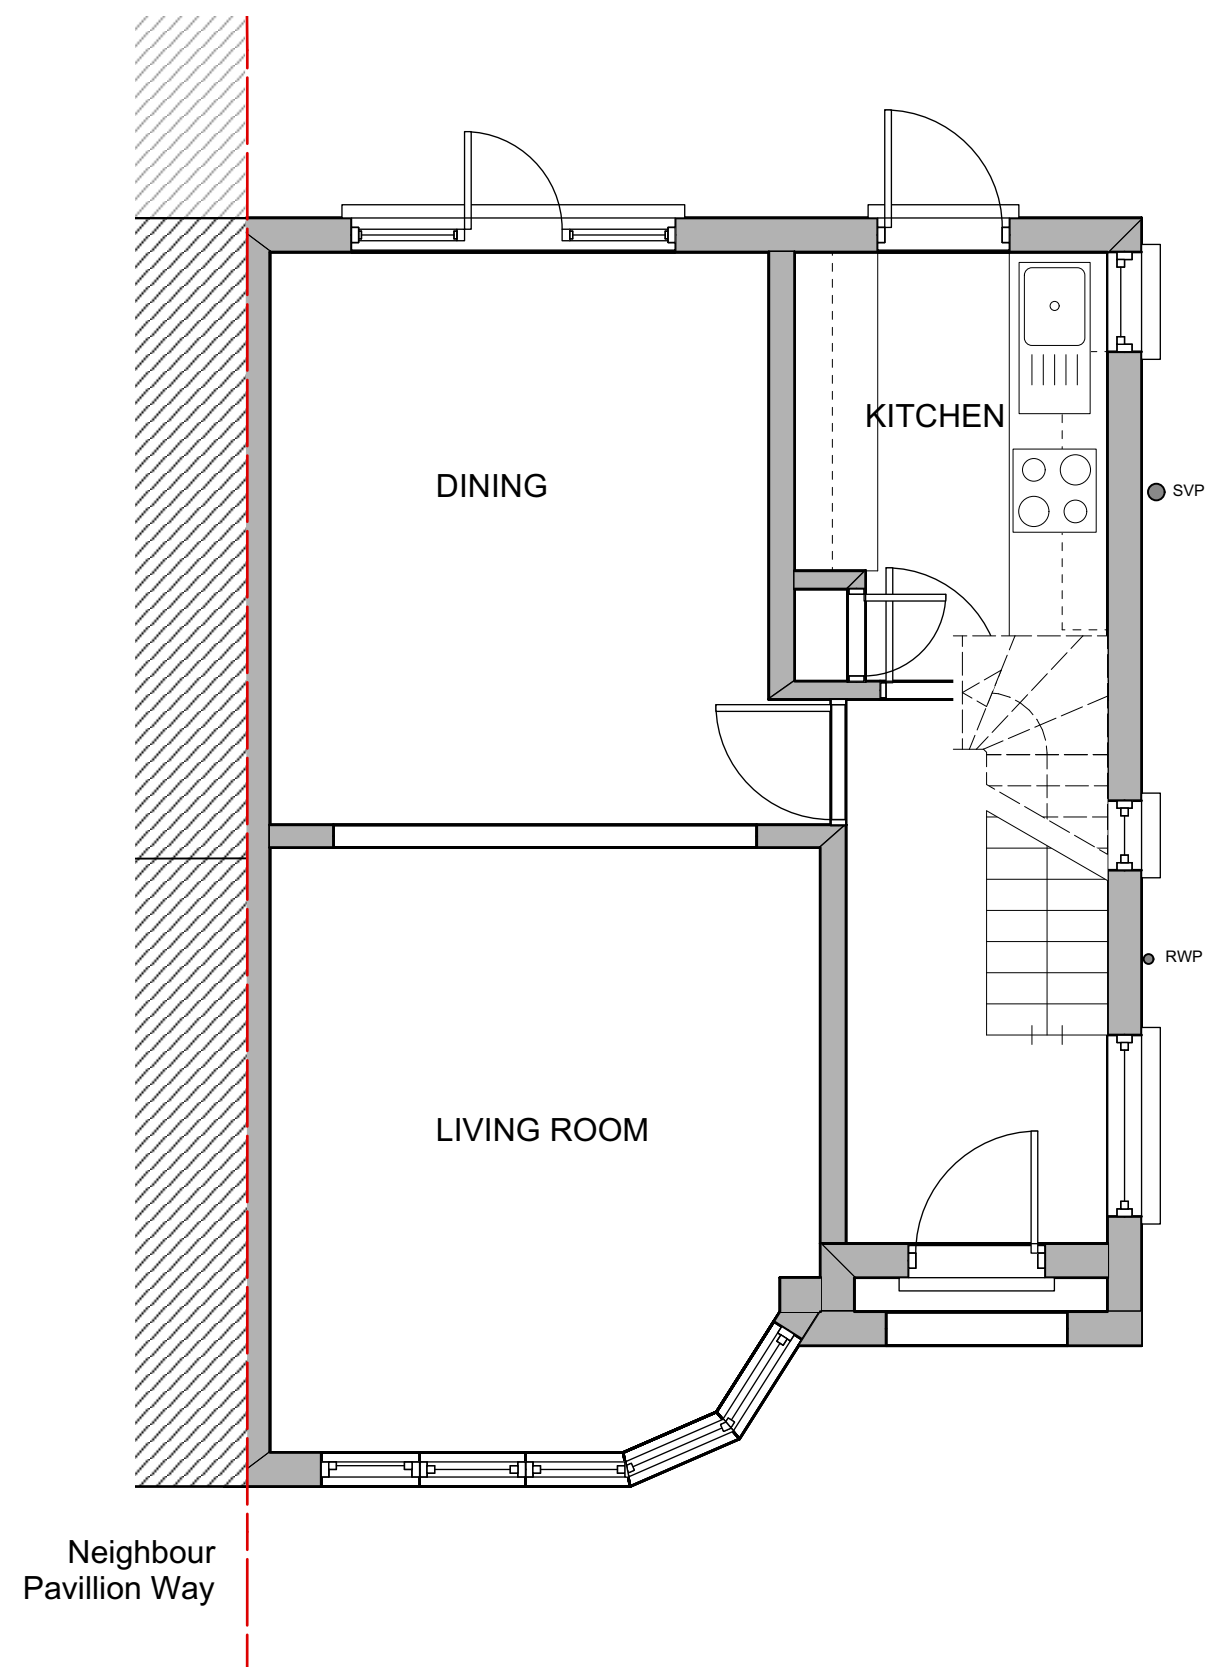

1 Ground Floor Plan - Existing  
Scale: 1:50

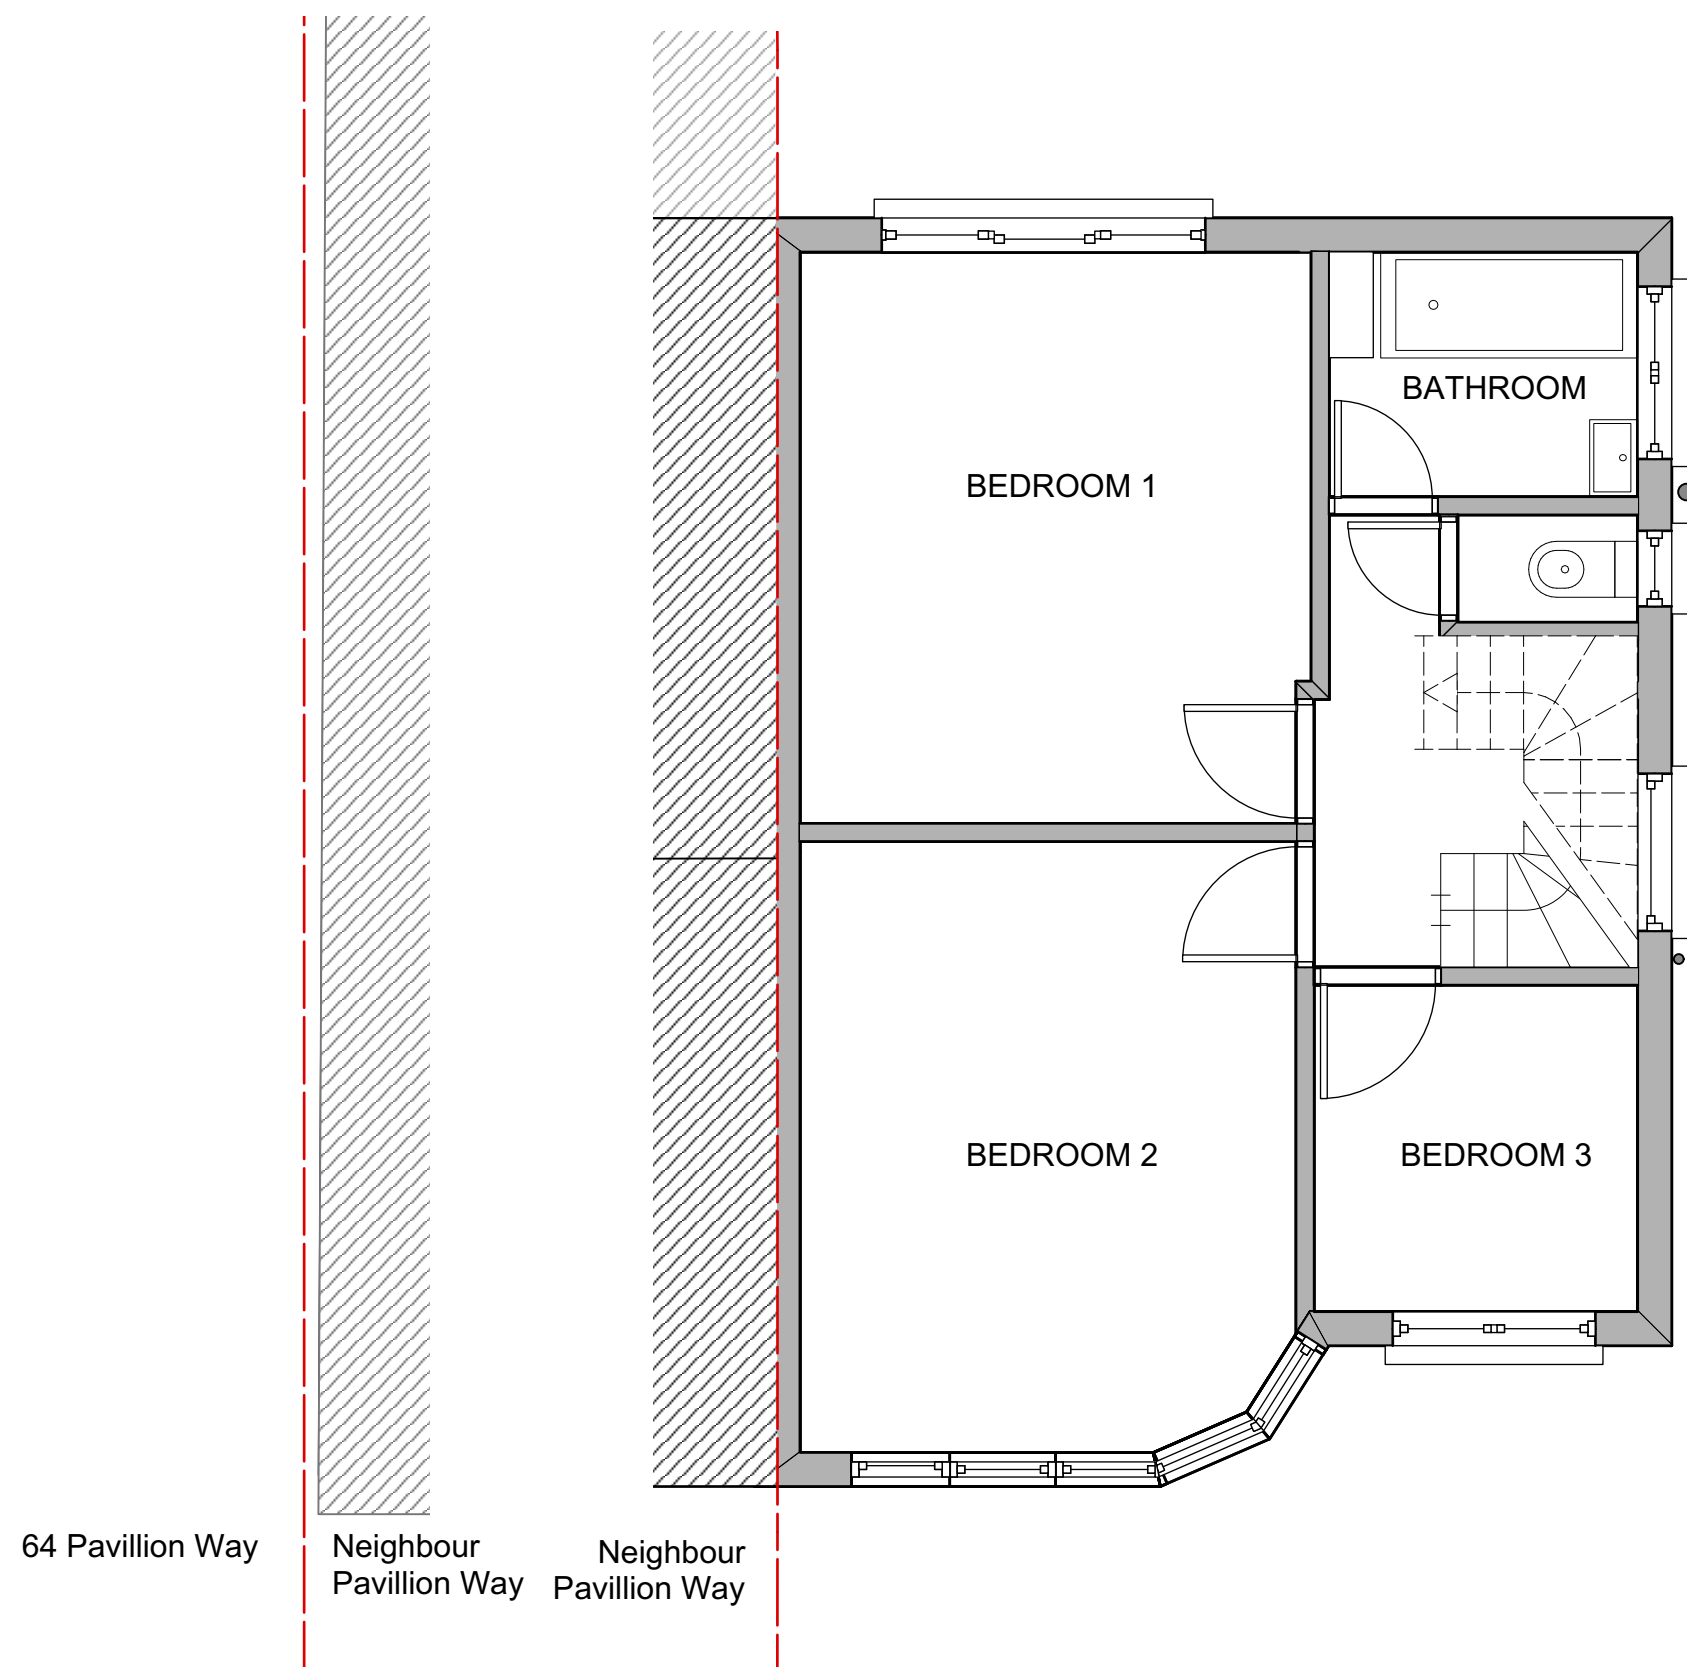

2 First Floor Plan - Existing  
Scale: 1:50

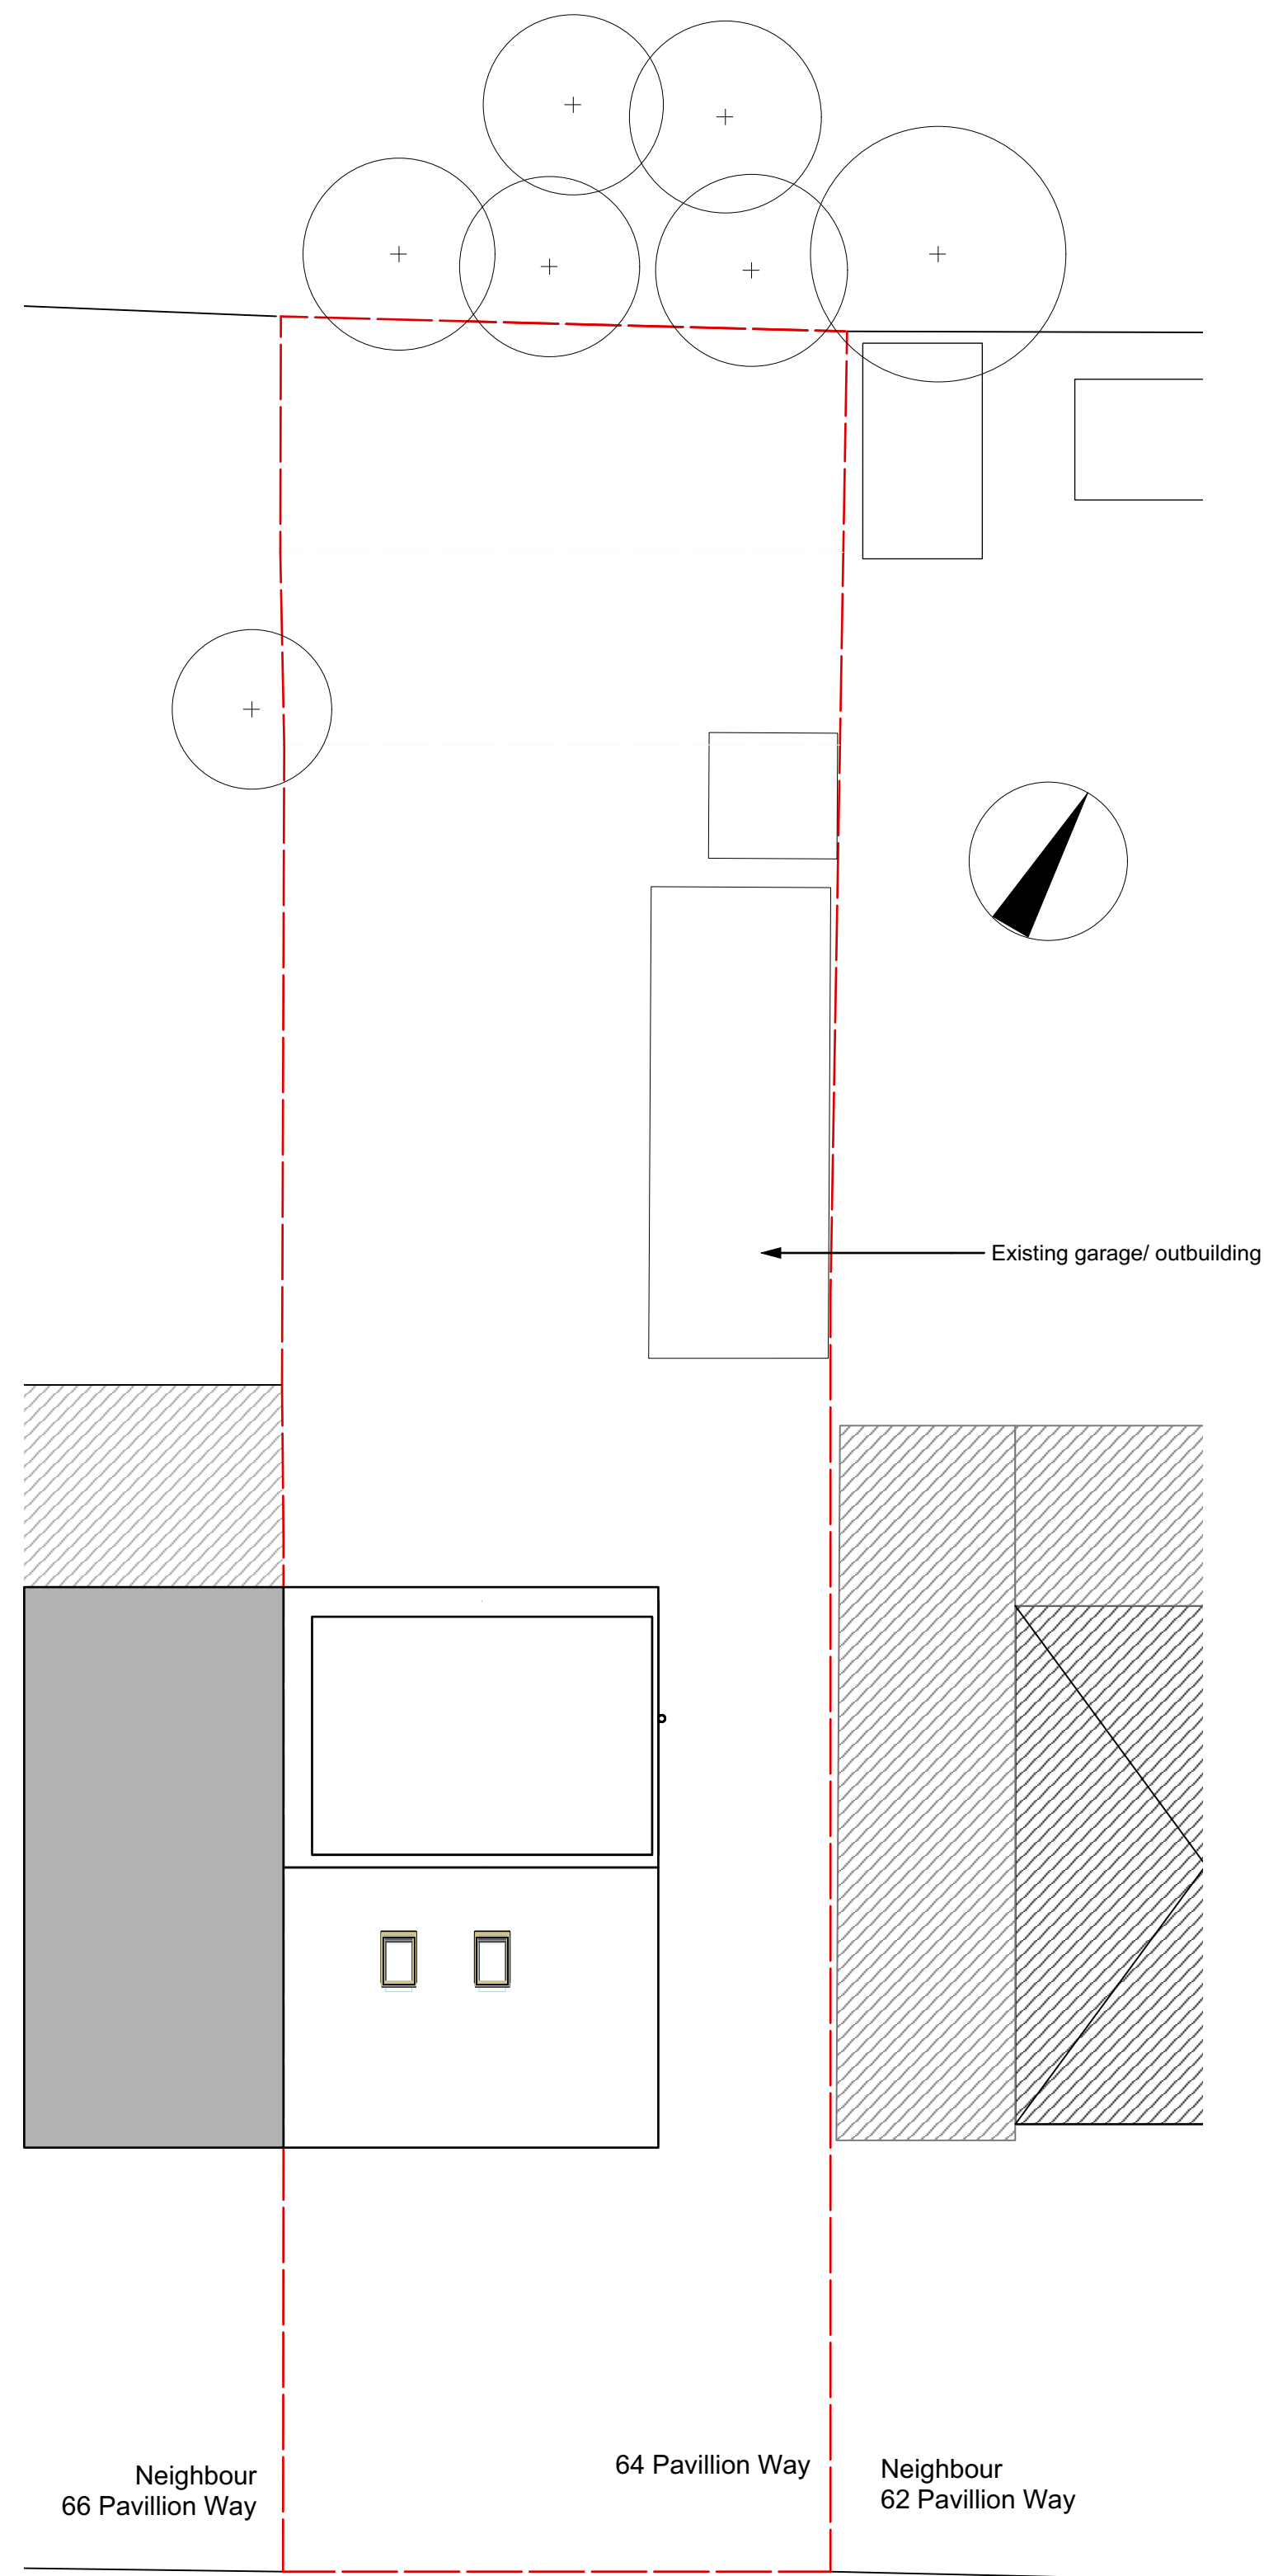

4 Roof & Site Plan - Existing  
Scale: 1:100



- Notes:**
- Use figure dimensions only
  - Do not scale from this drawing
  - Issued for purpose indicated only
  - All dimensions to be checked on site
  - Architect to be notified of any discrepancies before construction commences
  - Structural and services information is indicative only
  - Refer to consultants' drawings and specification for details and setting out
  - All work and materials to be in accordance with current applicable statutory legislation and to comply with all relevant codes of practice and British and European Standards
  - Information gained from this drawing is the sole copyright of Livewell Architecture and should not be copied or reproduced without prior permission

| No.             | Date   | Revision Notes                         |
|-----------------|---|----------------------------------------|
| A               | 04/11/2021                                                                                                 | Updated site plan                      |
| Architect       | Livewell Architecture<br>info@livewellarchitecture.co.uk<br>www.livewellarchitecture.co.uk<br>07915 906393 |                                        |
| Client          | -   |                                        |
| Project Address | 64 Pavillion Way<br>Eascote, HA4 9JW                                                                       |                                        |
| Sheet Title     | Plans Existing                                                                                             |                                        |
| Drawn By        | CL / TF   | Status<br>PLANNING                     |
| Scale @ A1      | 1:50   | Date<br>04/11/2021                     |
| Project Ref     | 2021.13   | Drawing Number<br>110<br>Revision<br>A |