




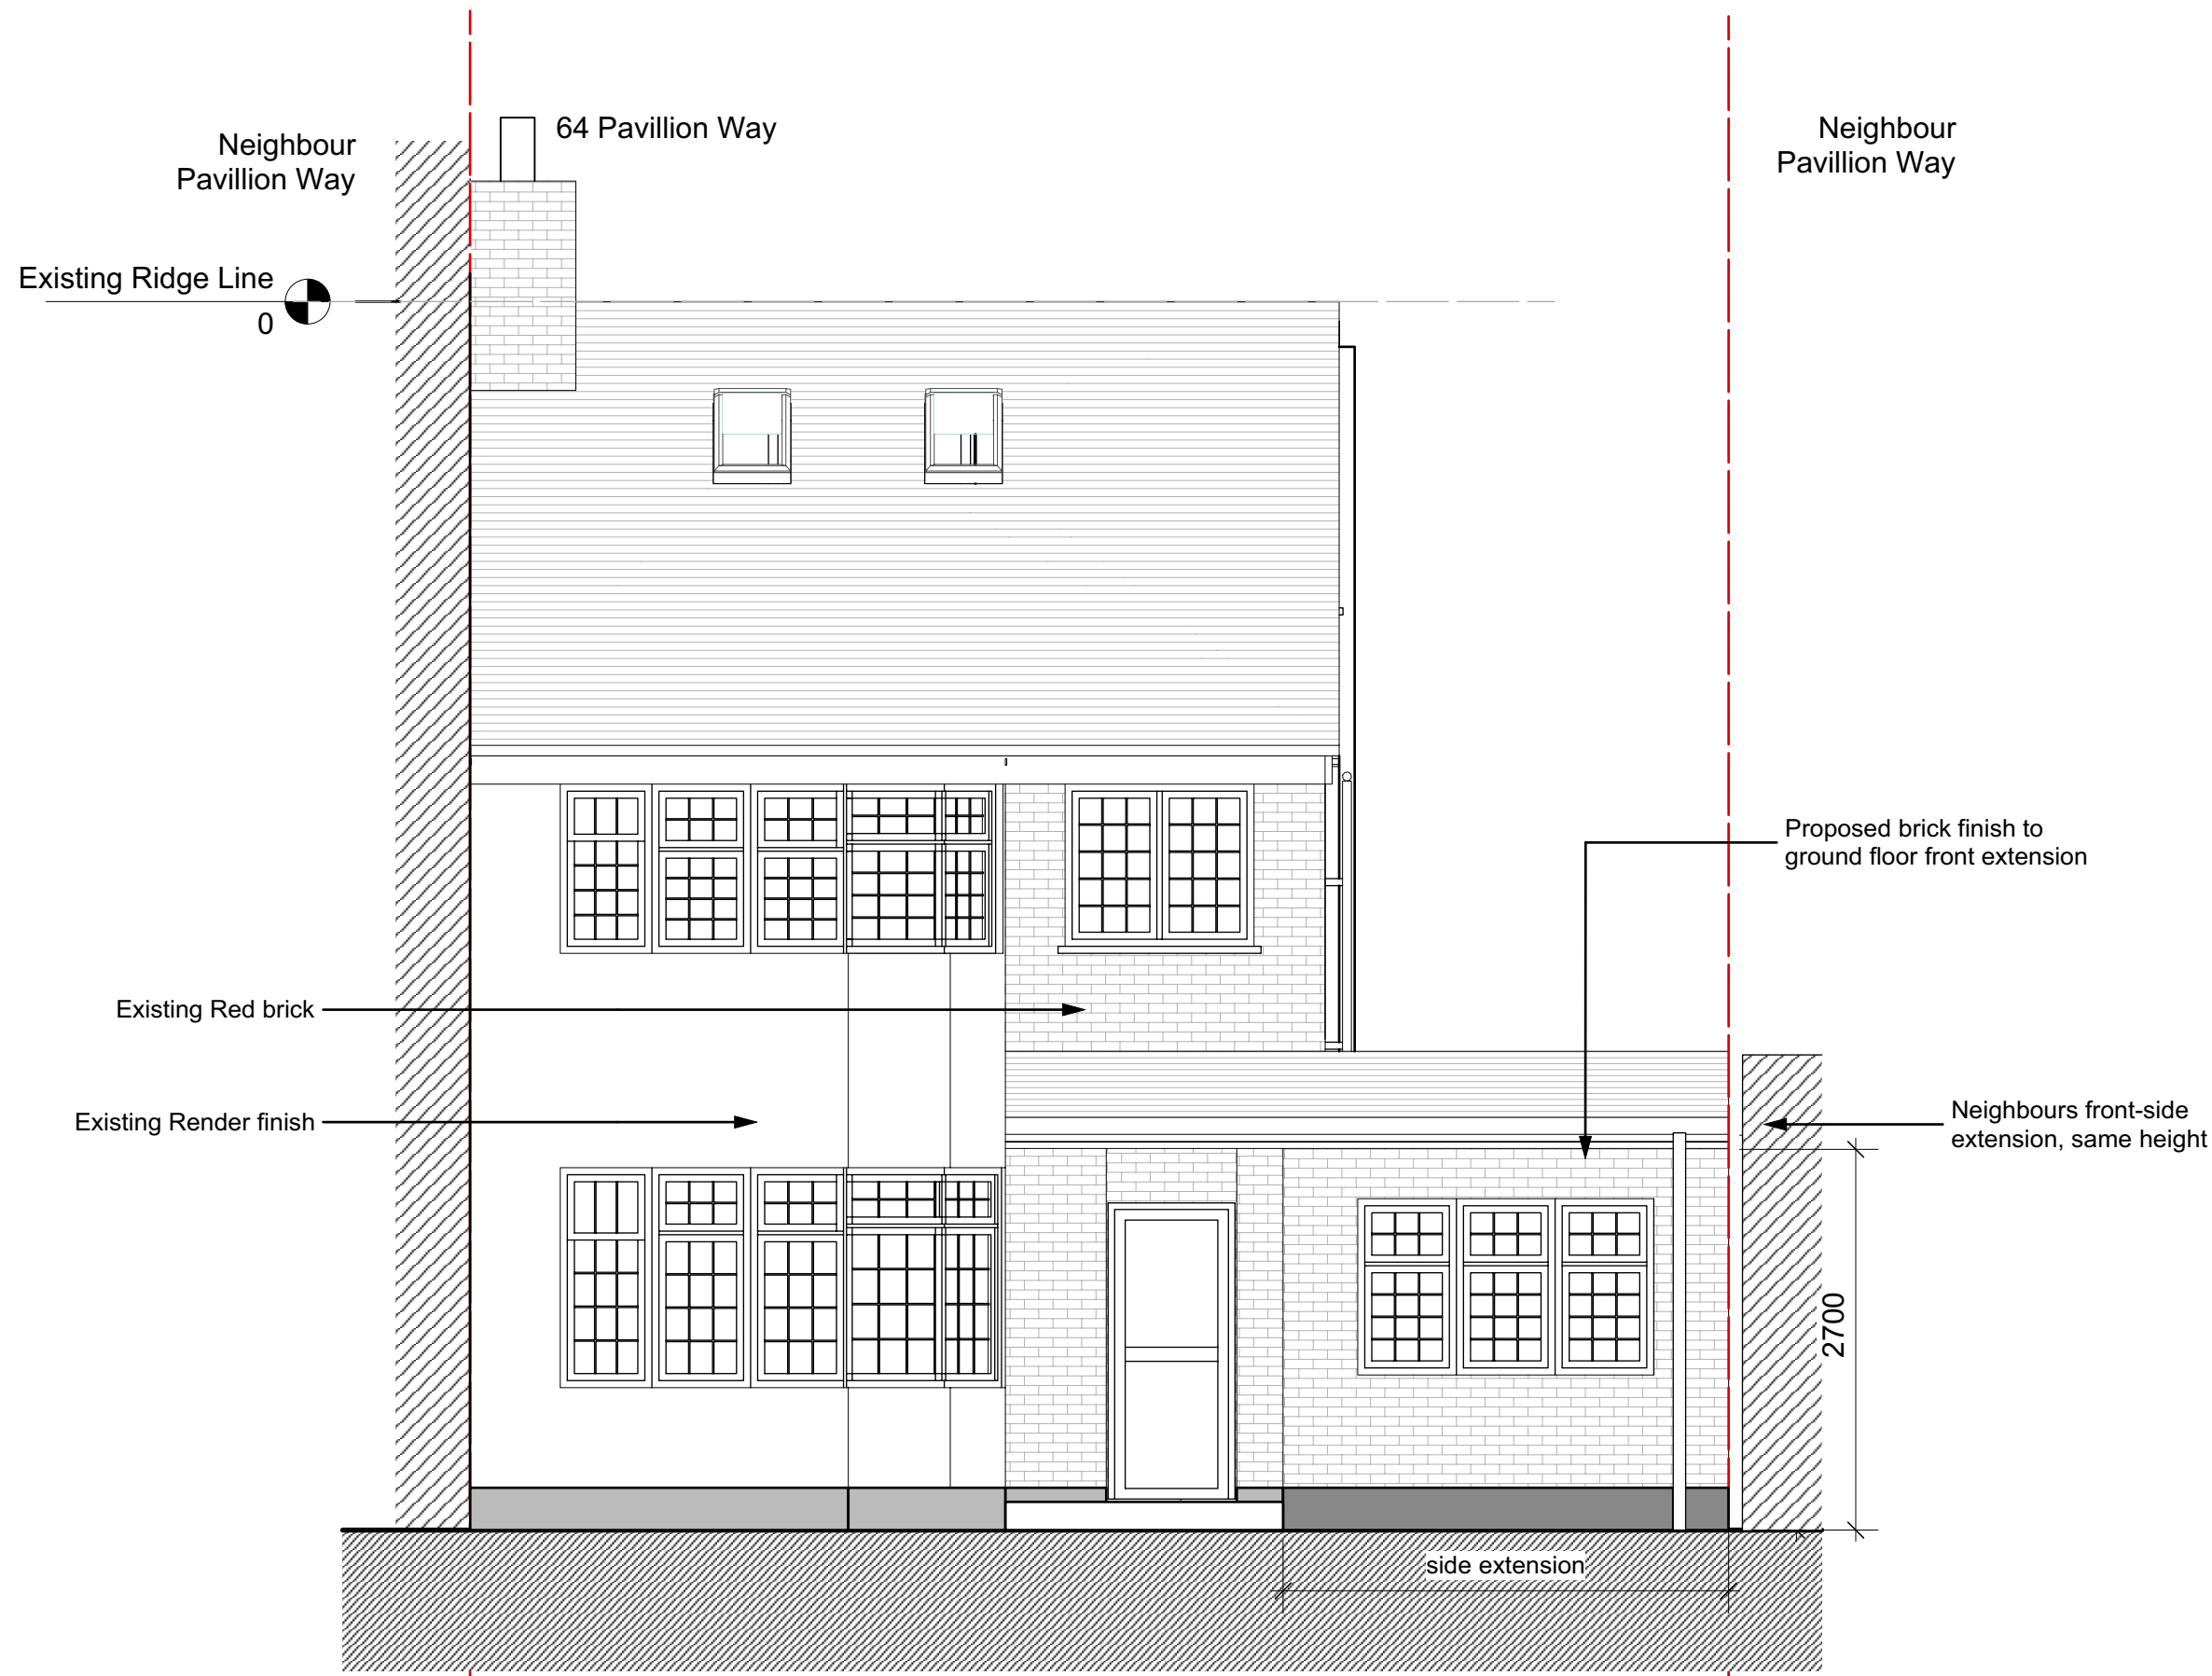


1 Front Elevation- Proposed
Scale: 1:50

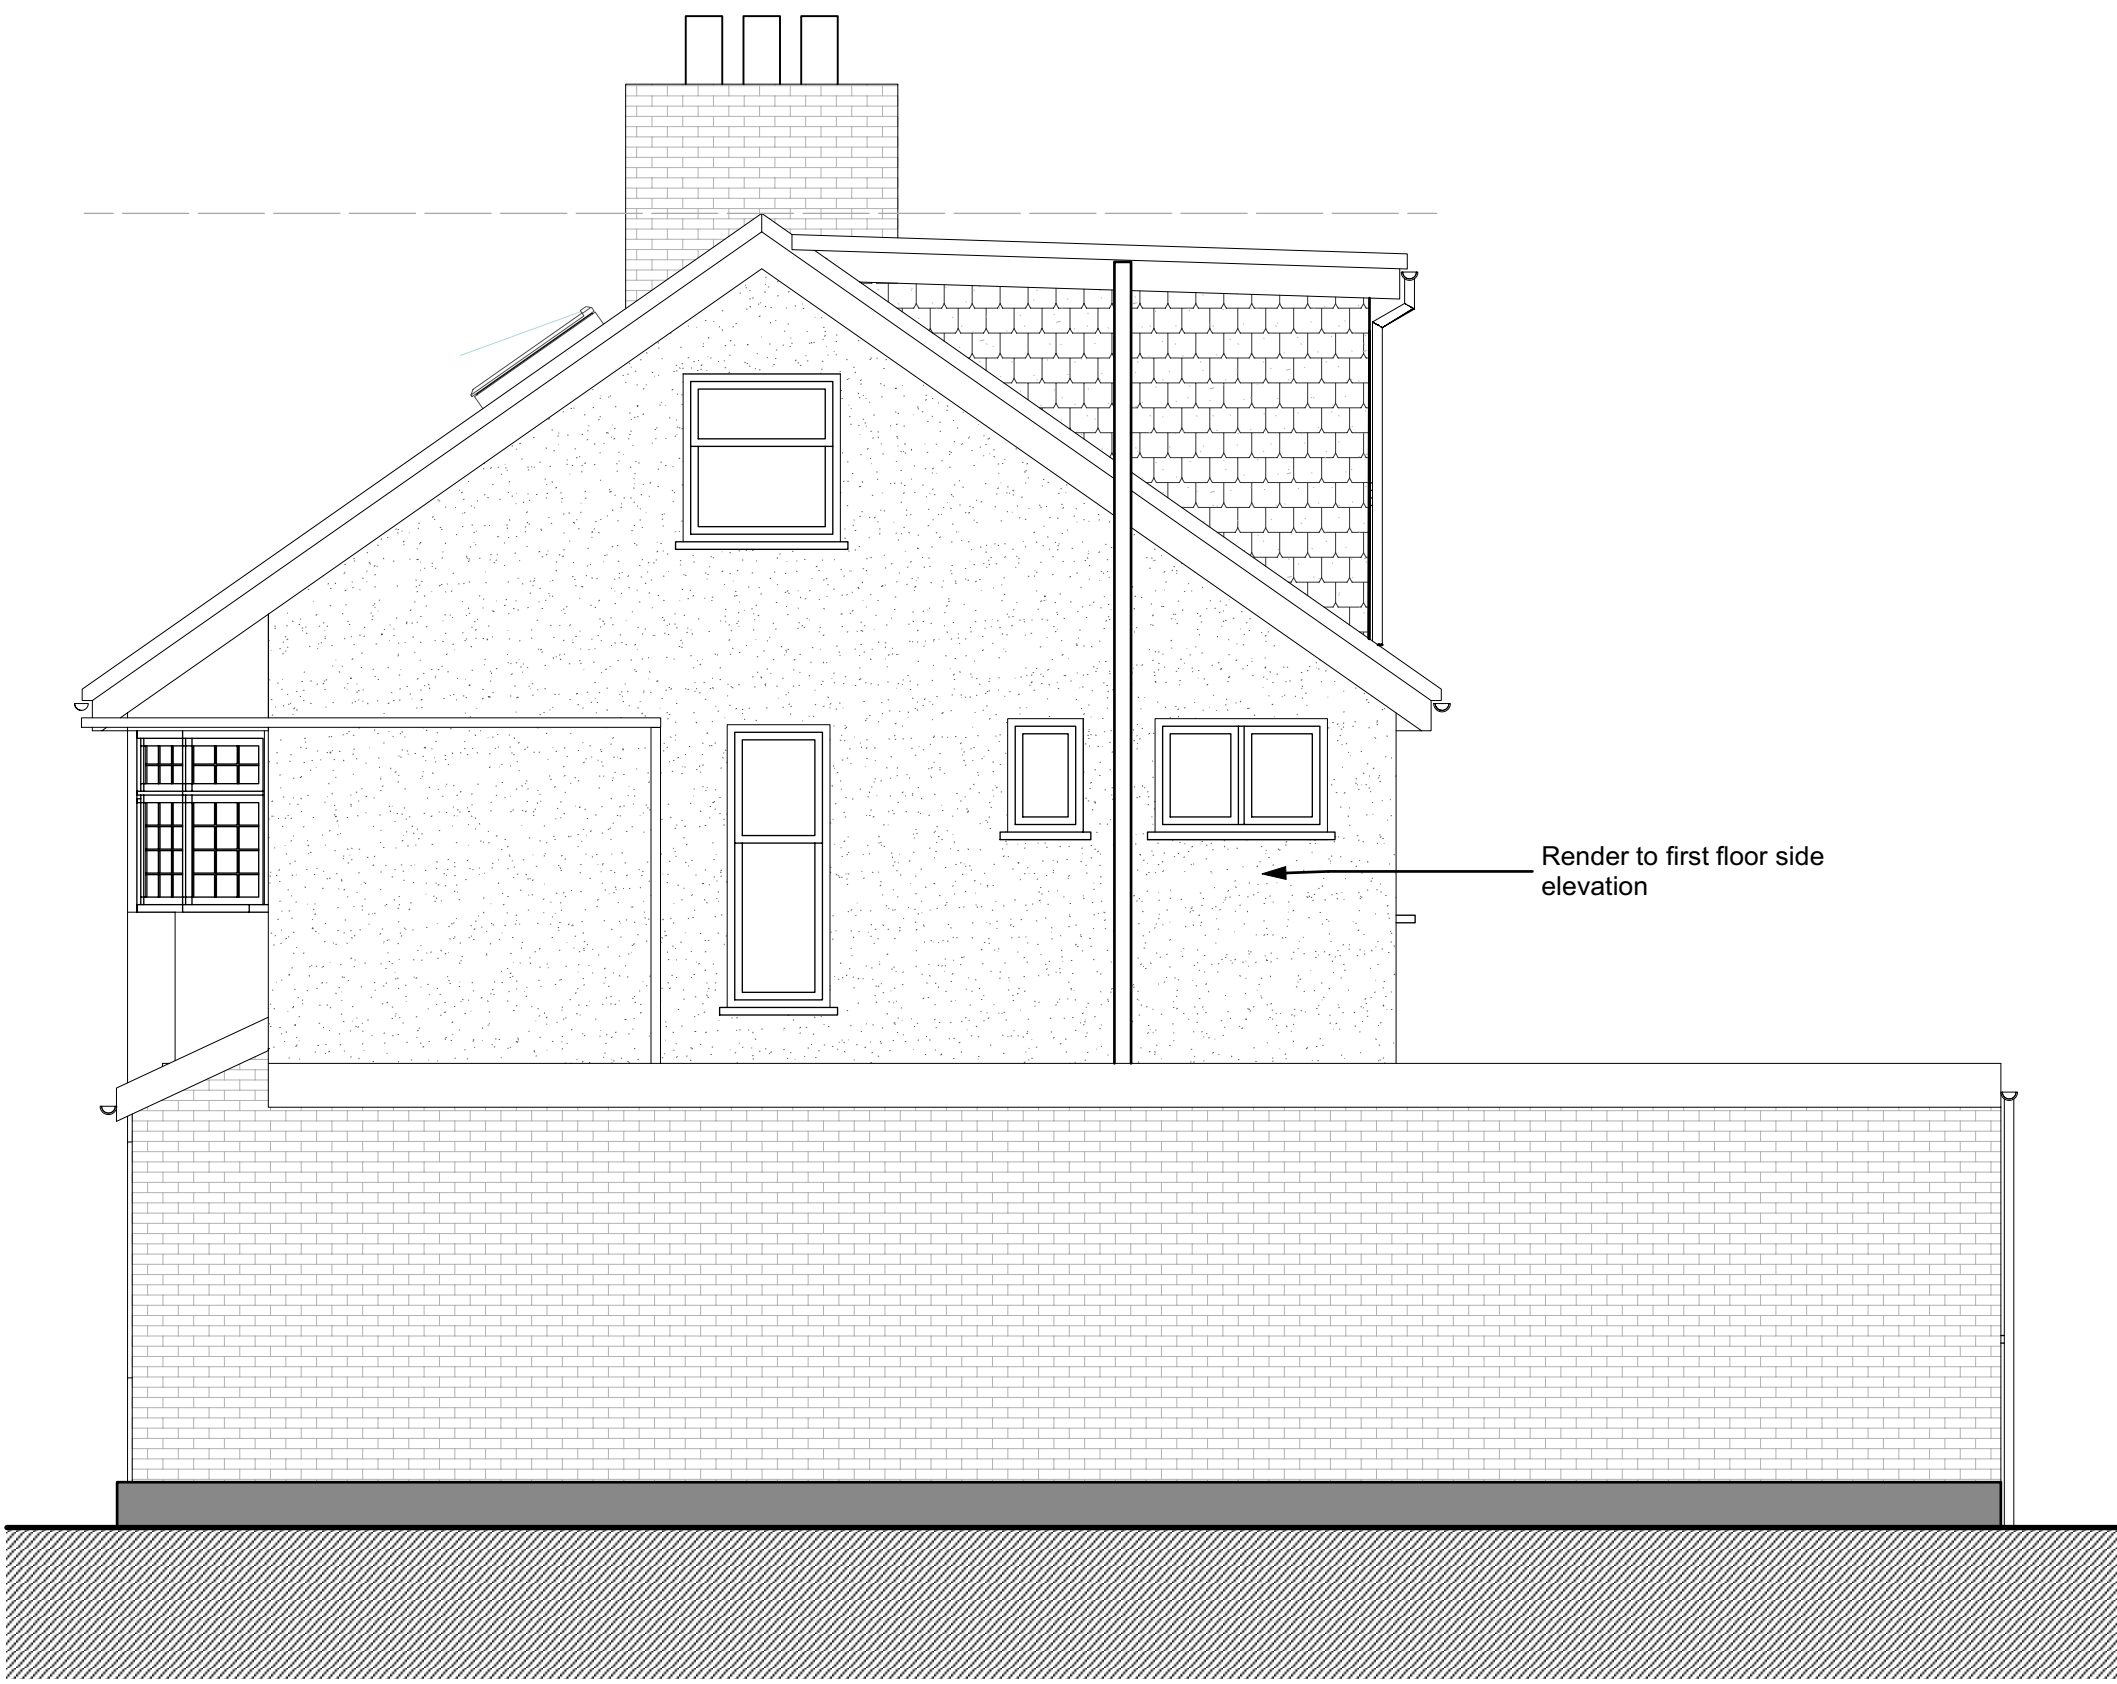


2 Side Elevation - Proposed
Scale: 1:50

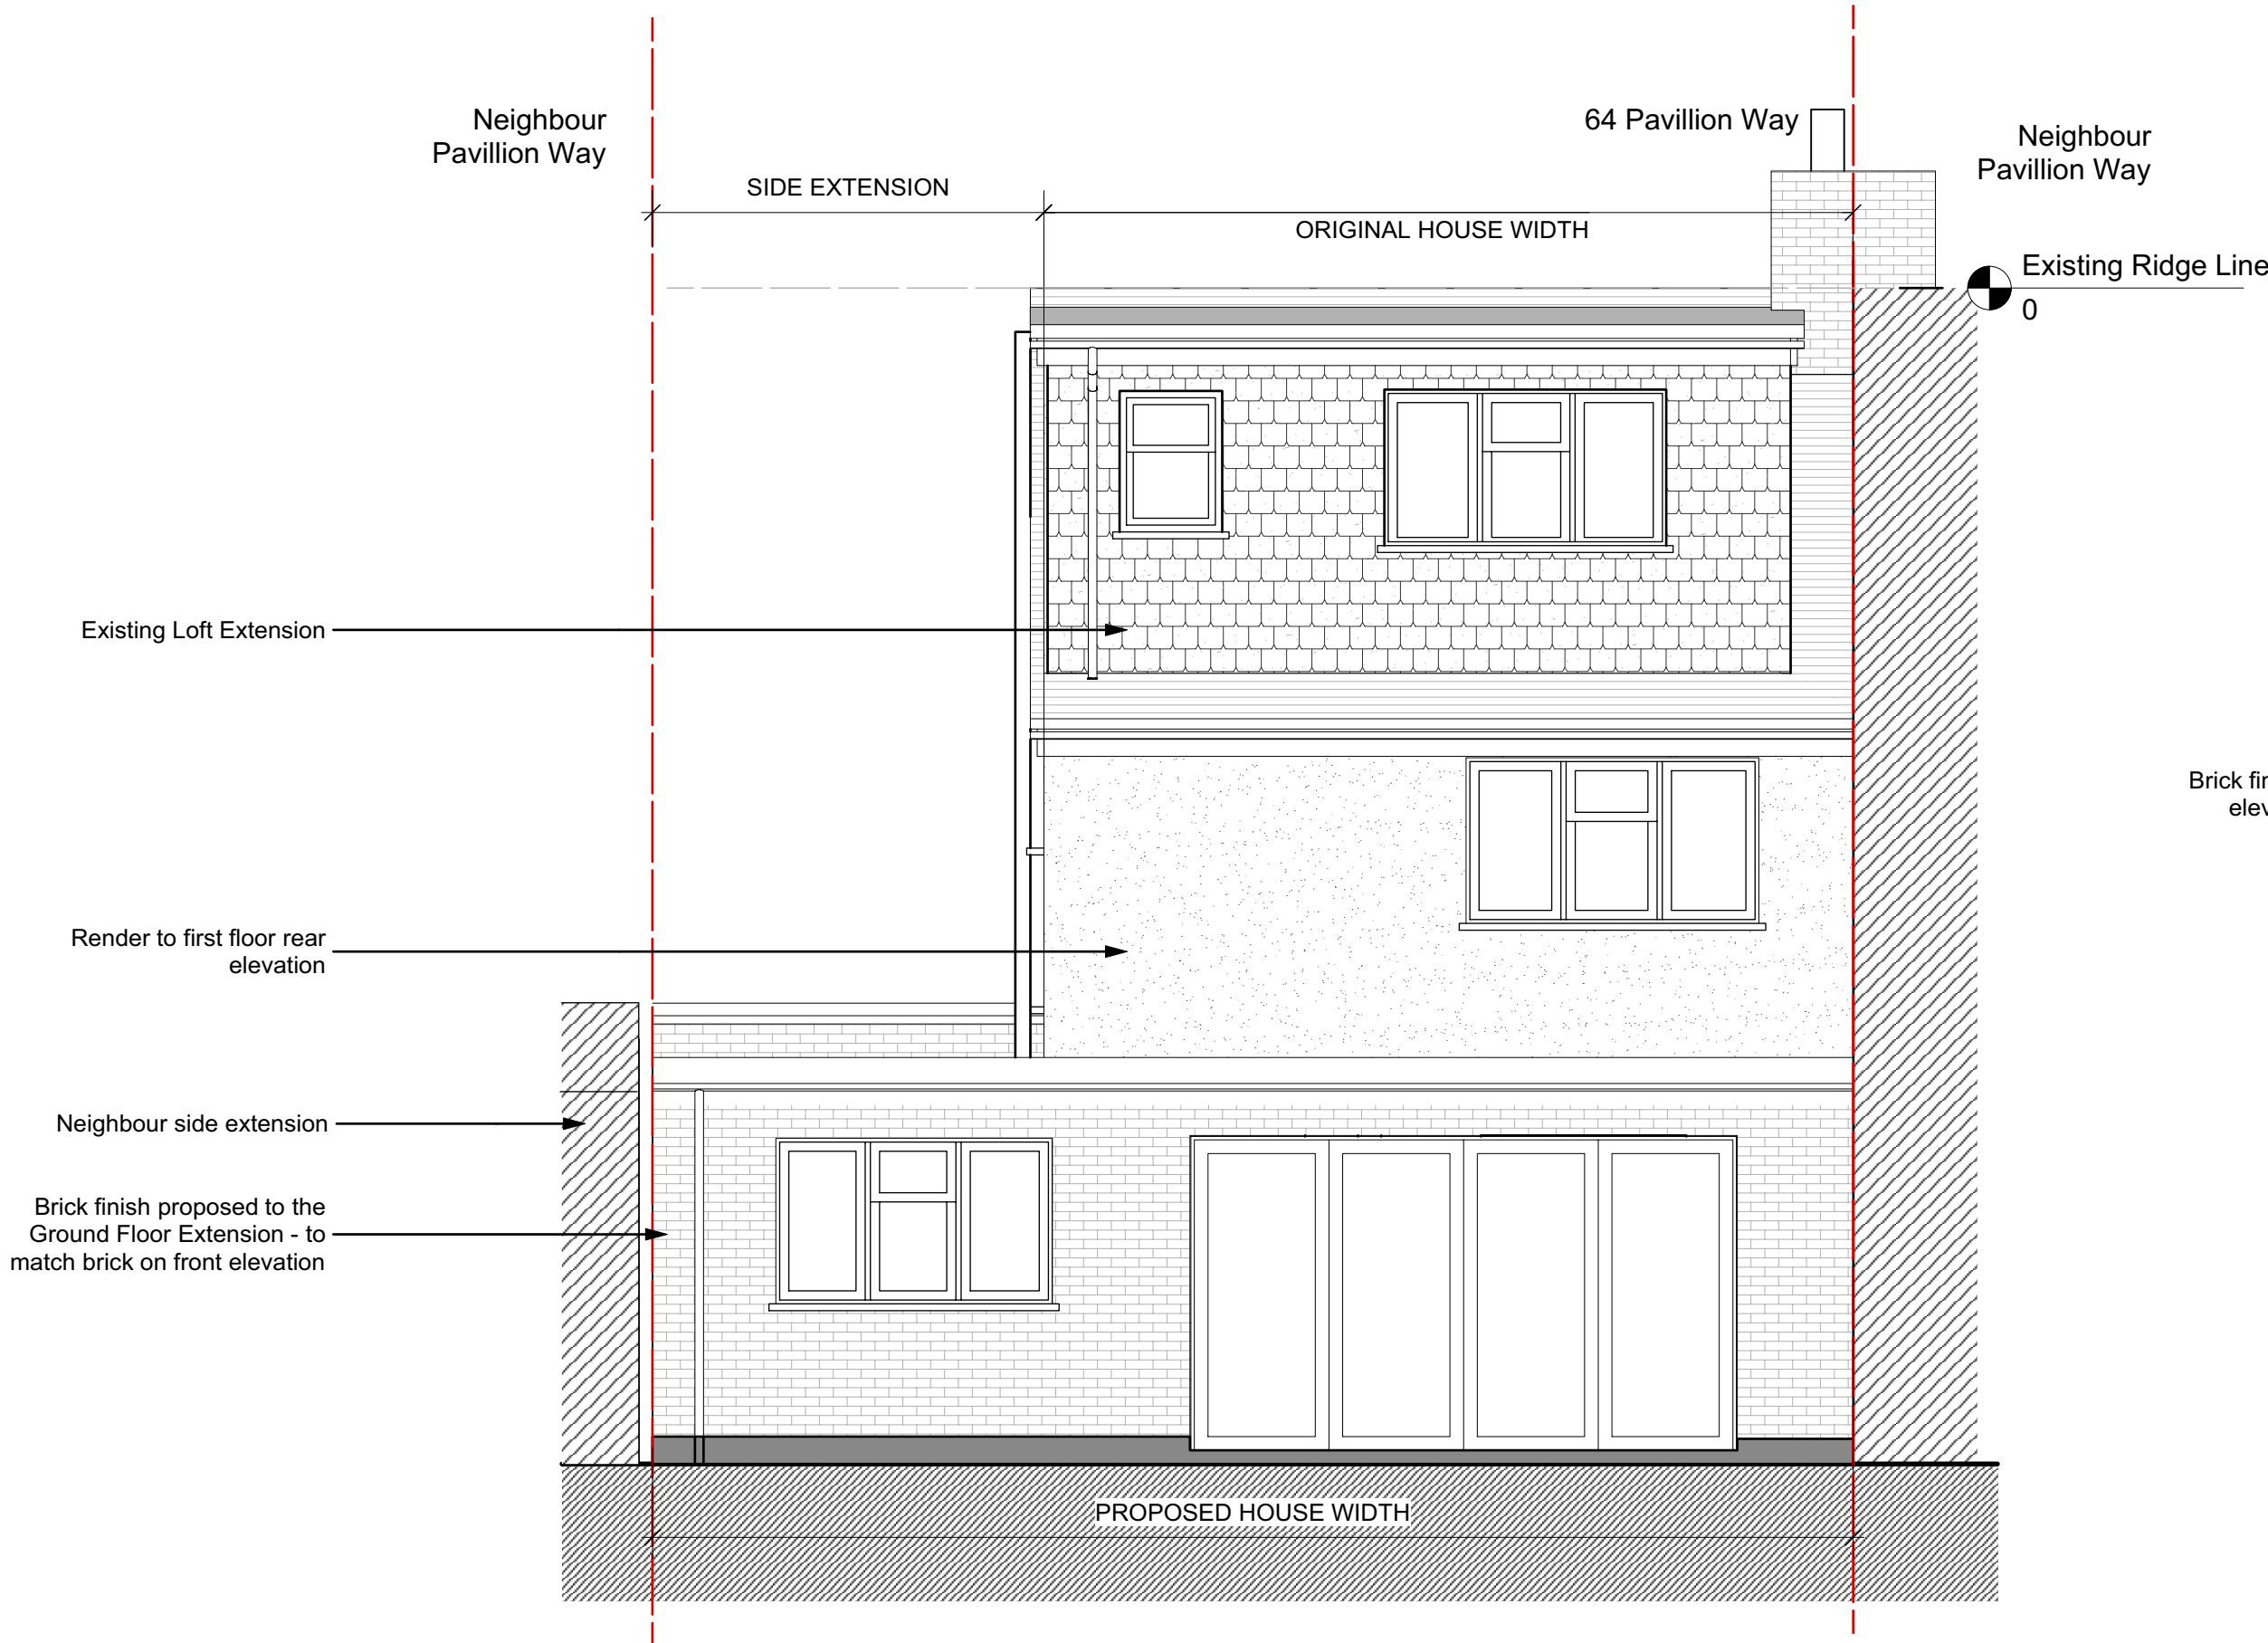

3 Rear Elevation - Proposed
Scale: 1:50

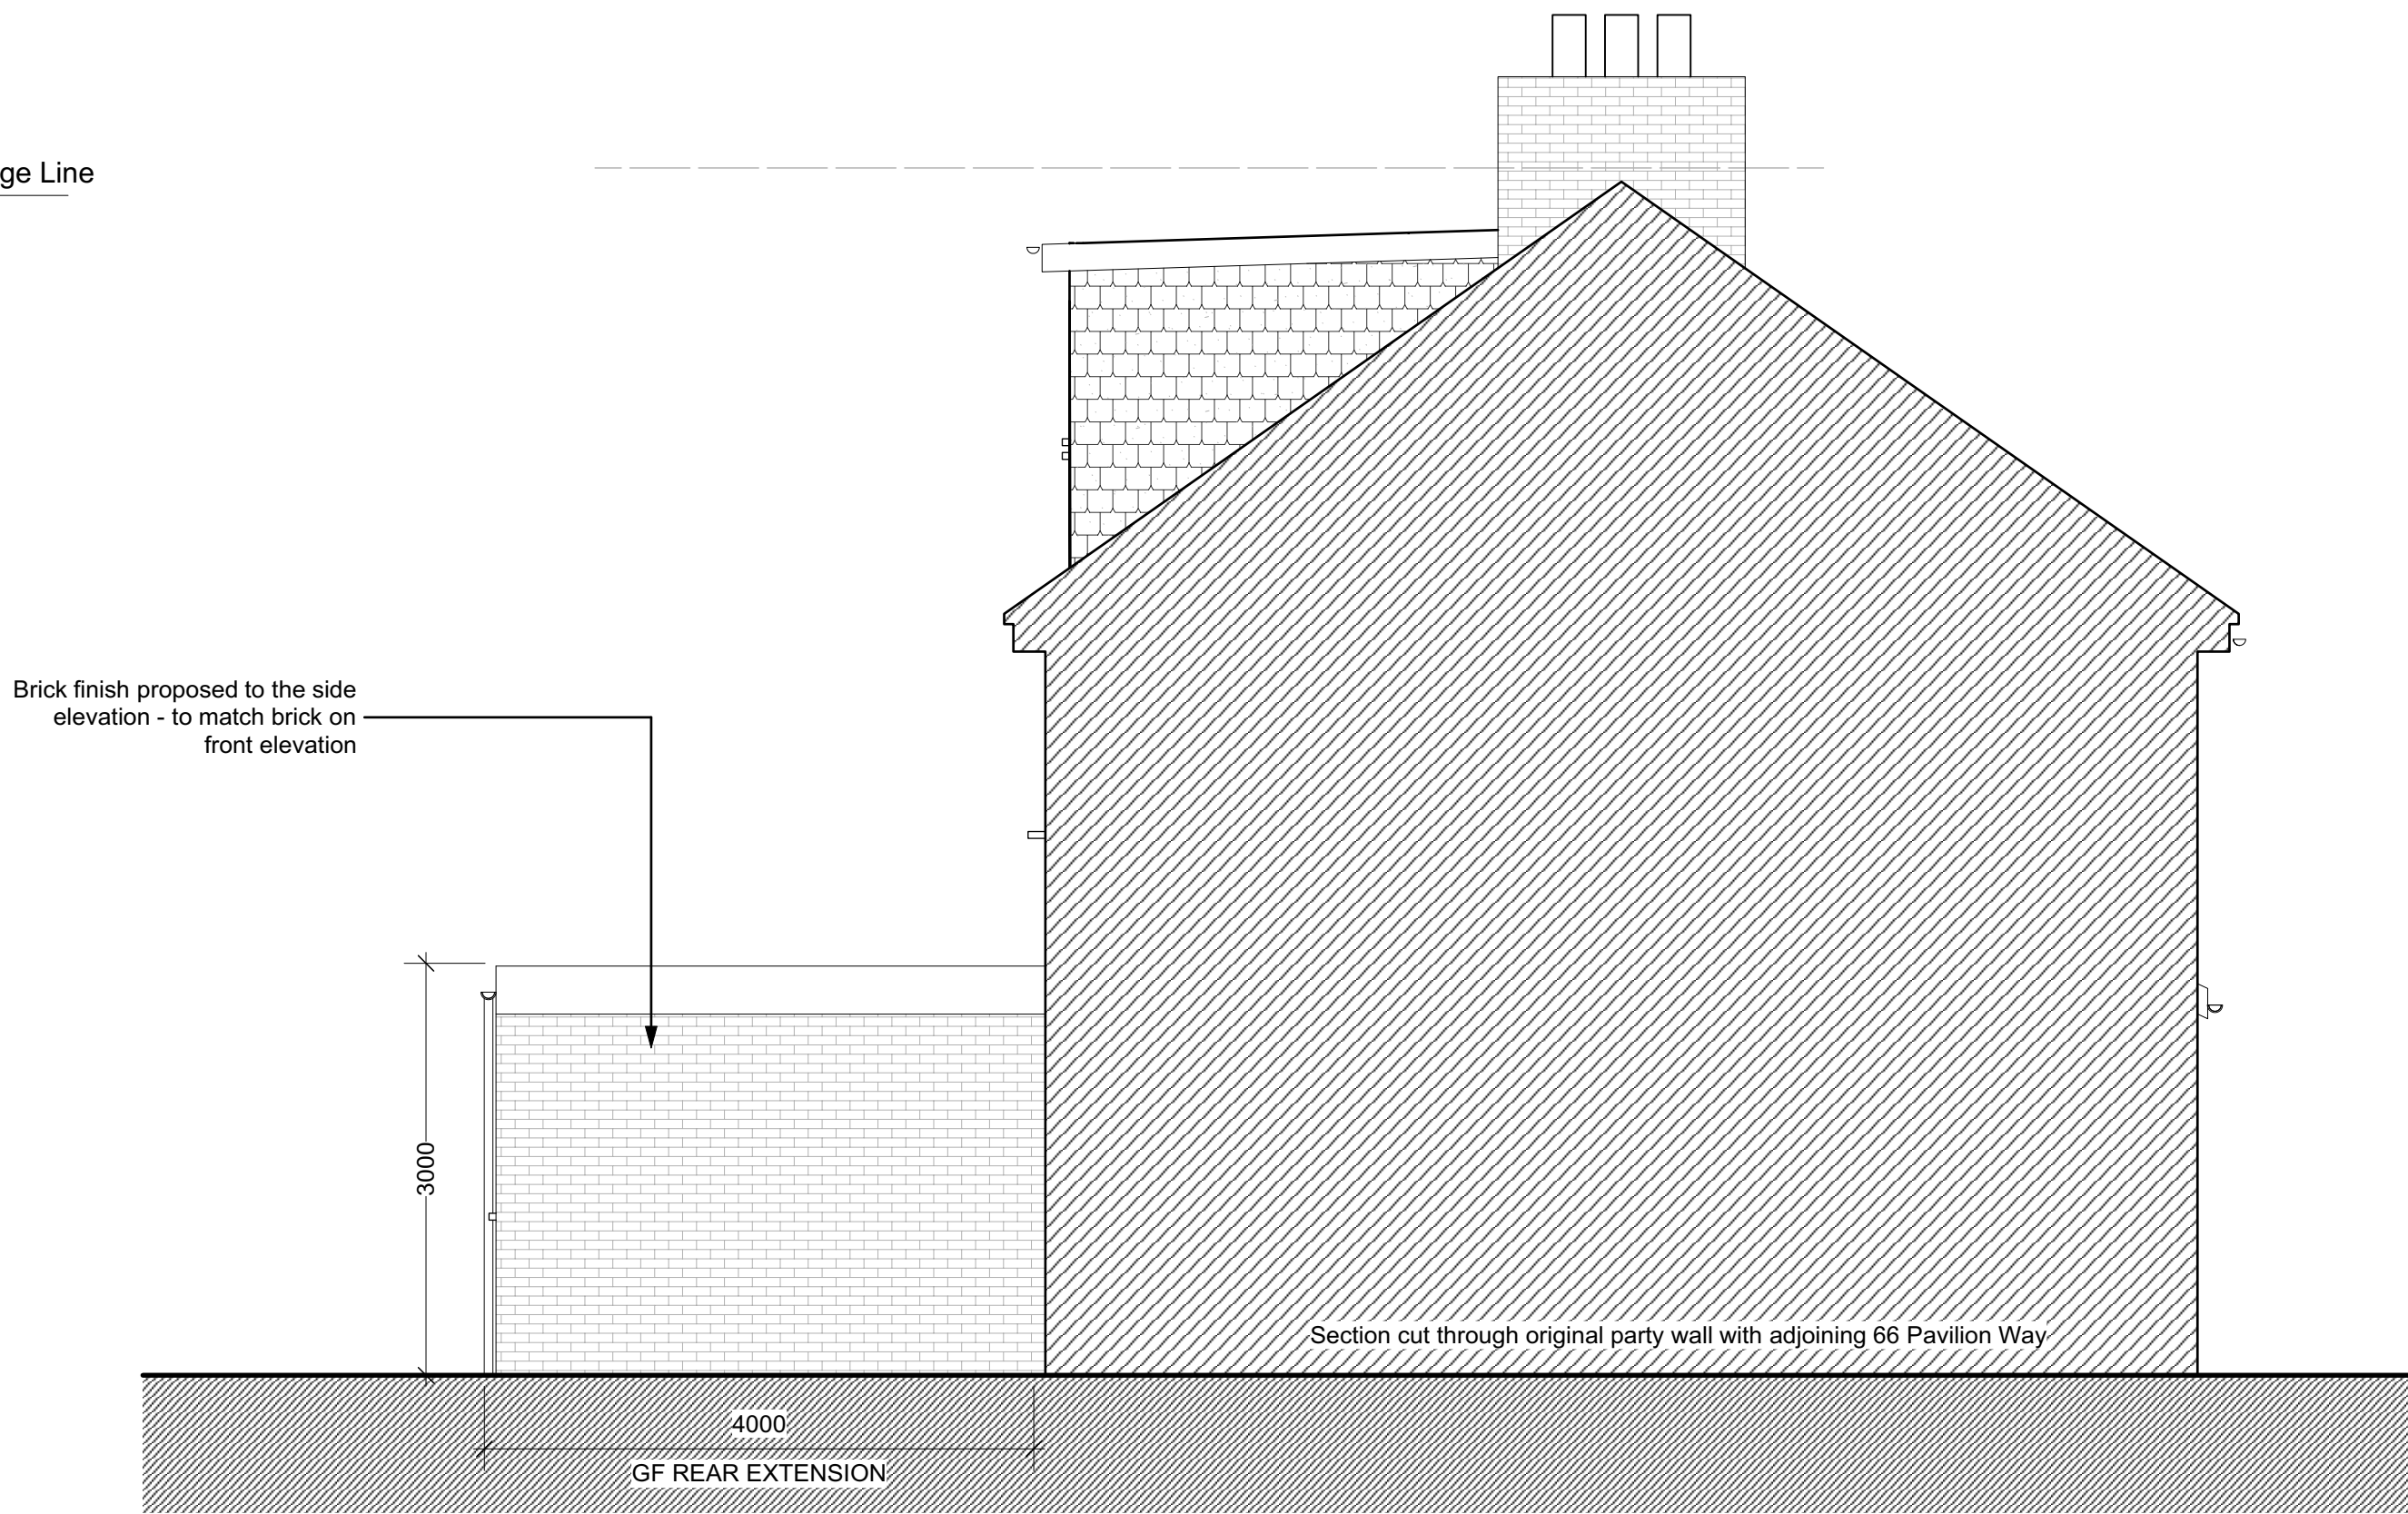

4 Side Elevation - Proposed
Scale: 1:50

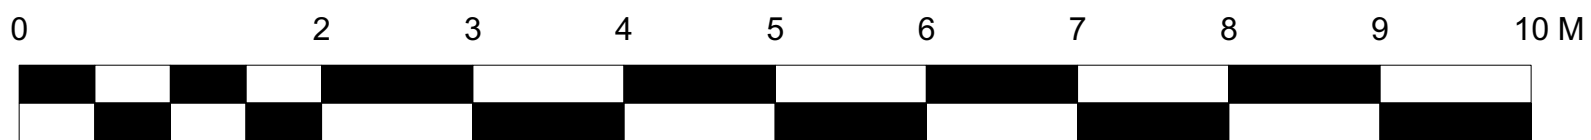

- Notes:**
- Use figure dimensions only
 - Do not scale from this drawing
 - Issued for purpose indicated only
 - All dimensions to be checked on site
 - Architect to be notified of any discrepancies before construction commences
 - Structural and services information is indicative only
 - Refer to consultants' drawings and specification for details and setting out
 - All work and materials to be in accordance with current applicable statutory legislation and to comply with all relevant codes of practice and British and European Standards
 - Information gained from this drawing is the sole copyright of Livewell Architecture and should not be copied or reproduced without prior permission

No.	Date	Revision Notes
A	03/10/2021	Revised Scheme
Architect	Livewell Architecture info@livewellarchitecture.co.uk www.livewellarchitecture.co.uk 07915 906393	
Client	-	
Project Address	64 Pavillion Way Eascote, HA4 9JW	
Sheet Title	Elevations Proposed	
Drawn By CL /TF	Status PLANNING	
Scale @ A1 1:50	Date 04/11/2021	
Project Ref 2021.13	Drawing Number 210	Revision A