


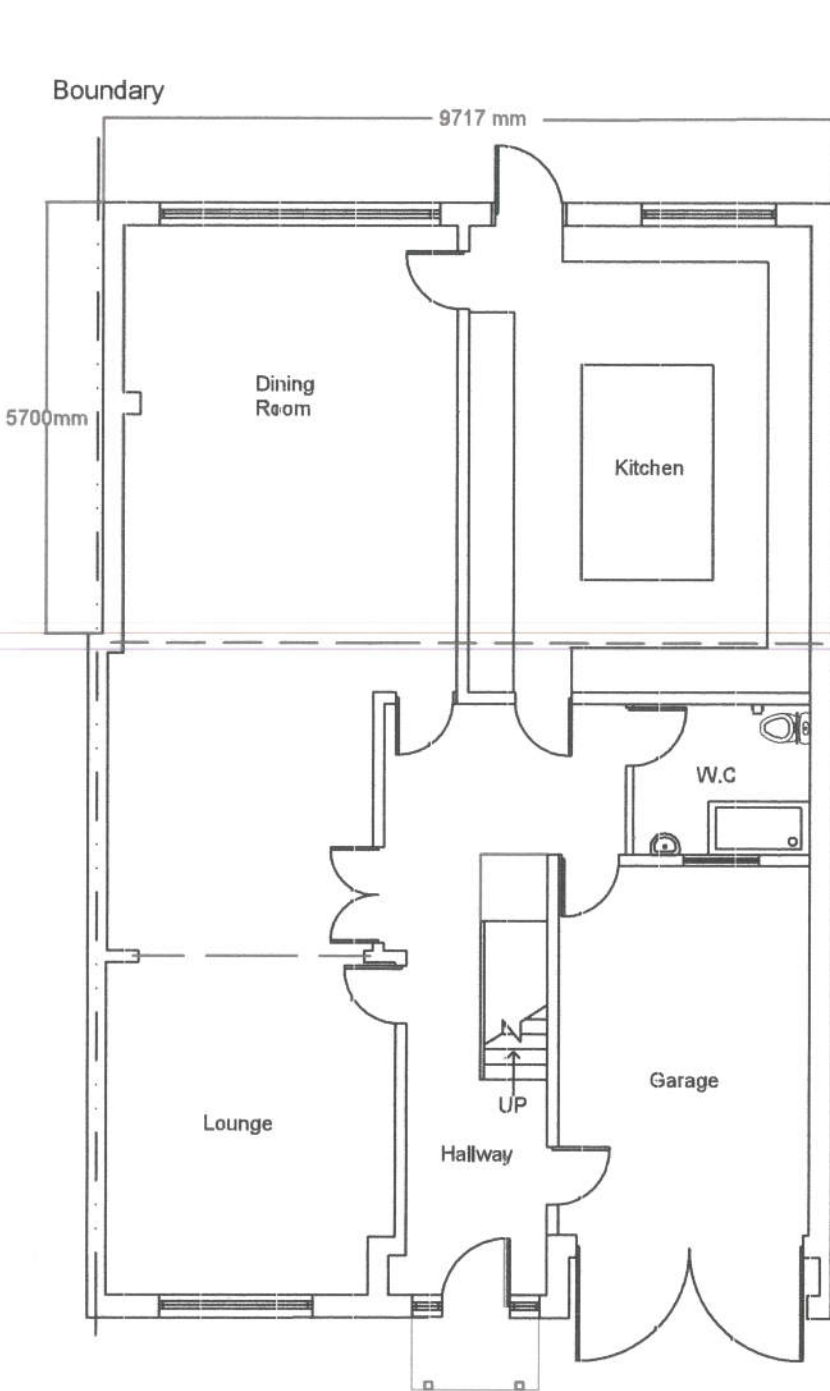


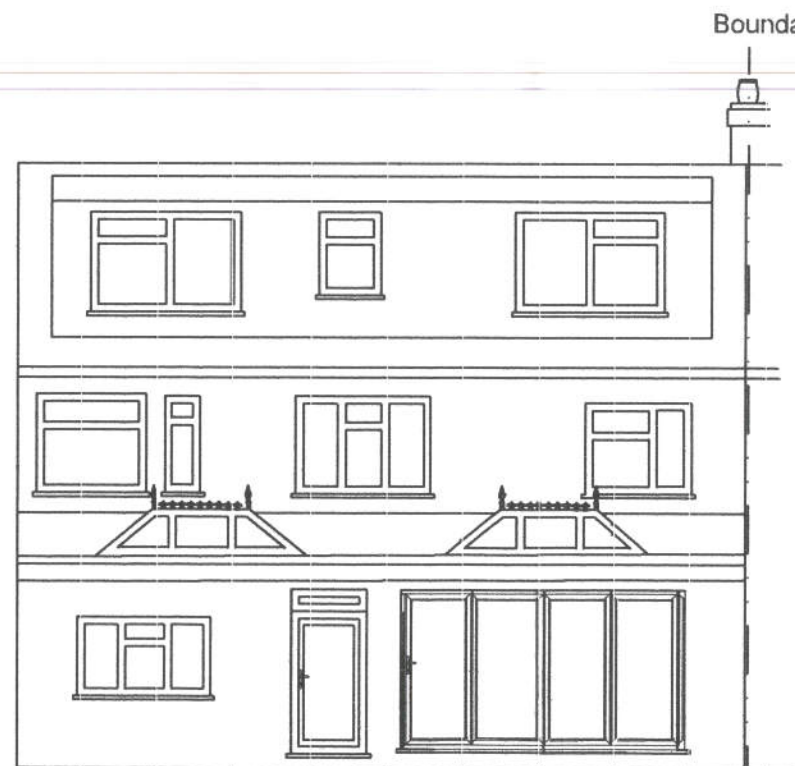


Existing Ground Floor Plan

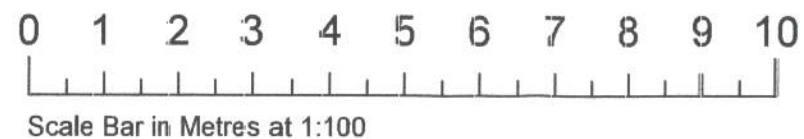

Existing Rear Elevation

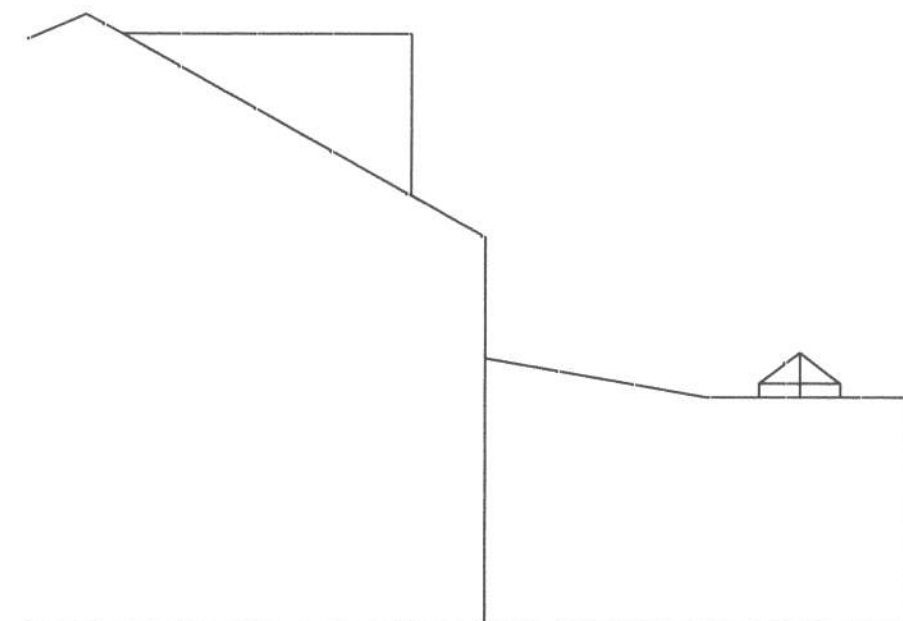

Existing Side Elevation View
From No.174

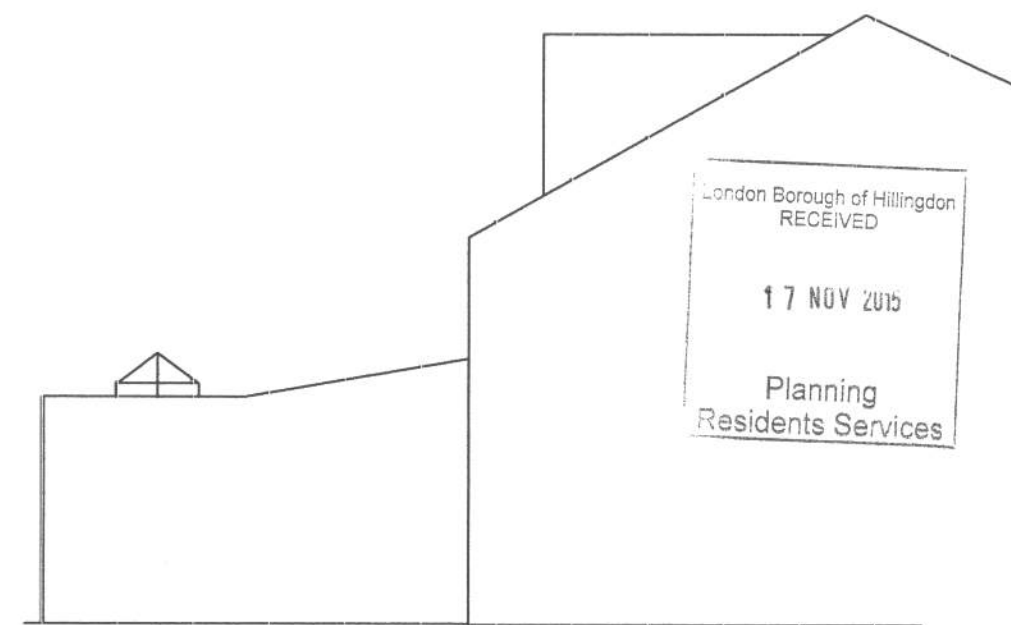

Existing Side Elevation View
From No.178

Notes:

1. All dimensions are in mm unless otherwise stated.
2. This drawing is to be read in conjunction with any other relevant drawings.
3. All drawings are copyright©
4. Foundation depth of 1200mm relates only to subsoil conditions which are either gravel or sand

Revisions:

Site Address:

176 Church Road, Hayes UB3 2LS

Drawing Title:

Existing Floor Plans and Elevations

Scale: 1:100

Date: 9th November 2015

Ref: 176CHURCH 001-1