



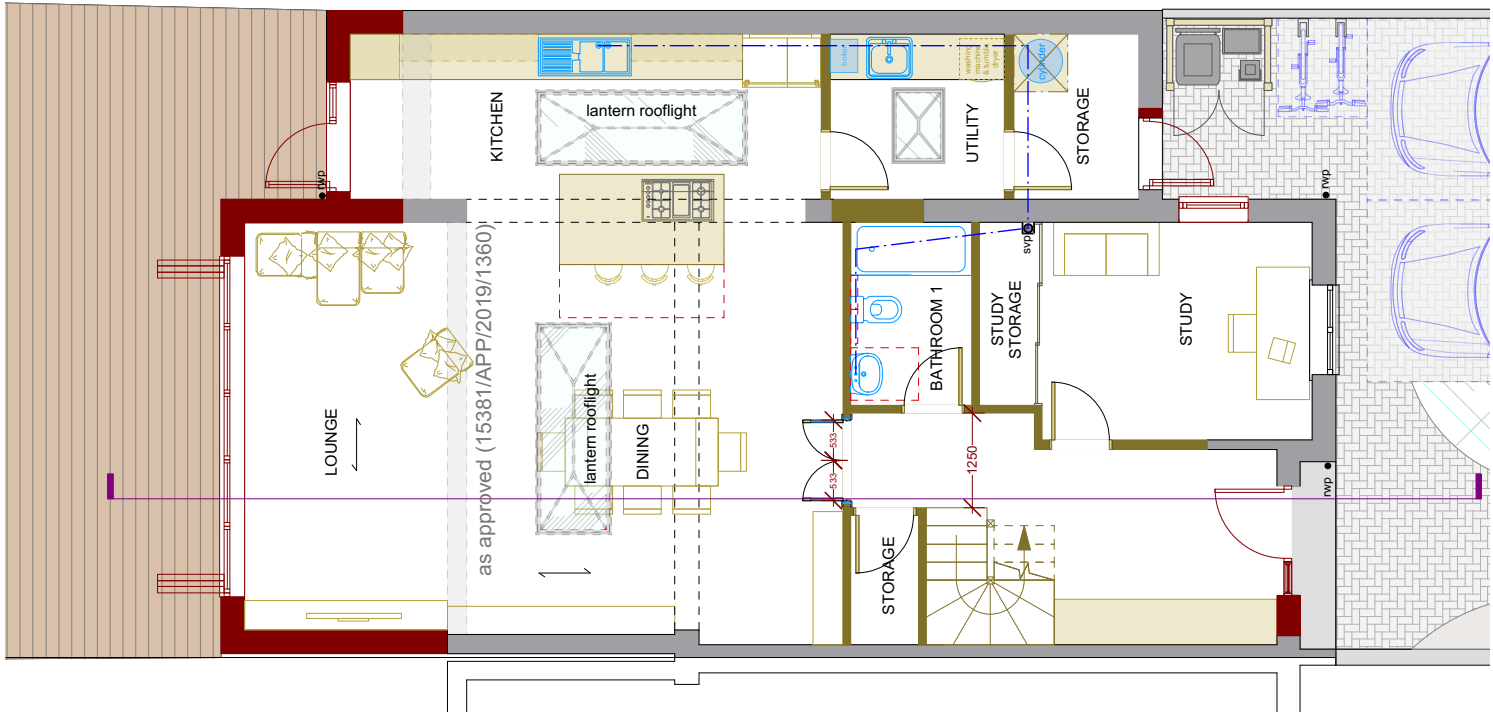


GROUND FLOOR PLAN 1:100

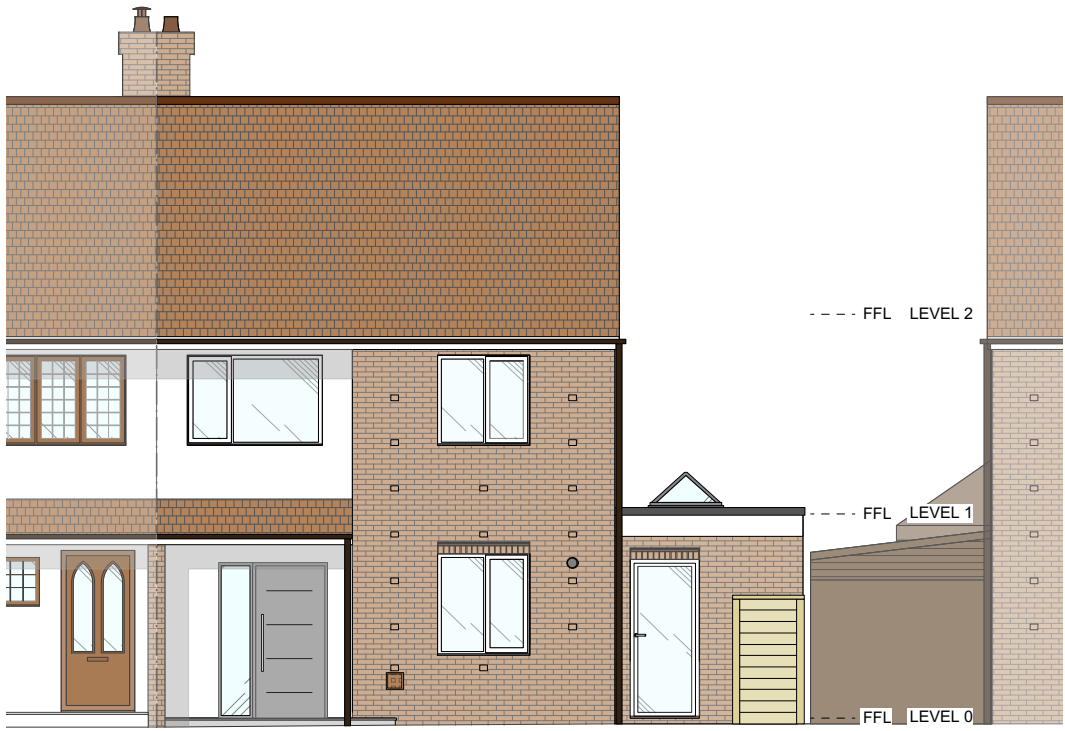



PROPOSED FRONT ELEVATION 1:100




PROPOSED REAR ELEVATION 1:100

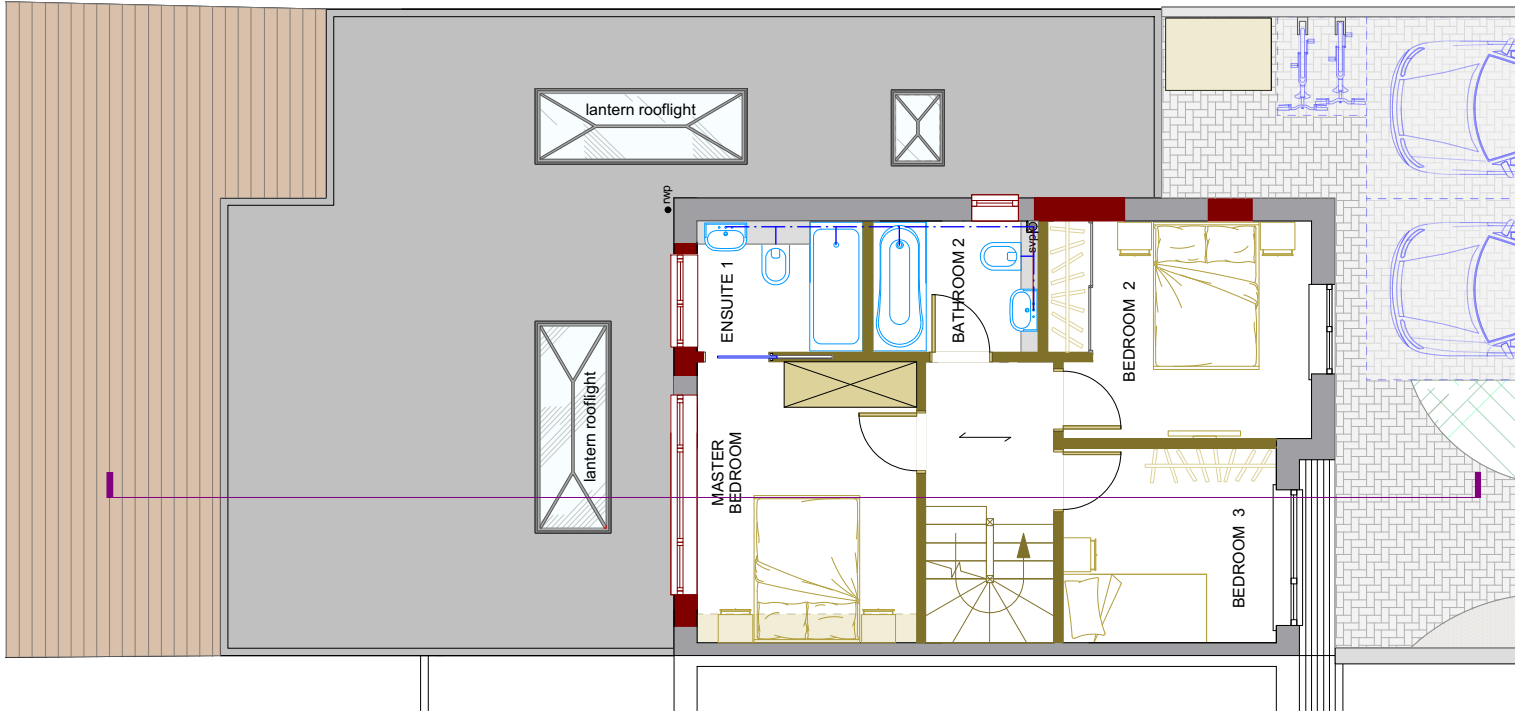


FIRST FLOOR PLAN 1:100

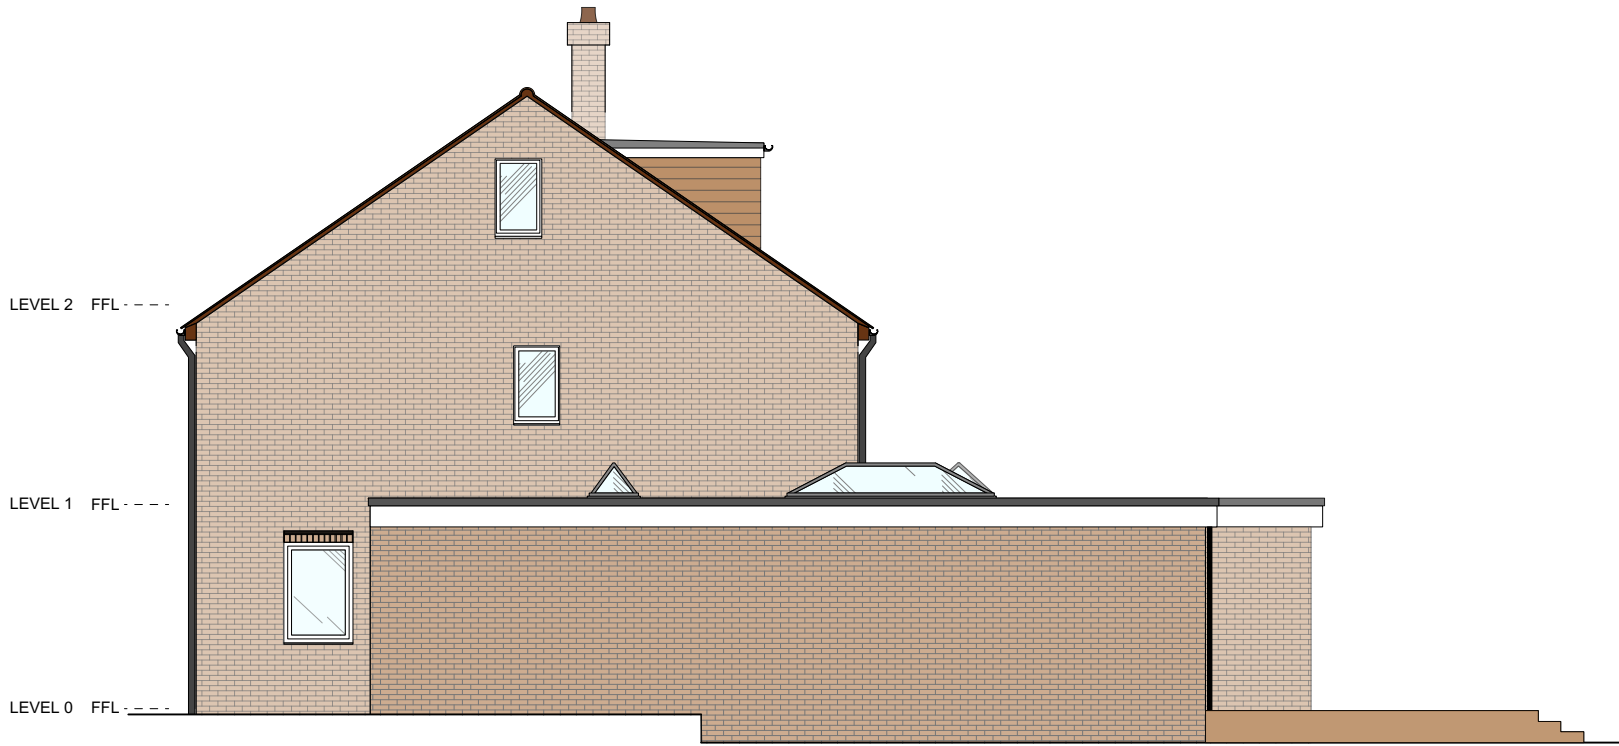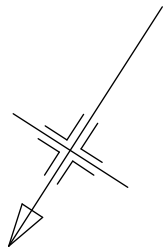

PROPOSED SIDE ELEVATION 1:100

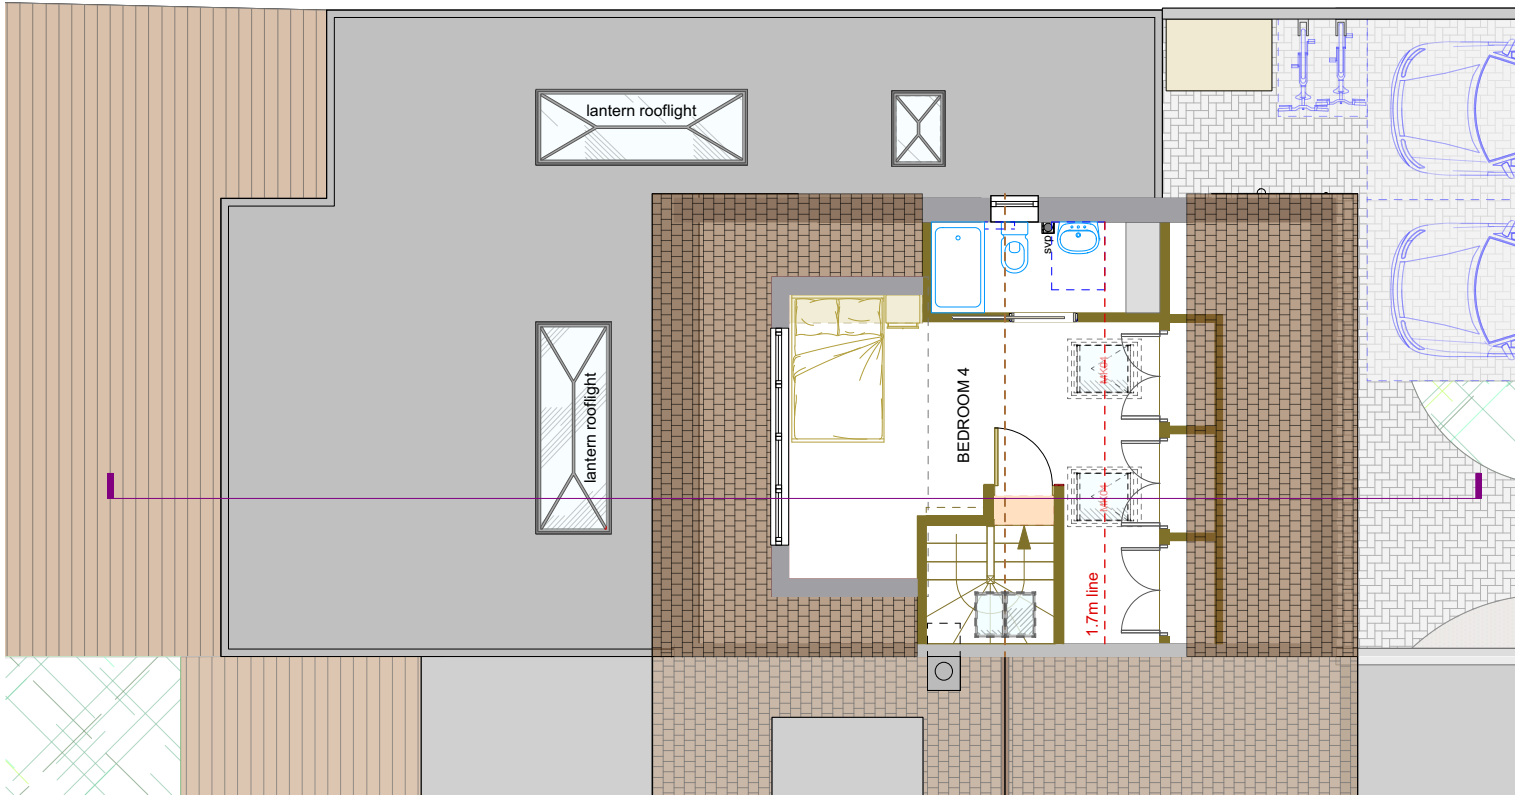


ATTIC FLOOR PLAN 1:100

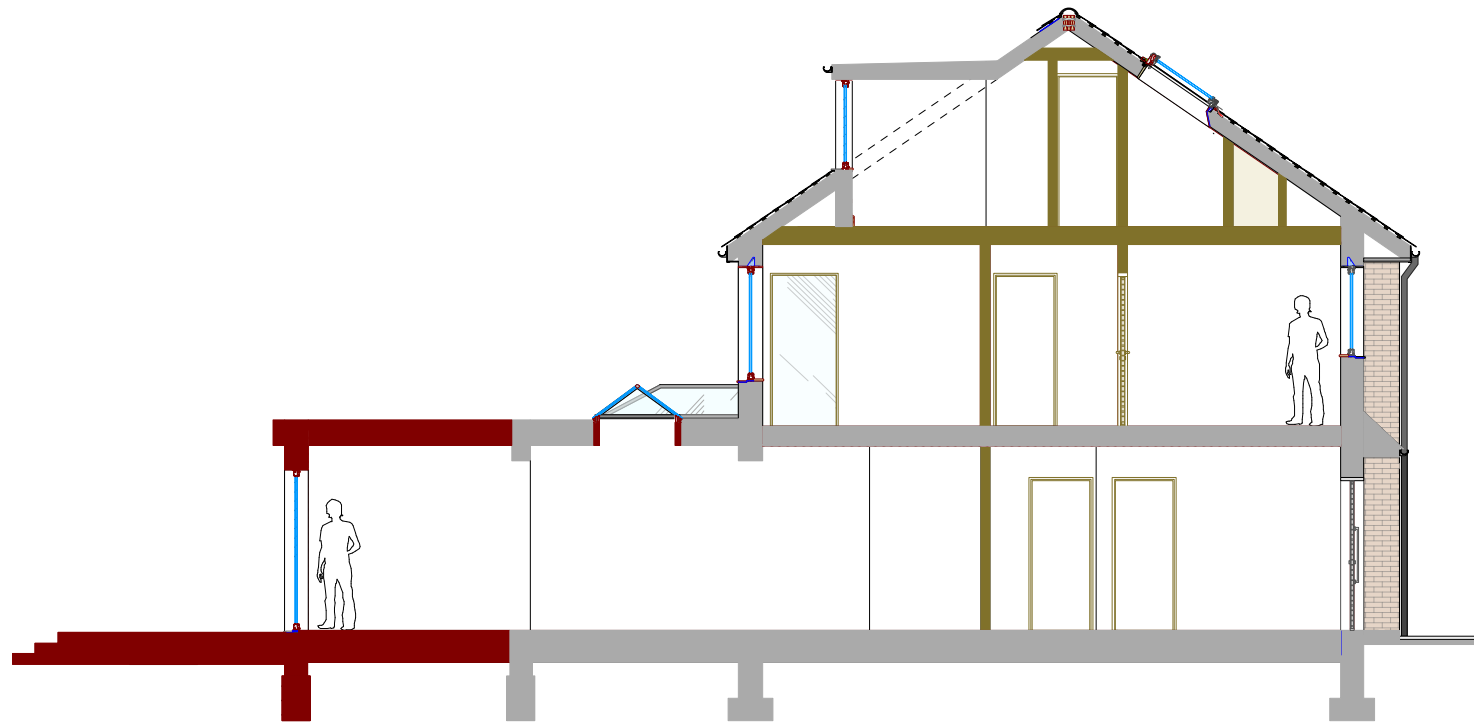

PROPOSED SECTION 1:100

- - Planning changes
- - Non-planning changes

 


PROPOSED PLANS & ELEVATIONS

Drawing: 9637.03 6 Spencer Close, Uxbridge, UB8 2AZ

Scale: 1:100 @ A2

Revised: -

Drawn by: VG - 07/09/2019

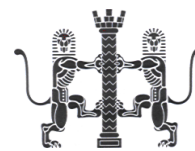

Winsor + Leaman Architects
35 Oakfield Road, Clifton, Bristol, BS8 2AT
telephone 0117 923 8617
internet www.winsorleaman.com
e-mail mail@winsorleaman.com